



ALL ELEVATIONS TO
REMAIN UNDISTURBED.
NO EXTERNAL
ALTERATIONS

Copyright of this drawing is vested in the DESIGNER and it must not be copied or reproduced without consent. Figured dimensions only are to be taken from this drawing. All contractors must visit the site and be responsible for taking and checking all dimensions relative to their work.


Rev. Drawn Comments Date

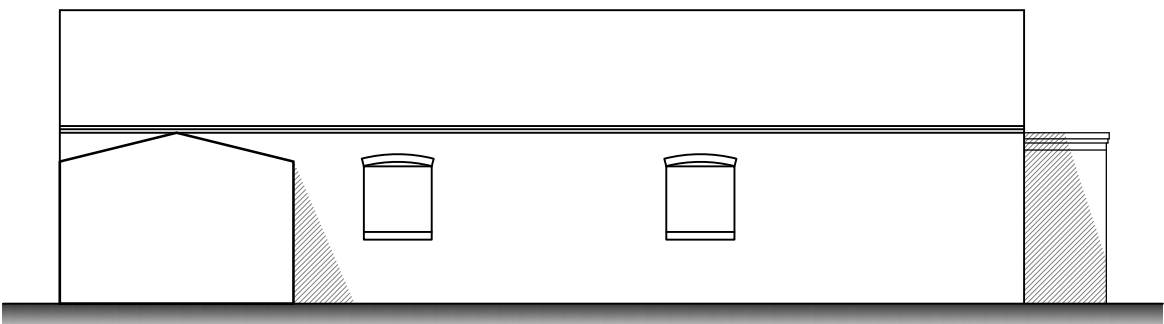


Proposed Easterly elevation
Scale 1:100

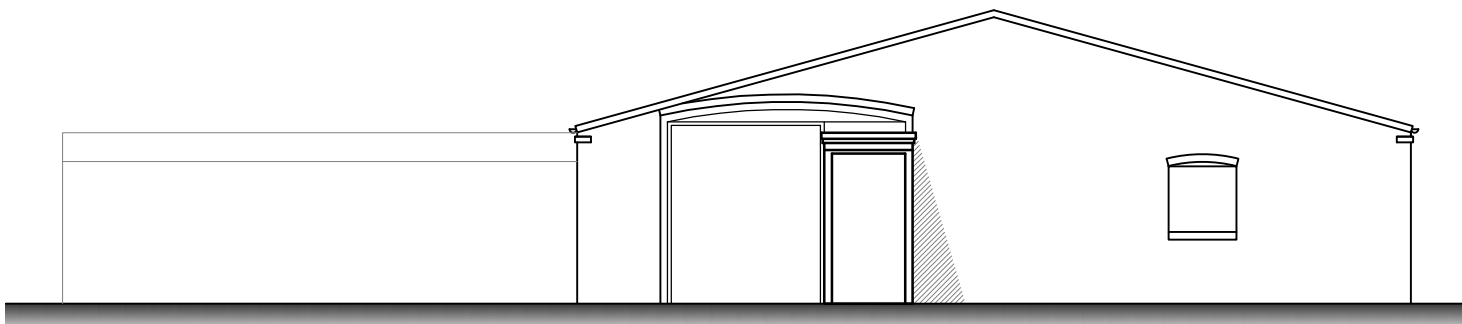


Proposed Northerly elevation
Scale 1:100

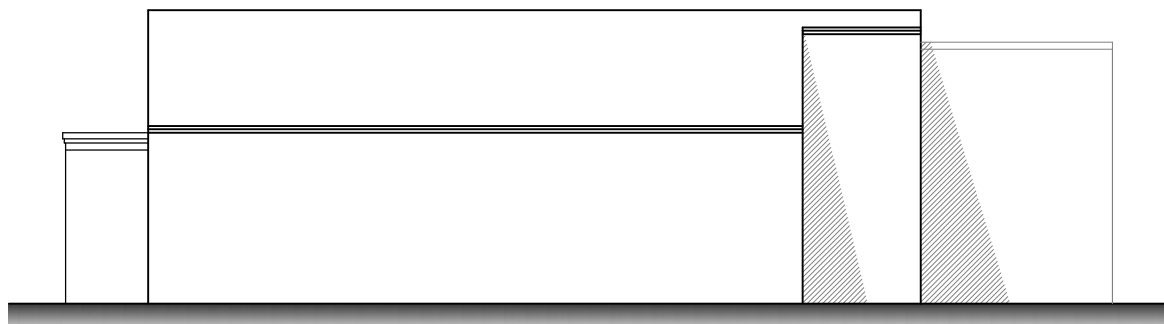

Proposed Westerly elevation
Scale 1:100

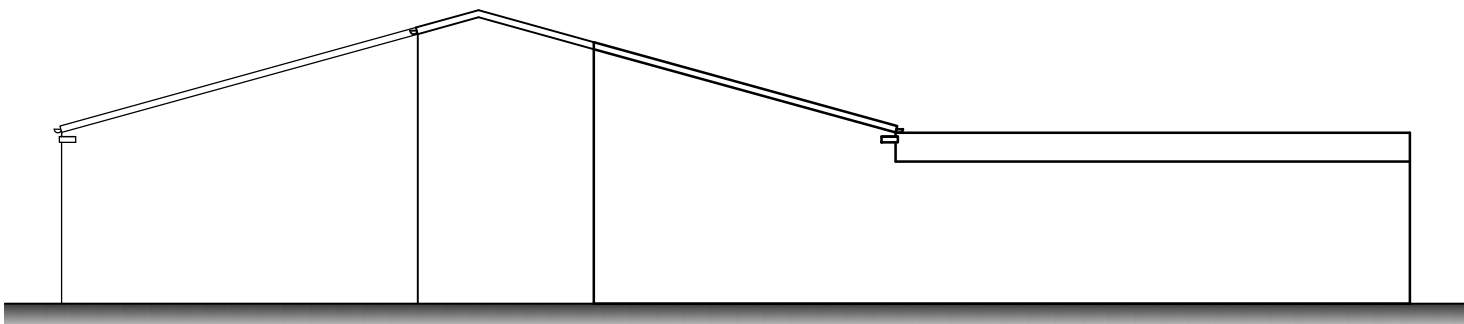

Proposed Southerly elevation
Scale 1:100

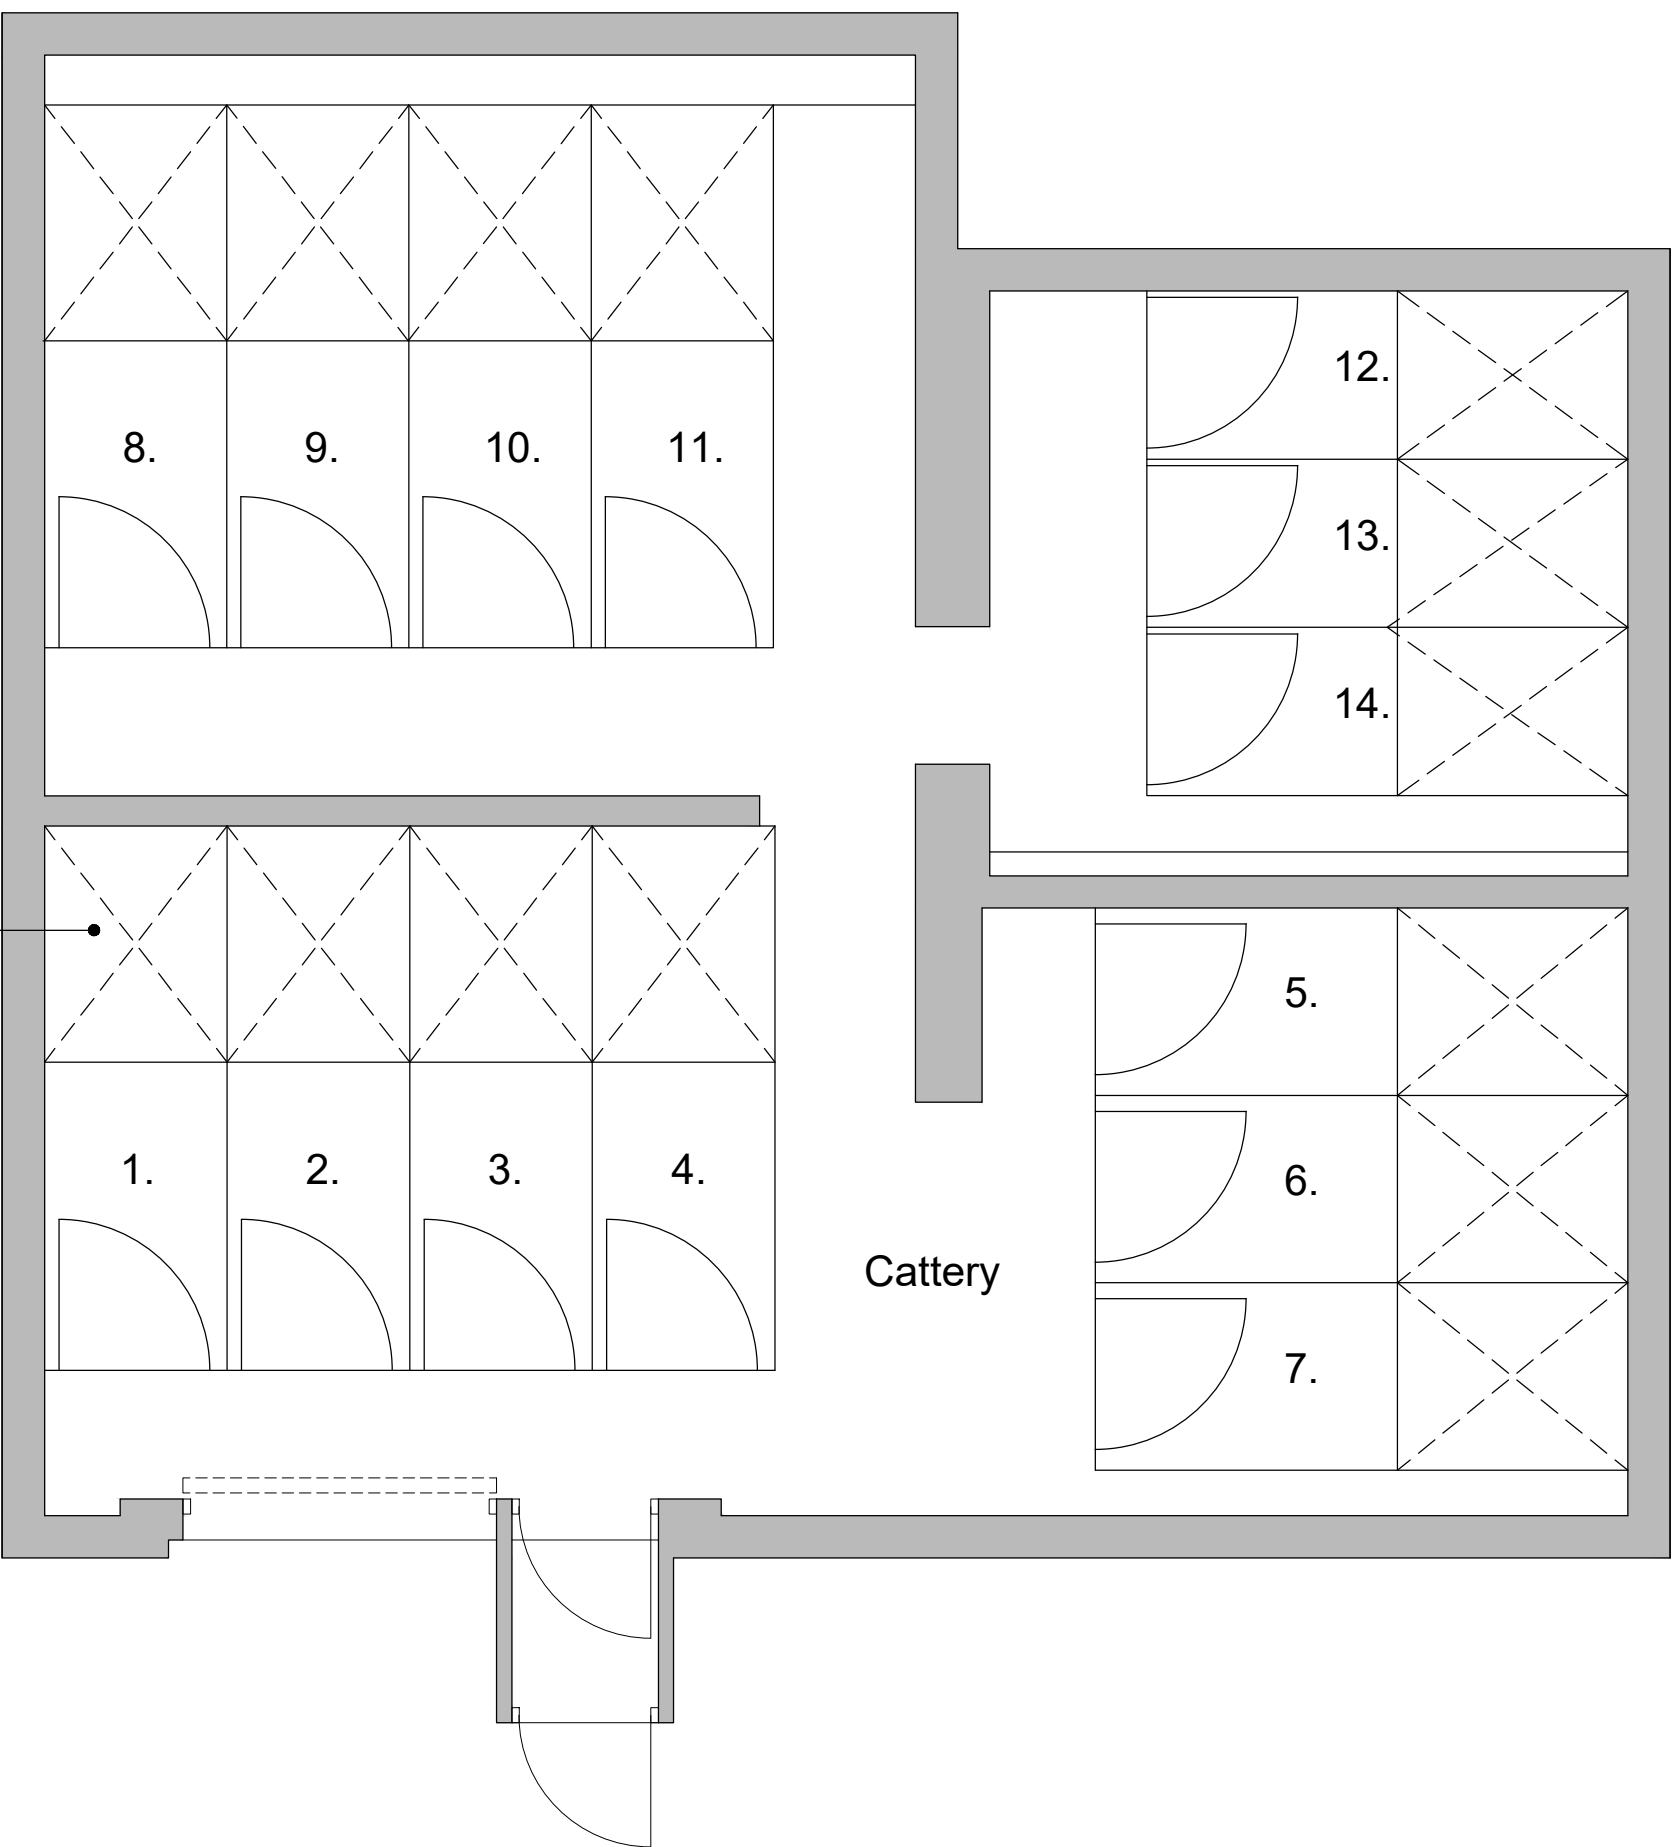

14 No. cat pens designed & installed as per manufacturers recommendations

Proposed floor plan
Scale 1:50

Reproduced from the
Ordnance Survey map with the permission of Ordnance
Survey on behalf of The Controller of Her Majesty's
Stationary Office
Licence No. AL 100001834



Client
MR L. WINTER & MRS V. MARSHALL

Project
PROPOSED CHANGE OF USE OF
TOOL STORAGE SHED TO PROVIDE
NEW CATTERY AT
MILLHOUSE FARM,
97 SCHOOL LANE,
WESTON COYNEY, ST11 9EN

Title
PROPOSED PLANS

Status
CHANGE OF USE APPLICATION


Date JANUARY 2026 Drawn ME

Scale @A1 AS SHOWN Checked


Project No Drawing No.
100-02 Rev

Copyright ©ME Design Sol. 2019. All rights reserved.

- Existing out-building
- Existing tool storage shed hatched red to be converted internally to provide 14 No. cat pens
- Existing parking area & turning circle for potential clients when dropping cats off
- Existing farm house (No. 97 School Lane)
- Existing vehicular driveway

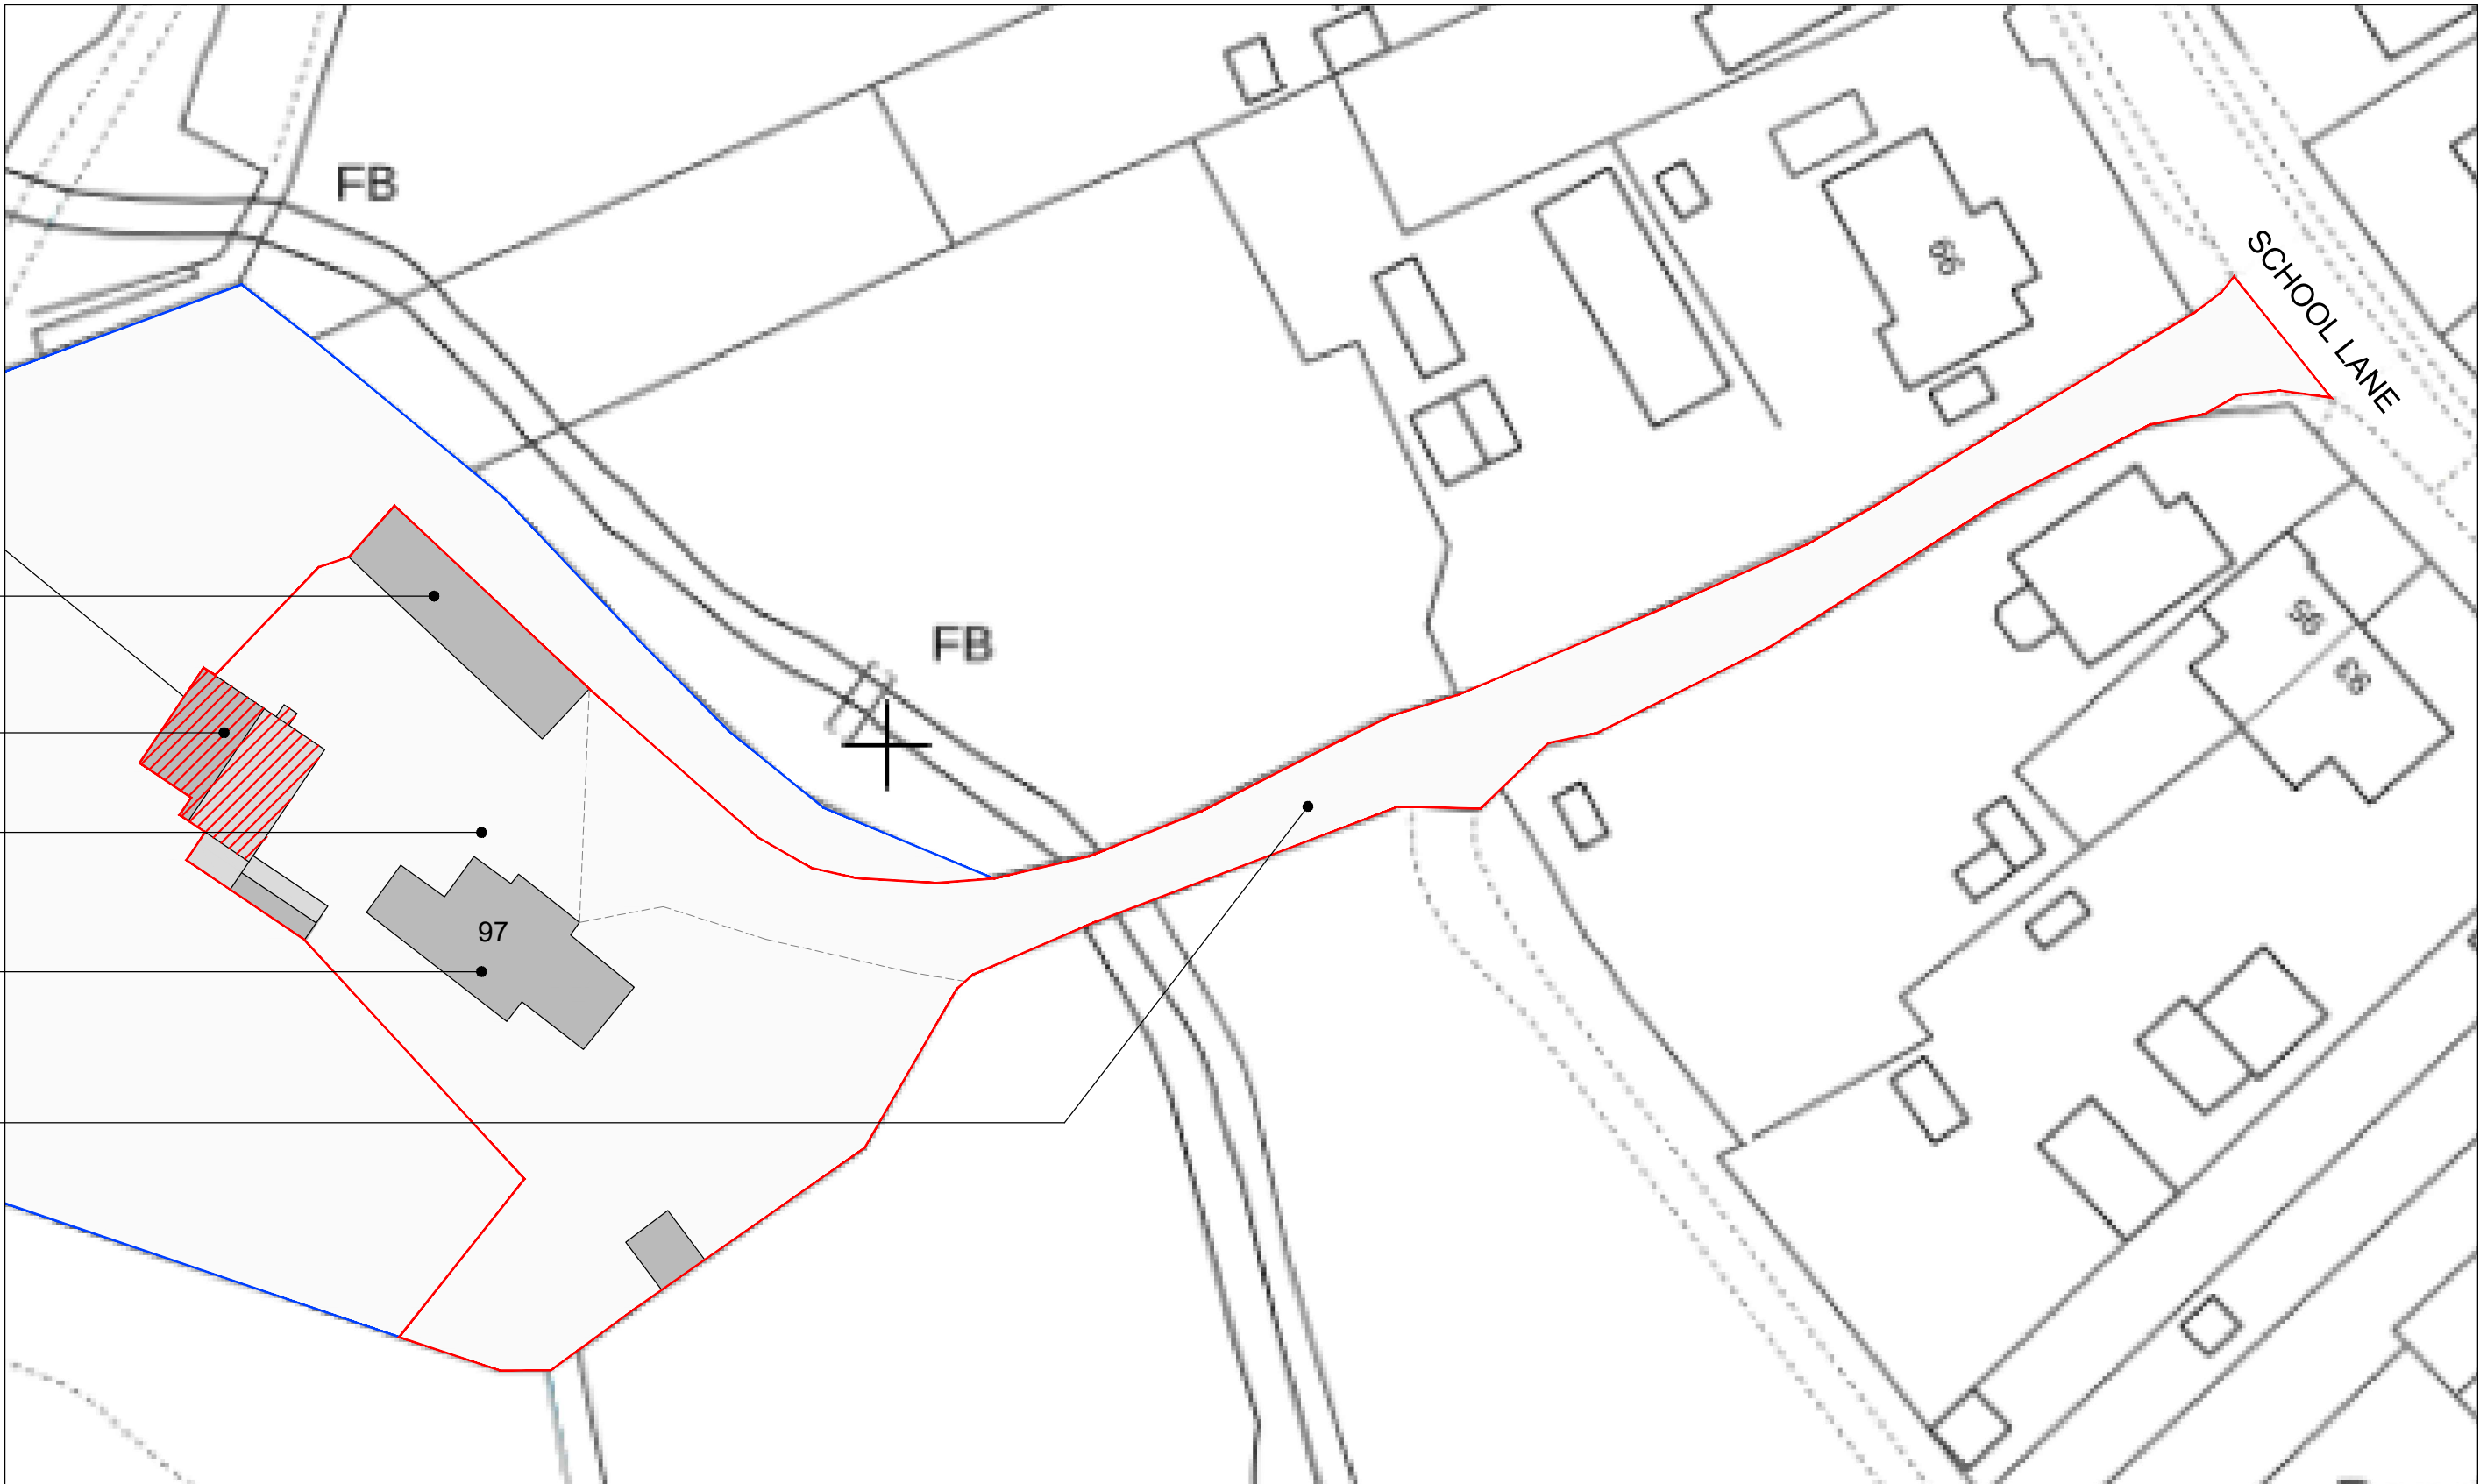

Proposed site plan
Scale 1:500

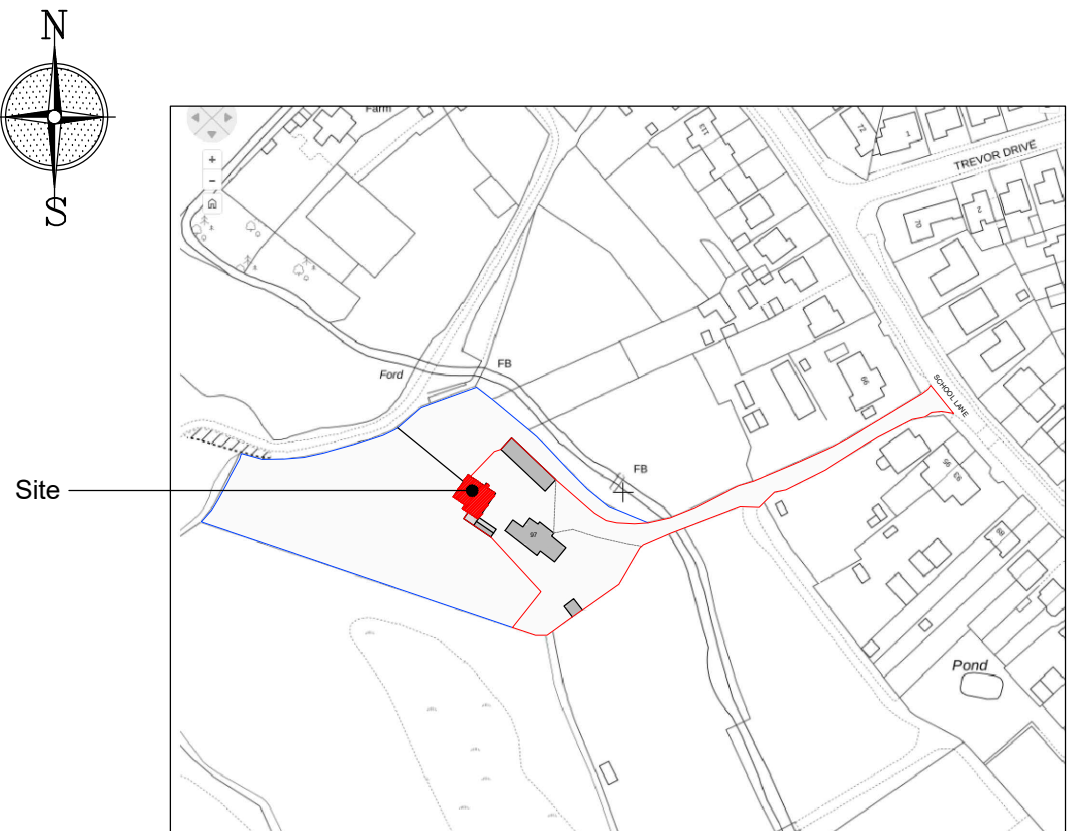

Site location plan
Scale 1:2500