




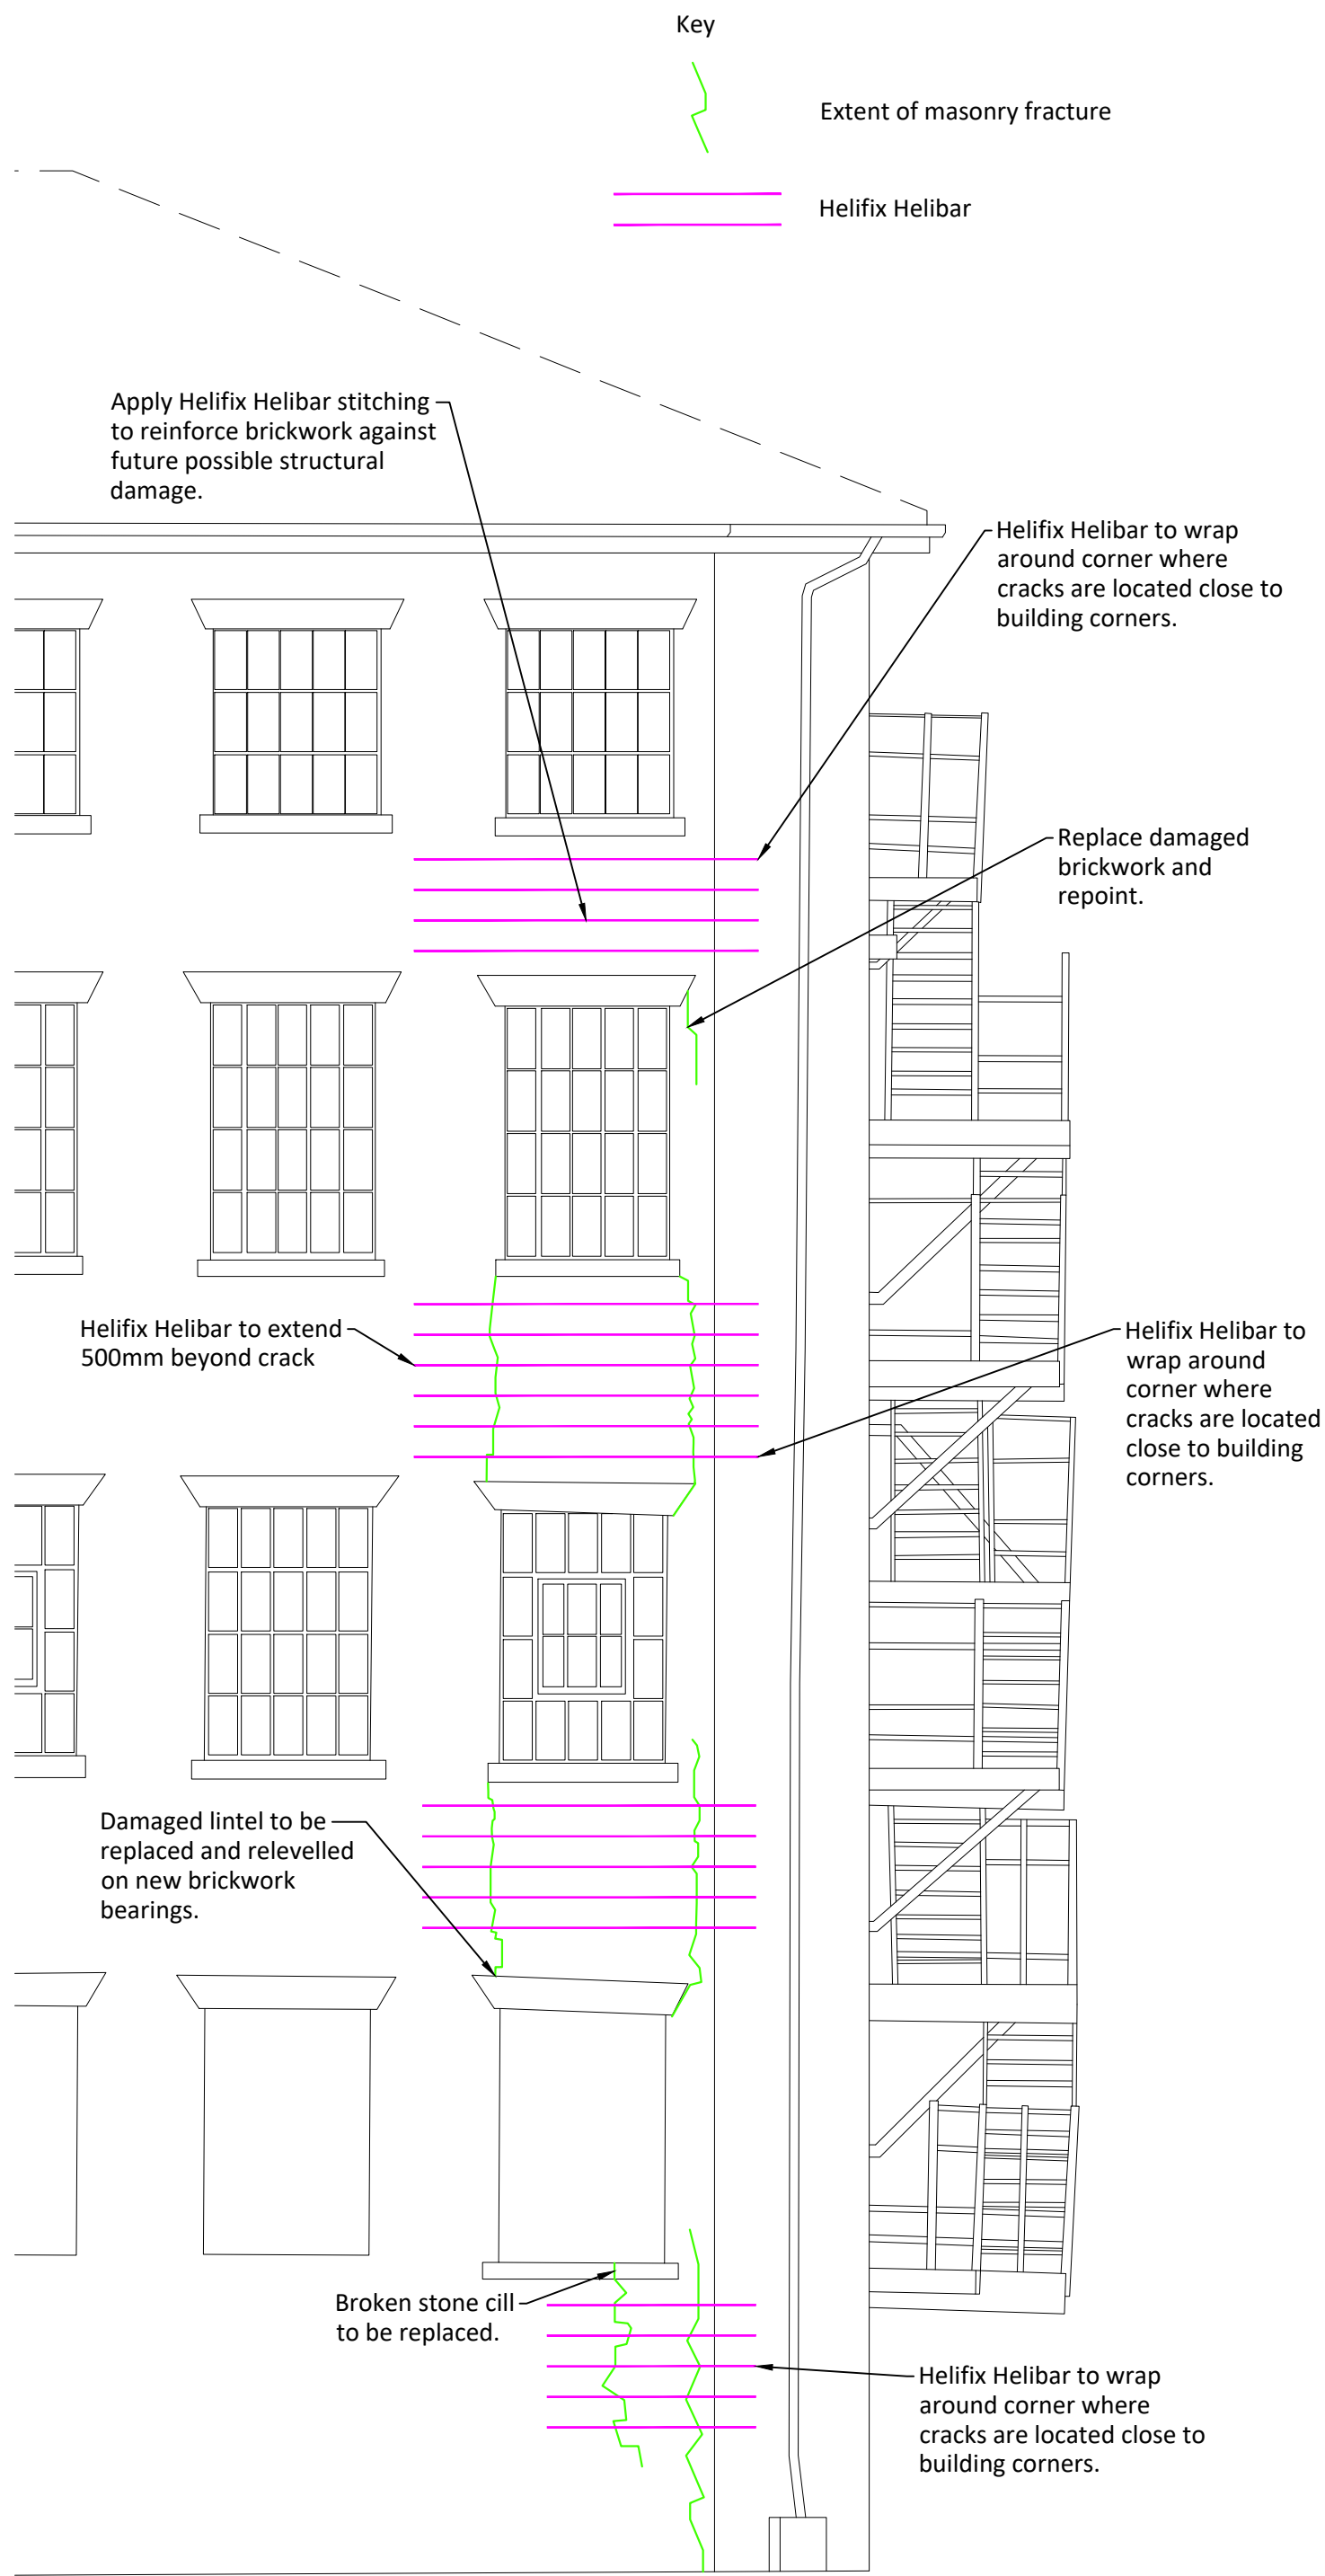

Elevation 1: Phase 2 - Repairs
Scale 1:50

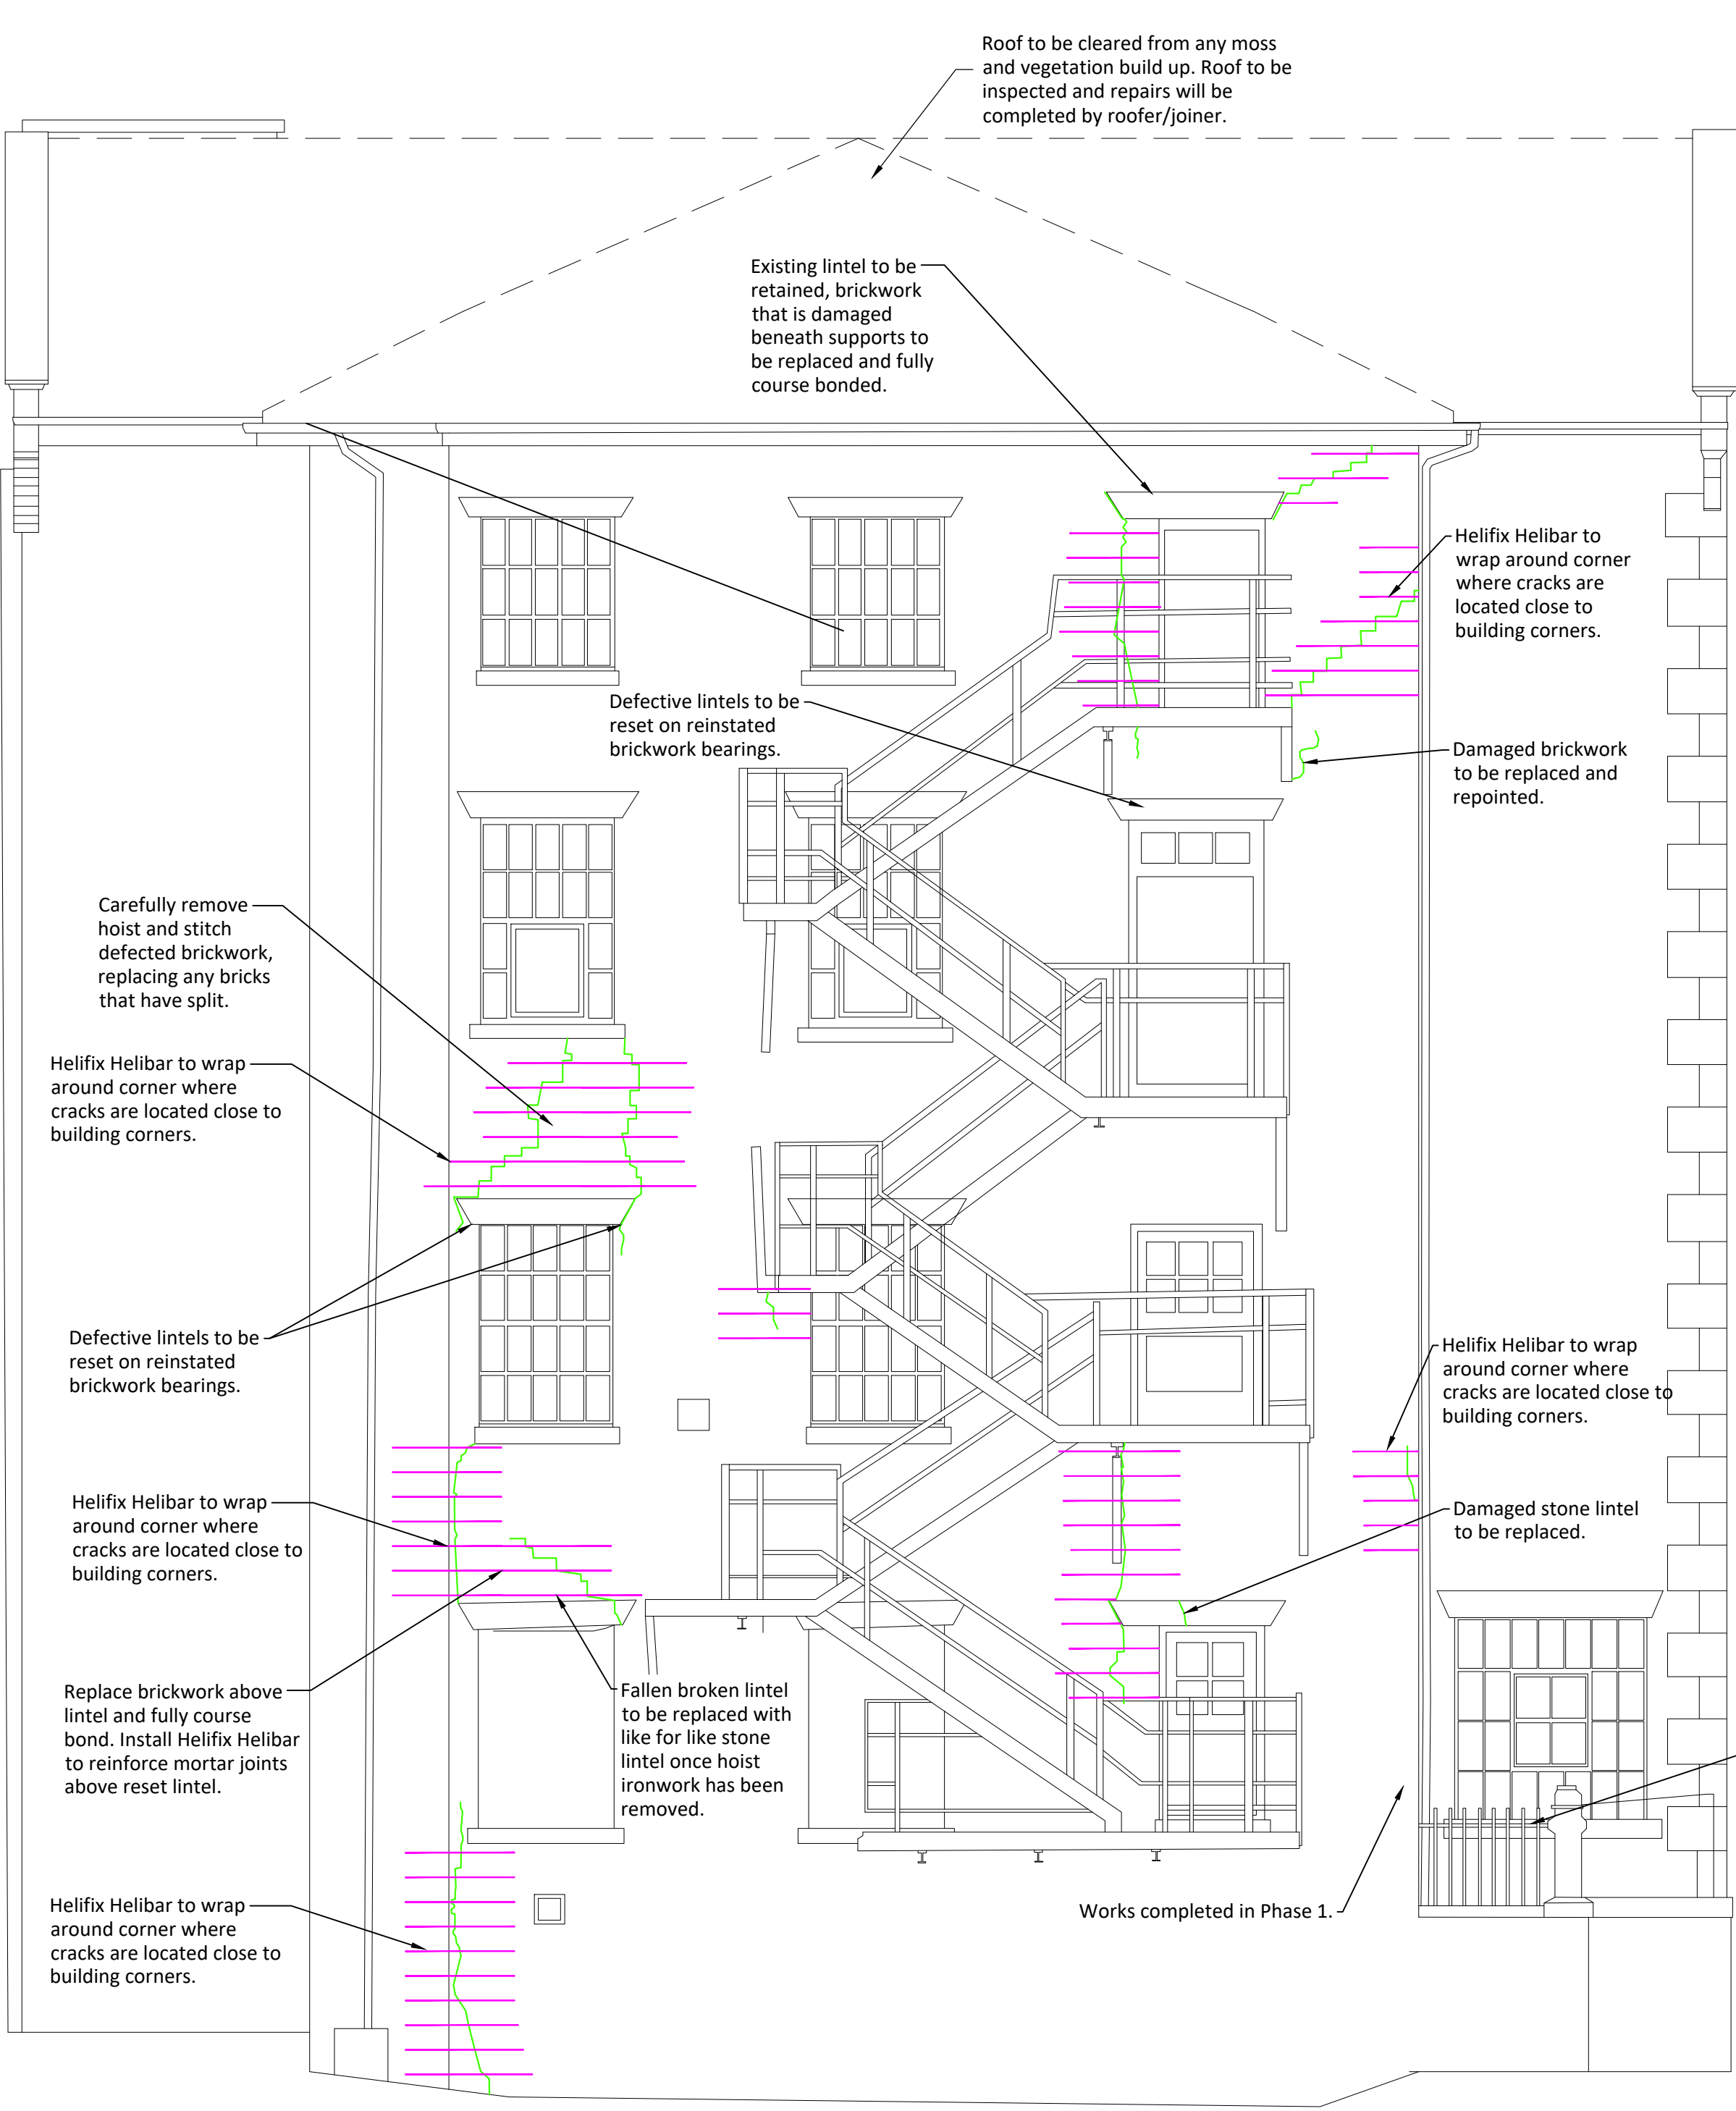


Elevation 2: Phase 2 - Repairs
Scale 1:50

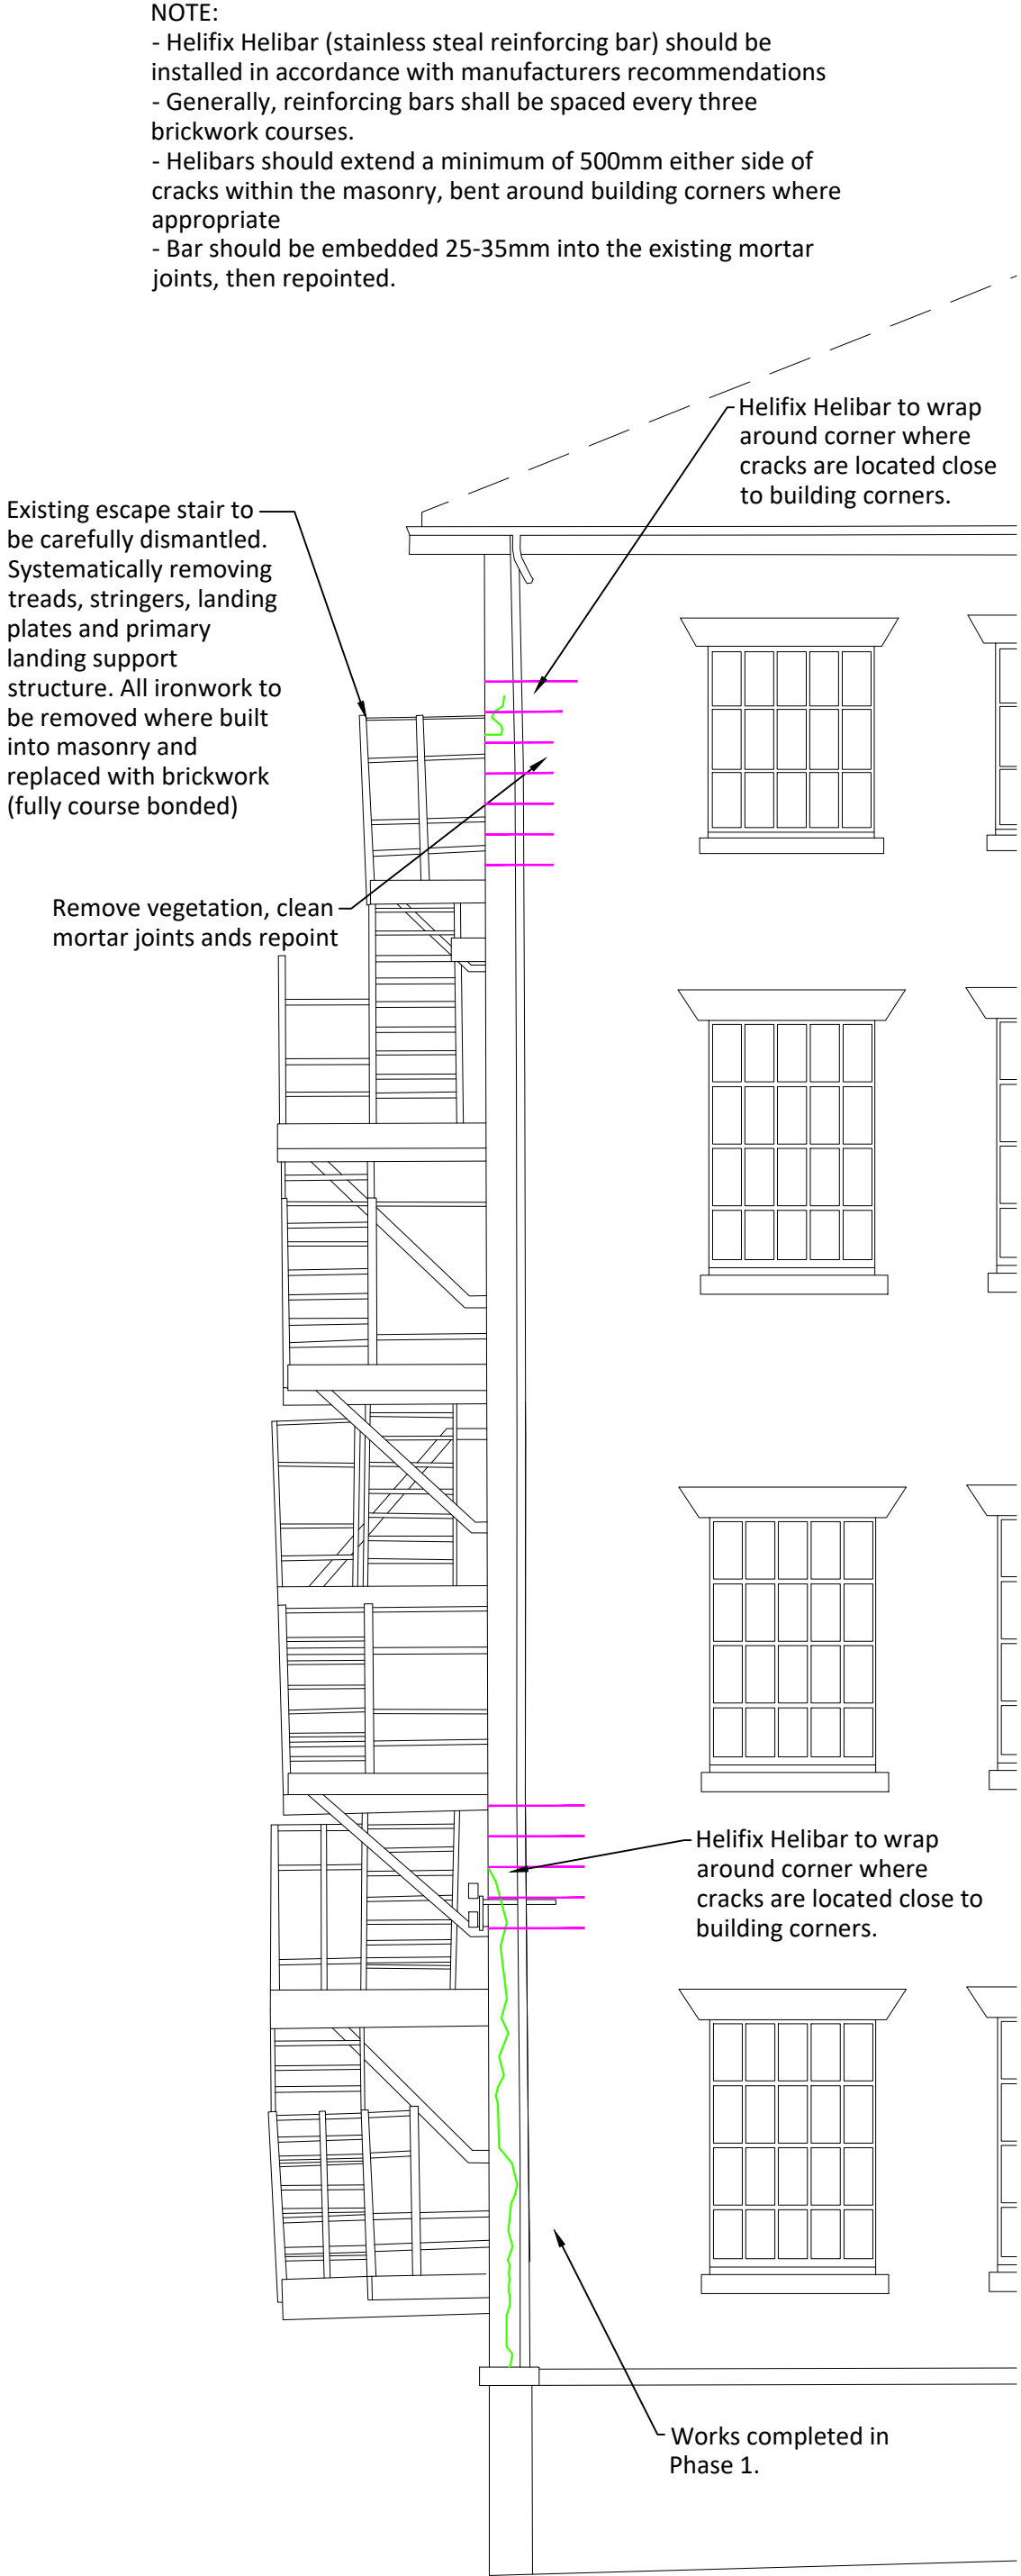

Elevation 3: Phase 2 - Repairs
Scale 1:50

NOTE:
- Helifix Helibar (stainless steel reinforcing bar) should be installed in accordance with manufacturers recommendations
- Generally, reinforcing bars shall be spaced every three brickwork courses.
- Helibars should extend a minimum of 500mm either side of cracks within the masonry, bent around building corners where appropriate
- Bar should be embedded 25-35mm into the existing mortar joints, then repointed.

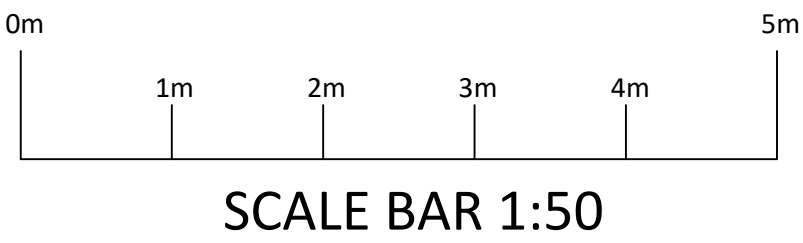

SCALE BAR 1:50

GENERAL NOTES

1. This drawing shall be read in conjunction with all relevant Architects, Engineers, Specialist's drawings, and specifications.
2. The Contractor shall check all dimensions on site prior to commencing work.
3. All dimensions are in millimetres unless otherwise stated.
4. For setting out refer to Architects details.
5. The Contractor shall be responsible for the execution of the works in accordance with the drawings and the specification and for the accuracy of all dimensions and setting out on site.
6. Should there be any conflict between the details indicated on this drawing and those indicated on other drawings the Project Engineer shall be informed PRIOR to construction on site.
7. Until technical approval has been obtained from the relevant Authority, all drawings issued are Preliminary and NOT for construction. Scheme Design for Planning approval only.
8. Should the Contractor commence site work prior to such approval being given, it is entirely at their own risk.

DO NOT SCALE FOR CONSTRUCTION PURPOSES

P03	Scale bars added	NE	SW	12/12/25
P02	Changes to Key	WE	SW	10/10/25
REV	AMENDMENT	BY	CHK	DATE
PROJECT EXECUTION CLASS: All materials supplied in relation to those specified on this drawing are to be CE marked in accordance with the European Union Declaration of conformity or UKCA UK Conformity Assessed as required by sector specific rules see relevant www.gov.uk for information.				
DRAWING STATUS				
PRELIMINARY WIP				
C2C CONSULTING ENGINEERS LTD CIVIL STRUCTURAL DESIGN The Old Church Offices Shelton New Road Hartshill, Stoke on Trent ST4 6DP Email: mail@c2cconsulting.co.uk Telephone: 01782 980330				
CLIENT				
Vanguard Group Developments UK3 Ltd				
PROJECT				
London Mill, Leek				
DRAWING TITLE				
West Elevation Brickwork Repairs - Phase 2				
SHEET SIZE	SCALE	DATE	DRAWN	CHECKED
A1	1:50	03.10.25	WE	SW
PROJECT No.	DRAWING No.			STATUS
250561	C2C - XX - XX - M2 - S	002		P03