



ABBOTTS ROAD, LEEK


RevNo	Revision note	Date	Signature	Checked
-------	---------------	------	-----------	---------

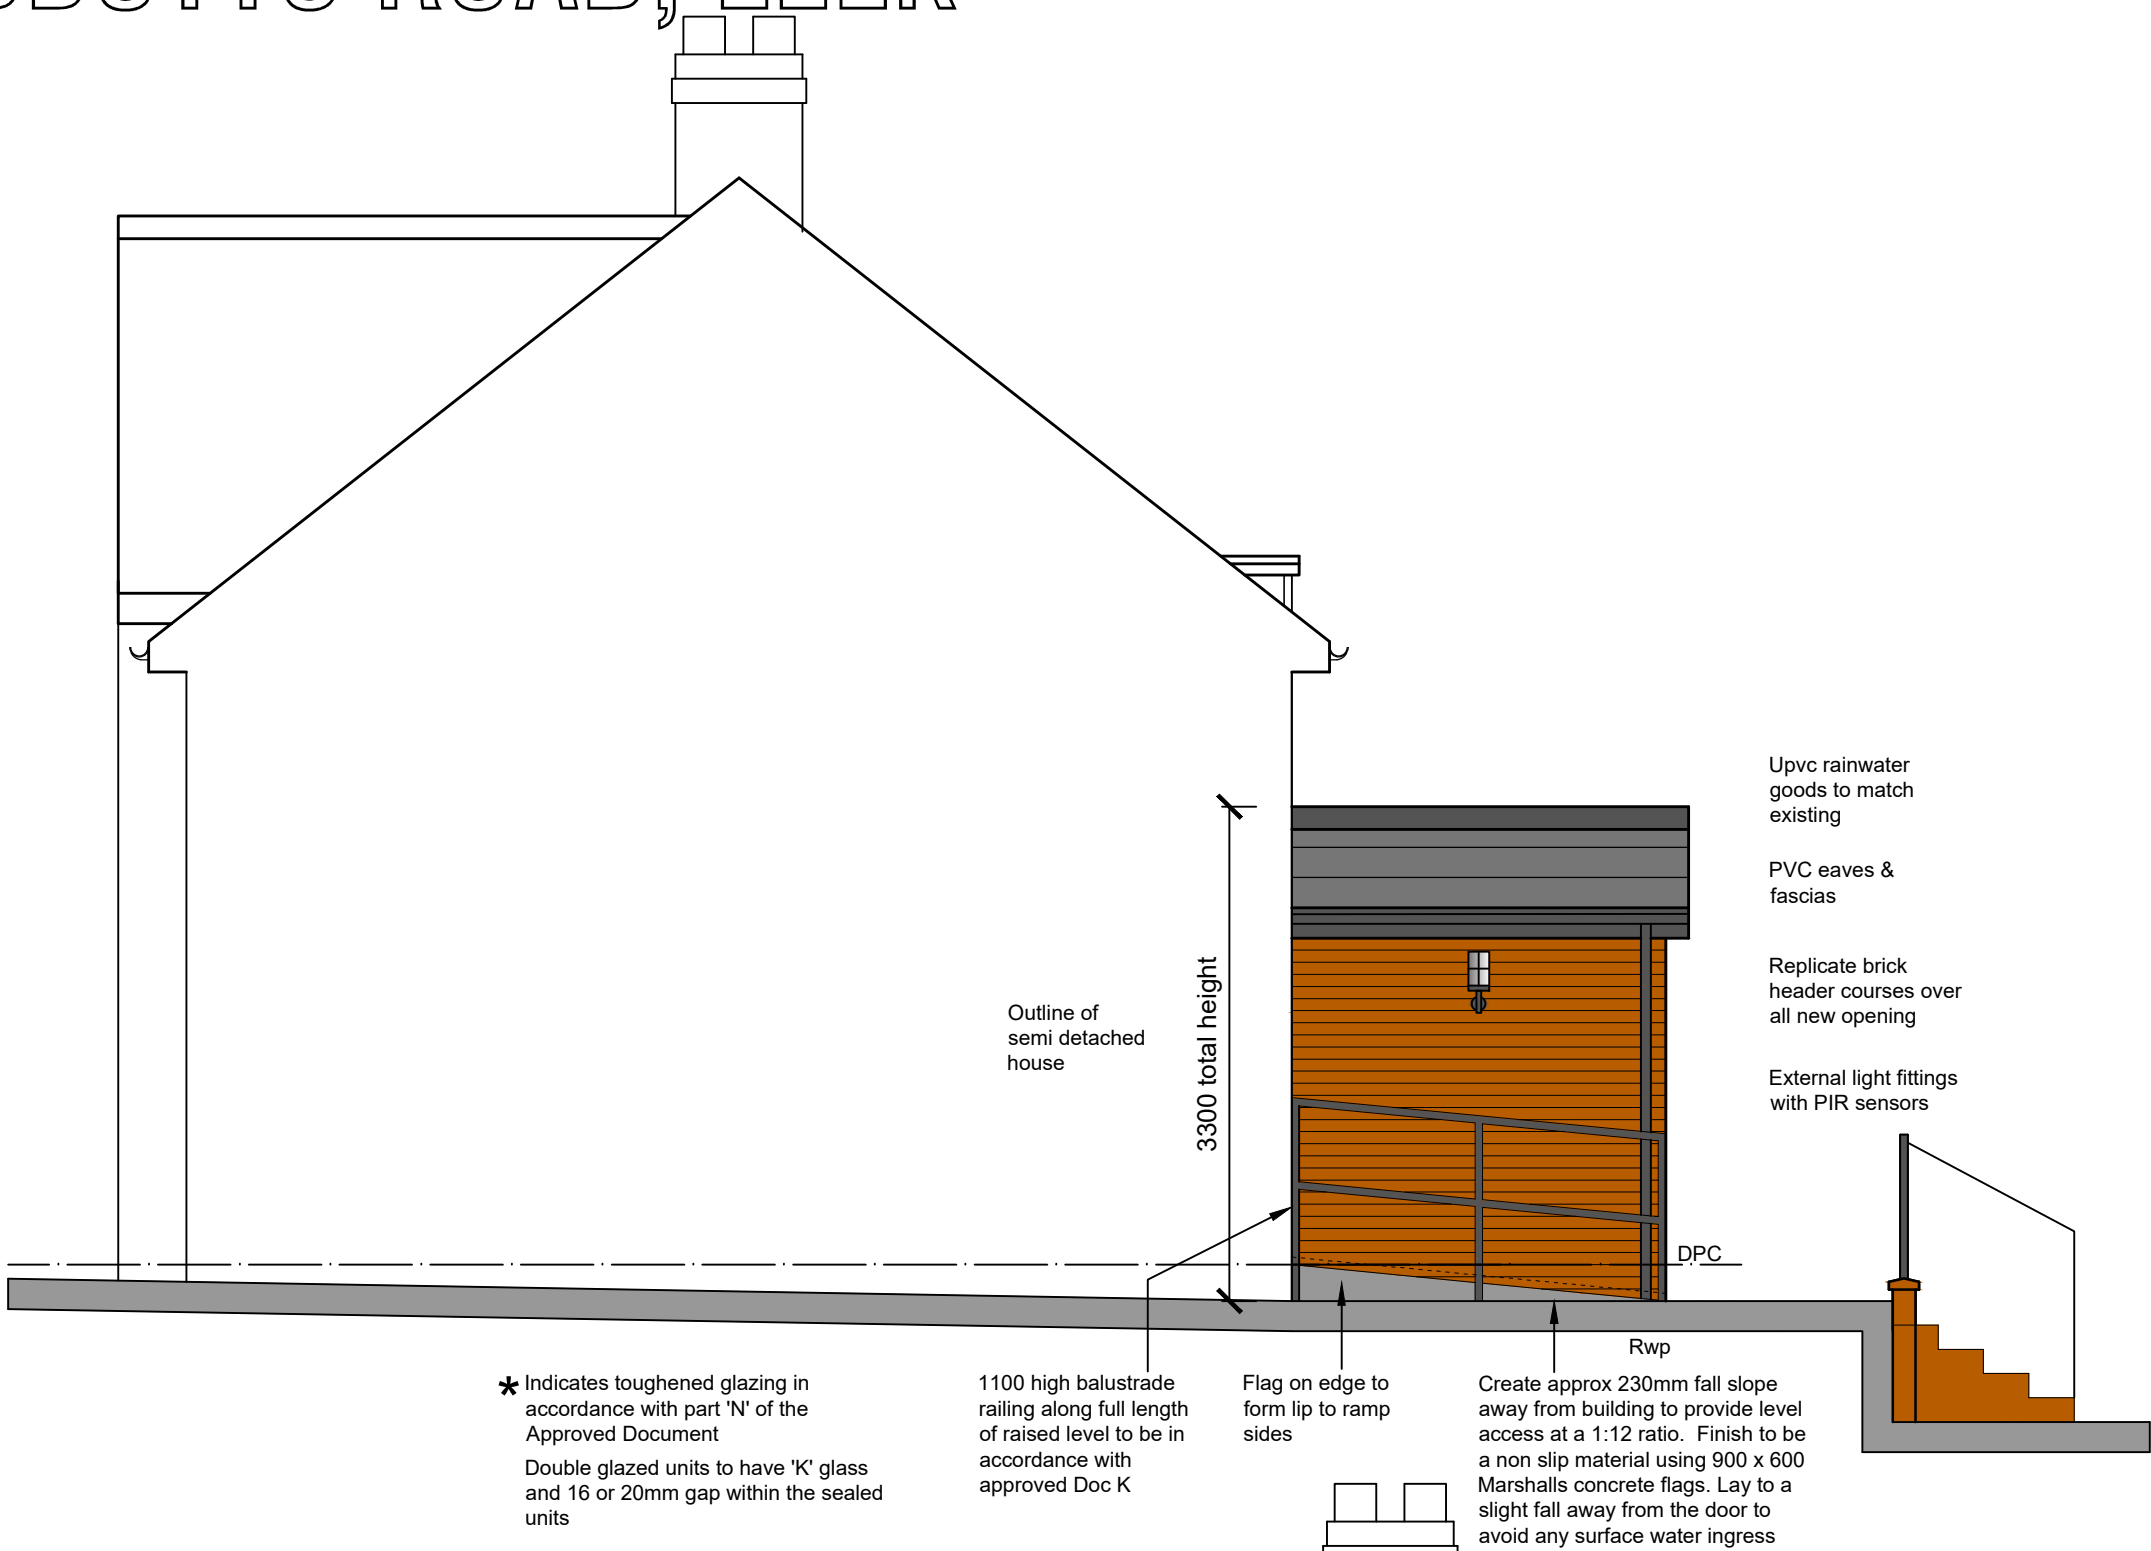


SIDE ELEVATION

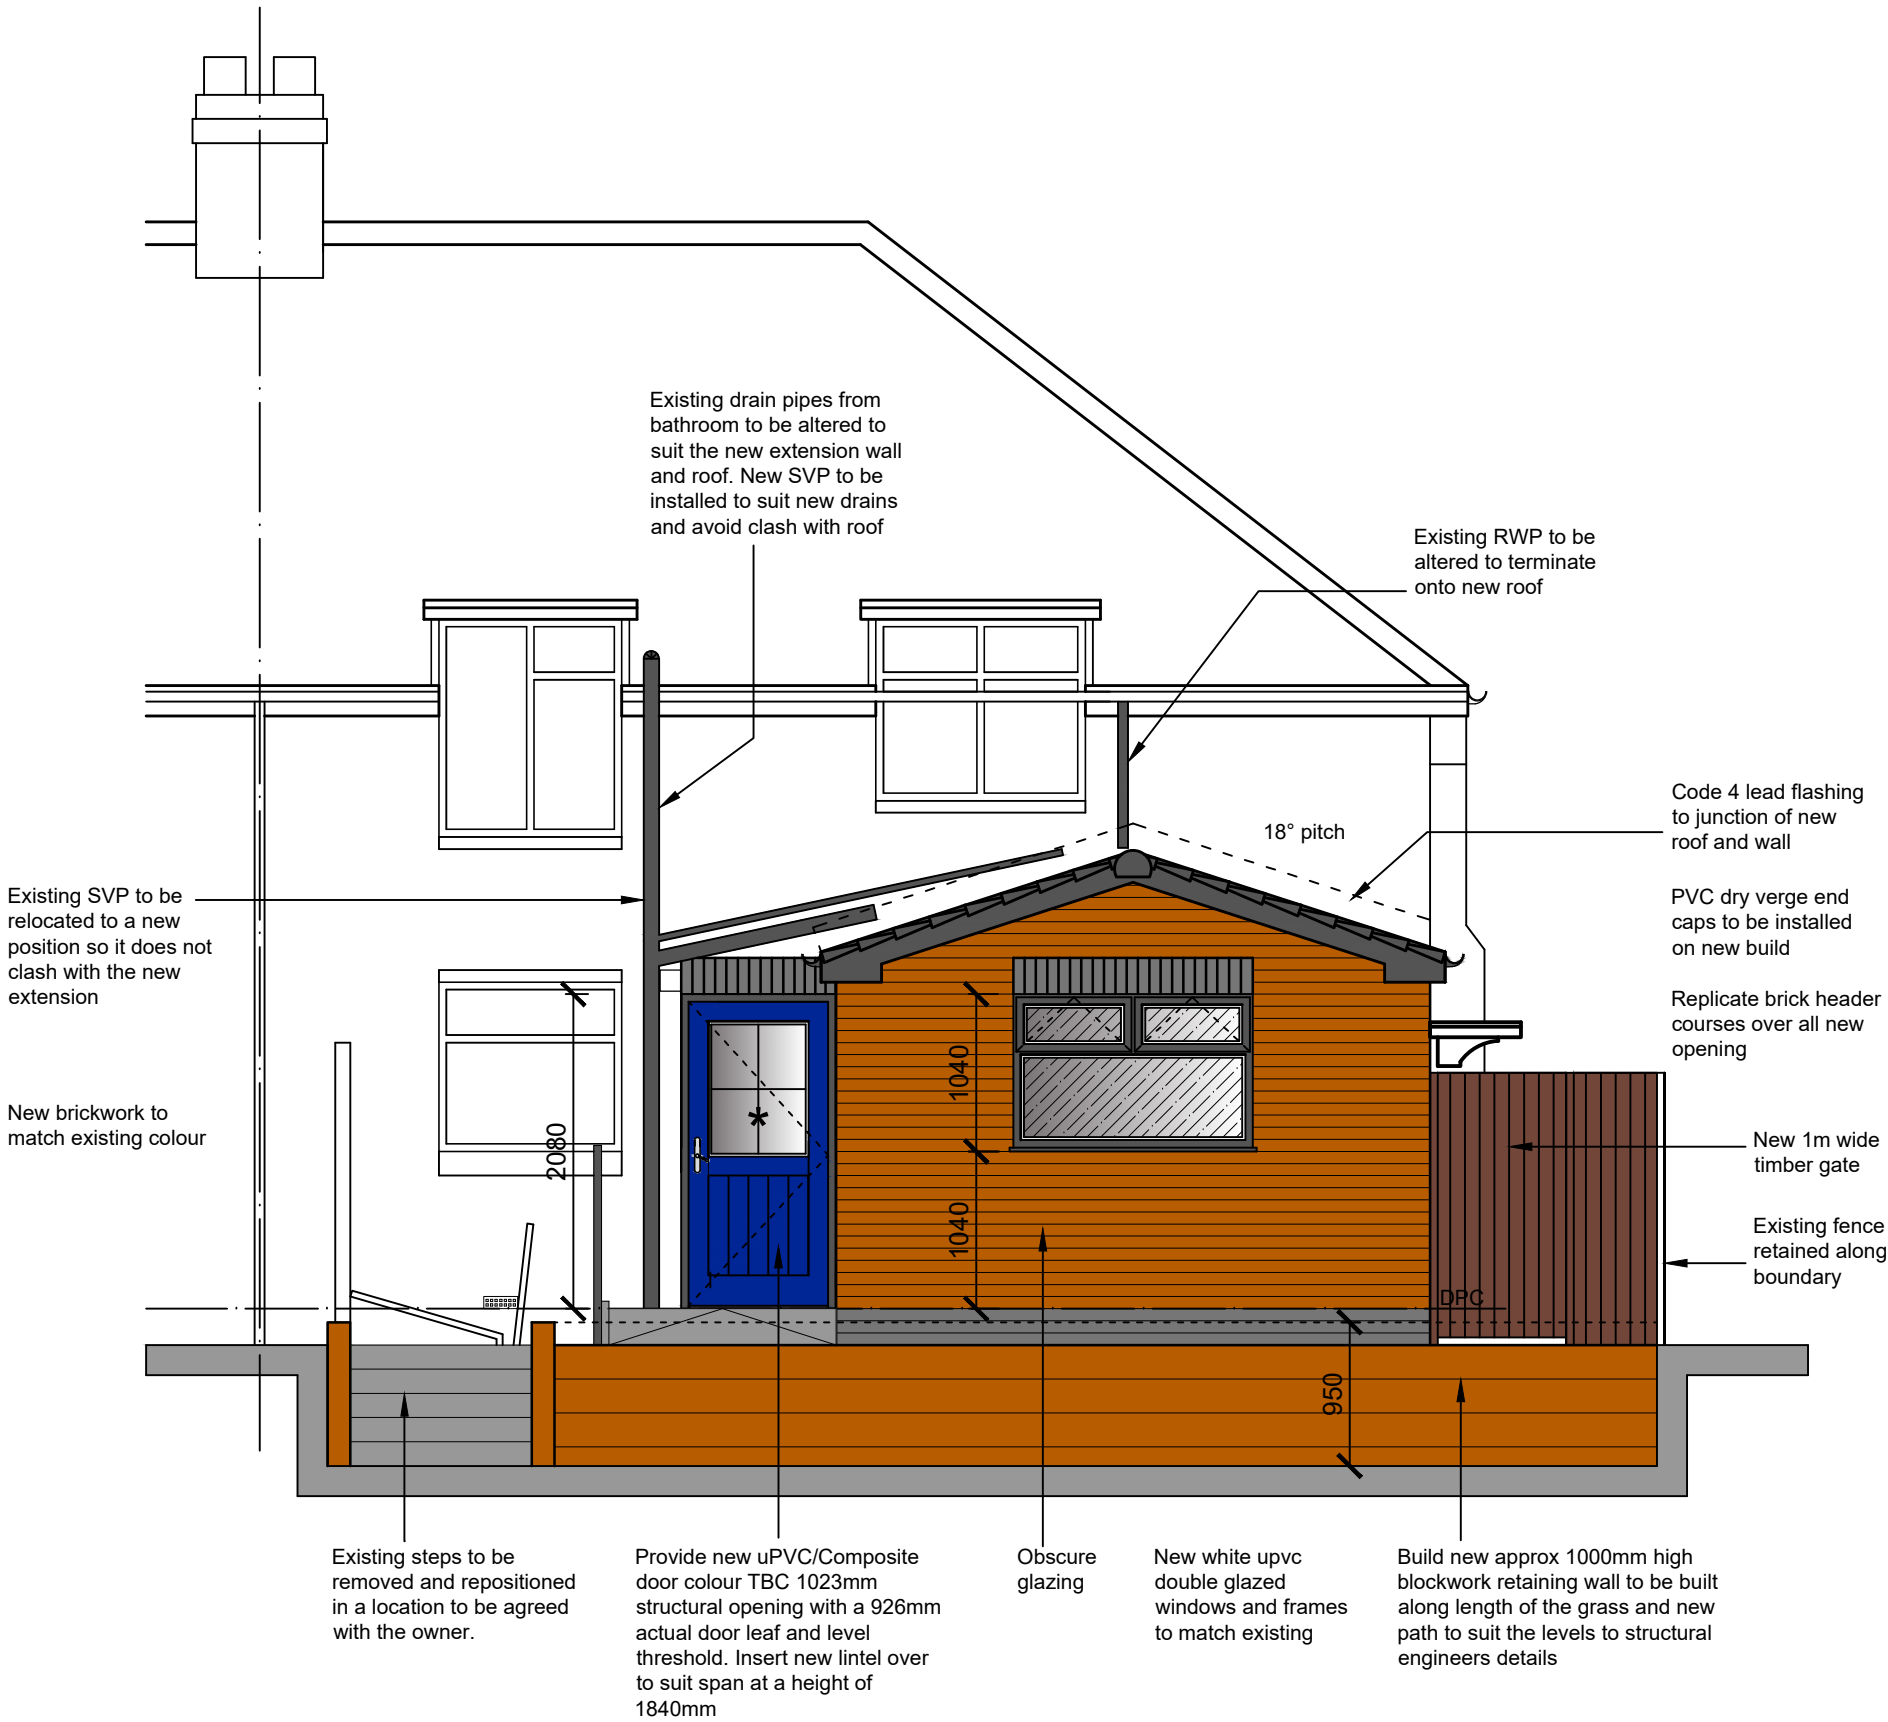

REAR ELEVATION

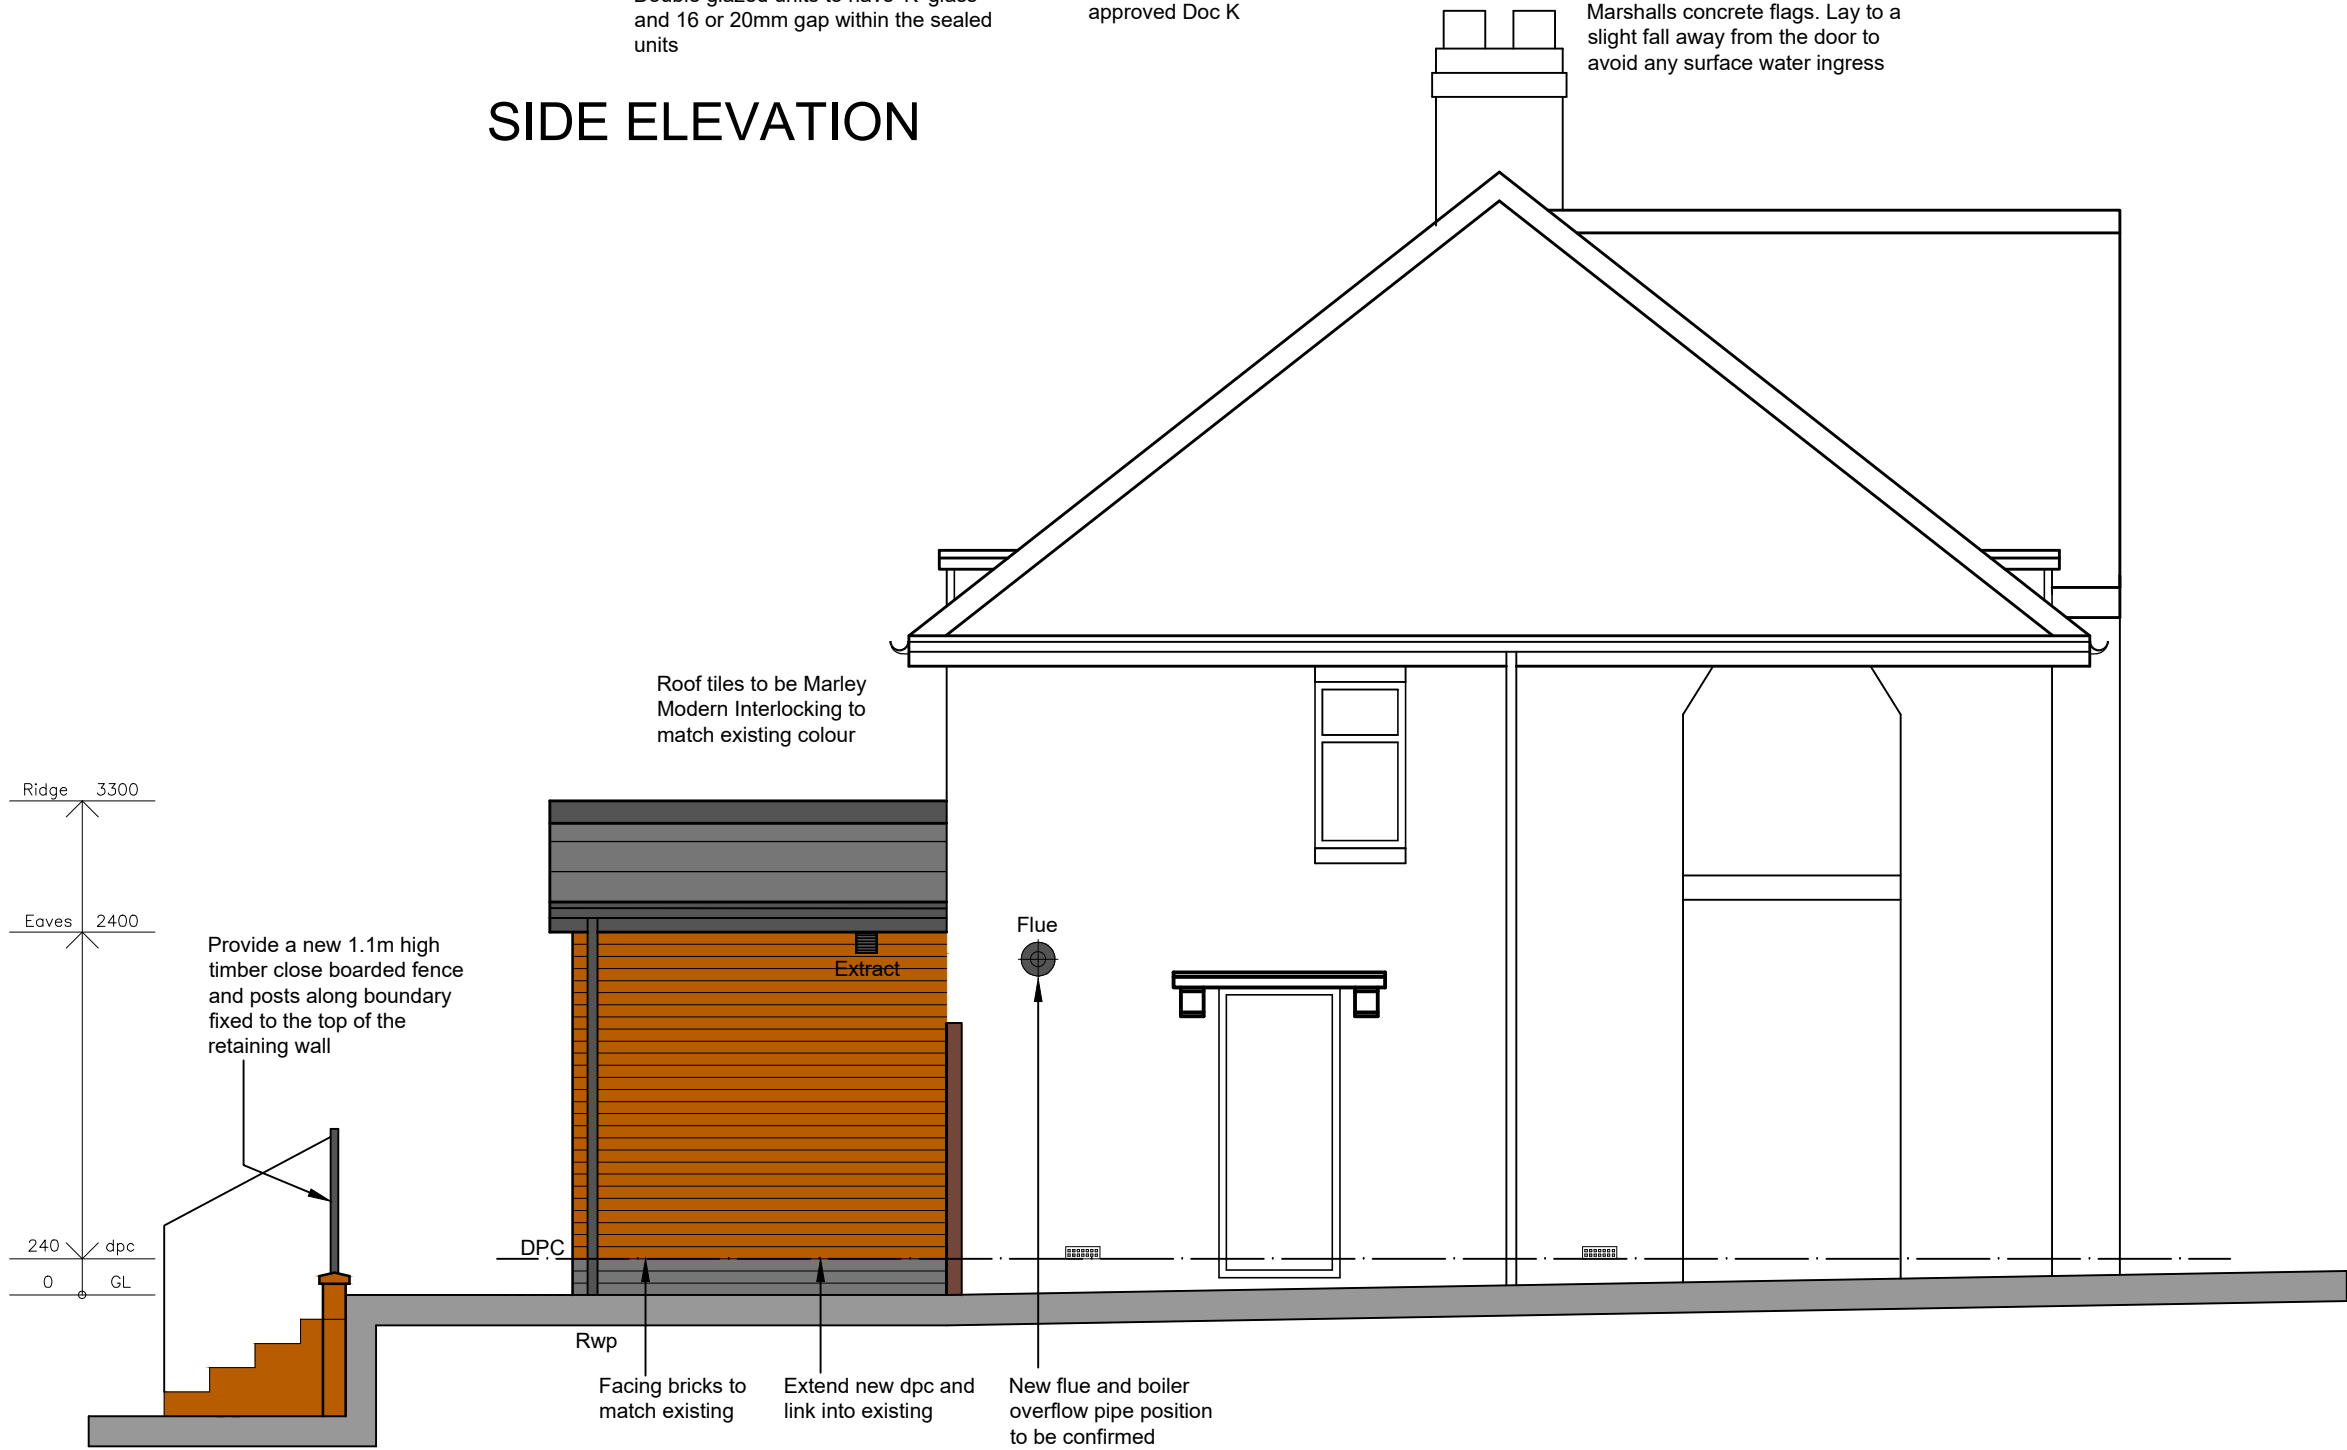

SIDE ELEVATION

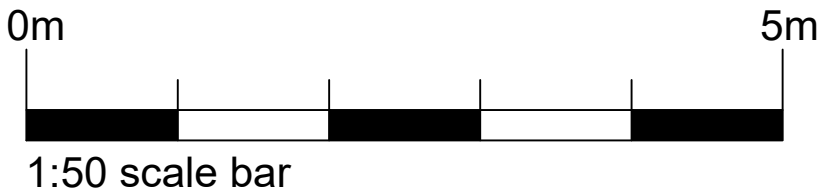

PROJECT: PROPOSED EXTENSION AT 13 ABBOTTS ROAD LEEK ST13 6EX	Drawing No: 2552-BR-03
CLIENT: MR. G. SHELTON	Date: JAN 2026
Drawing Title PROPOSED ELEVATIONS	Scale: 1:50 @ A2
	Revision:
Renaissance Studio, No 1 Derby St, Leigh, Lancashire WN7 4PF Telephone: 01942 676360 . Fax: 01942 682084 Email: info@pabarchitects.co.uk . www.pabarchitects.co.uk	Issue: BUILDING REGS