



ALL ELEVATIONS TO
REMAIN UNDISTURBED.
NO EXTERNAL
ALTERATIONS

Copyright of this drawing is vested in the DESIGNER and it must not be copied or reproduced without consent. Figured dimensions only are to be taken from this drawing. All contractors must visit the site and be responsible for taking and checking all dimensions relative to their work.


Rev.	Drawn	Comments	Date
A	ME	Public footpath shown	Feb 26

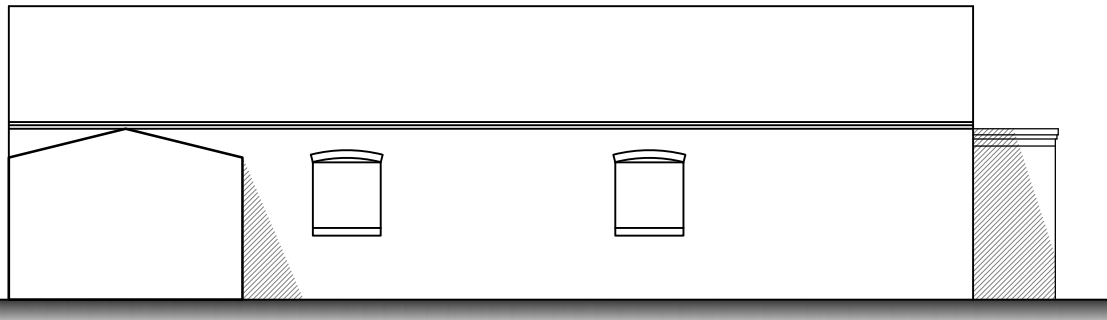


Proposed Easterly elevation
Scale 1:100

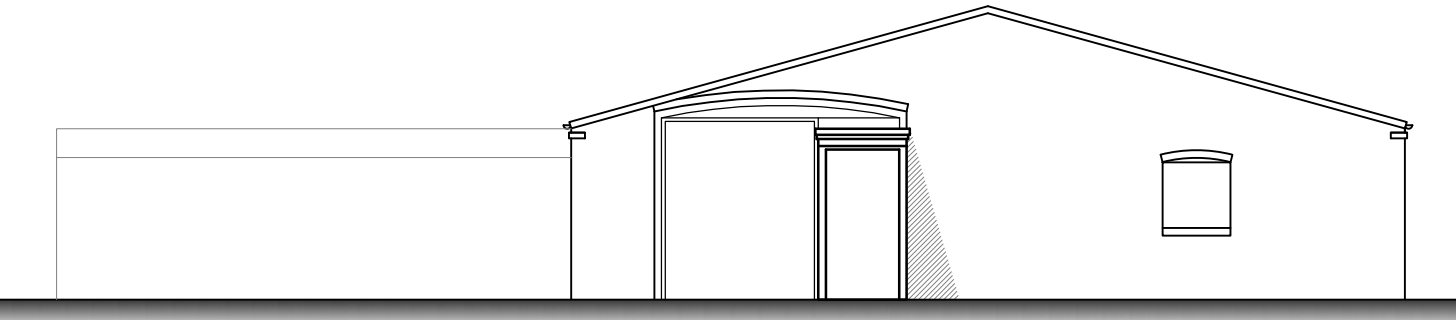


Proposed Northerly elevation
Scale 1:100

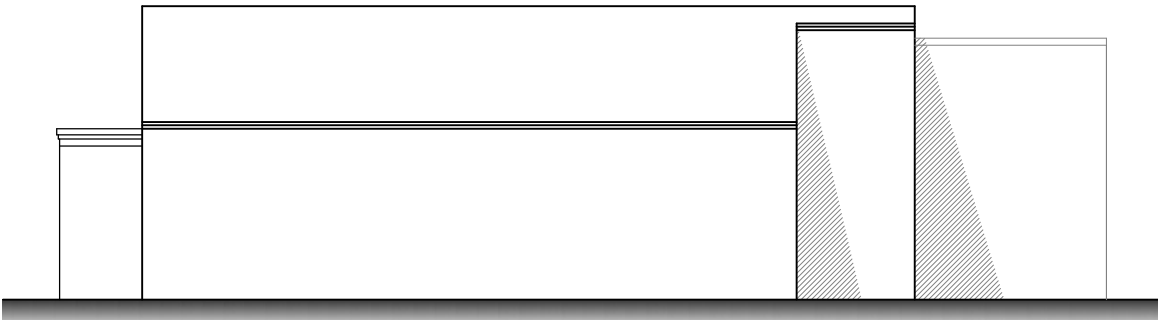

Proposed Westerly elevation
Scale 1:100

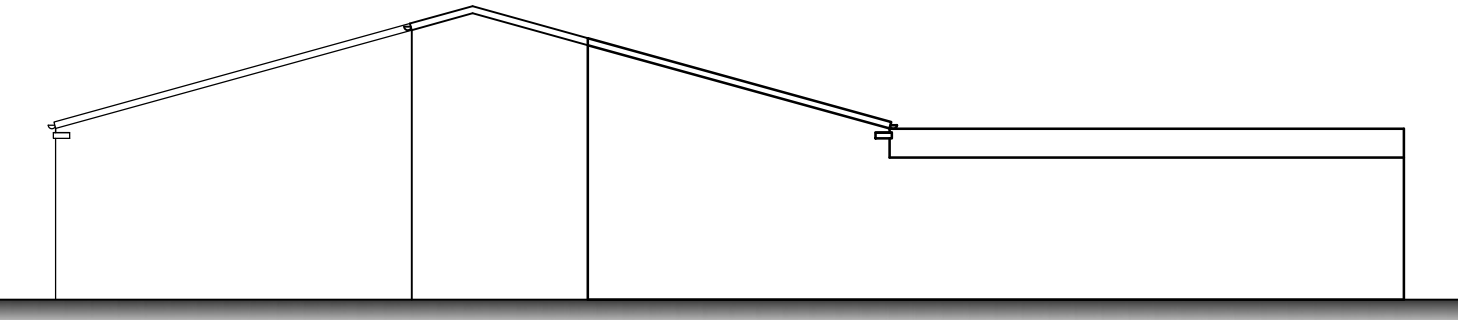


Proposed Southerly elevation
Scale 1:100

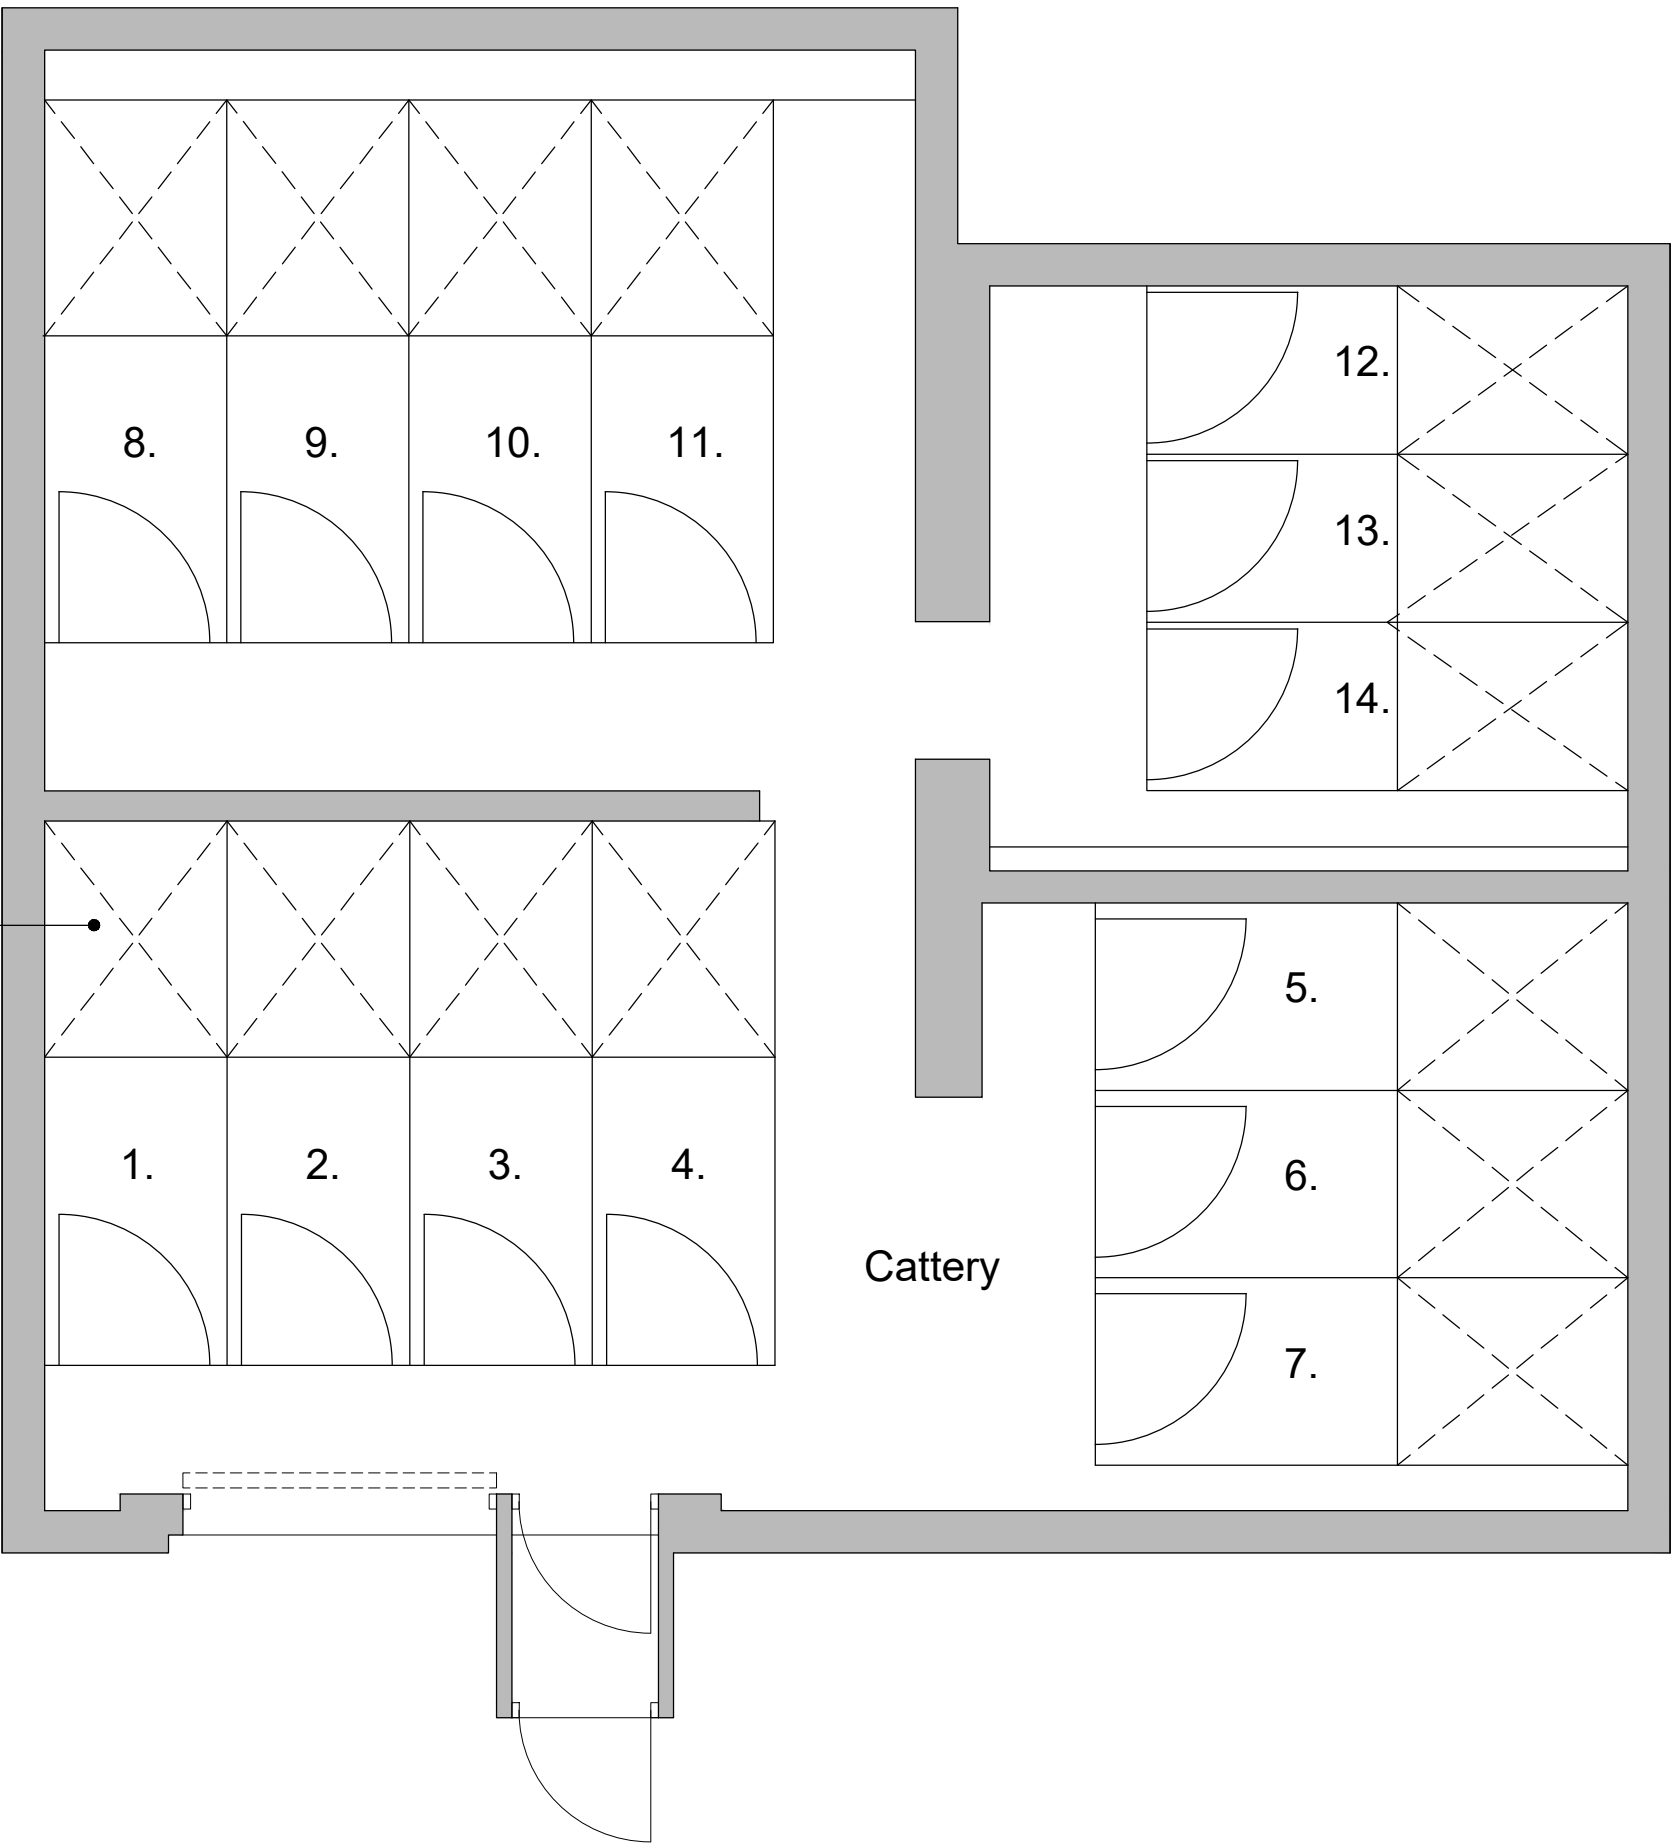


Proposed floor plan
Scale 1:50

Reproduced from the
Ordnance Survey map with the permission of Ordnance
Survey on behalf of The Controller of Her Majesty's
Stationary Office
Licence No. AL 100001834

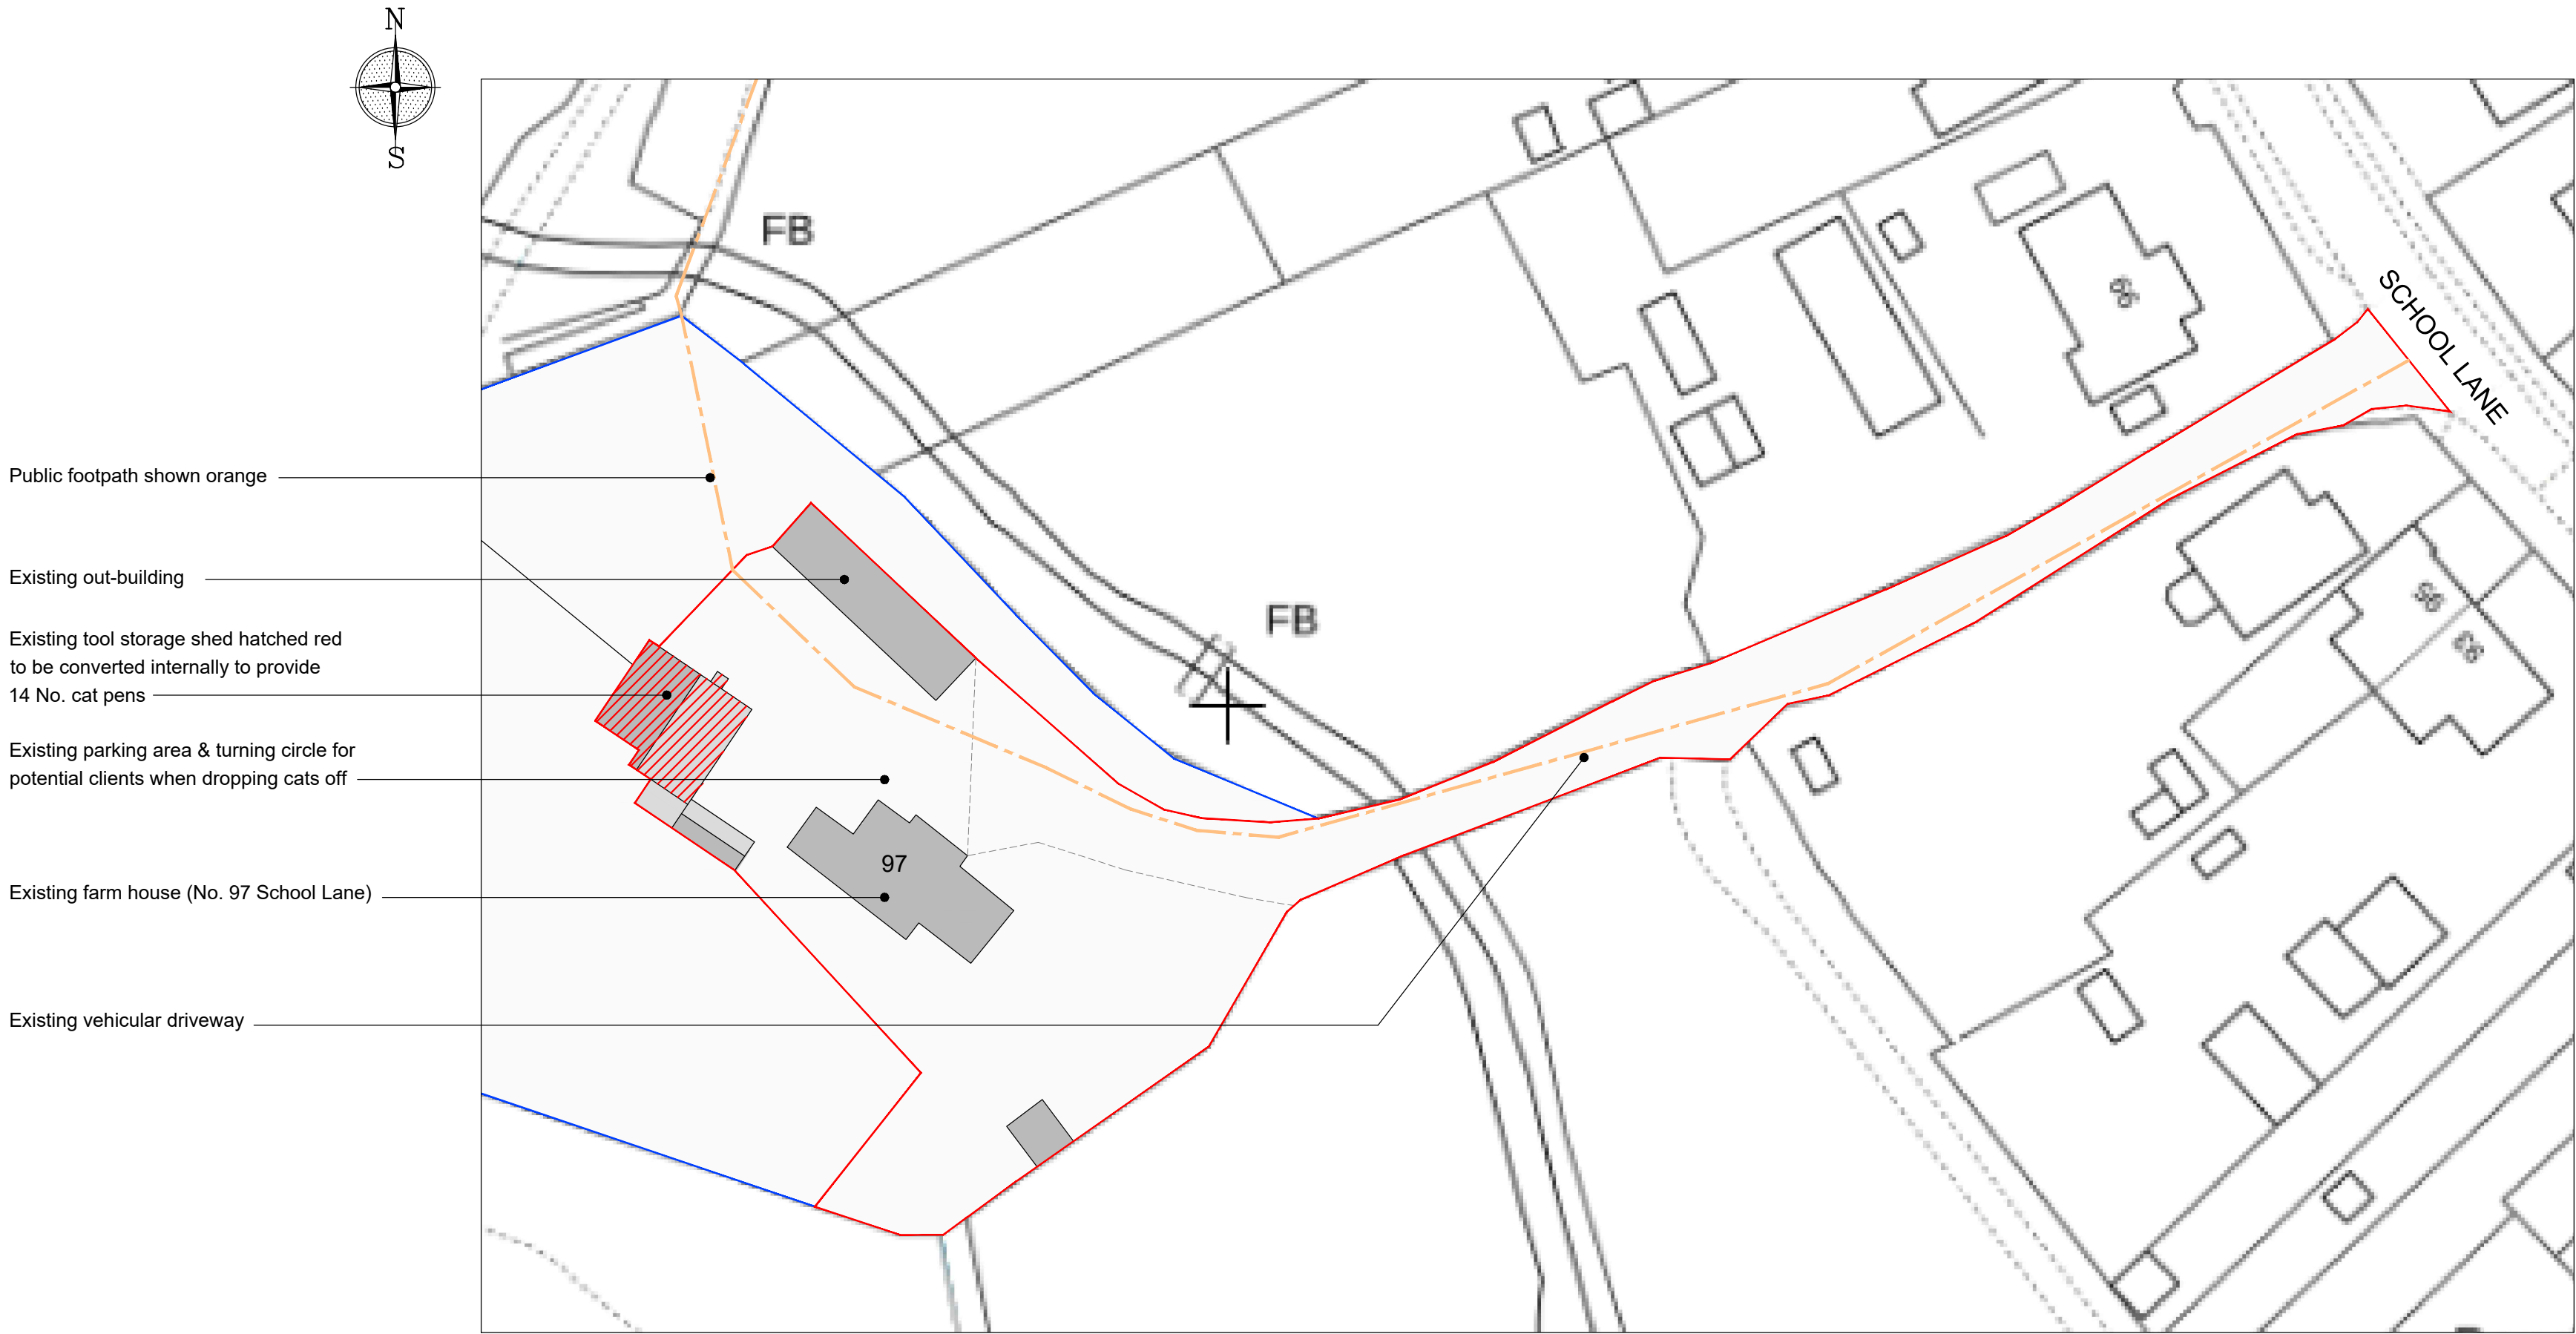

Proposed site plan
Scale 1:500

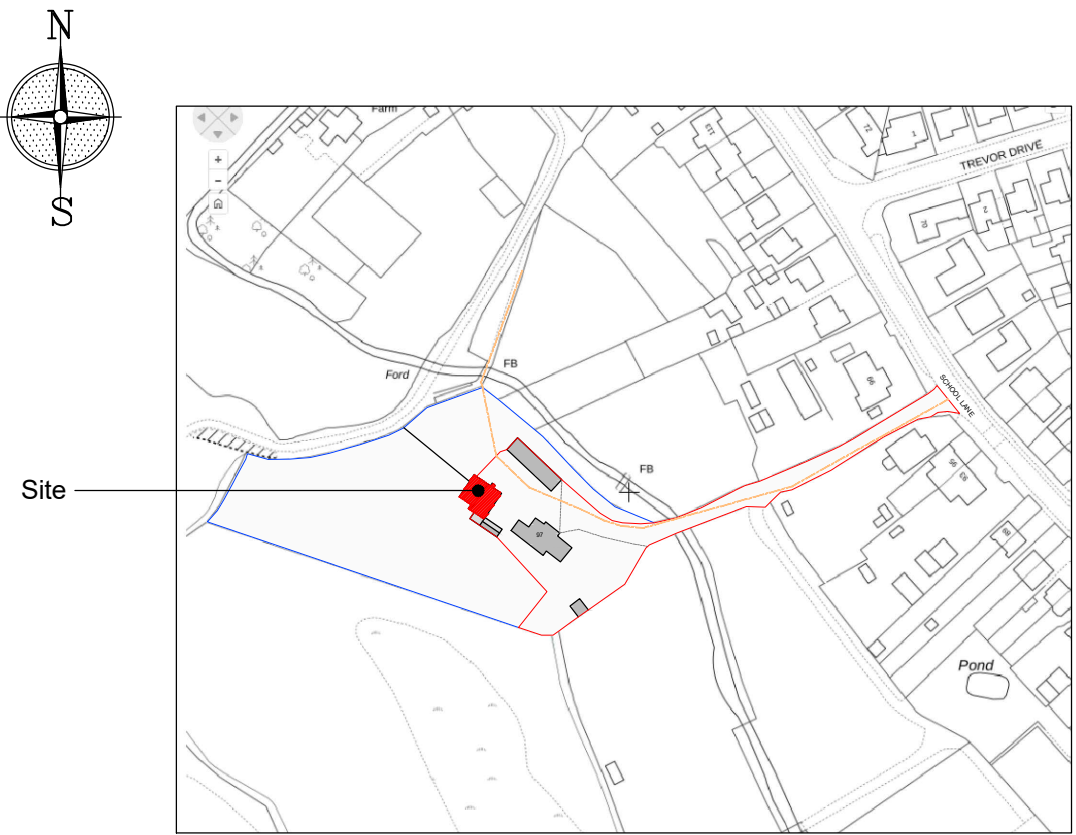

Site location plan
Scale 1:2500



Tel: 07391714290
Email: info@MEDesignsolutions.co.uk
www.MEDesignsolutions.co.uk

Client	MR L. WINTER & MRS V. MARSHALL		
Project	PROPOSED CHANGE OF USE OF TOOL STORAGE SHED TO PROVIDE NEW CATTERY AT MILLHOUSE FARM, 97 SCHOOL LANE, WESTON COYNEY, ST11 9EN		
Title	PROPOSED PLANS		
Status	CHANGE OF USE APPLICATION		
Date	JANUARY 2026	Drawn	ME
Scale	@A1	AS SHOWN	Checked
Project No	100-02A	Drawing No.	Rev
Copyright ©ME Design Sol. 2019. All rights reserved.			