




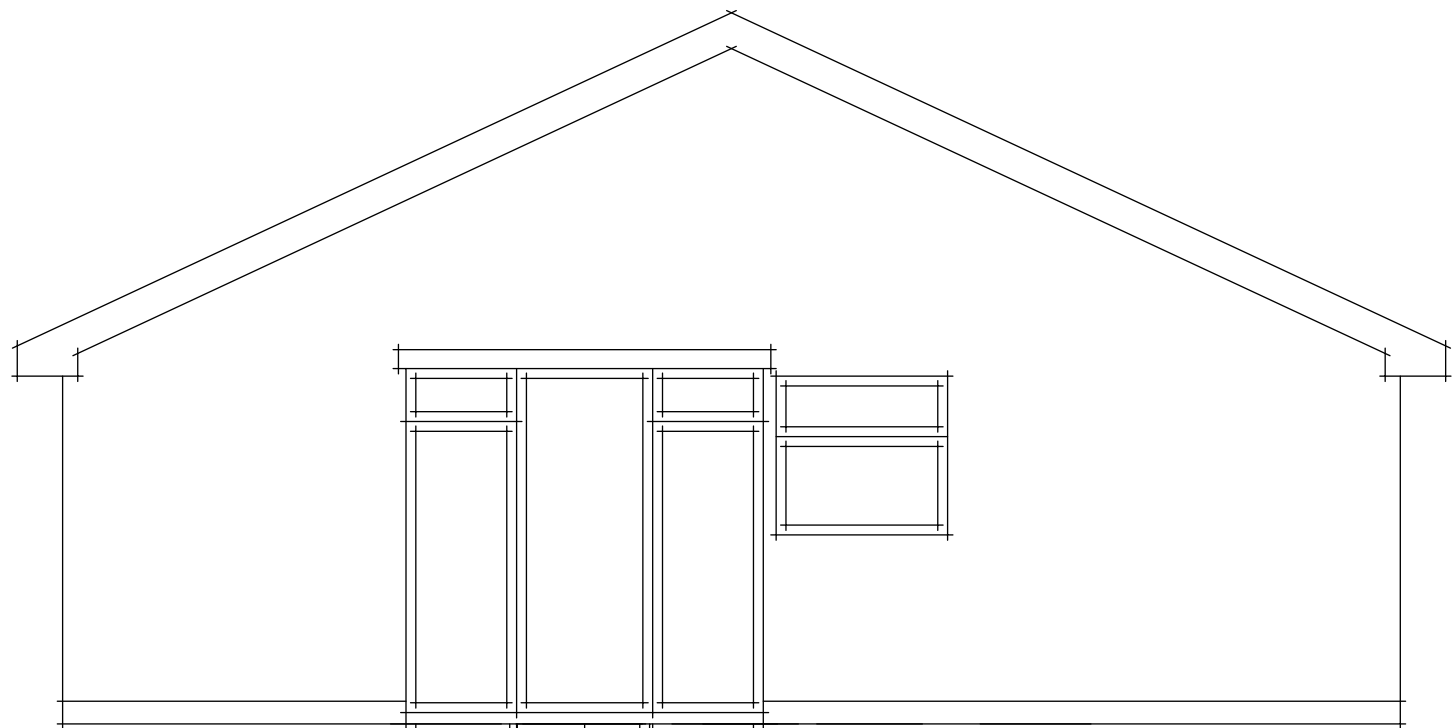


Existing Side Elevation 1:50

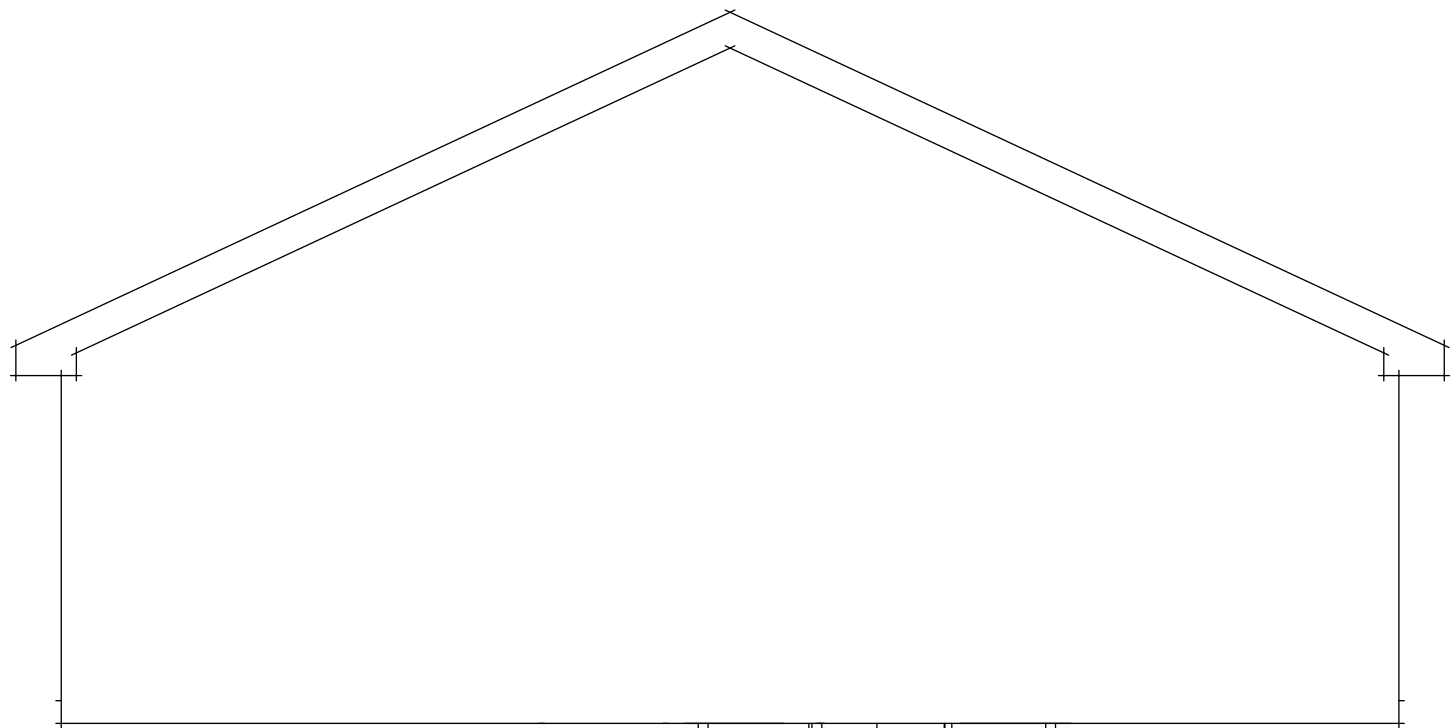


Existing Side Elevation 1:50

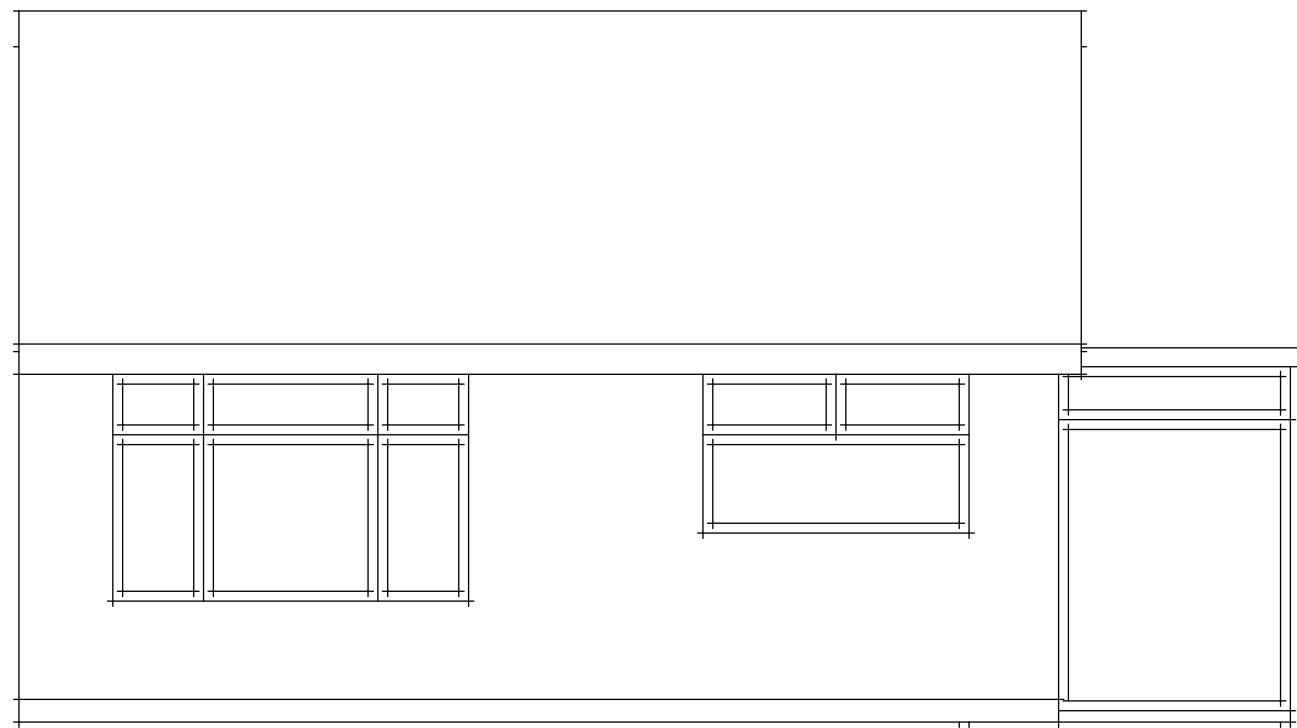


Existing Front Elevation 1:50

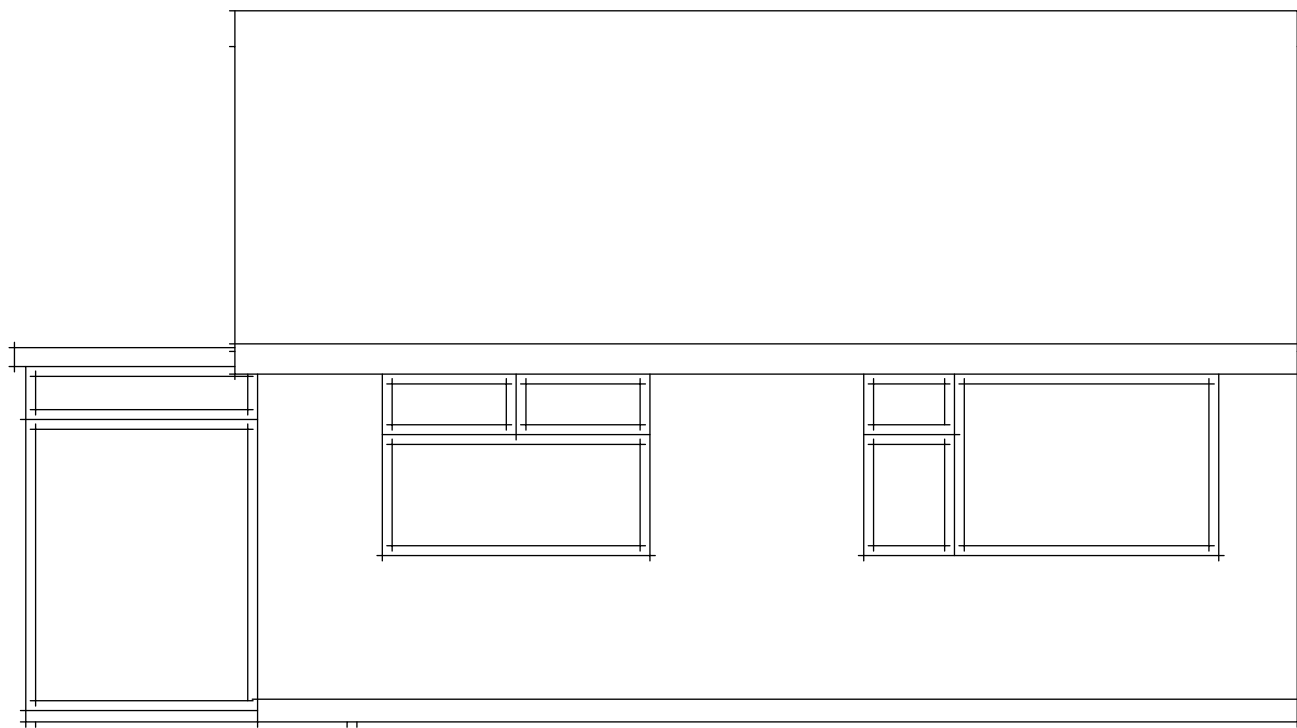


Existing Rear Elevation 1:50

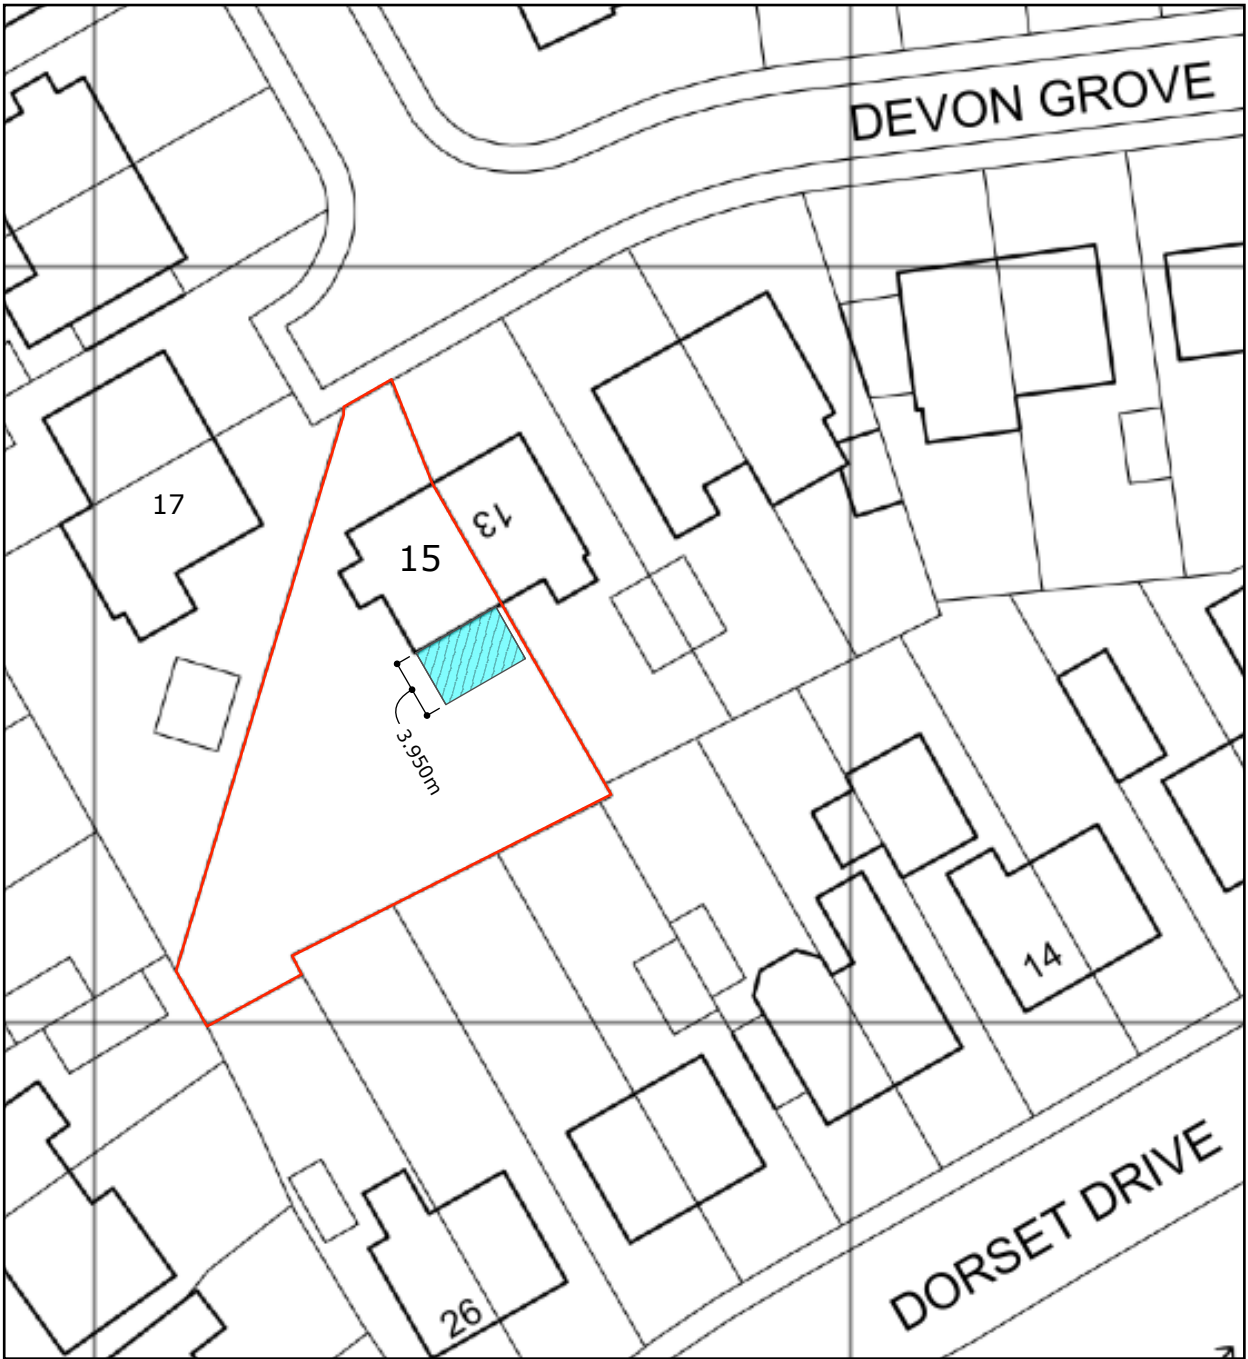

Proposed Site Plan 1:500

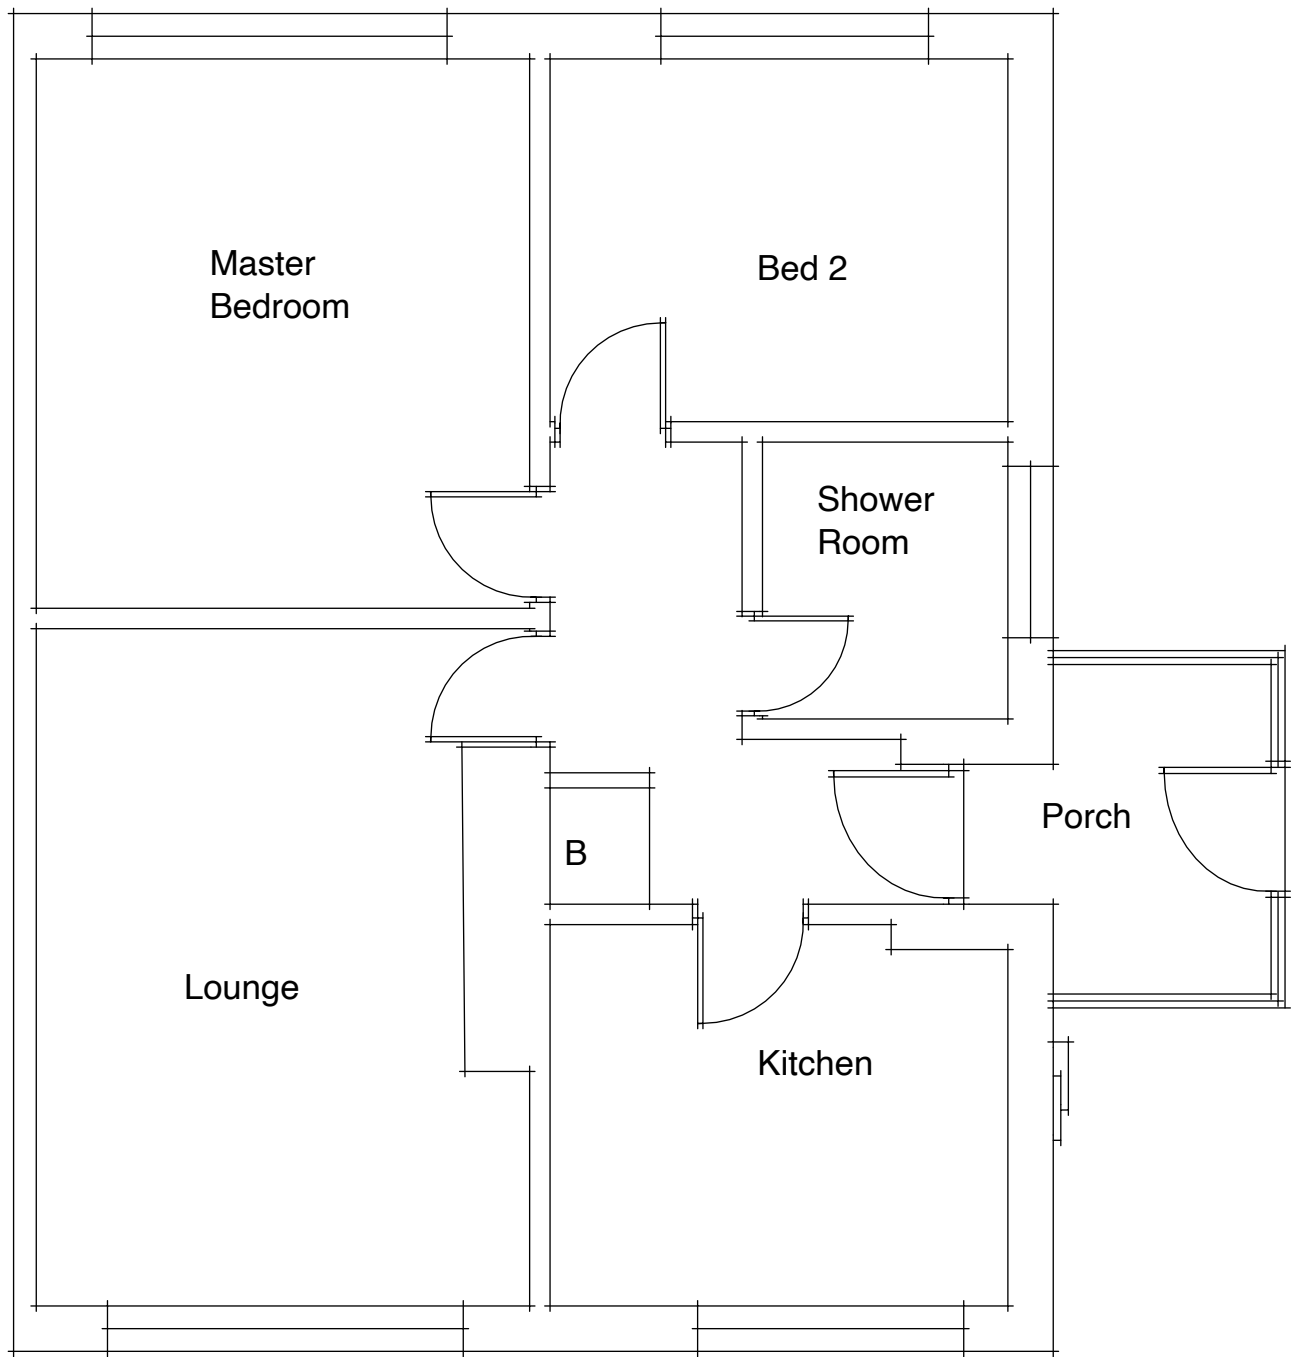

Existing Ground Floor Layout 1:50

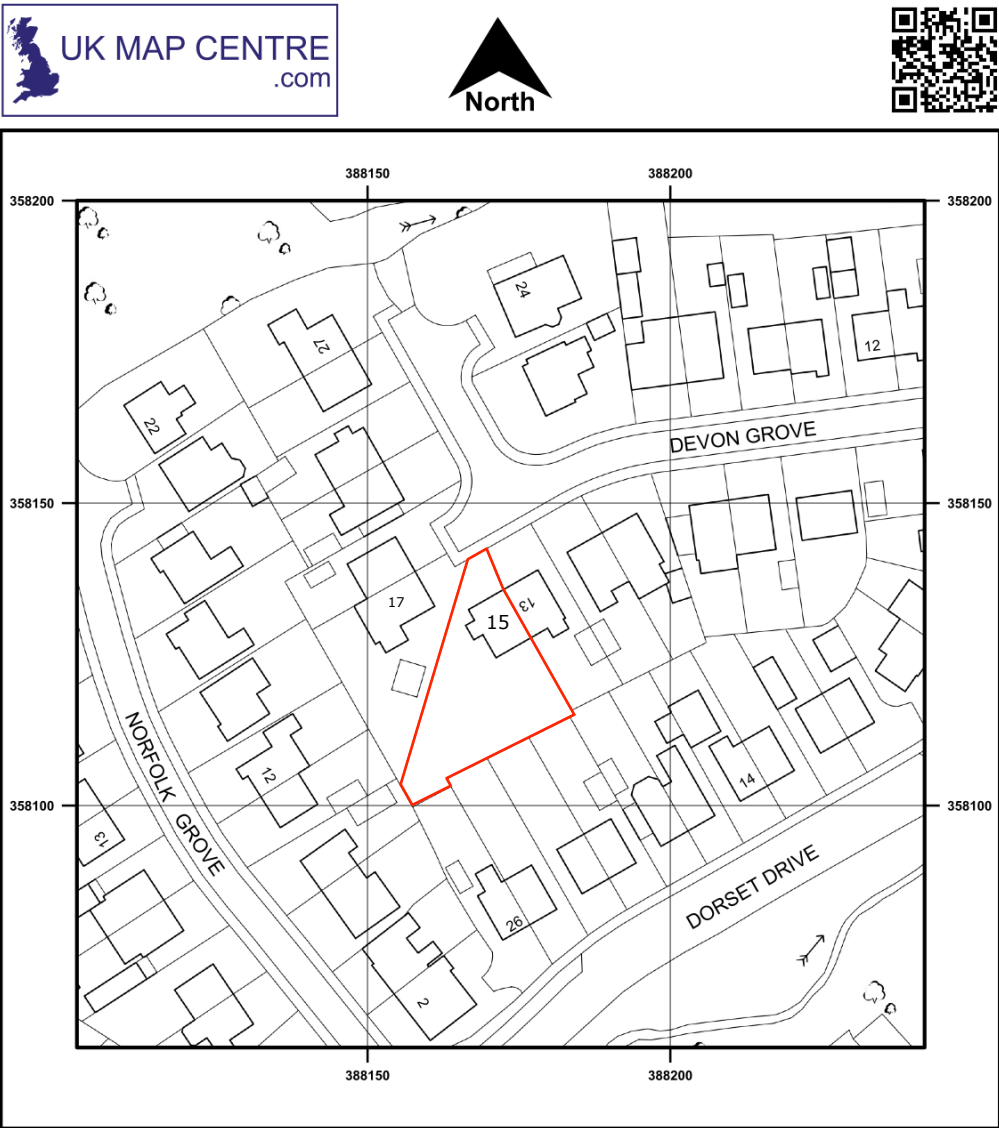

© Crown copyright and database rights 2025 OS AC000084283. Public rights of way shown on this map have been taken from Local Authority definitive maps. The representation on this map of any other road, track or path is no evidence of the existence of a right of way.
Scale 1:1250 - 1cm = 12.5m - A5 Size
Supplied by: www.ukmapcentre.com
Product Info: www.ukmapcentre.com/location-plans-1250-scale
Serial No: 323390
Centre Coordinates: 368172,358130
Production Date: 17/12/2025
15 DEVON GROVE BIDDULPH STOKE ON TRENT ST8 6DF



Location Plan 1:1250

Site Address

15 Devon Grove
Biddulph
Stoke on Trent
ST8 6DF

Project


Single storey side and rear extension

Drawing No. DG_15_01

Drawing Title : Site & Survey

Issue : PLANNING

Scale : As Denoted @ A1 Paper

 

47 Rockside Mow Cop ST7 4PG
Tel. 07889364105
Email phil@philipkelsall.co.uk