



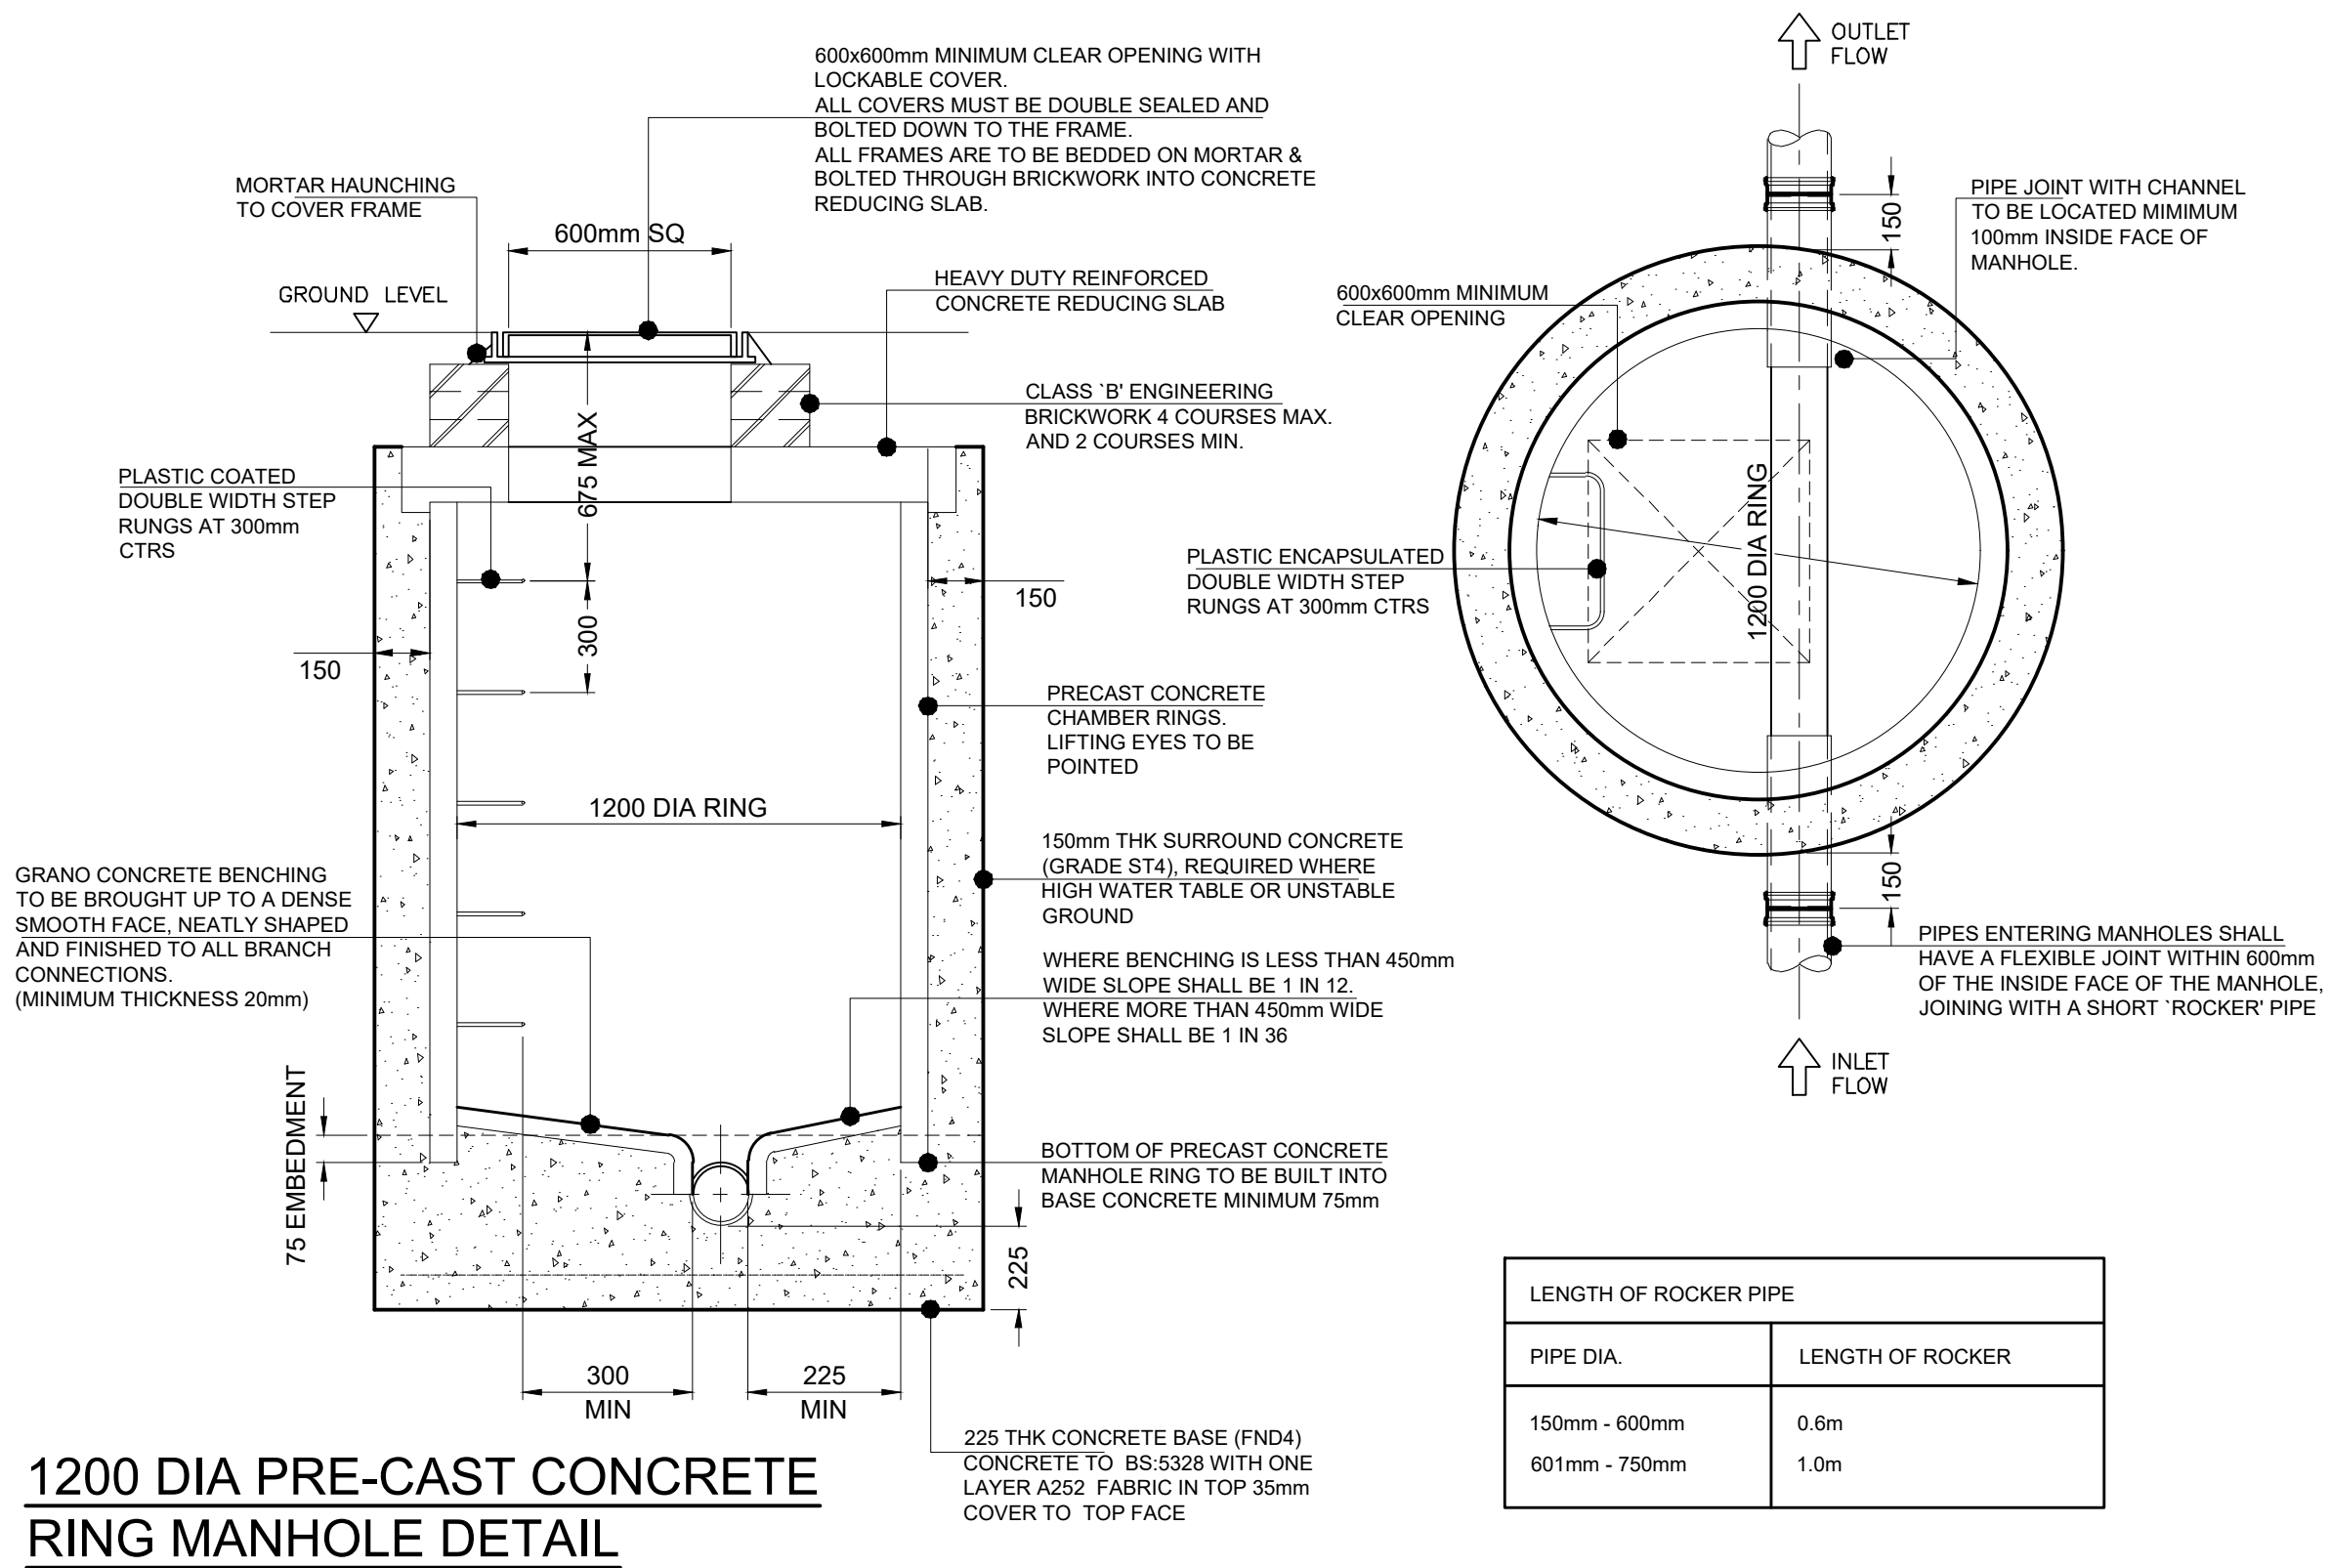


1200 DIA PRE-CAST CONCRETE RING MANHOLE DETAIL

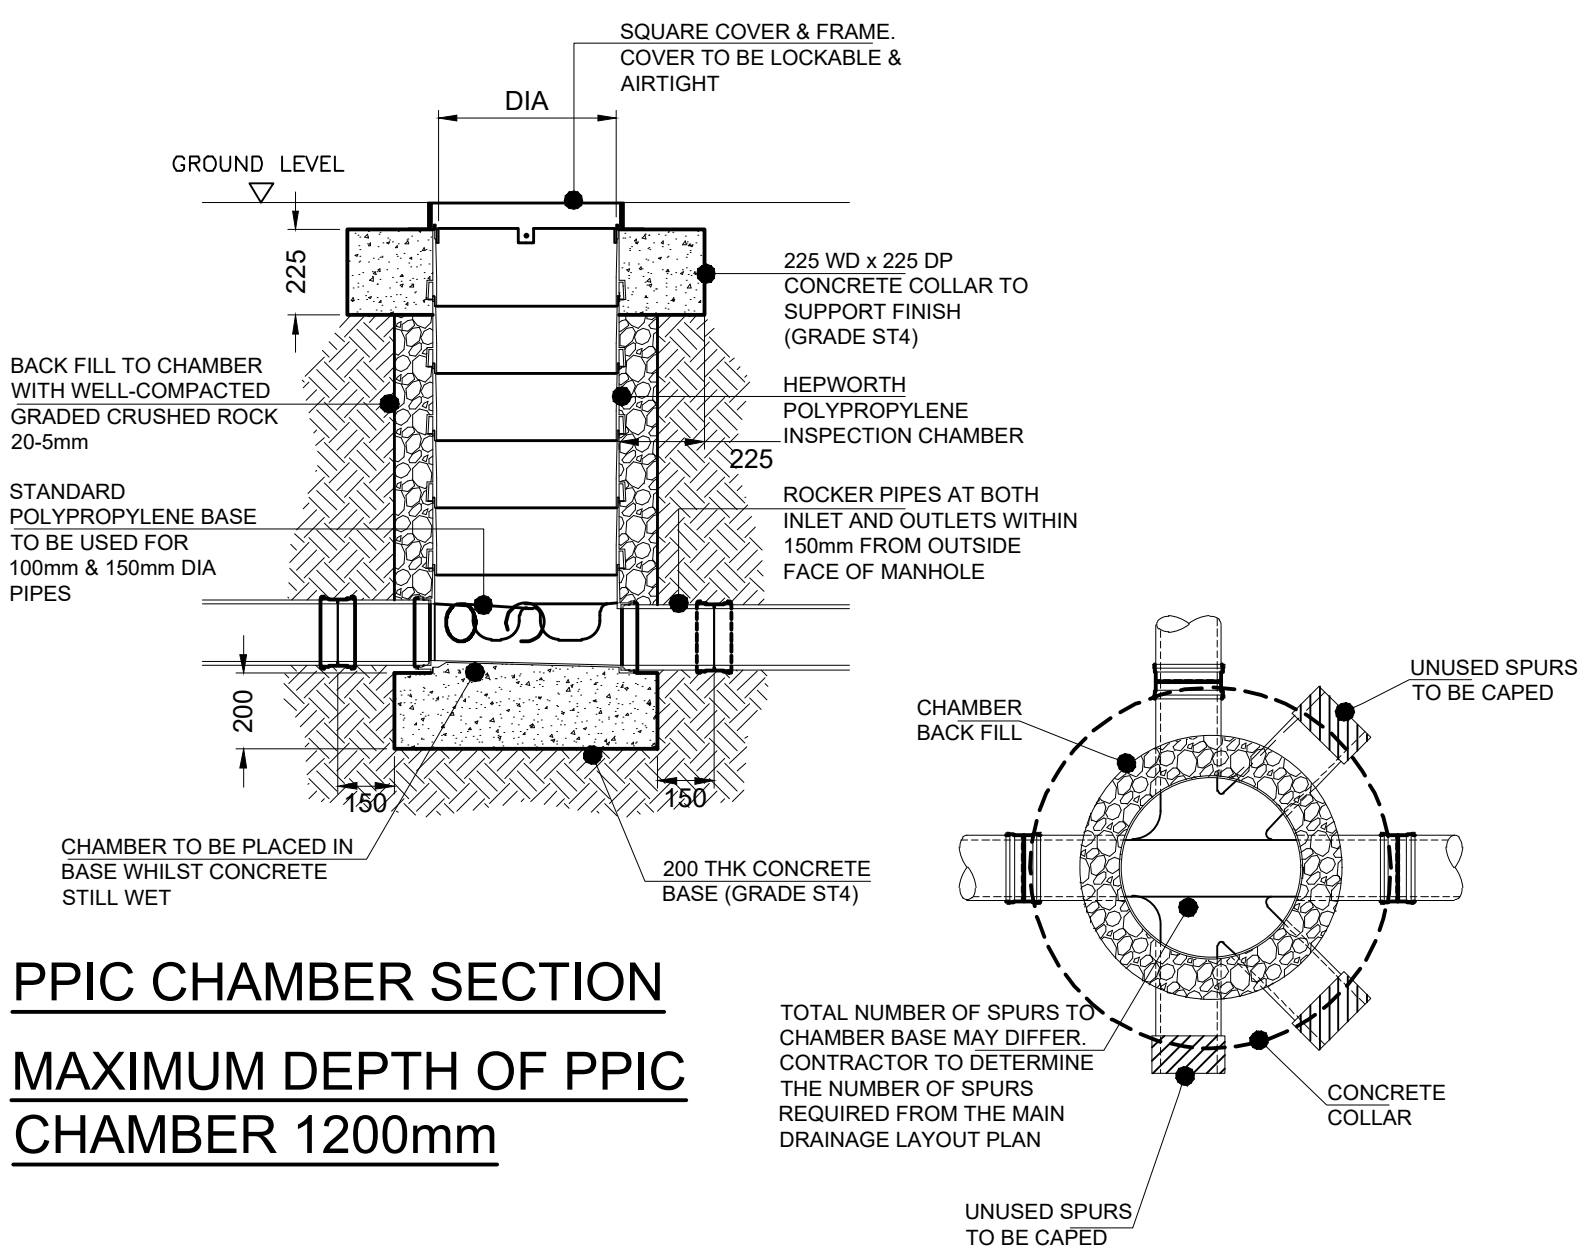

PPIC CHAMBER SECTION
MAXIMUM DEPTH OF PPIC CHAMBER 1200mm

SURFACE WATER MANHOLE SCHEDULE				
REF	CL	IL	D to IL	TYPE
SIC01	217.700	217.125	0.575	300PPIC
SIC02	217.700	217.250	0.450	300PPIC
SIC03	217.700	217.100	0.600	450PPIC
SIC04	217.700	216.962	0.738	300PPIC
SIC05	217.250	216.830	0.420	300PPIC
SIC06	218.500	218.750	-0.250	450PPIC
SIC07	219.250	218.500	0.750	450PPIC
SIC08	219.250	218.350	0.900	600PPIC
SIC09	219.250	218.100	1.150	450PPIC
SIC10	217.250	215.980	1.270	1200PCOMH
SIC11	217.250	215.975	1.275	1200PCOMH
SIC12	217.250	215.875	1.375	1200PCOMH
SIC13	216.600	215.610	0.990	450PPIC
SIC14	217.300	216.800	0.500	450PPIC
SIC15	217.600	216.000	1.600	1200PCOMH
SIC16	217.150	215.985	1.165	450PPIC
SIC17	216.700	215.430	1.270	1200PCOMH
RED1	217.700	217.350	0.350	
RED2	217.700	217.350	0.350	
RED3	219.250	218.900	0.350	
RED4	219.250	218.900	0.350	
RED5	217.250	216.900	0.350	

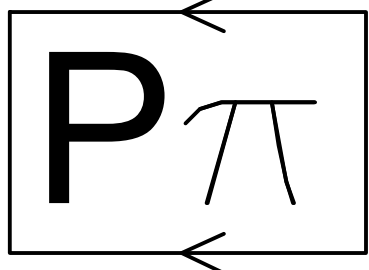

PARALLEL PI
61 KIRKSTONE WAY,
AMBLECOTE,
WEST MIDLANDS
DY5 3RZ
07966497455

Job Title
NEW RESIDENTIAL DEVELOPMENT
AT GRAVEL BANK FARM
CAVERSWALL COMMON
CAVERSWALL
STOKE ON TRENT, ST11 9EU

Rev Date Revisions

Drawing Title

DRAINAGE LAYOUT AND
PROPOSALS

Scale
1:200 A1

Date
08/12/25

Drawn By
DMR

Drg. No.
6GBF/01

Rev.
A