


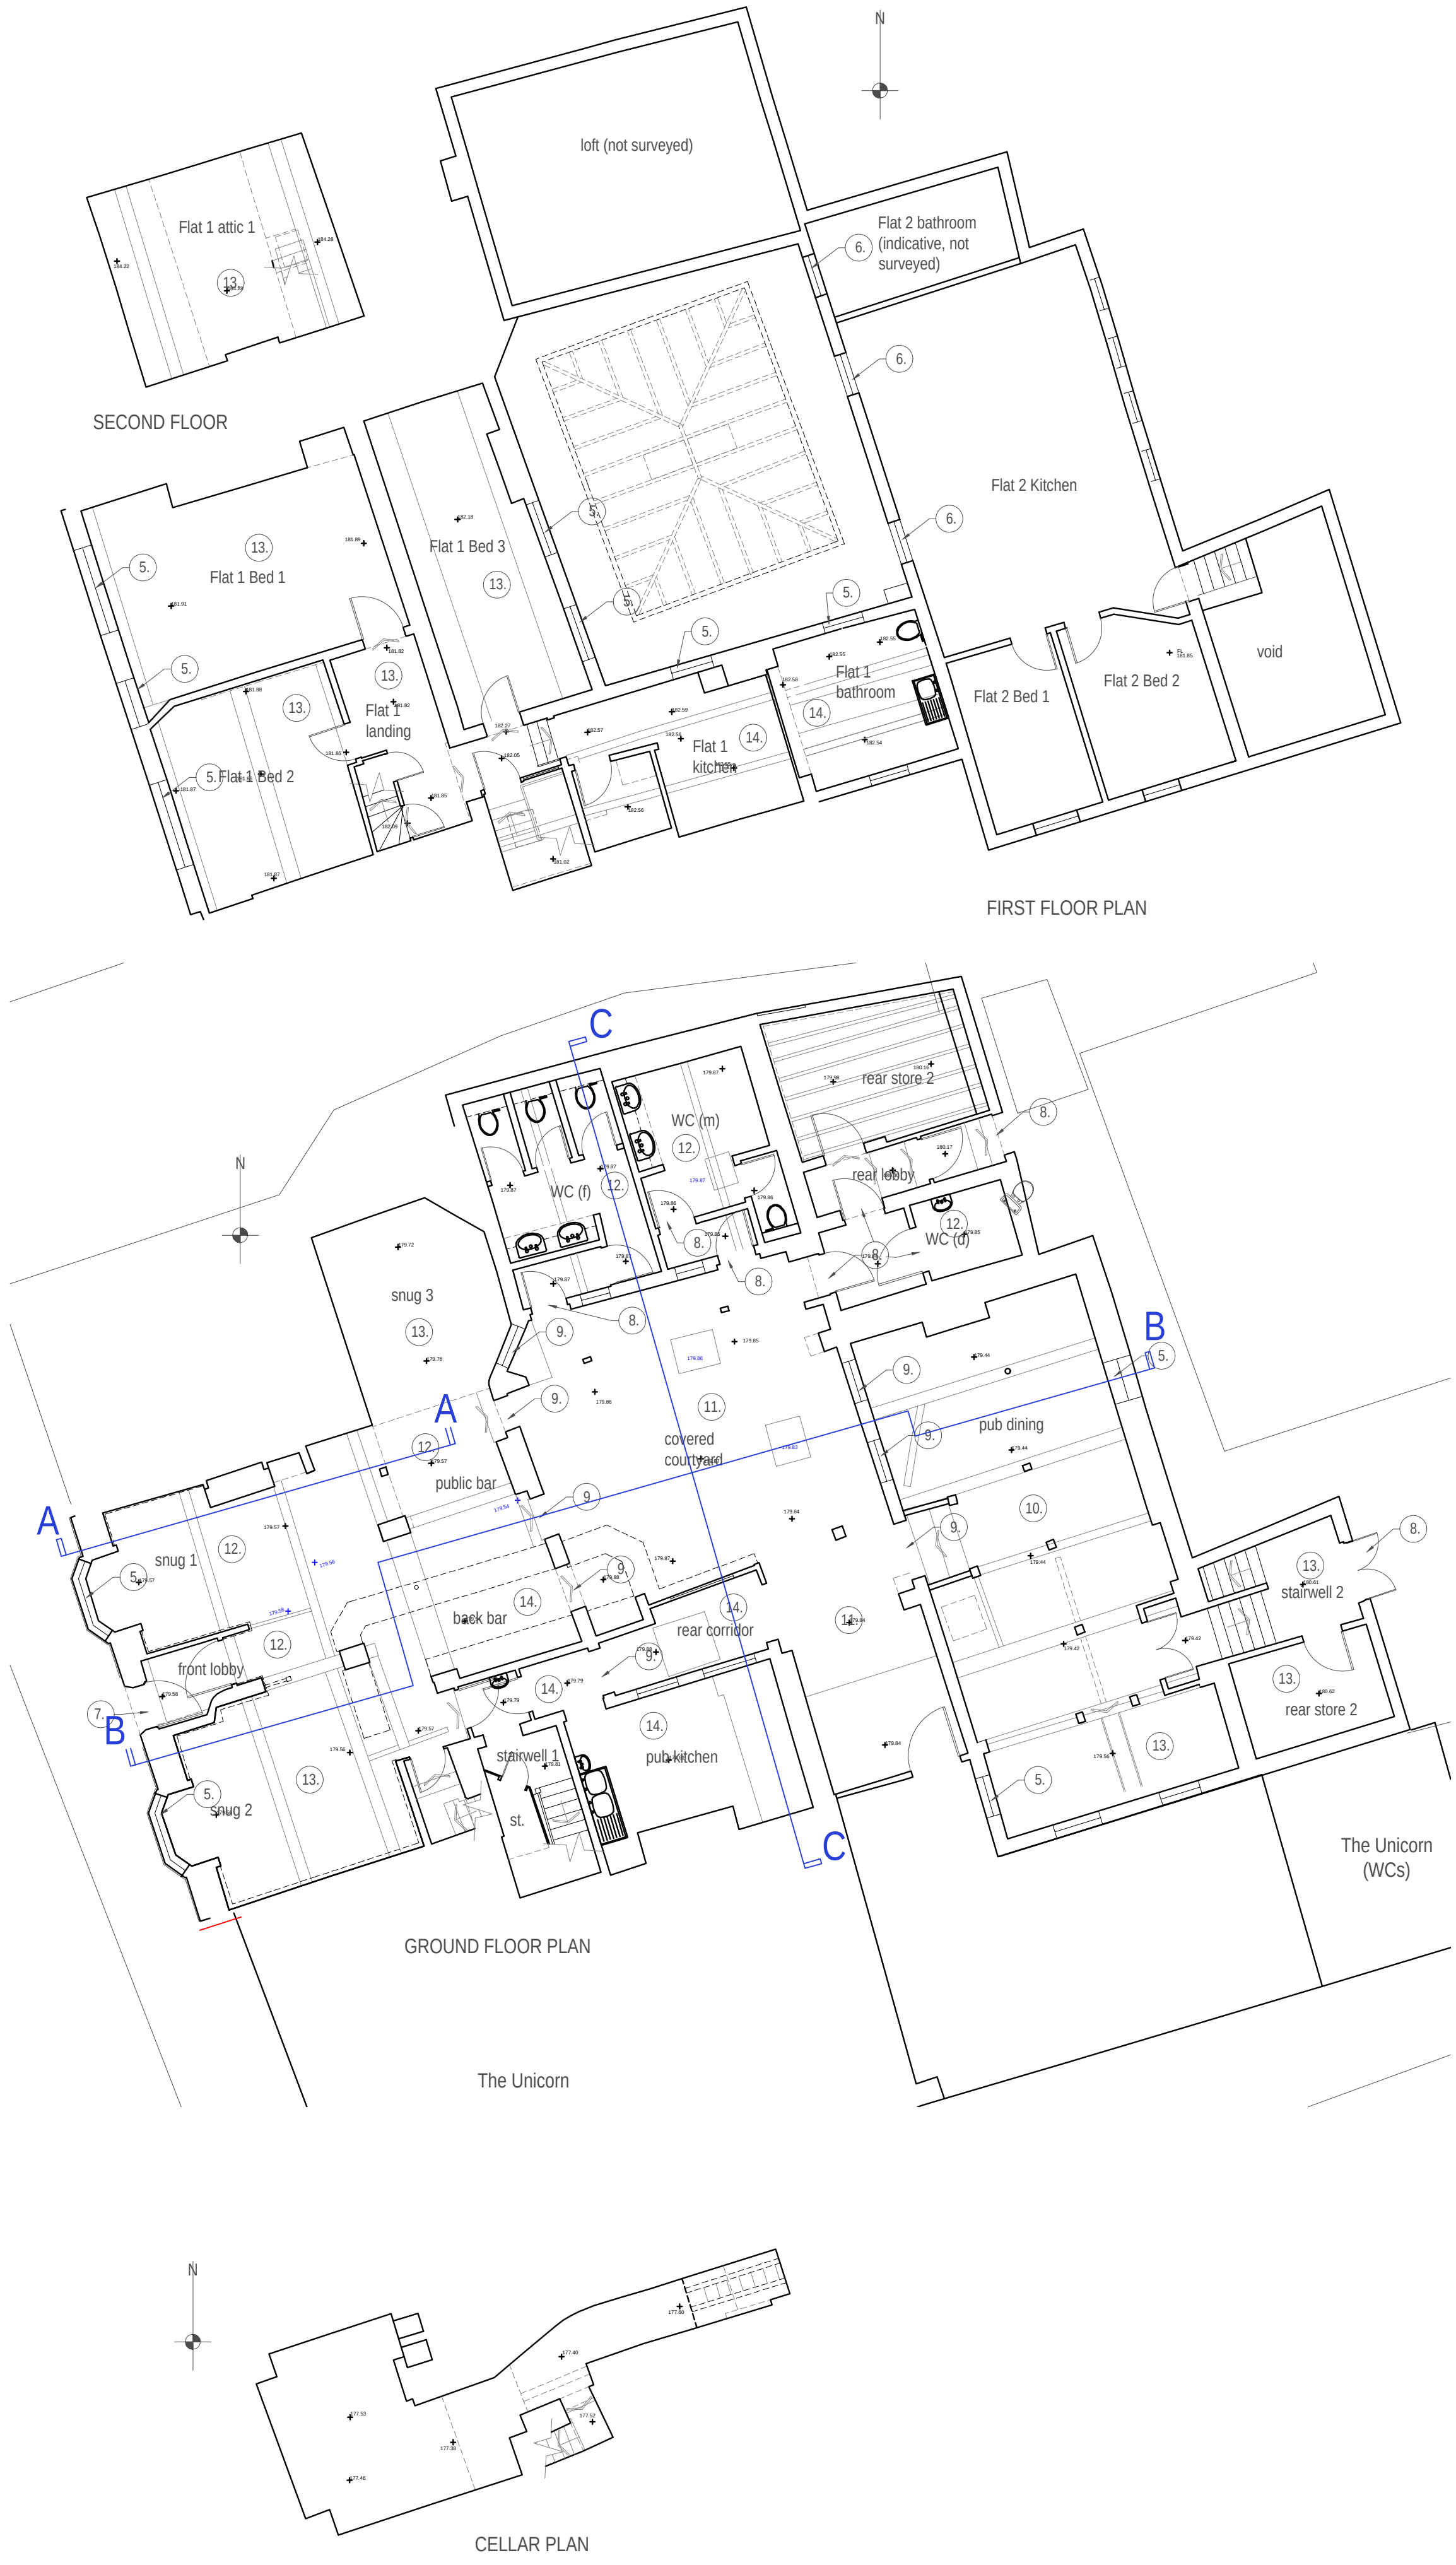

FLOOR PLANS 1:100



FLOOR PLANS 1:100

Copyright of this drawing is vested in the Architect and it must not be copied or reproduced without consent. Figured dimensions only are to be taken from this drawing. All contractors must visit the site and be responsible for taking and checking all dimensions relative to their work. Hewitt&Carr Architects Ltd are to be advised of any variation between drawings and site conditions. CLIENTS ARE ADVISED TO CLARIFY DIMENSIONS WITH THE ARCHITECT PRIOR TO SETTING OUT AND NOT TO SCALE FROM THE DRAWING

Rev.	Drawn	Comments	Date
A	RA	Flat 2 survey details updated	16.02.26
B	RA	Minor window rev to Elev 5	25.02.26

- MATERIALS KEY**
- 1 wall: red facing brick
 - 2 Wall: painted brick
 - 3 Masonry: painted
 - 4 Roof: Staffordshire blue clay tile
 - 5 Window: painted timber frame
 - 6 Window: Upvc
 - 7 Door: timber
 - 8 Door: Flush Face fire door
 - 9 Window/Door: Aperture only
 - 10 Floor: Granite Setts
 - 11 Floor: Stone slabs
 - 12 Floor: tile
 - 13 Floor: timber/ carpeted
 - 14 Floor: Vinyl floor



Hewitt&CarrArchitects
A: DaisyBank House | 17-19 Leek Road | Cheadle | ST10 1JE
T: 01538 756888
E: enquiries@hcarchitects.co.uk
W: www.hcarchitects.co.uk

Client
Mr & Mrs S&R Ruocco

Project
Change Of Use
The Quiet Woman, St Edwards St, Leek

Title
Plans as Existing

Status
Planning

Date **January 2026** Drawn **RA**

Scale @A1 **1:100** Checked

Project No Drawing No.
01526 AC(0)01

Rev **B**