


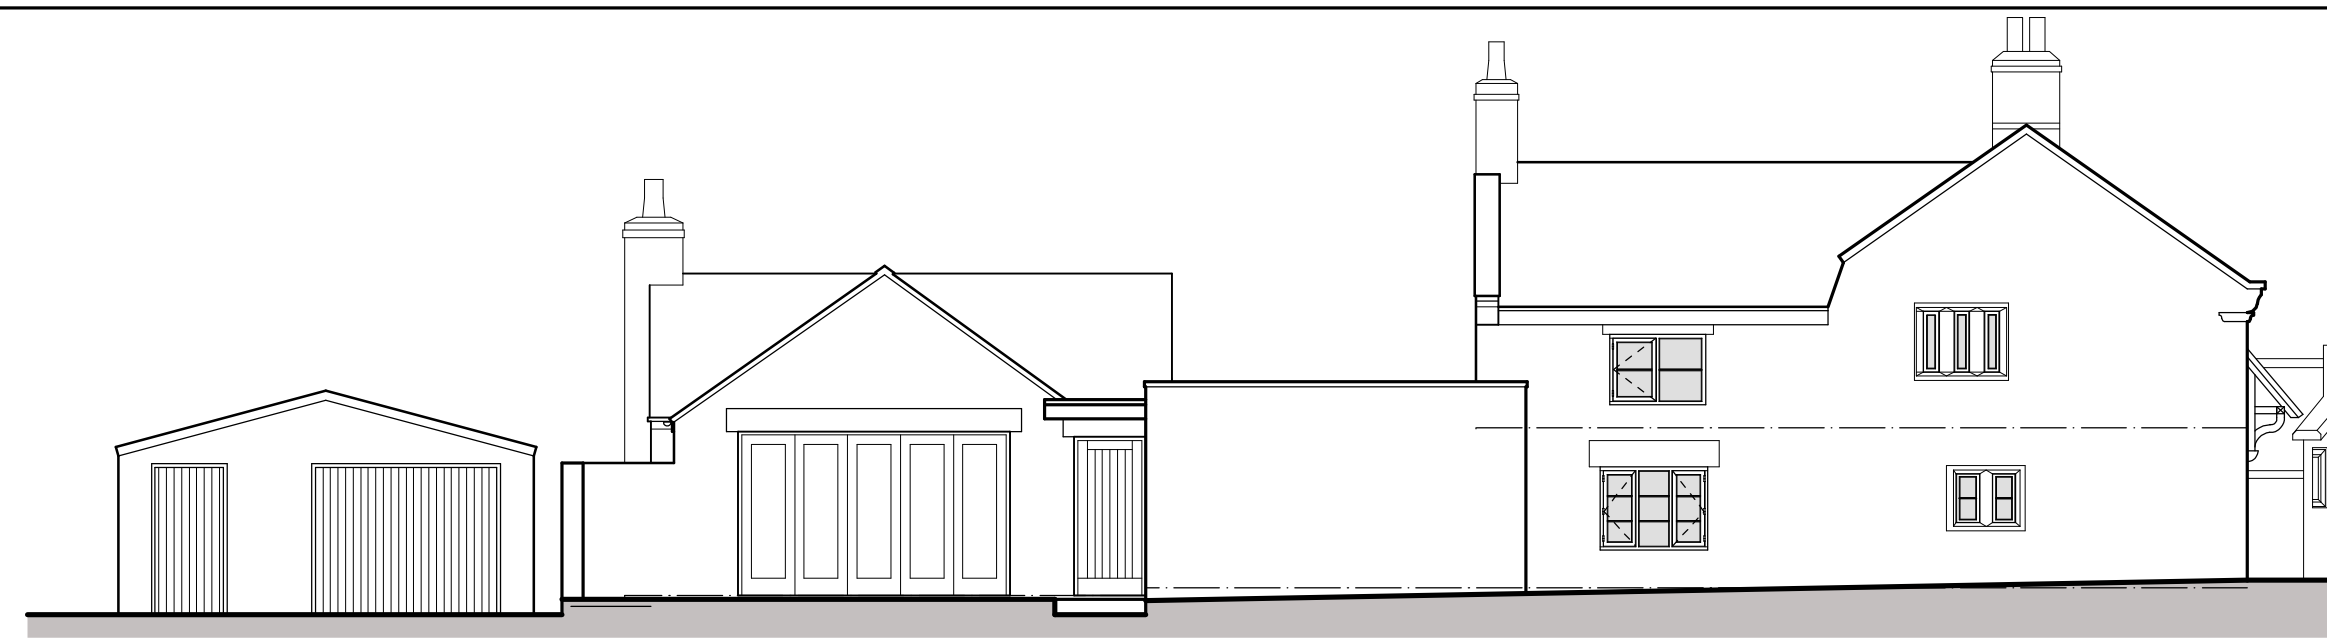

East Elevation



North Elevation




South Elevation



West Elevation




Ground Floor Plan

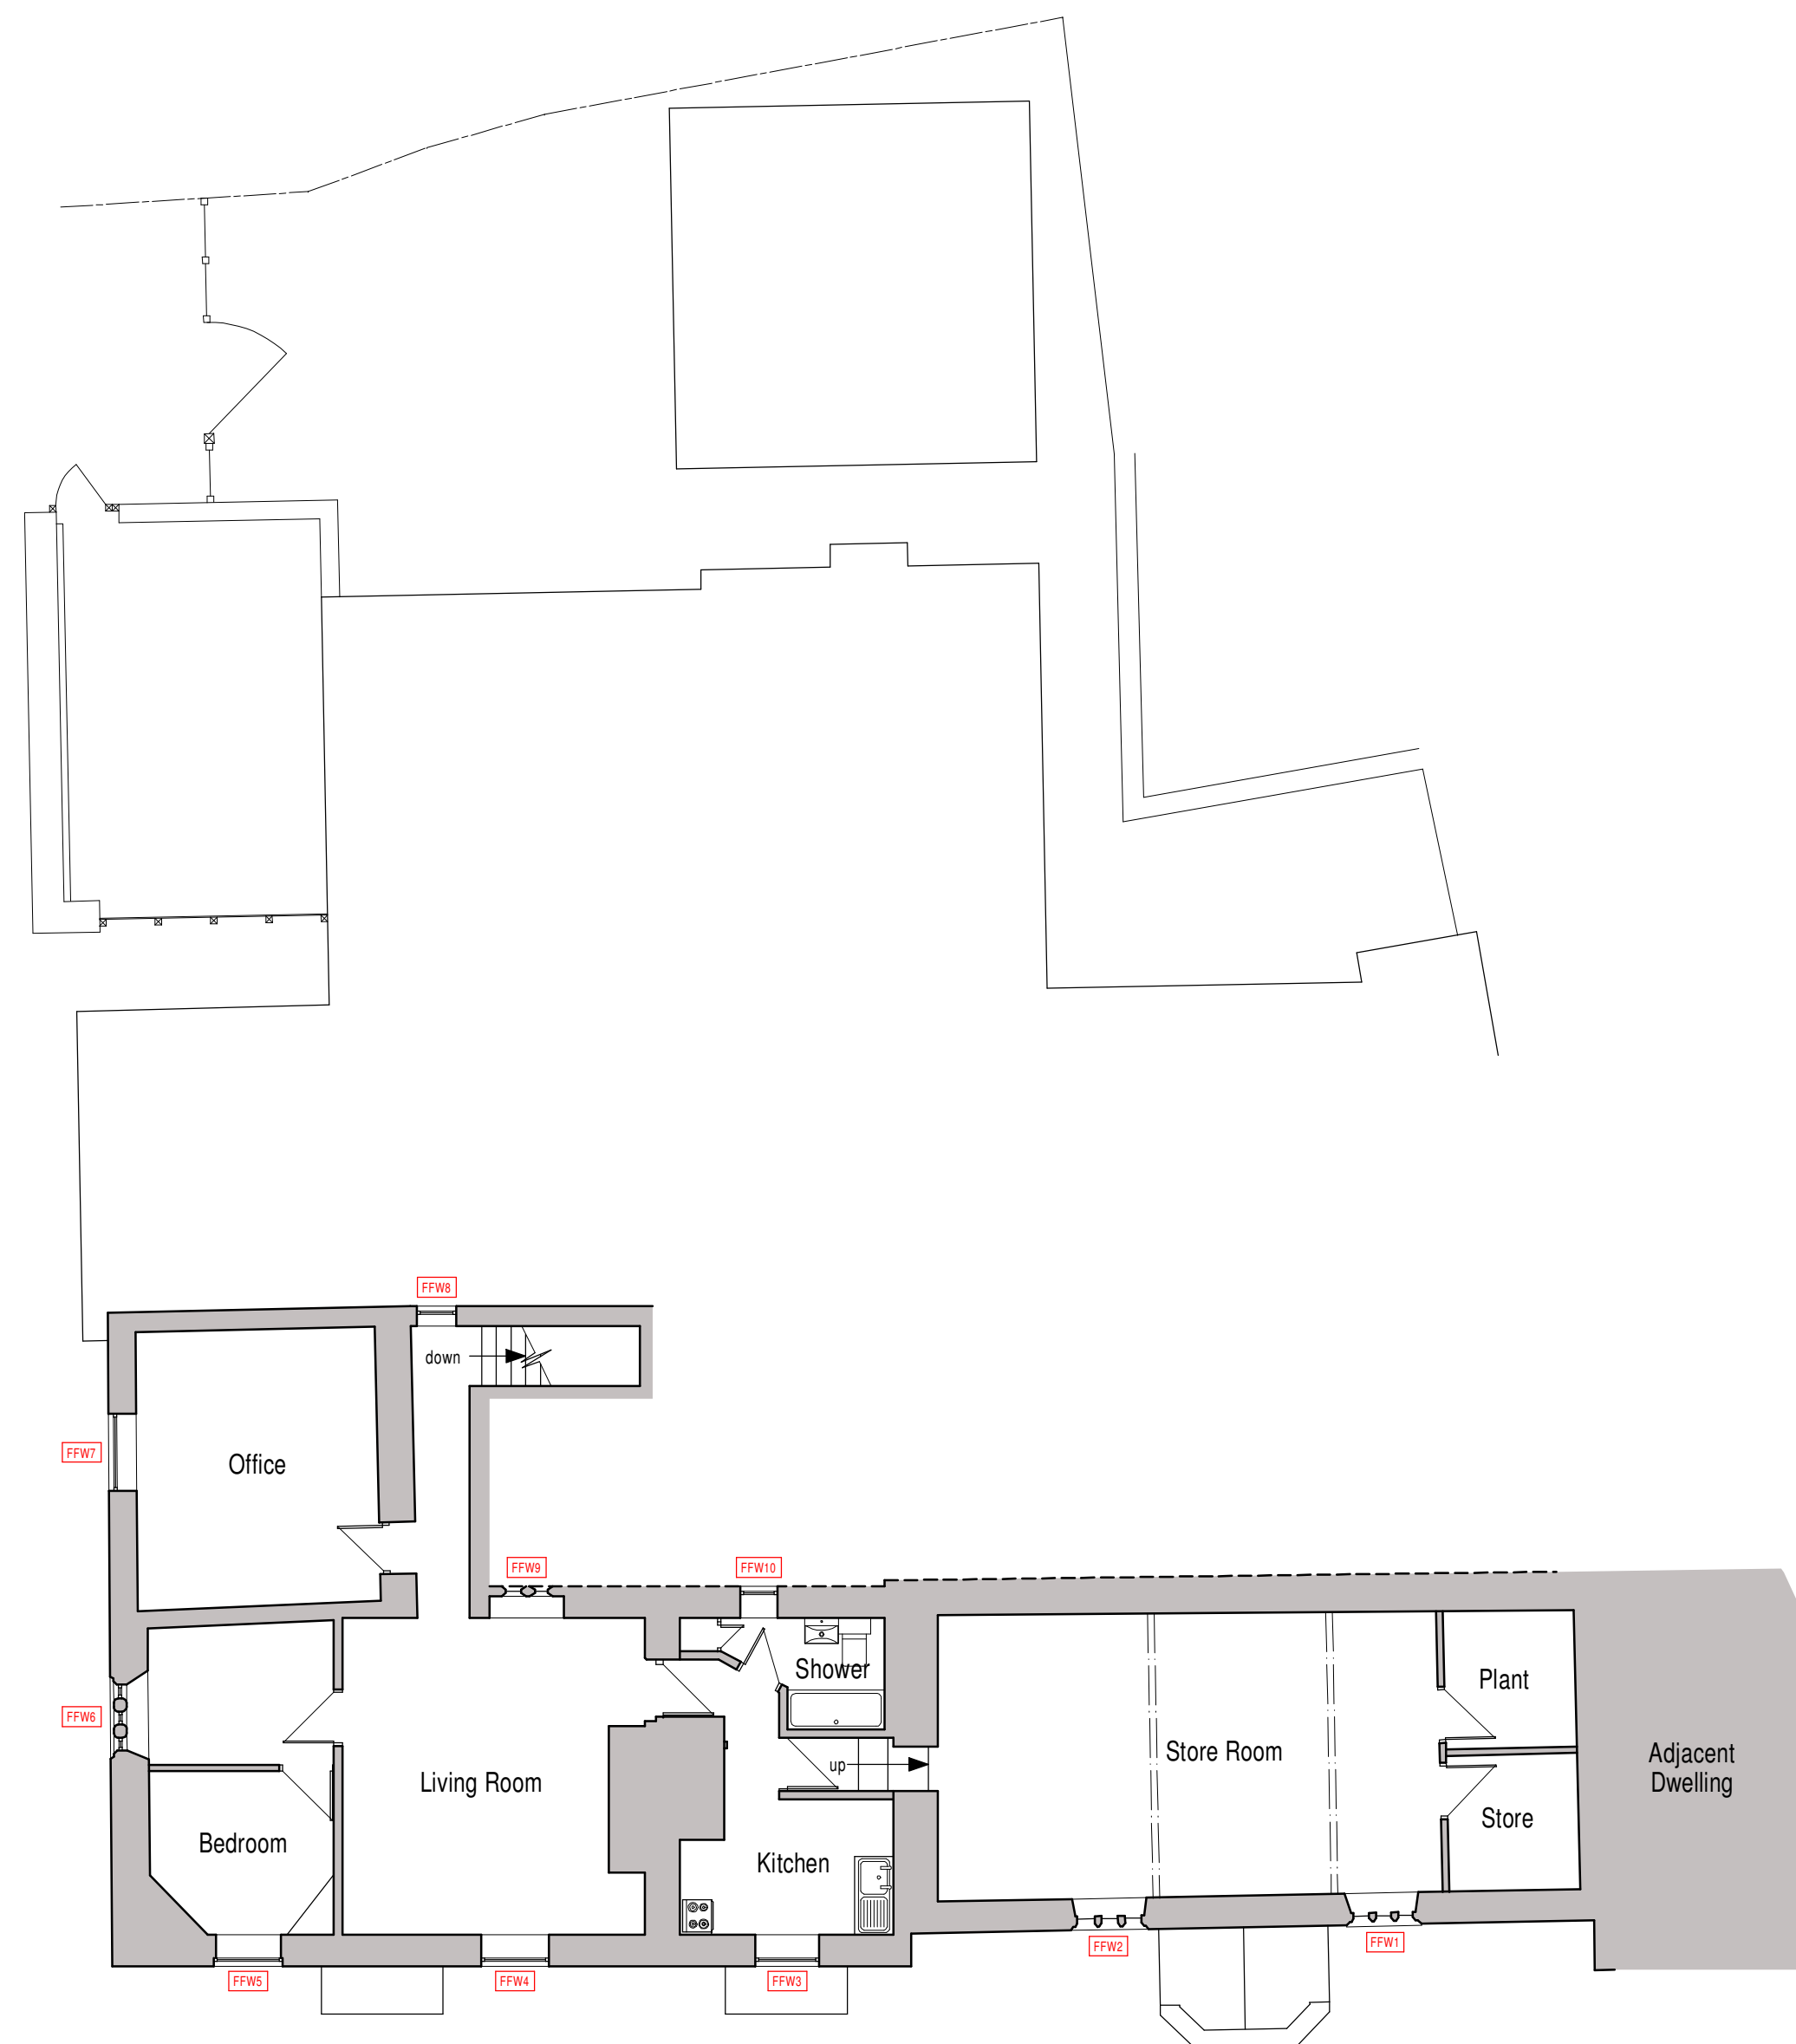

First Floor Plan

PROPOSAL
Windows indicated on elevations with a light-grey shading are timber windows that shall be replaced.
Please refer to drawings ref: 2025-3033-03 + 04 Window Details for further information.
All new windows to receive a RAL 9001 Cream gloss paint finish.

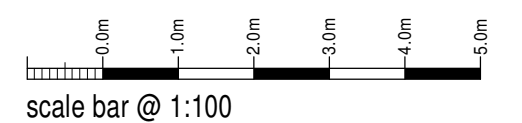

Frequent Diners Club Limited

Proposed Replacement Windows at
The Stafford Arms
The Green,
Bagnall,
Stoke-on-Trent,
ST9 9JR

Planning Proposal Floor Plans + Elevations

Date: December 2025
Sheet: A1
Scale: 1:100

Dwg No: 2025-3033-02
Rev: C
Drawn: NAW

A: 14/01/2025 - WINDOW STYLES UPDATED TO SUIT CLIENT'S FEEDBACK
B: 09/02/2025 - DRAWING UPDATED FOR PLANNING SUBMISSION
C: 18/02/2025 - WINDOW COLOUR UPDATED



10 Cawdry Buildings, Fountain Street, Leek, ST13 6JP
Telephone: 01538 386002
E-mail: info@sammonsld.co.uk
Web: www.sammonsld.co.uk

This drawing is copyright.
All dimensions must be checked prior to commencement.