



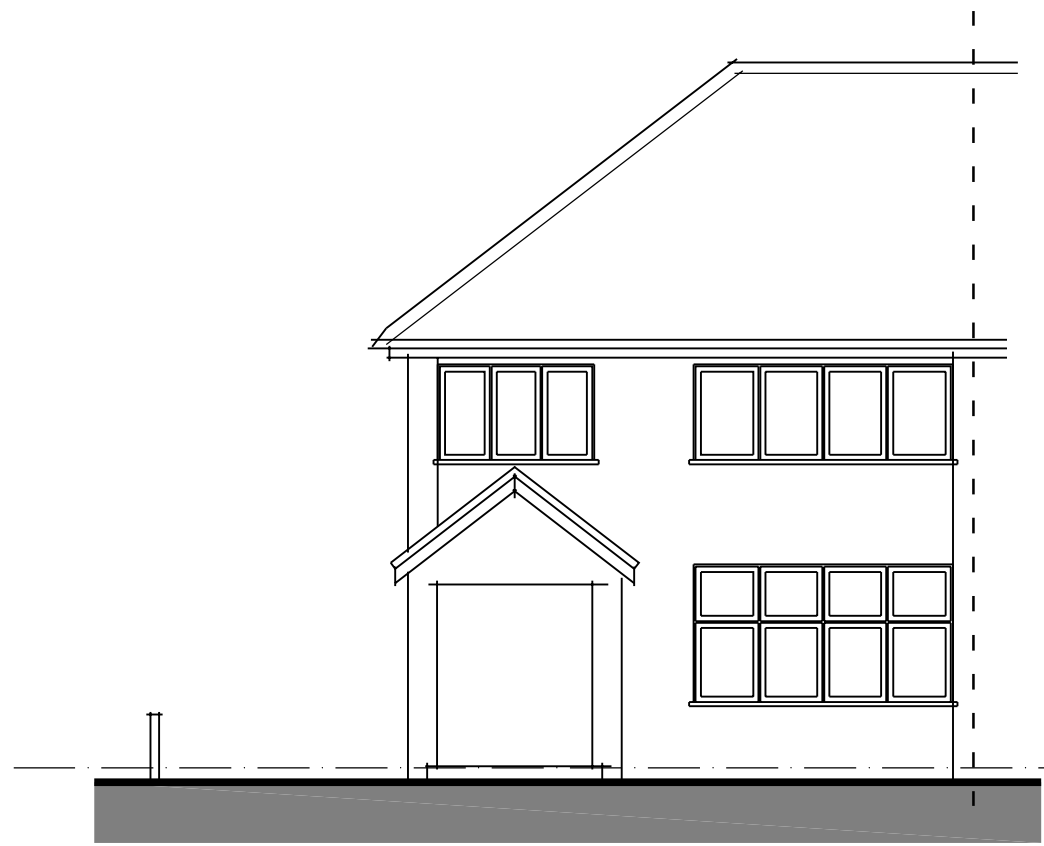

Existing Front Elevation
scale 1:100




Existing Side Elevation
scale 1:100

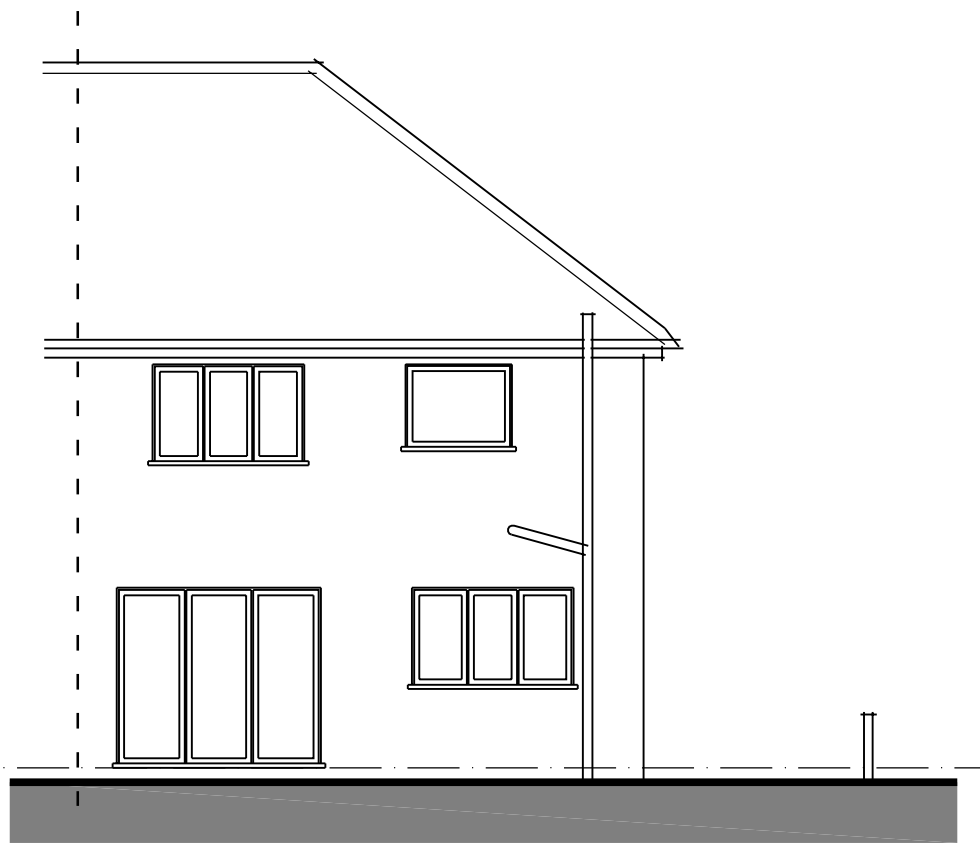

Existing Rear Elevation
scale 1:100




Proposed Front Elevation
scale 1:100

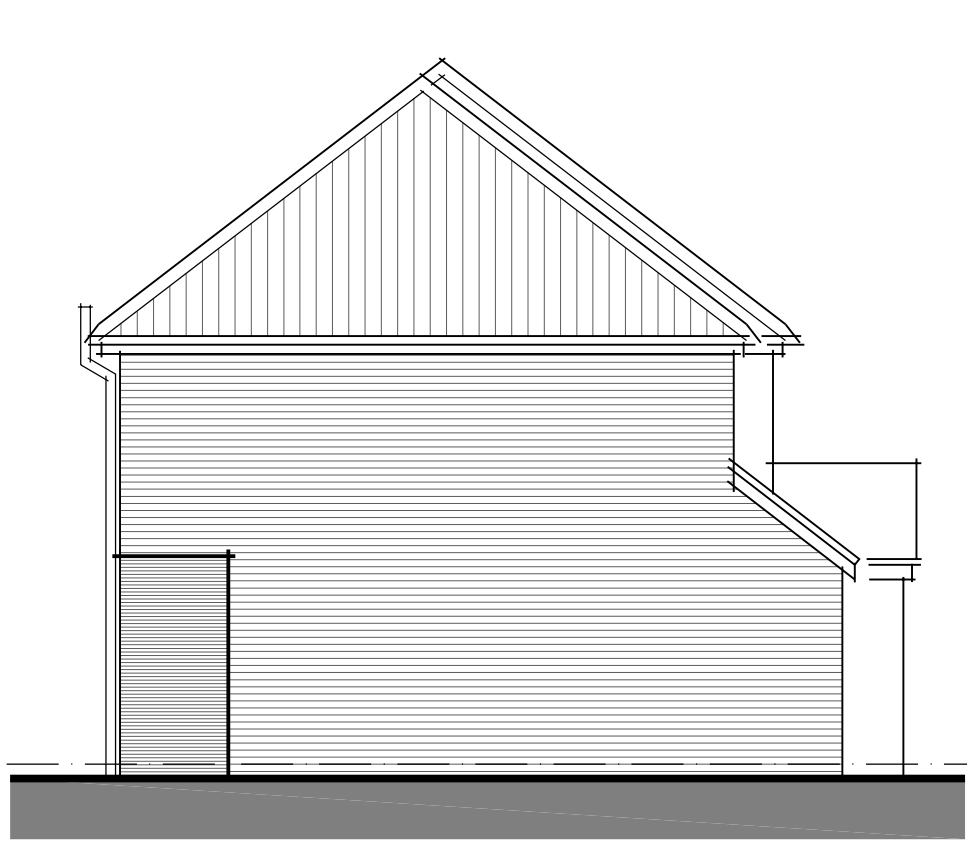


Proposed Side Elevation
scale 1:100




Proposed Rear Elevation
scale 1:100

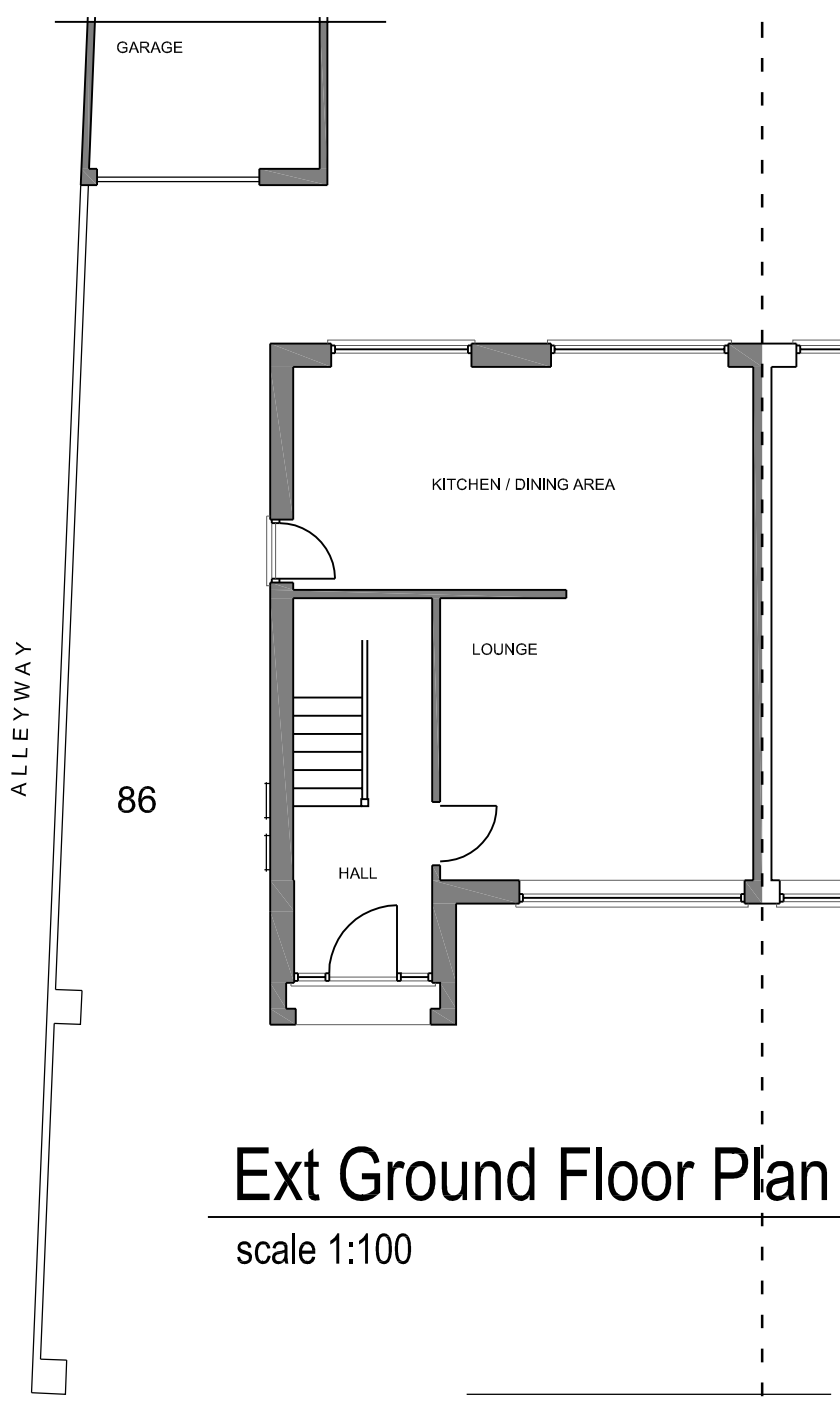


Ext Ground Floor Plan
scale 1:100

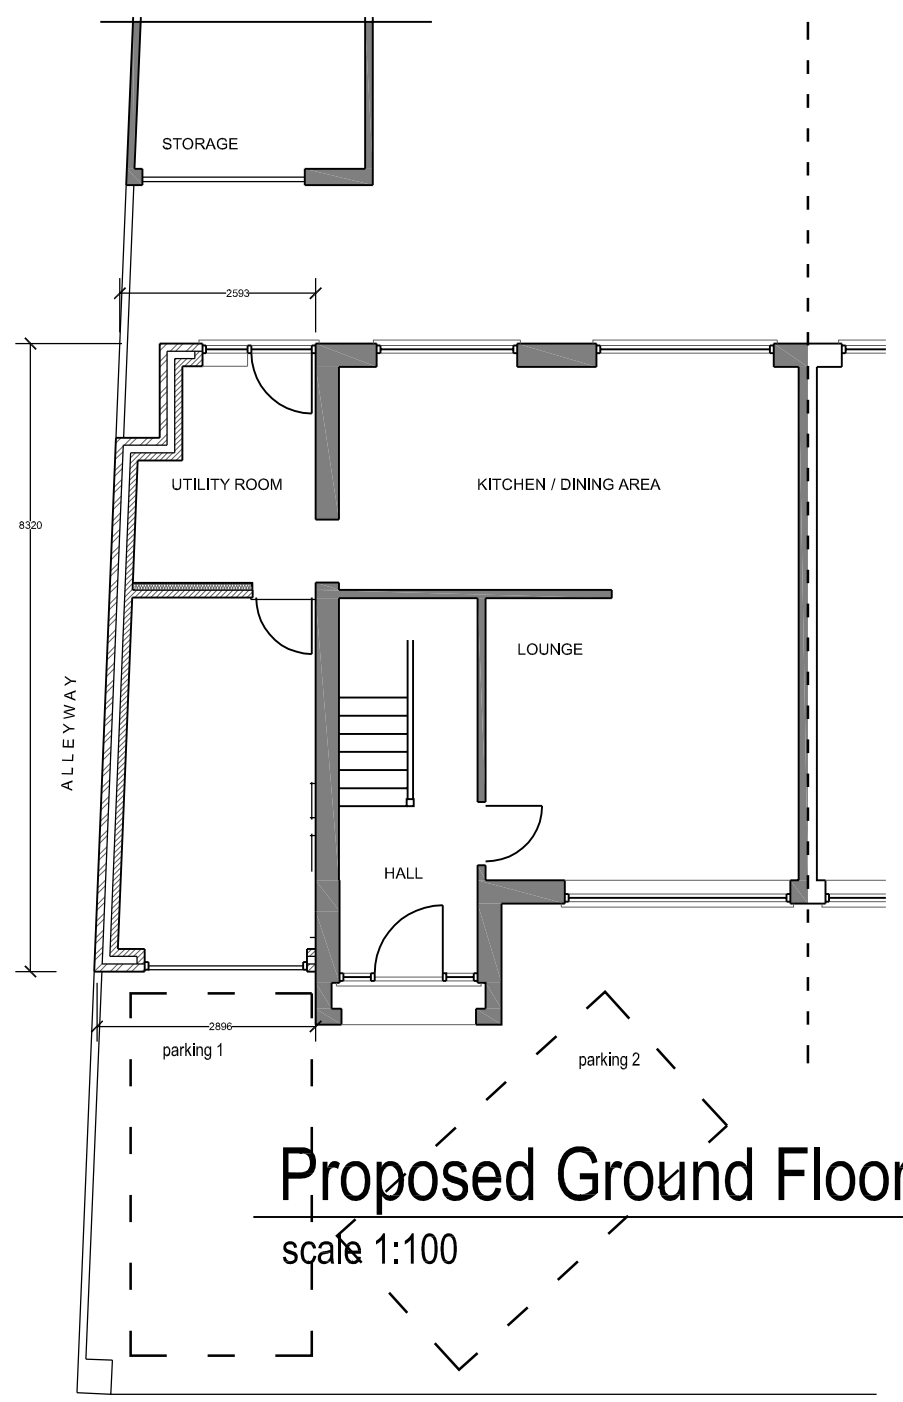


Proposed Ground Floor Plan
scale 1:100

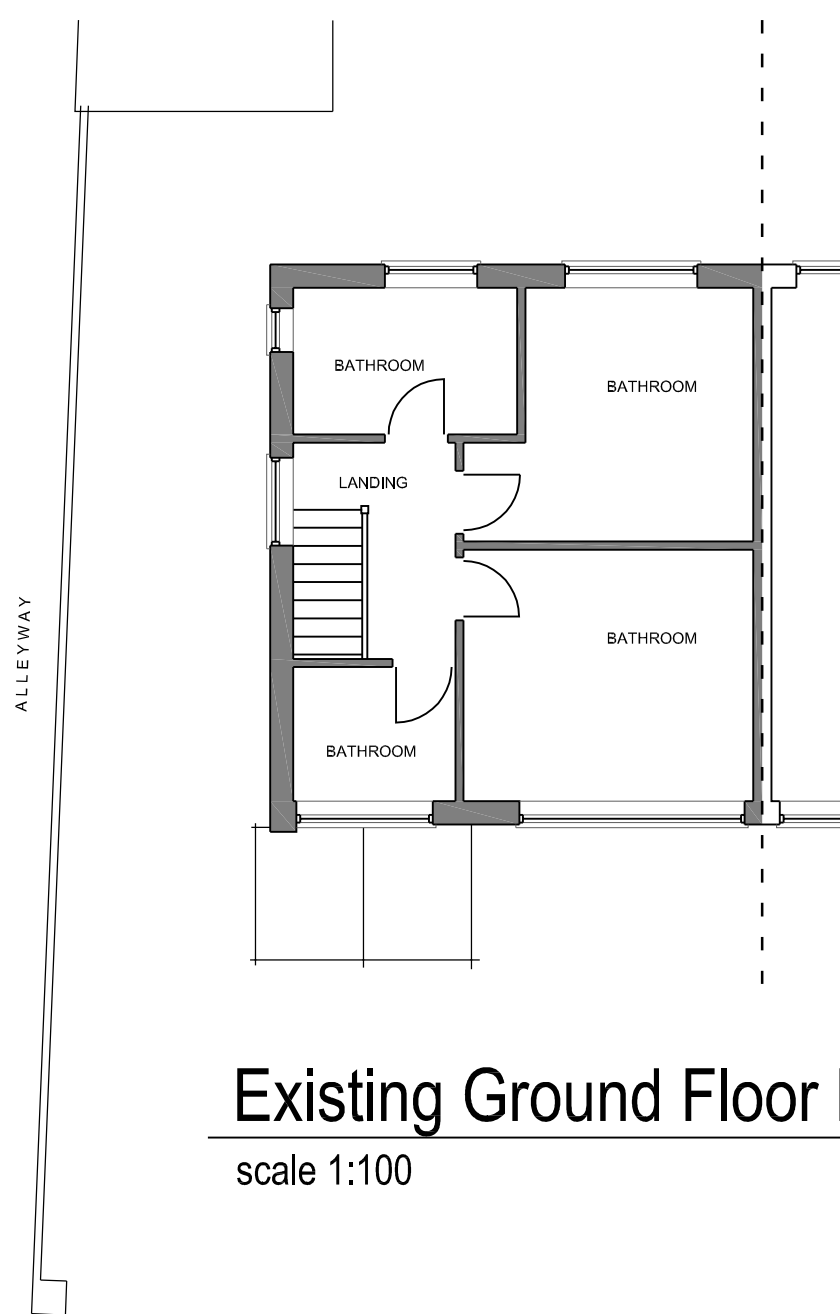


Existing Ground Floor Plan
scale 1:100

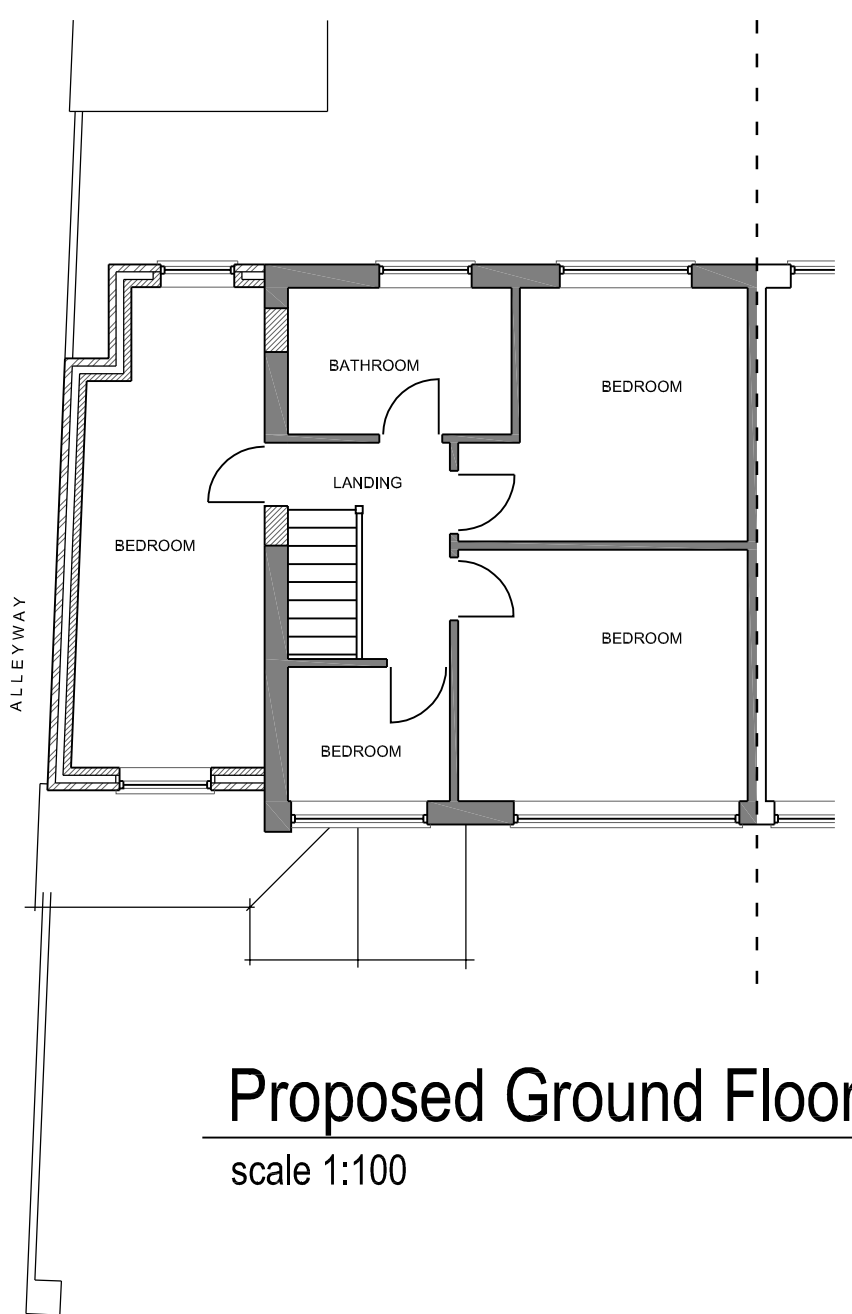

Proposed Ground Floor Plan
scale 1:100

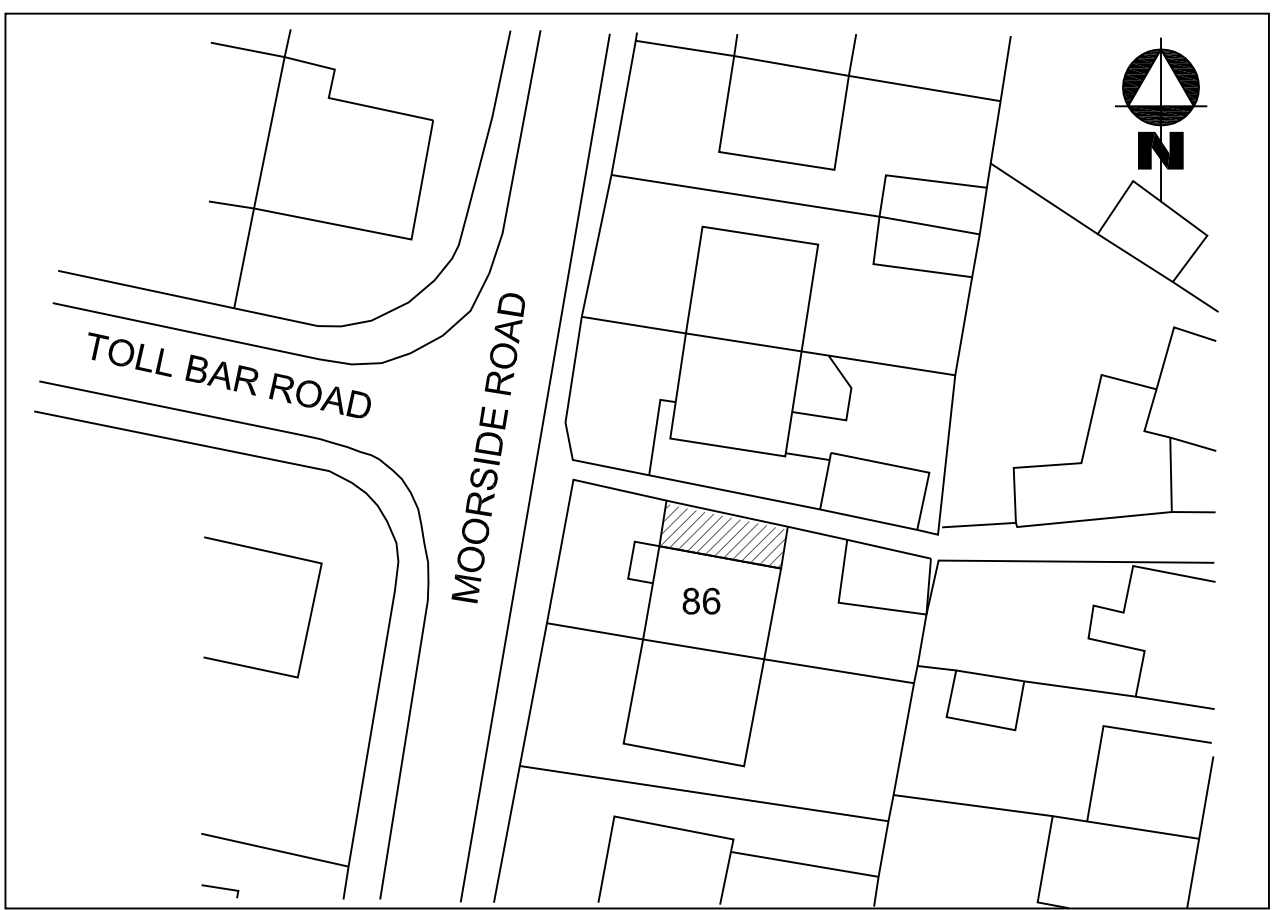

Site Plan (scale 1:500)

 

Rev:	
Project: Two-Storey Side Extension, at: 86 Moorside Road, Werrington, Stoke on Trent, Staffs, ST9 0JF.	
Title: General Arrangement: Existing and Proposed Floor Plans & Elevations.	
Client: Mr J. Sheldon, 86 Moorside Road, Werrington, Stoke on Trent, Staffs, ST9 0JF.	
Date: December 2025	Scale: 1:50, 1:100, 1:500 & 1:1250 @ A1
Drawing No. 1648/A1/02	Rev