


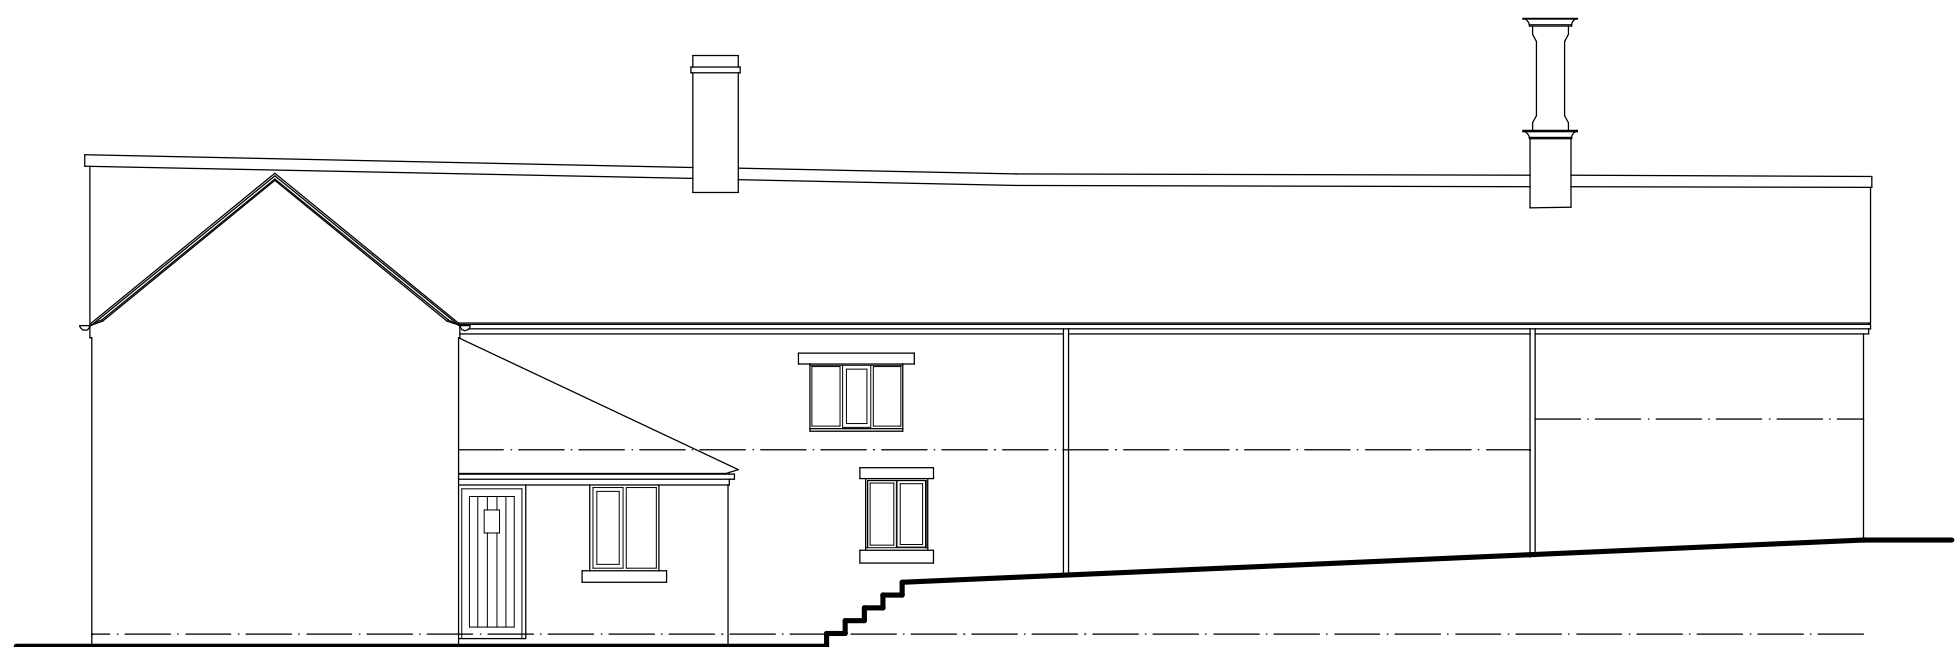


Elevation A-A




Elevation B-B




Elevation C-C

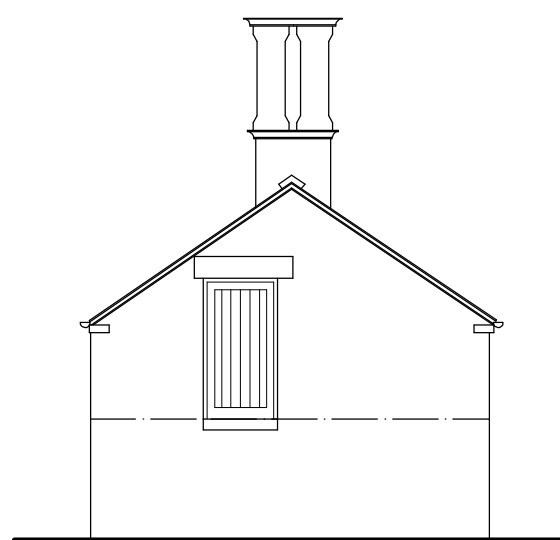


Elevation D-D

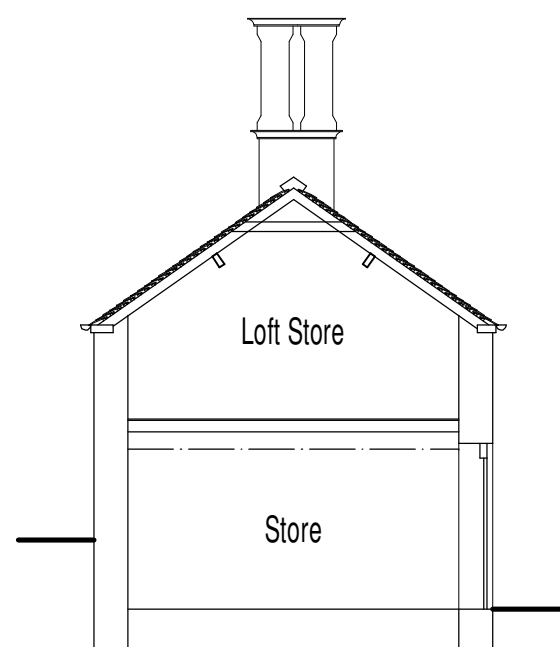


Section E-E

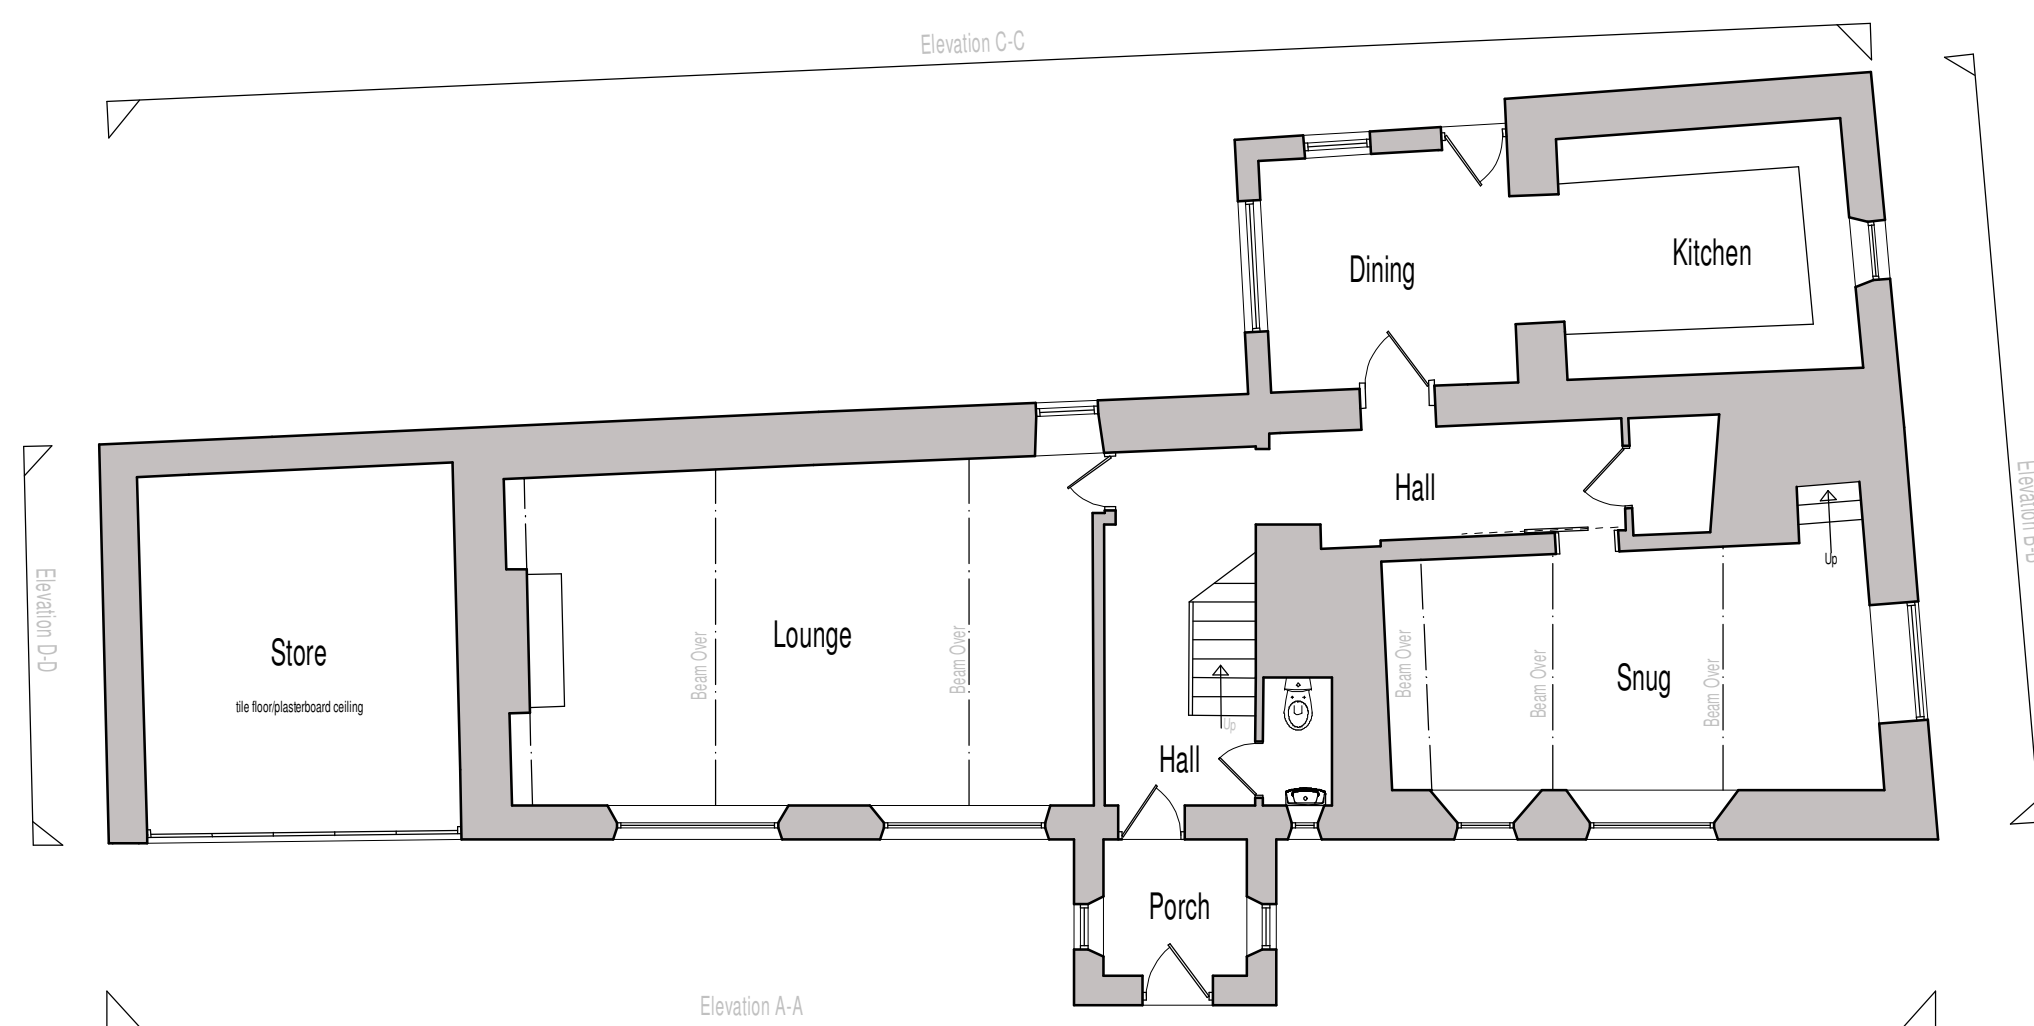

Ground Floor Plan

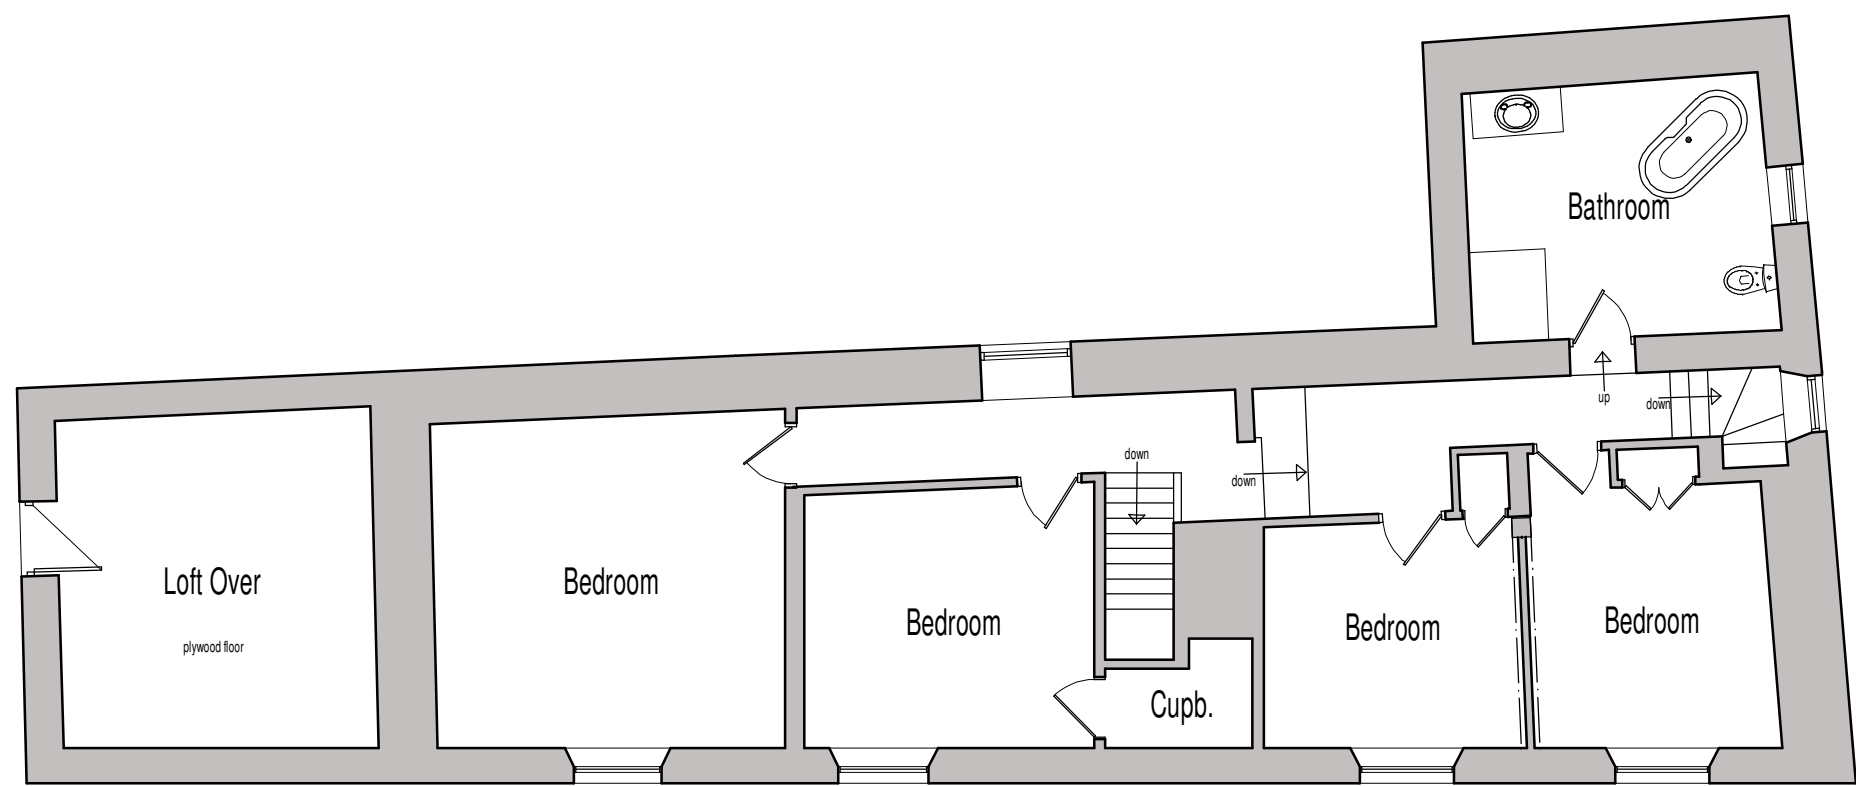

First Floor Plan

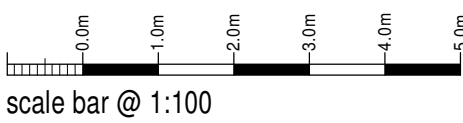

S.A.L

Ivy House Farm  
Rownall Road  
Rownall  
Wetley Rocks  
ST9 0BT

Existing Conditions  
Farmhouse

|        |              |       |    |       |       |
|--------|--------------|-------|----|-------|-------|
| Date   | June 2015    | Sheet | A1 | Scale | 1:100 |
| Dwg No | 2015-2033-03 | Rev.  | B  | Drawn | RG    |

A - 20/07/2017 - HATCH REMOVED  
B - 30/01/2026 - PLAN UPDATED FOR PLANNING SUBMISSION



10 Cawdry Buildings, Fountain Street, Leek, ST13 6JP  
Telephone: 01538 386002  
E-mail: info@sammonsltd.co.uk  
Web: www.sammonsltd.co.uk