




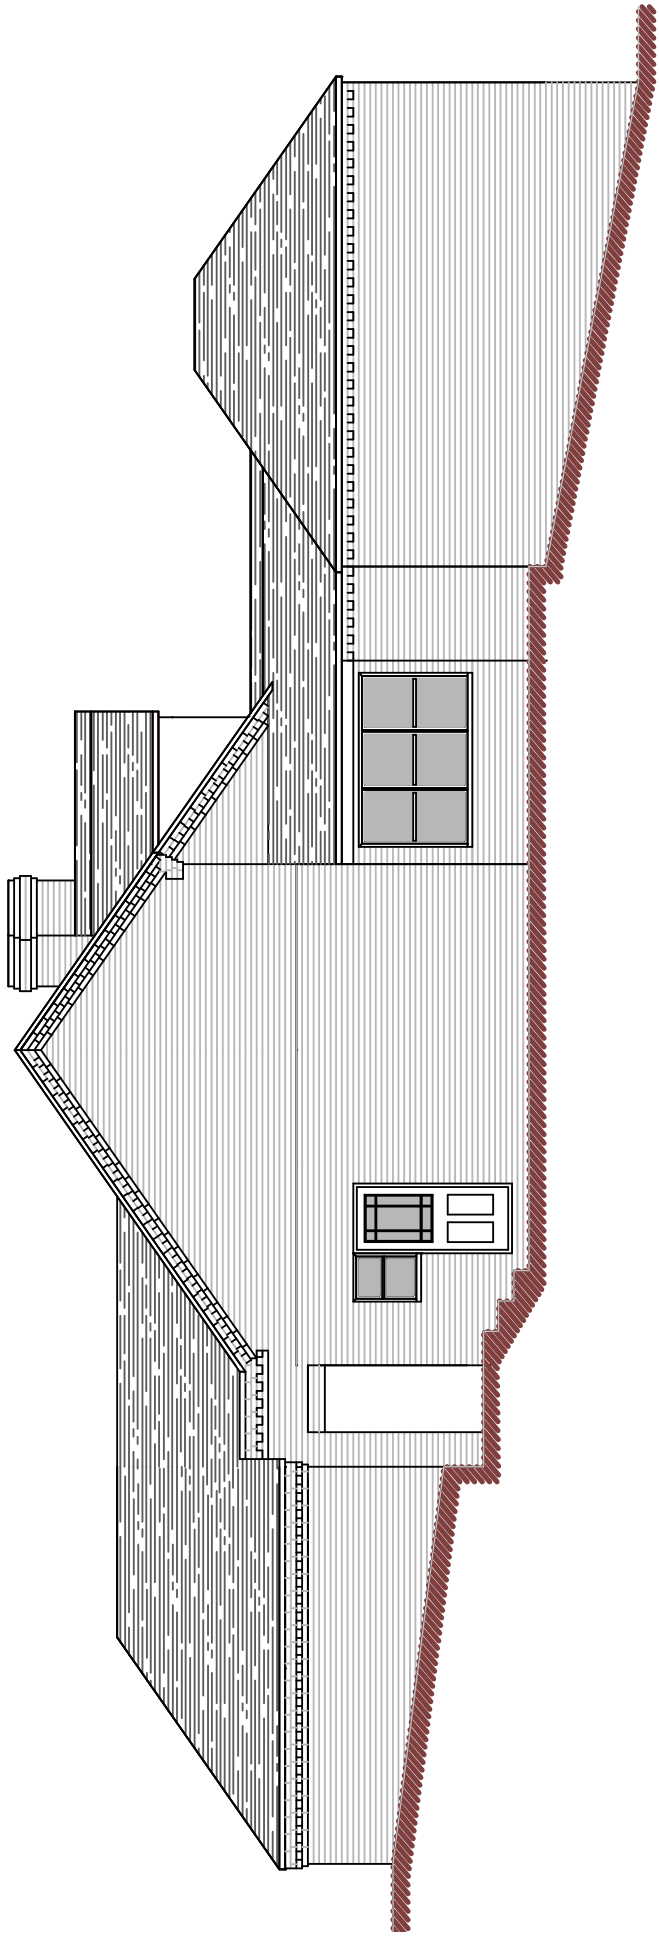



Side Elevation

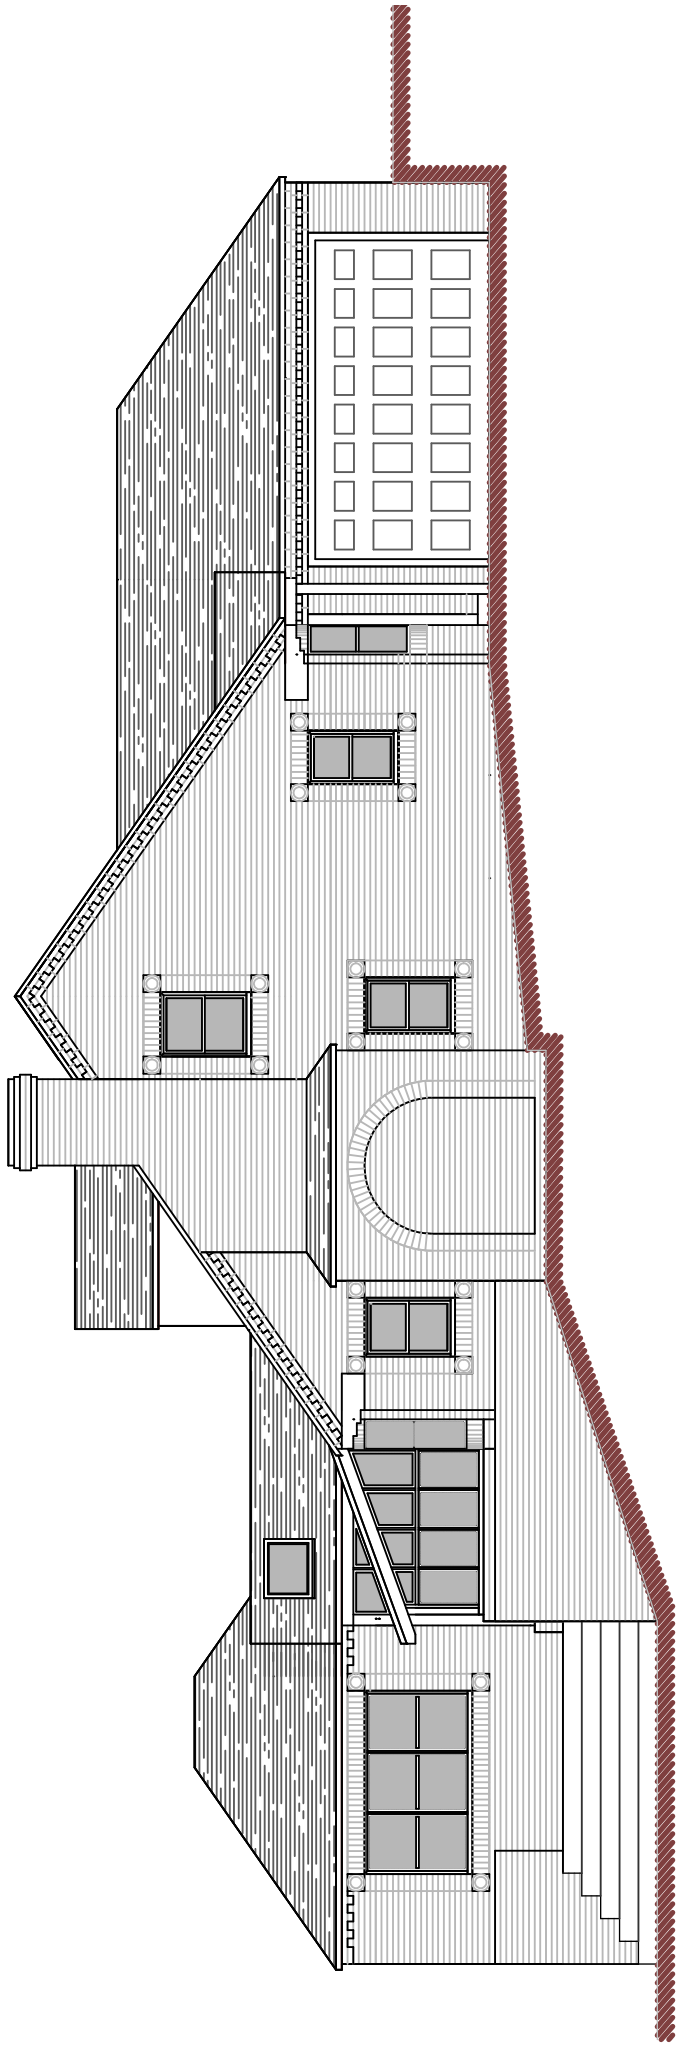


Front Elevation

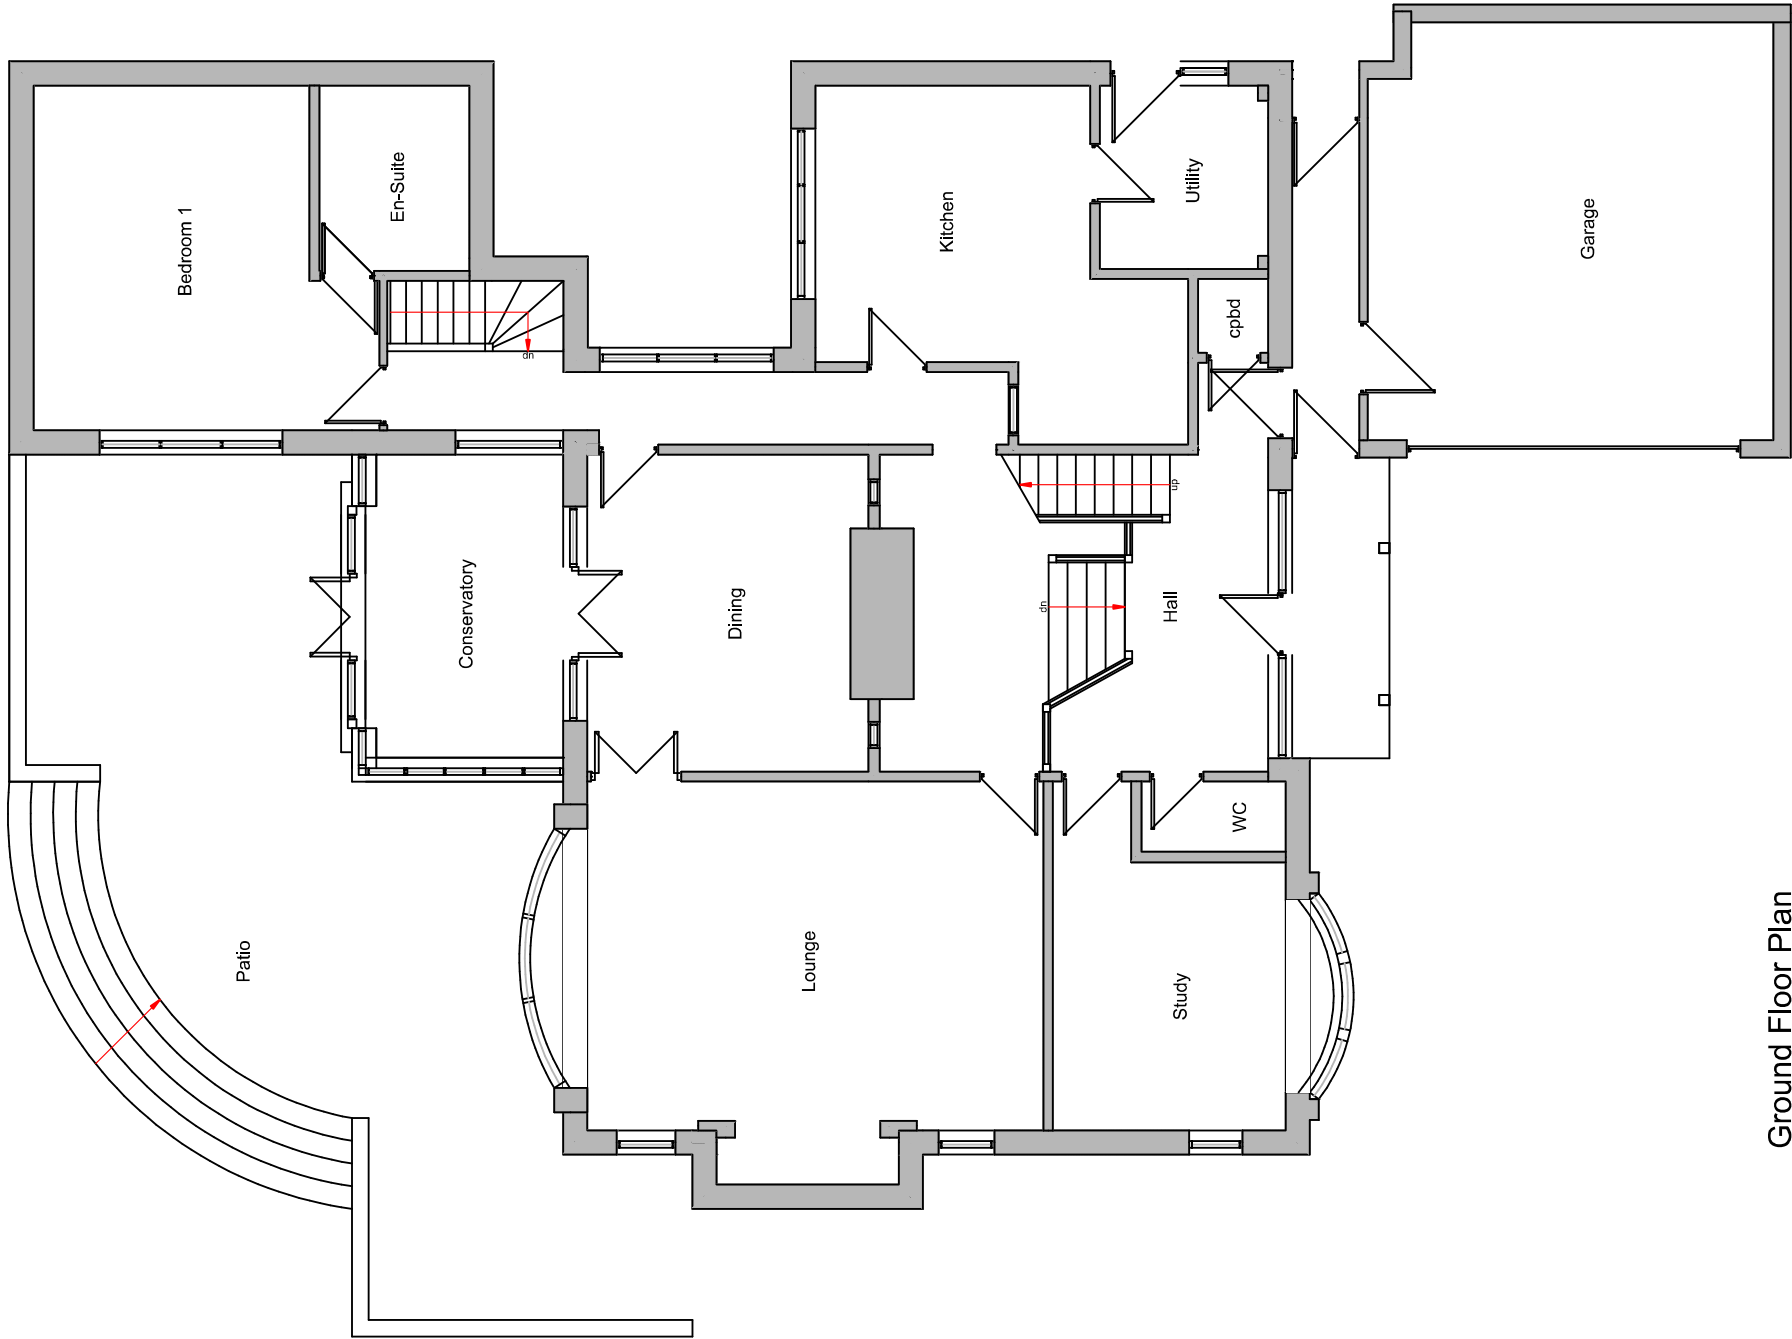

Ground Floor Plan

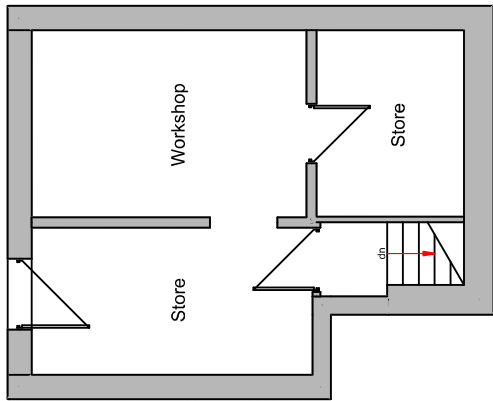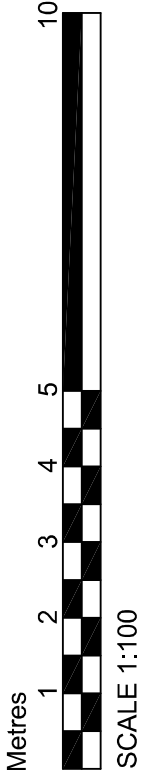

Lower Ground Floor Plan

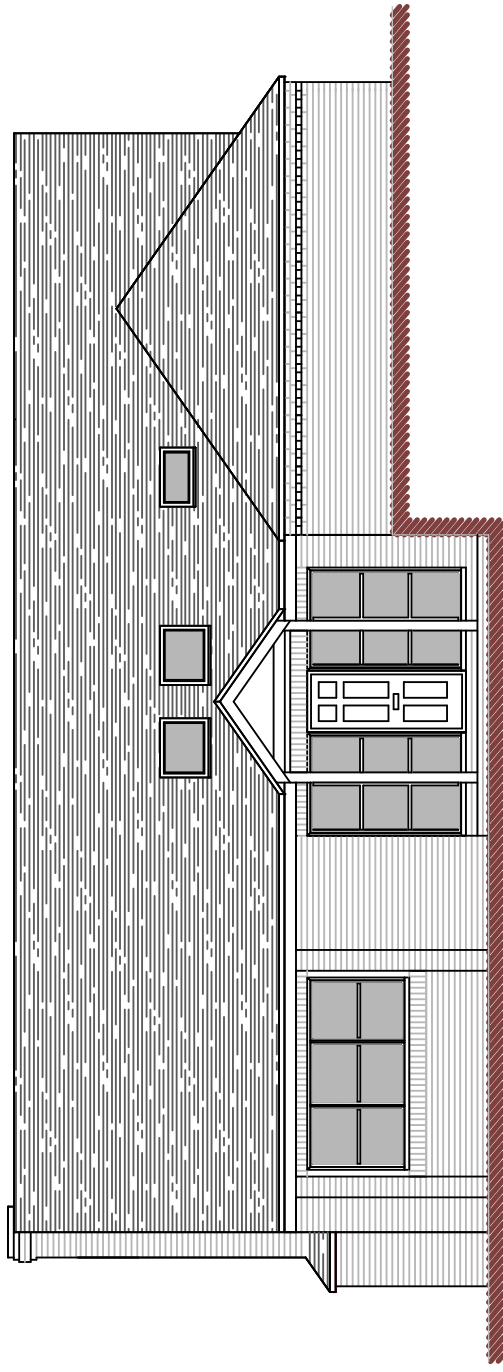

Side Elevation

DBD Architectural
Consultancy Ltd ©2026

1. Copyright is vested with DBD Architectural Consultancy Ltd.
2. All dimensions to be checked on site before proceeding.
3. Contractor to check/judge dimensions of new work to suit existing conditions.
Do not assume existing structure or details are plumb, square or level.
4. Contractor must notify the architect of any discrepancies before proceeding.
5. All drawings to be read in conjunction with all other consultants drawings and specs.

Rev	Date	Description
1	10/02/26	Final
2	10/02/26	Revised
3	10/02/26	Revised
4	10/02/26	Revised
5	10/02/26	Revised
6	10/02/26	Revised
7	10/02/26	Revised
8	10/02/26	Revised
9	10/02/26	Revised
10	10/02/26	Revised



C. Lindsey & J. Smith
Willow Bank
Sandybrook Chase, Leek
ST13 5SA

Single Storey Side Extension, Front
Porch & Internal Alterations

Plans as Existing	
Drawn: Planning	Rev: 1
Date: 10/02/26	Rev: 1
Scale: 1:100	Rev: 1
Project Number	PL 02A