




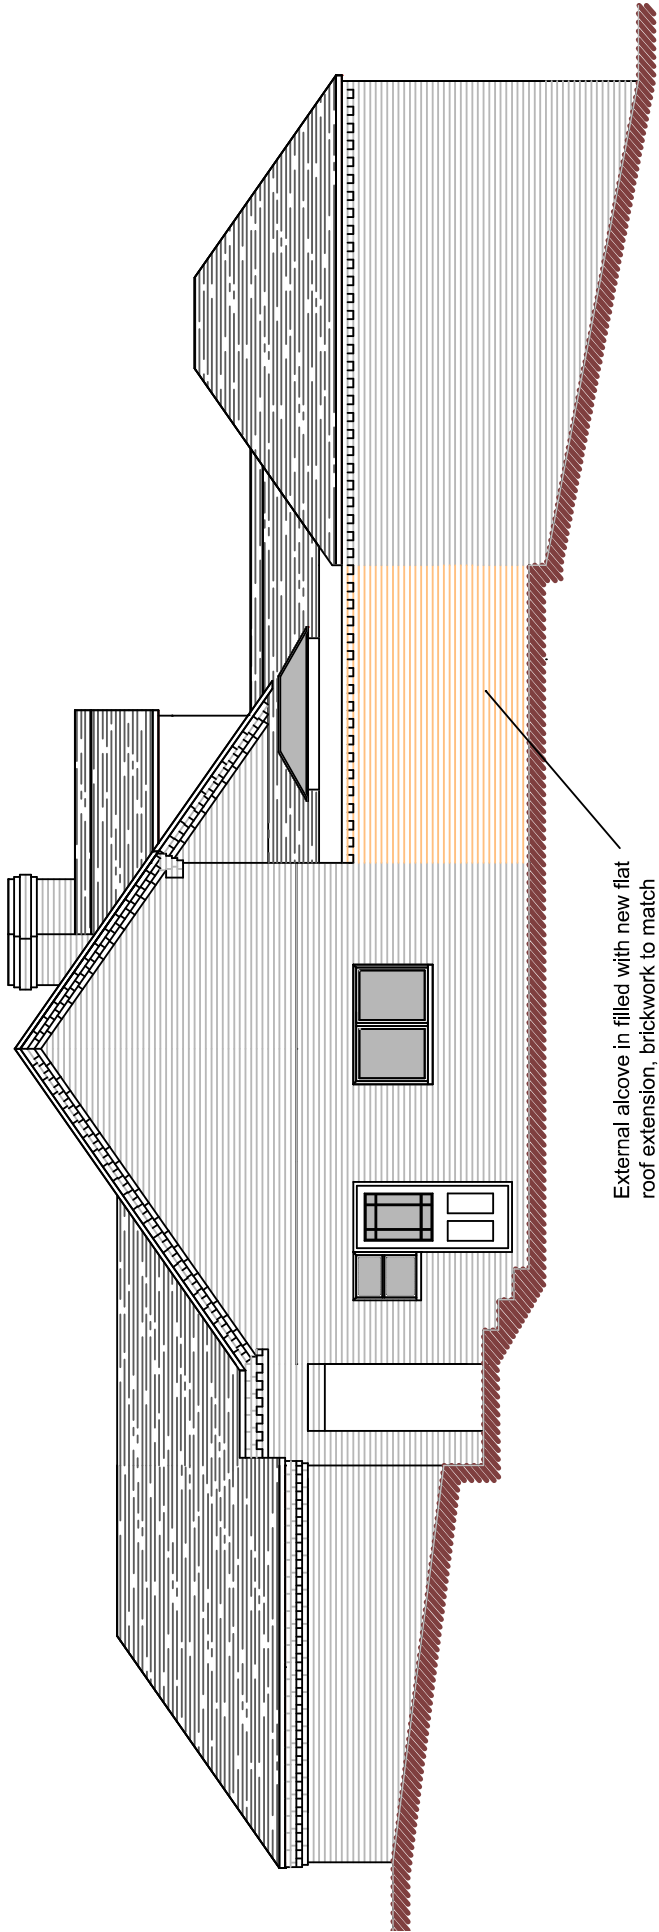



Side Elevation

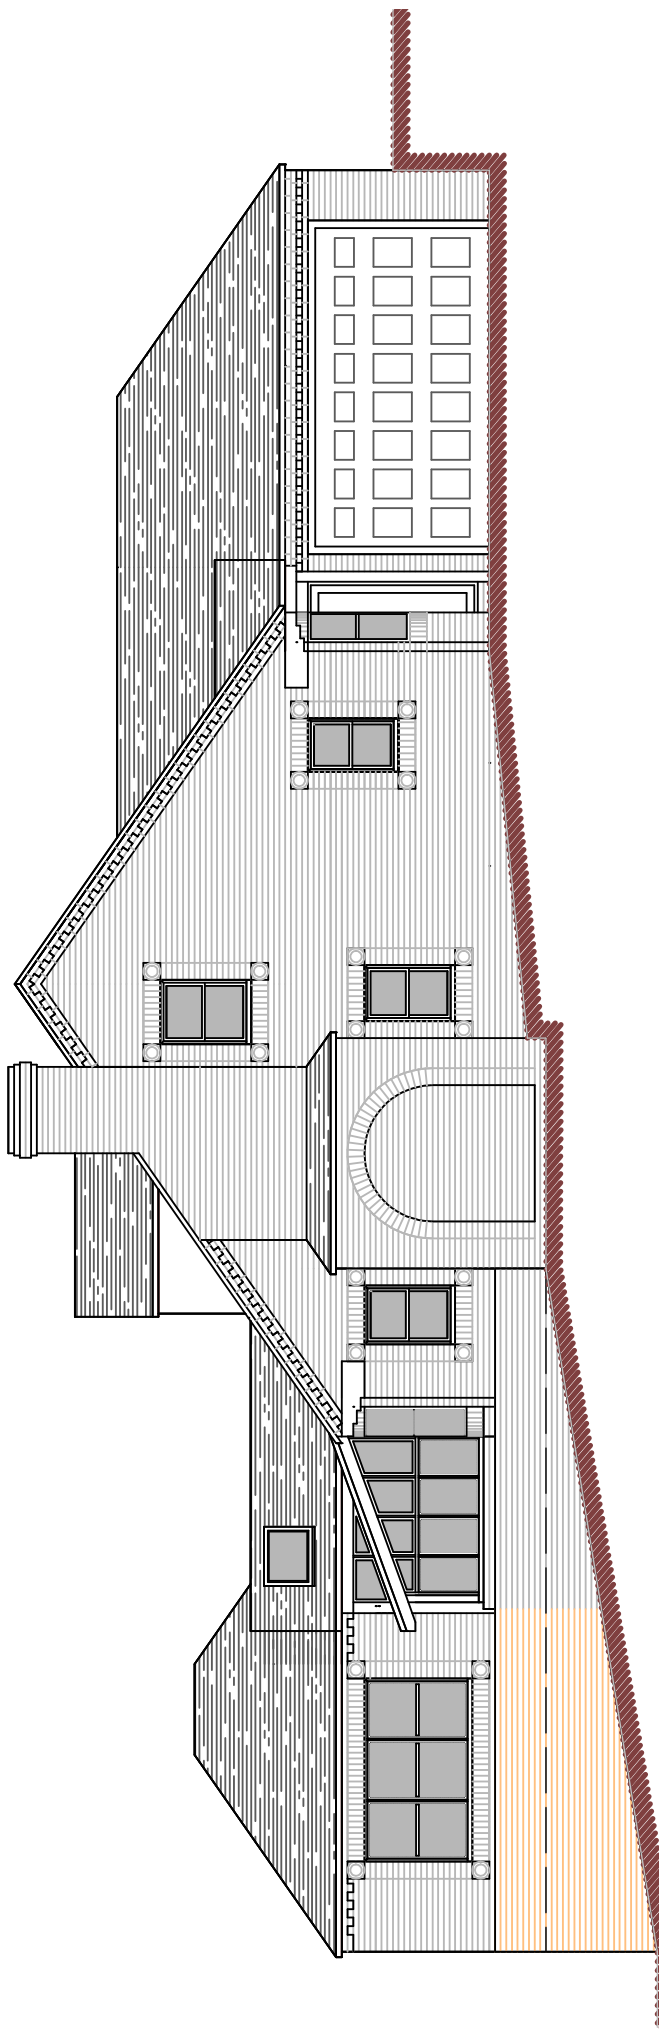


Front Elevation

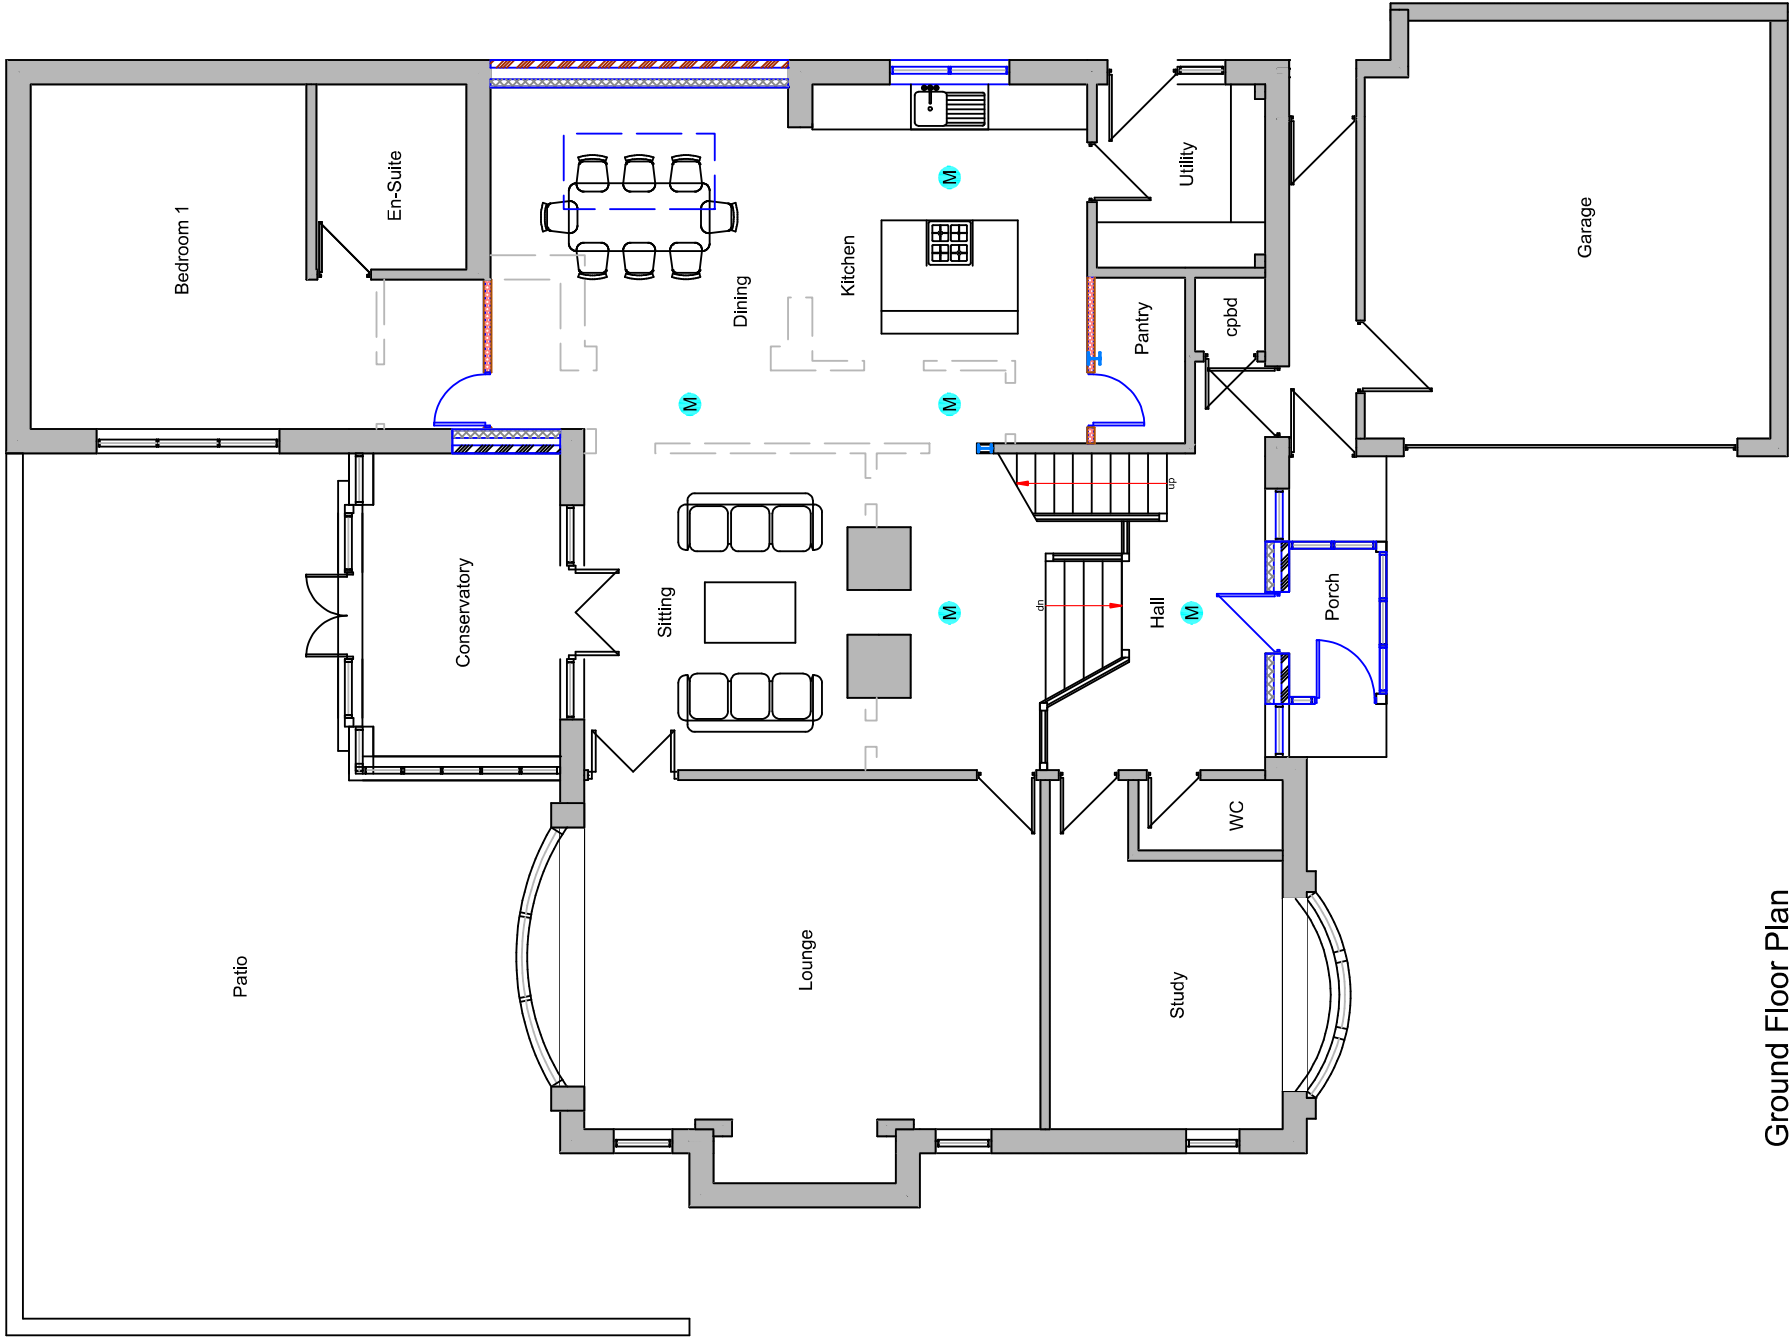

Ground Floor Plan

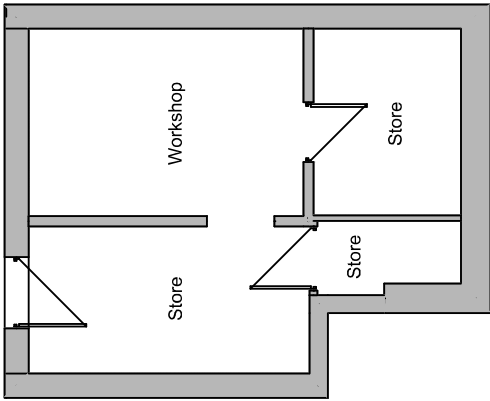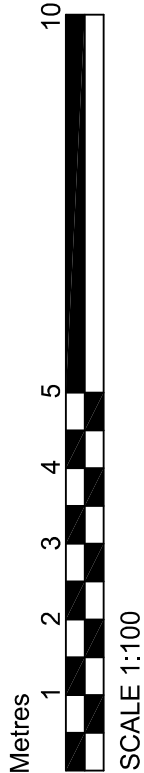

Lower Ground Floor Plan

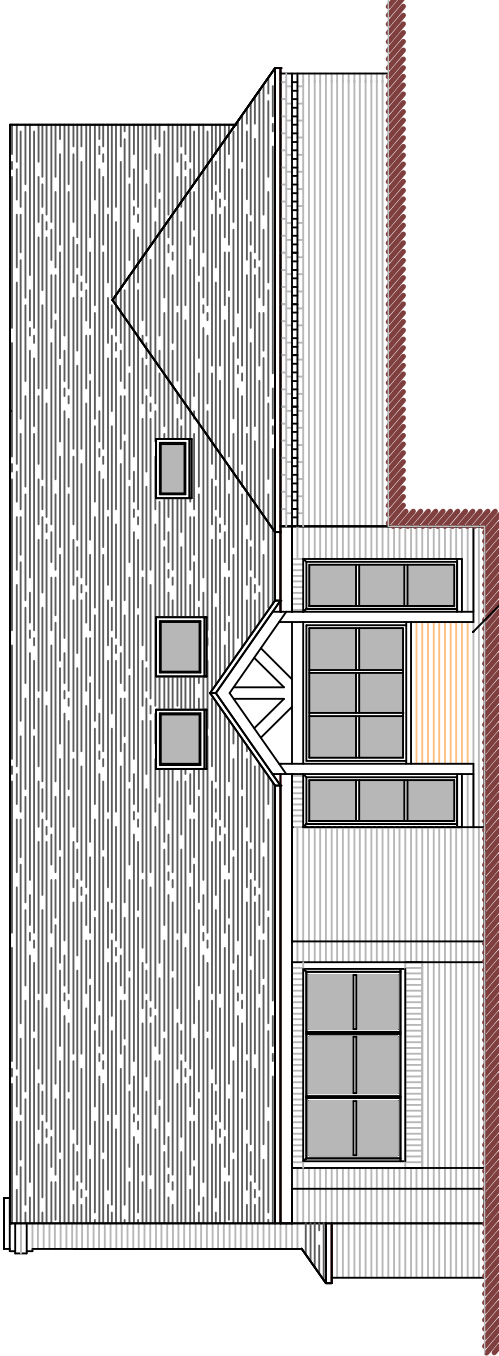

Side Elevation

DBD Architectural Consultancy Ltd ©2026

1. Copyright is vested with DBD Architectural Consultancy Ltd.
2. All dimensions to be checked on site before proceeding.
3. Contractor to check/adjust dimensions of new work to suit existing conditions. Do not assume existing structure or details are plumb, square or level.
4. Contractor must notify the architect of any discrepancies before proceeding.
5. All drawings to be read in conjunction with all other consultants drawings and specs.

Rev	Date	Description
1	10/02/26	Issue for Planning
2	10/02/26	Issue for Building Regulations
3	10/02/26	Issue for Structural Engineering Comments



C. Lindsey & J. Smith
Willow Bank
Sandybrook Close, Leek
ST13 5SA

Single Storey Side Extension, Front
Porch & Internal Alterations

Plans as Proposed		
Drawn: Planning	Issue: 10/02/26	Rev: 01
Scale: 1:100	Drawn: J.S.	Drawn: J.S.
Project Number	PL 03B	