



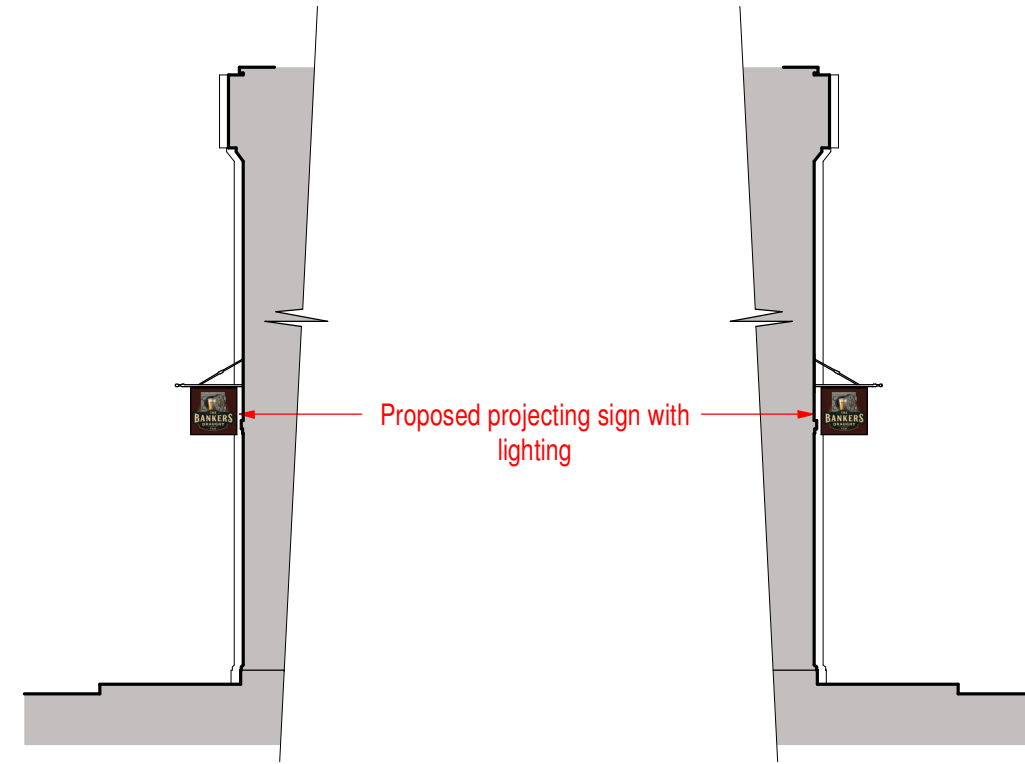

Sectional Elevation
(North East)

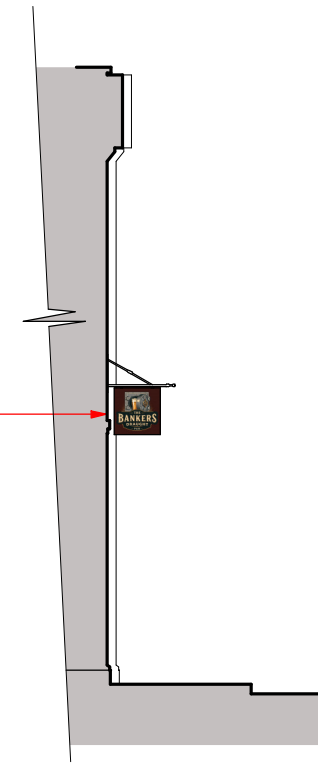


Sectional Elevation
(South West)




Haywood Street Elevation




Alleyway Elevation
(North West)

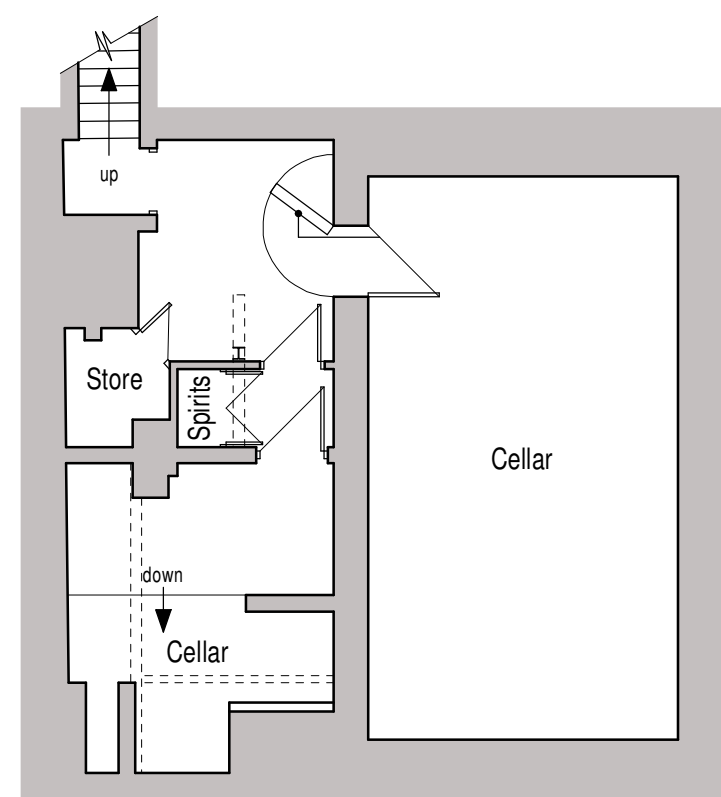

Basement Plan

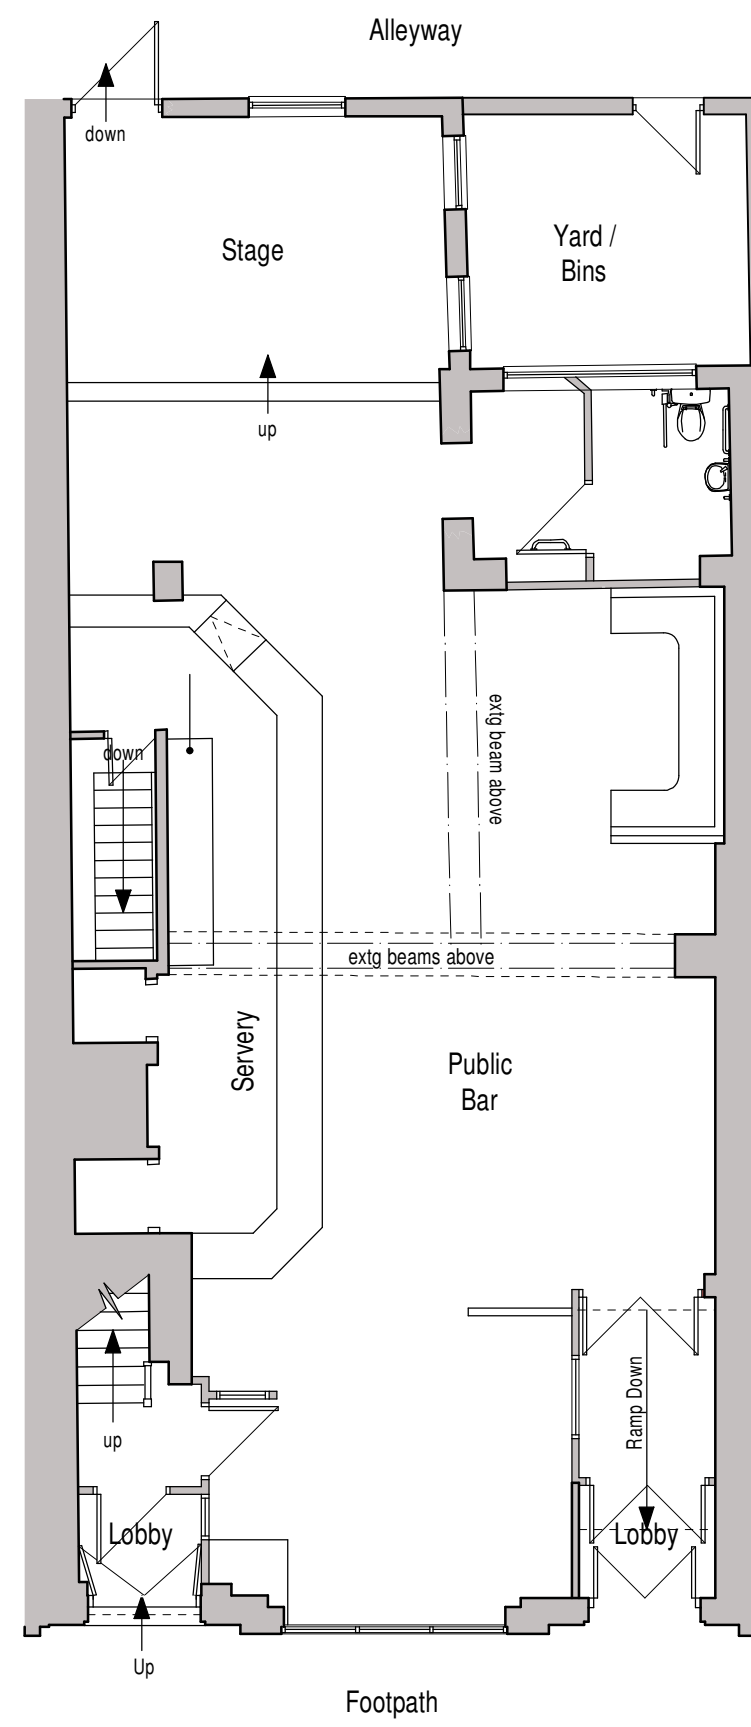


Ground Floor Plan

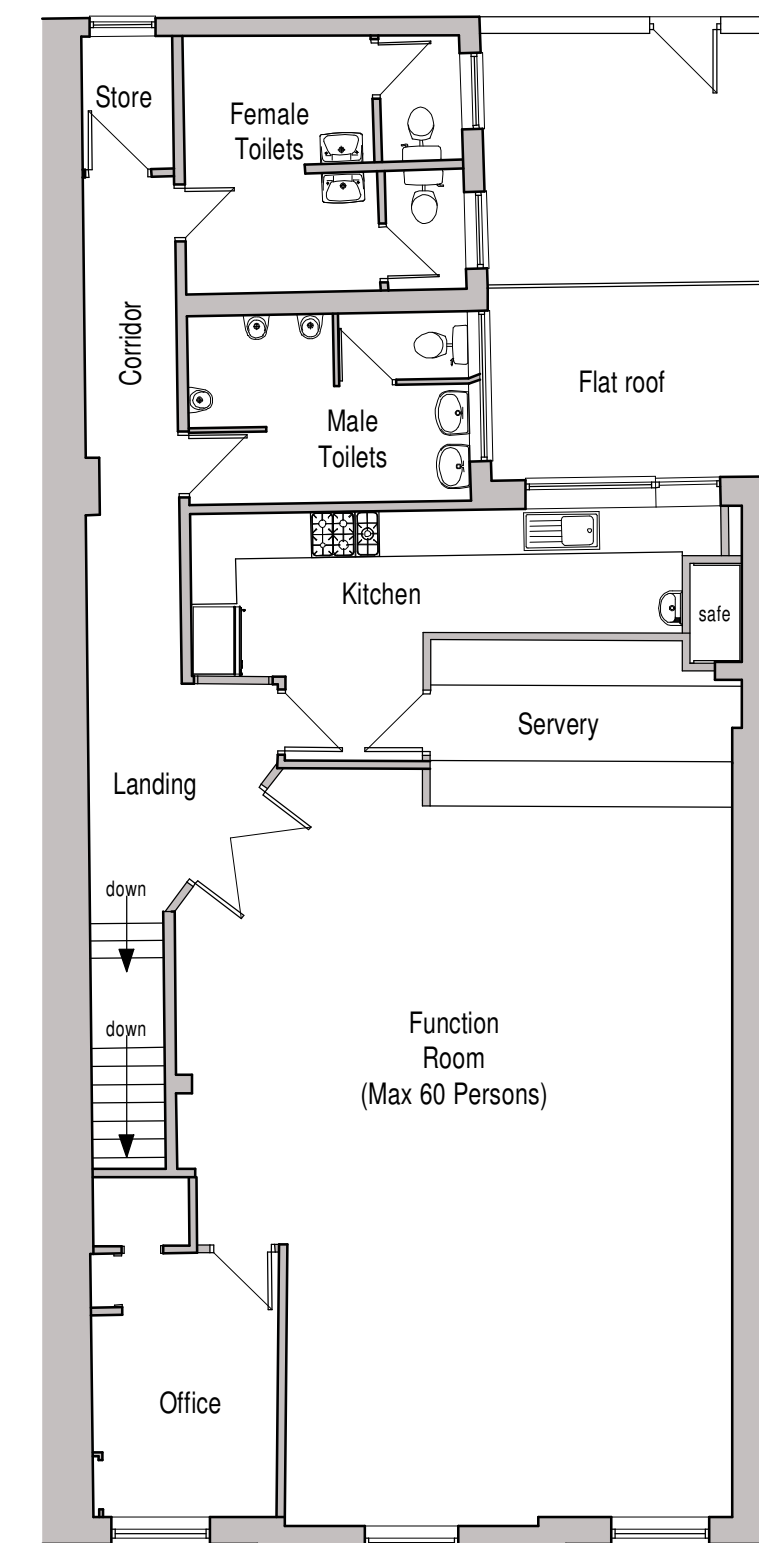

First Floor Plan

SIGNAGE + LIGHTING DETAILS
For further information please refer to the accompanying
drawing ref: 2026-3081-03.

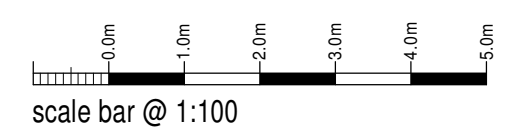

Mrs Hope

Proposed Projecting Signage at
The Bankers Draught,
83 Haywood Street,
Leek, Staffordshire,
ST13 5JN

Planning Proposal
Floor Plans and Elevations

Date	February 2026	Sheet	A1	Scale	1:100
Dwg No	2026-3081-02	Rev.	-	Drawn	NAW



10 Cawdry Buildings, Fountain Street, Leek, ST13 6JP
Telephone: 01538 386002
E-mail: info@sammonsltd.co.uk
Web: www.sammonsltd.co.uk

This drawing is copyright.
All dimensions must be checked prior to commencement.