


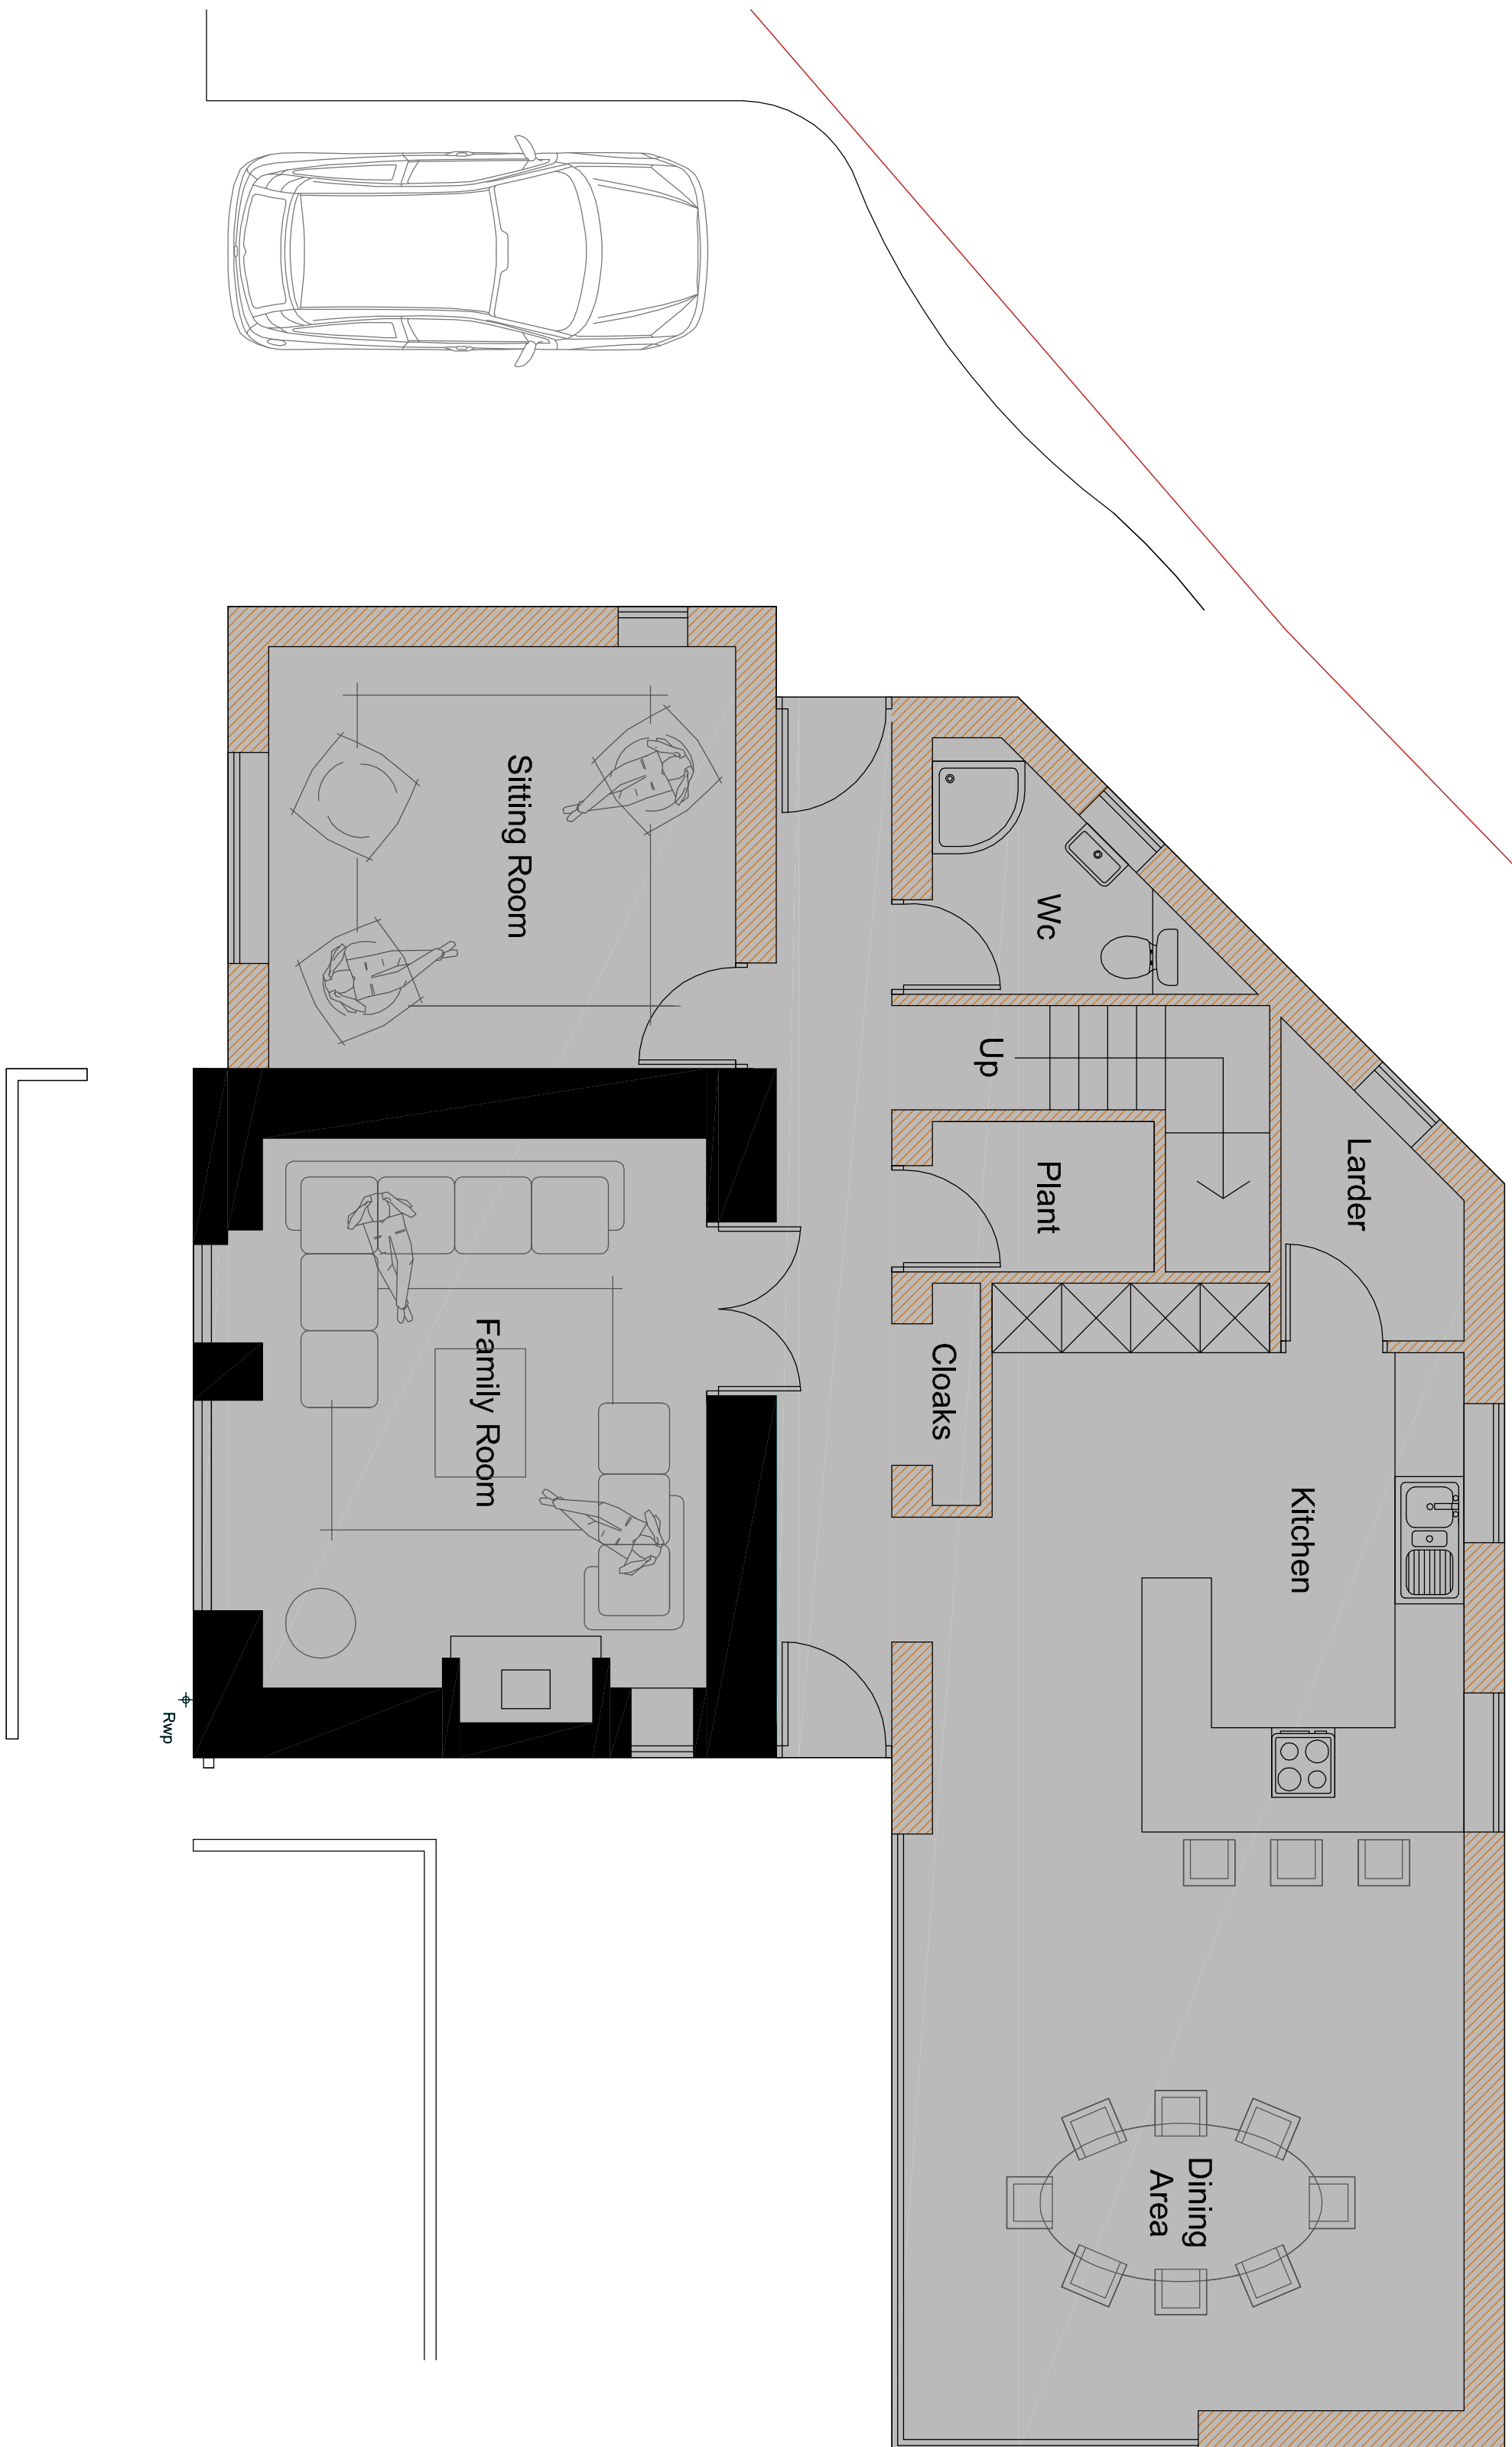


 


Pr. Ground Floor Plan 1:50

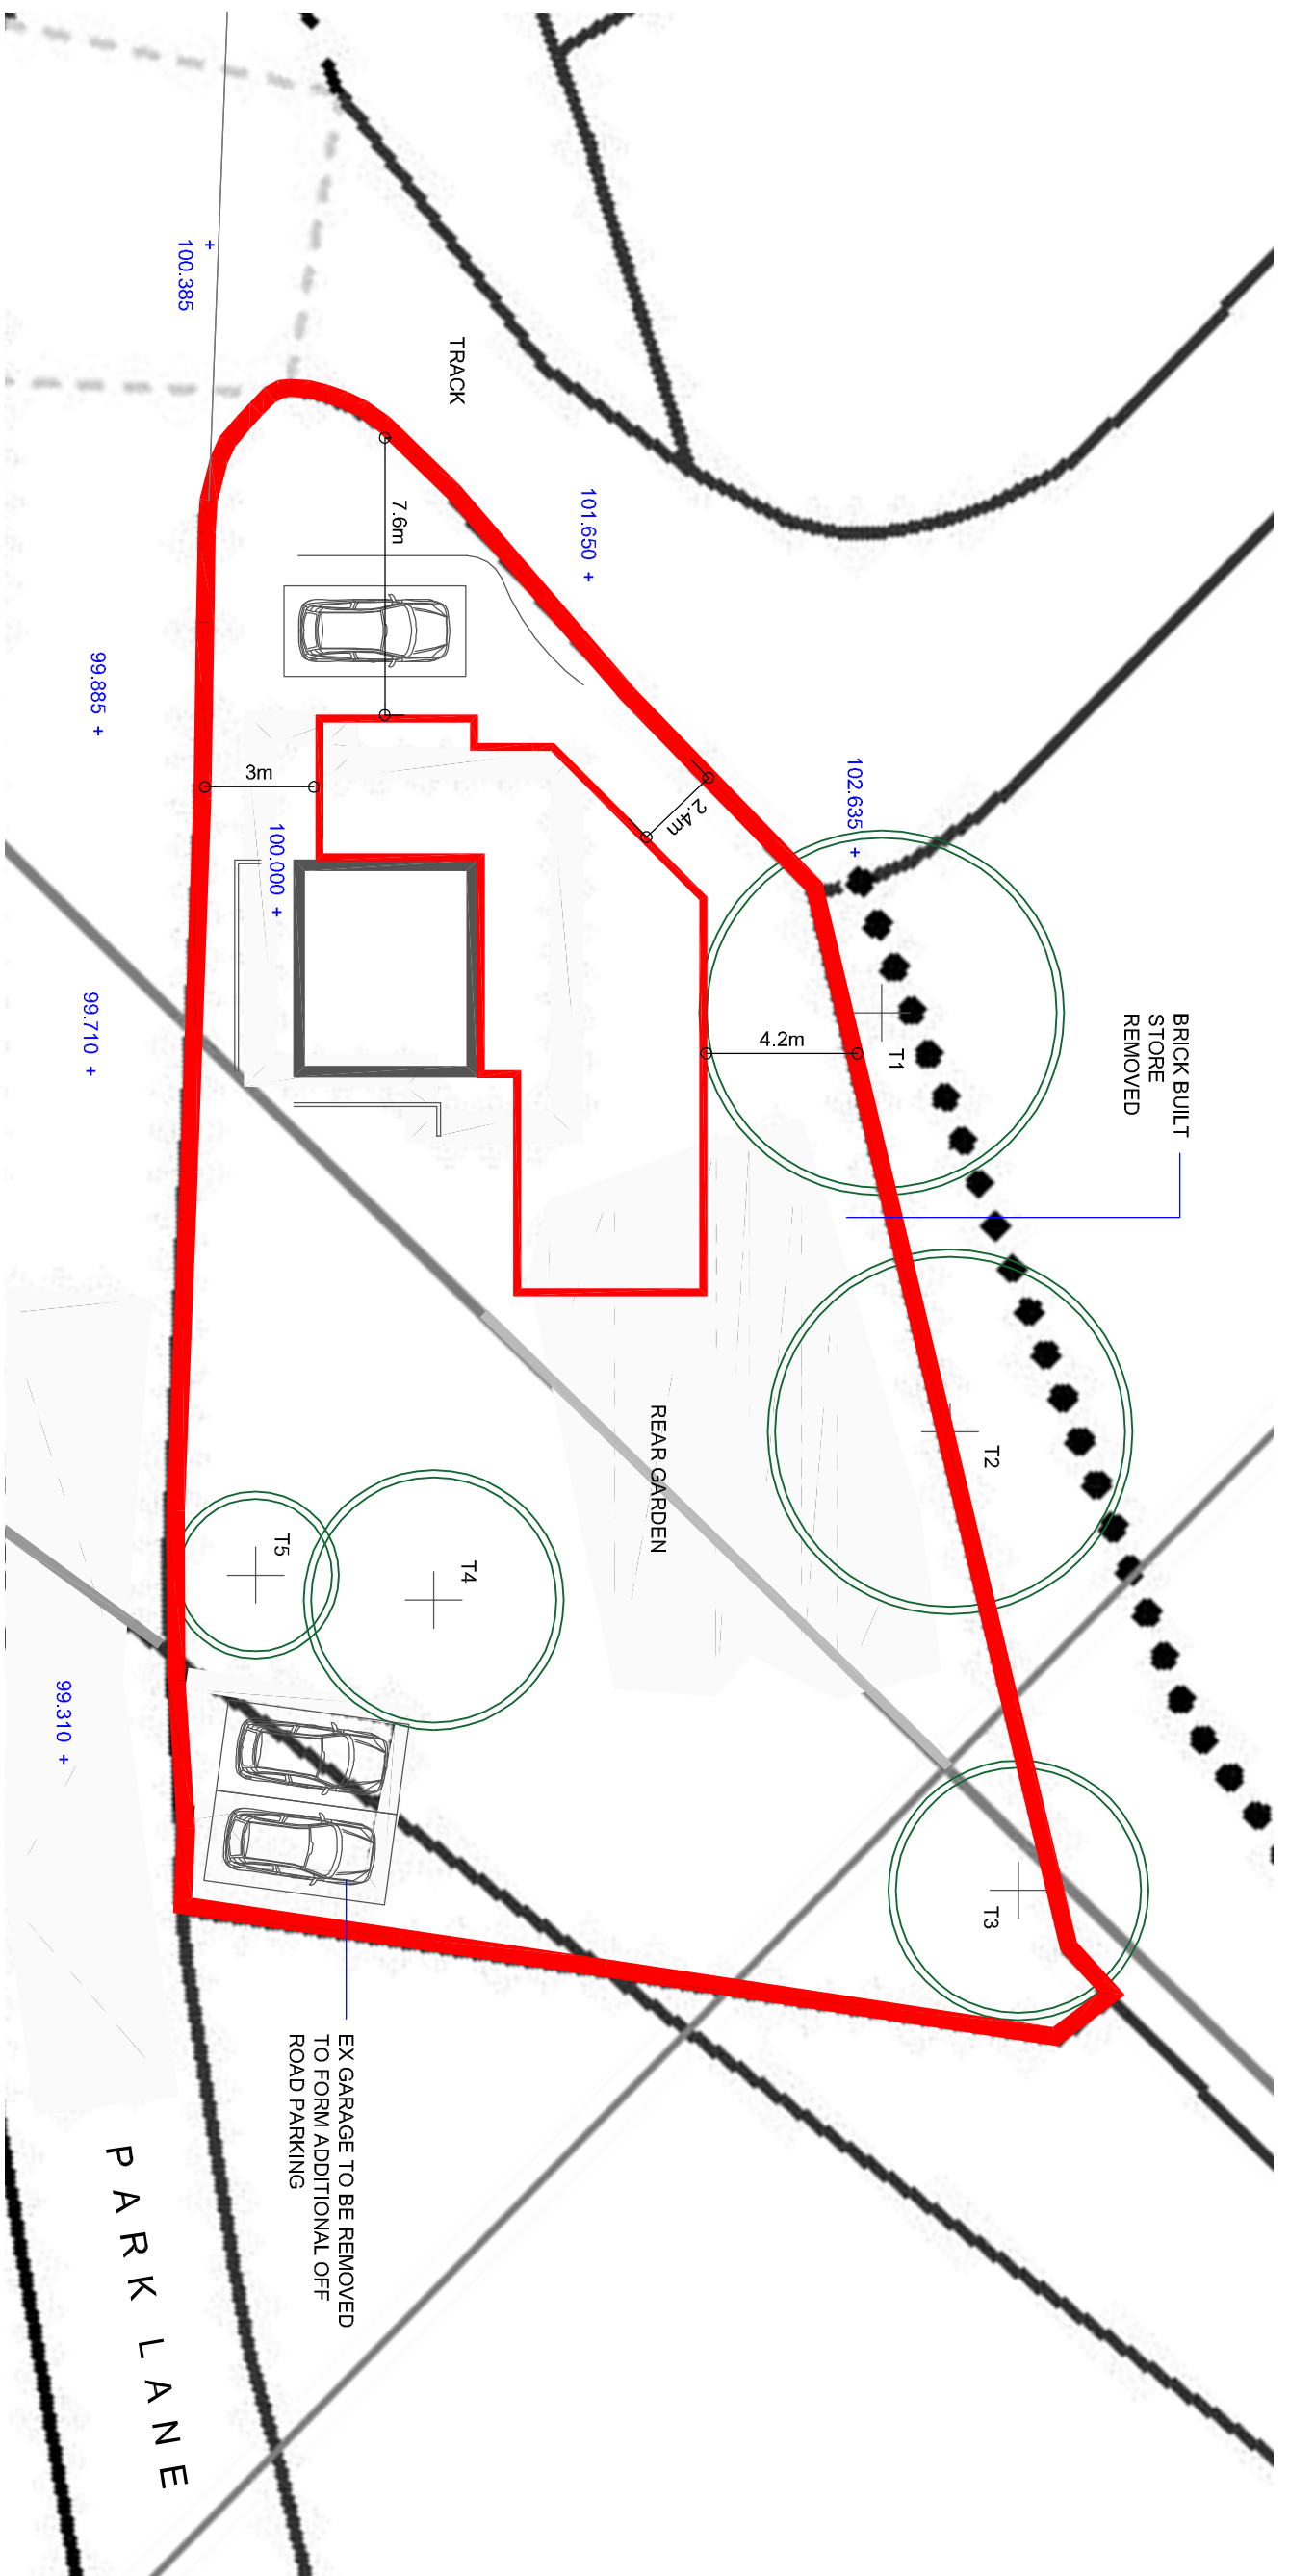


Scale Bar 1:50

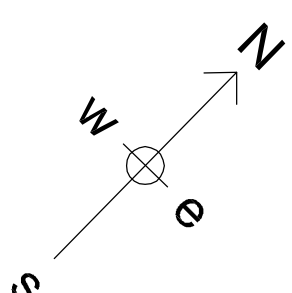



Proposed Block Plan 1:200

 

Scale Bar 1:200

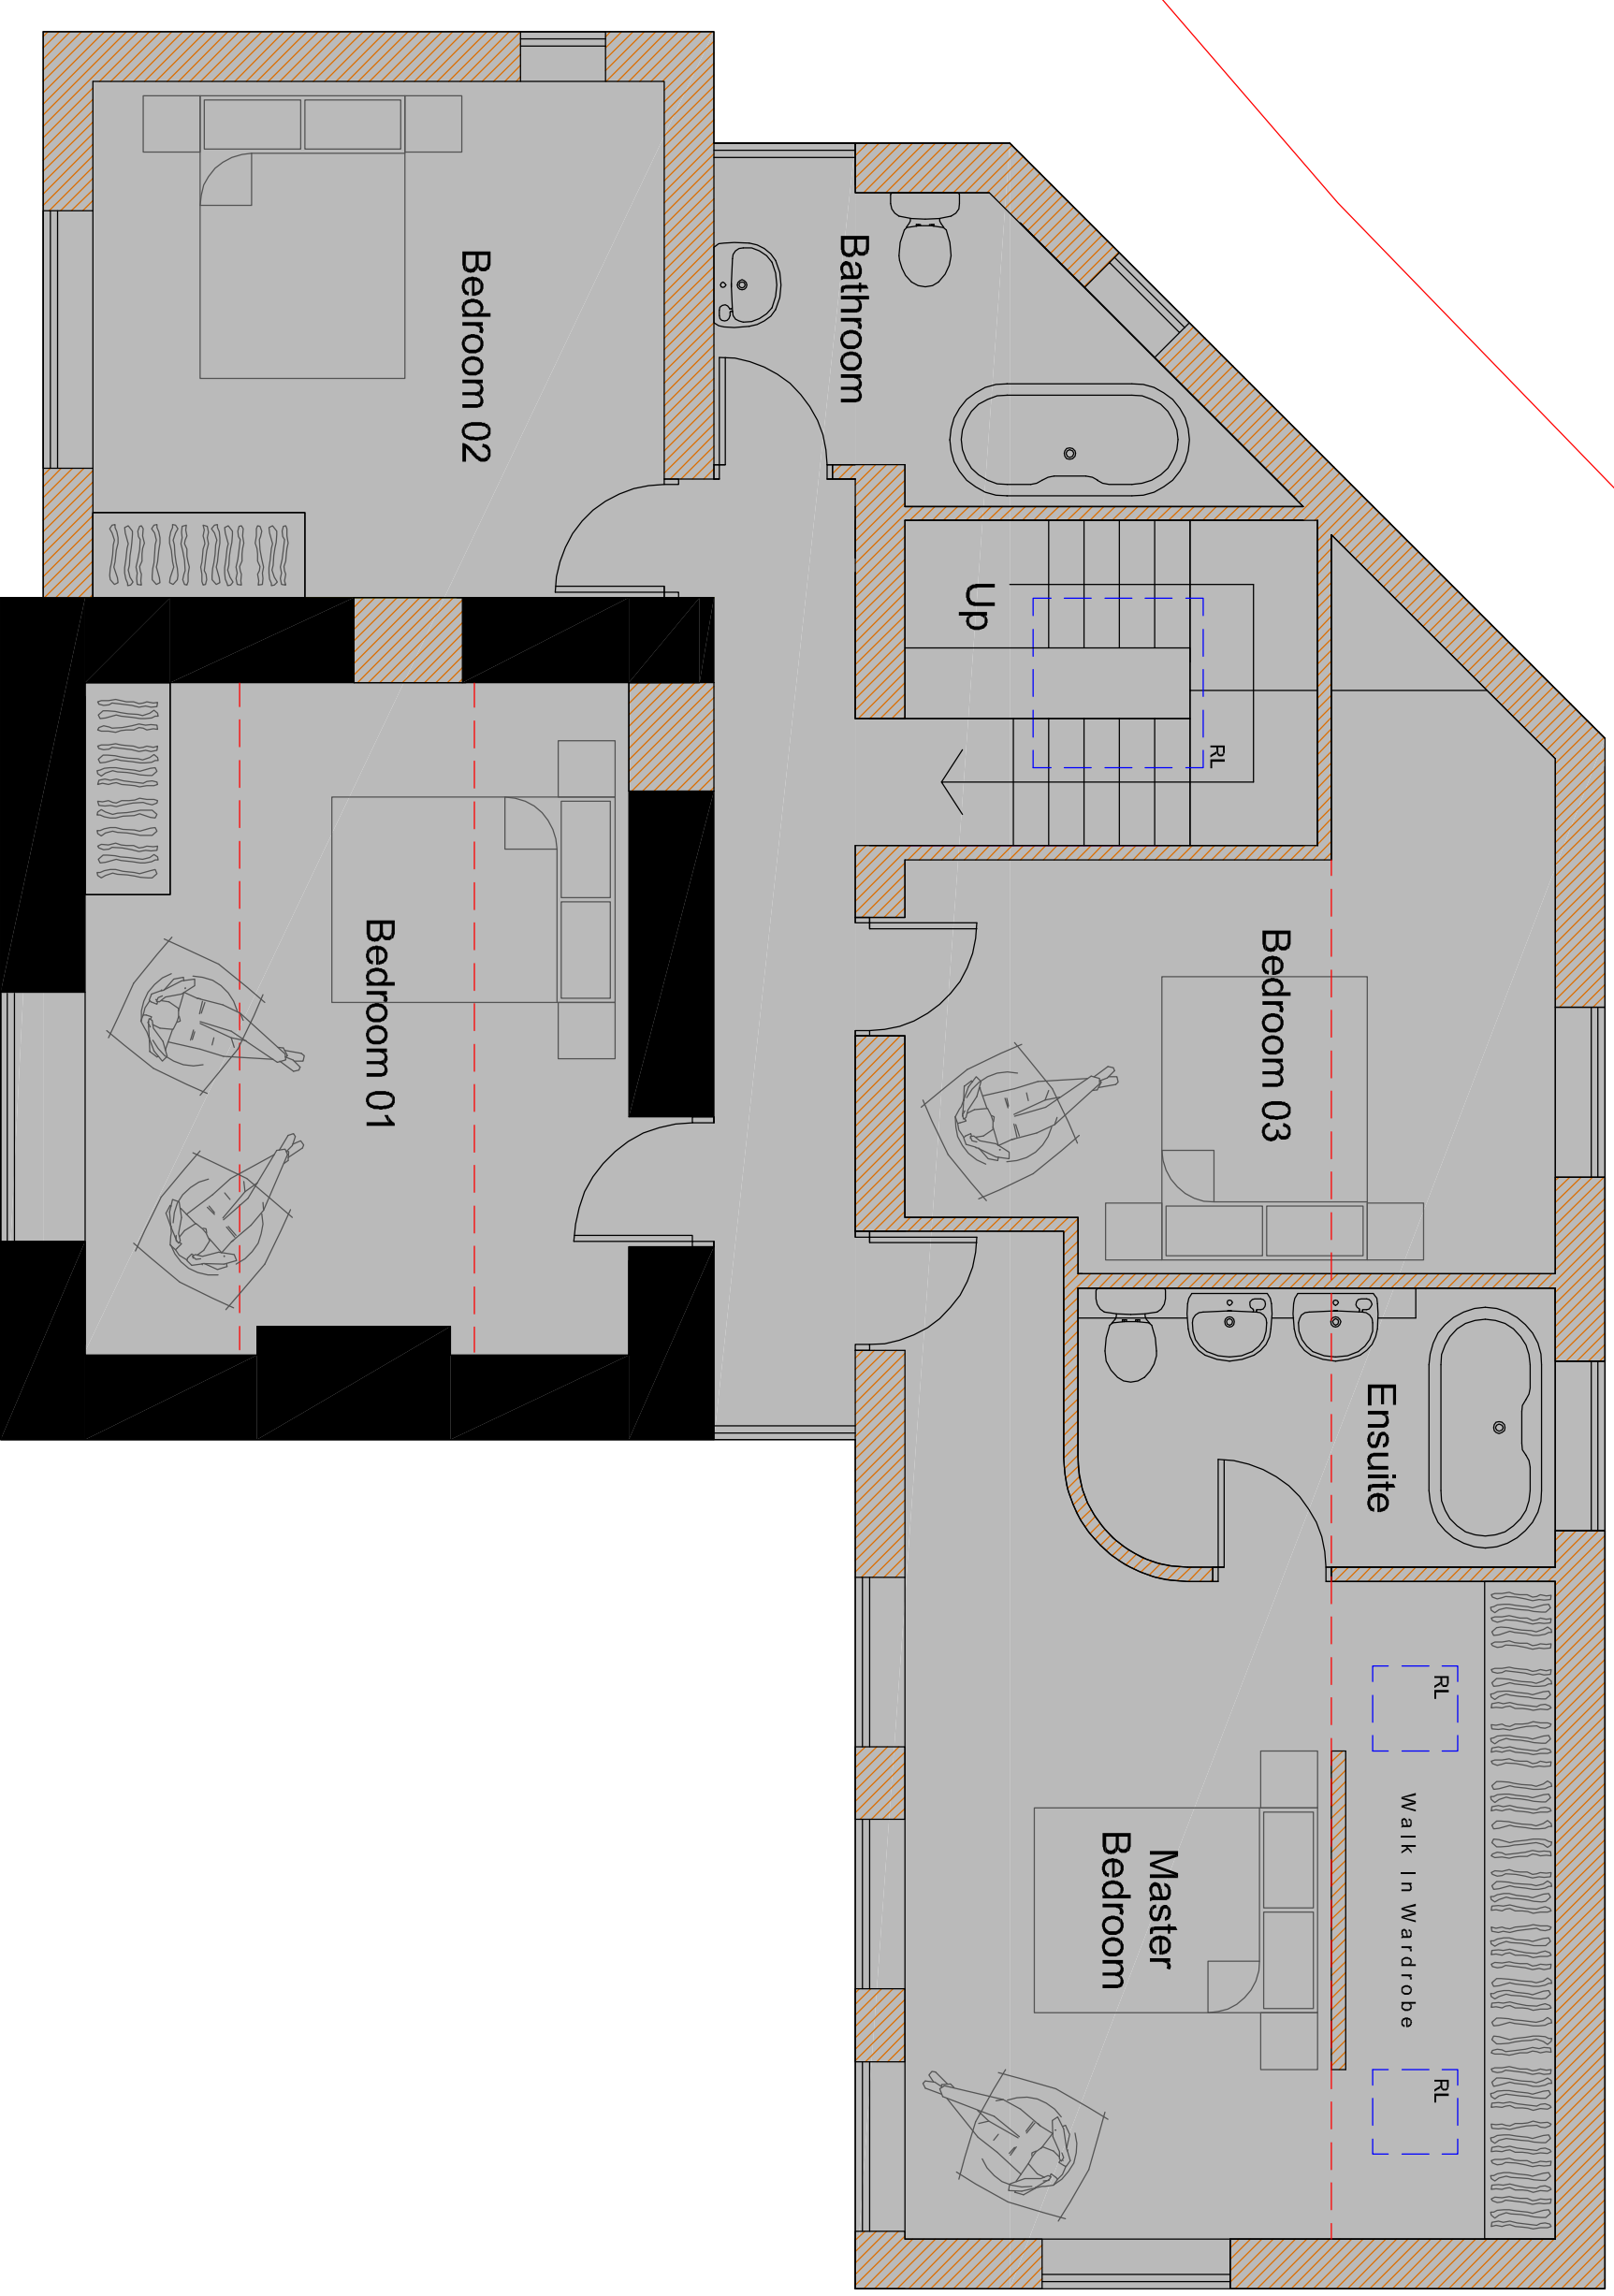

Pr. First Floor Plan 1:50

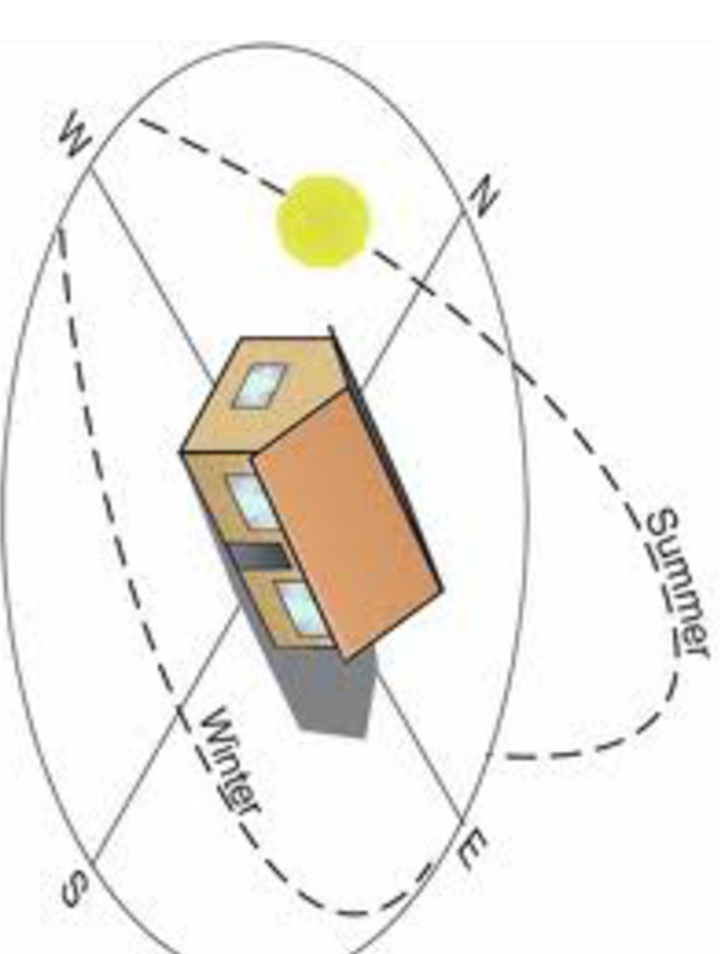 

Summer & Winter Sun Trajectory



Desired Appearance (Front Side)

Rev	Comment	Date

Planning Issue Only

All dimensions, construction details and specification details contained on this drawing are for planning purposes only. All are to be checked and agreed on site with Client / Building Inspector as applicable prior to construction.

ALL DIMENSIONS & LEVELS INDICATED ON THIS DRAWINGS ARE INDICATIVE ONLY. ALL ARE TO BE CHECKED ON SITE BY THE CONTRACTOR PRIOR TO CONSTRUCTION. CONTRACTOR TO TAKE FULL RESPONSIBILITY FOR ALL TECHNICAL DETAILS, ARRANGEMENTS, LAYOUTS AND SPECIFICATION DETAILS. ALL DETAILS ARE TO BE CHECKED AND APPROVED BY BUILDING CONTROL PRIOR TO CONSTRUCTION.

Building Plans Drawn & Submitted for Planning and Building Regulations Approvals
All dealings with Local Authority / Free Quotes & Advice

35 Spiffire Way,
Turnhall,
Stoke-on-Trent
ST6 5XQ

Rob Williams
Tel: 07947 211 467

Rob Williams
Tel: 07947 211 467

Construction Drafting Services

Cds

● **Client:**
MR & MRS Z DAVIES

Project: ALTERATIONS & EXTENSION TO HIGHFIELD COTTAGE, PARK LANE, ENDON, STOKE ON TRENT, ST9 9JB

Status:
FOR PLANNING APPROVAL ONLY

Title:
PROPOSED FLOOR PLANS

Drawing No:
PL 03E

Scale:
1:50 @A1

Scale:
1:50 @A1

Date:
NOV 2025

FREE QUOTES & ADVICE