




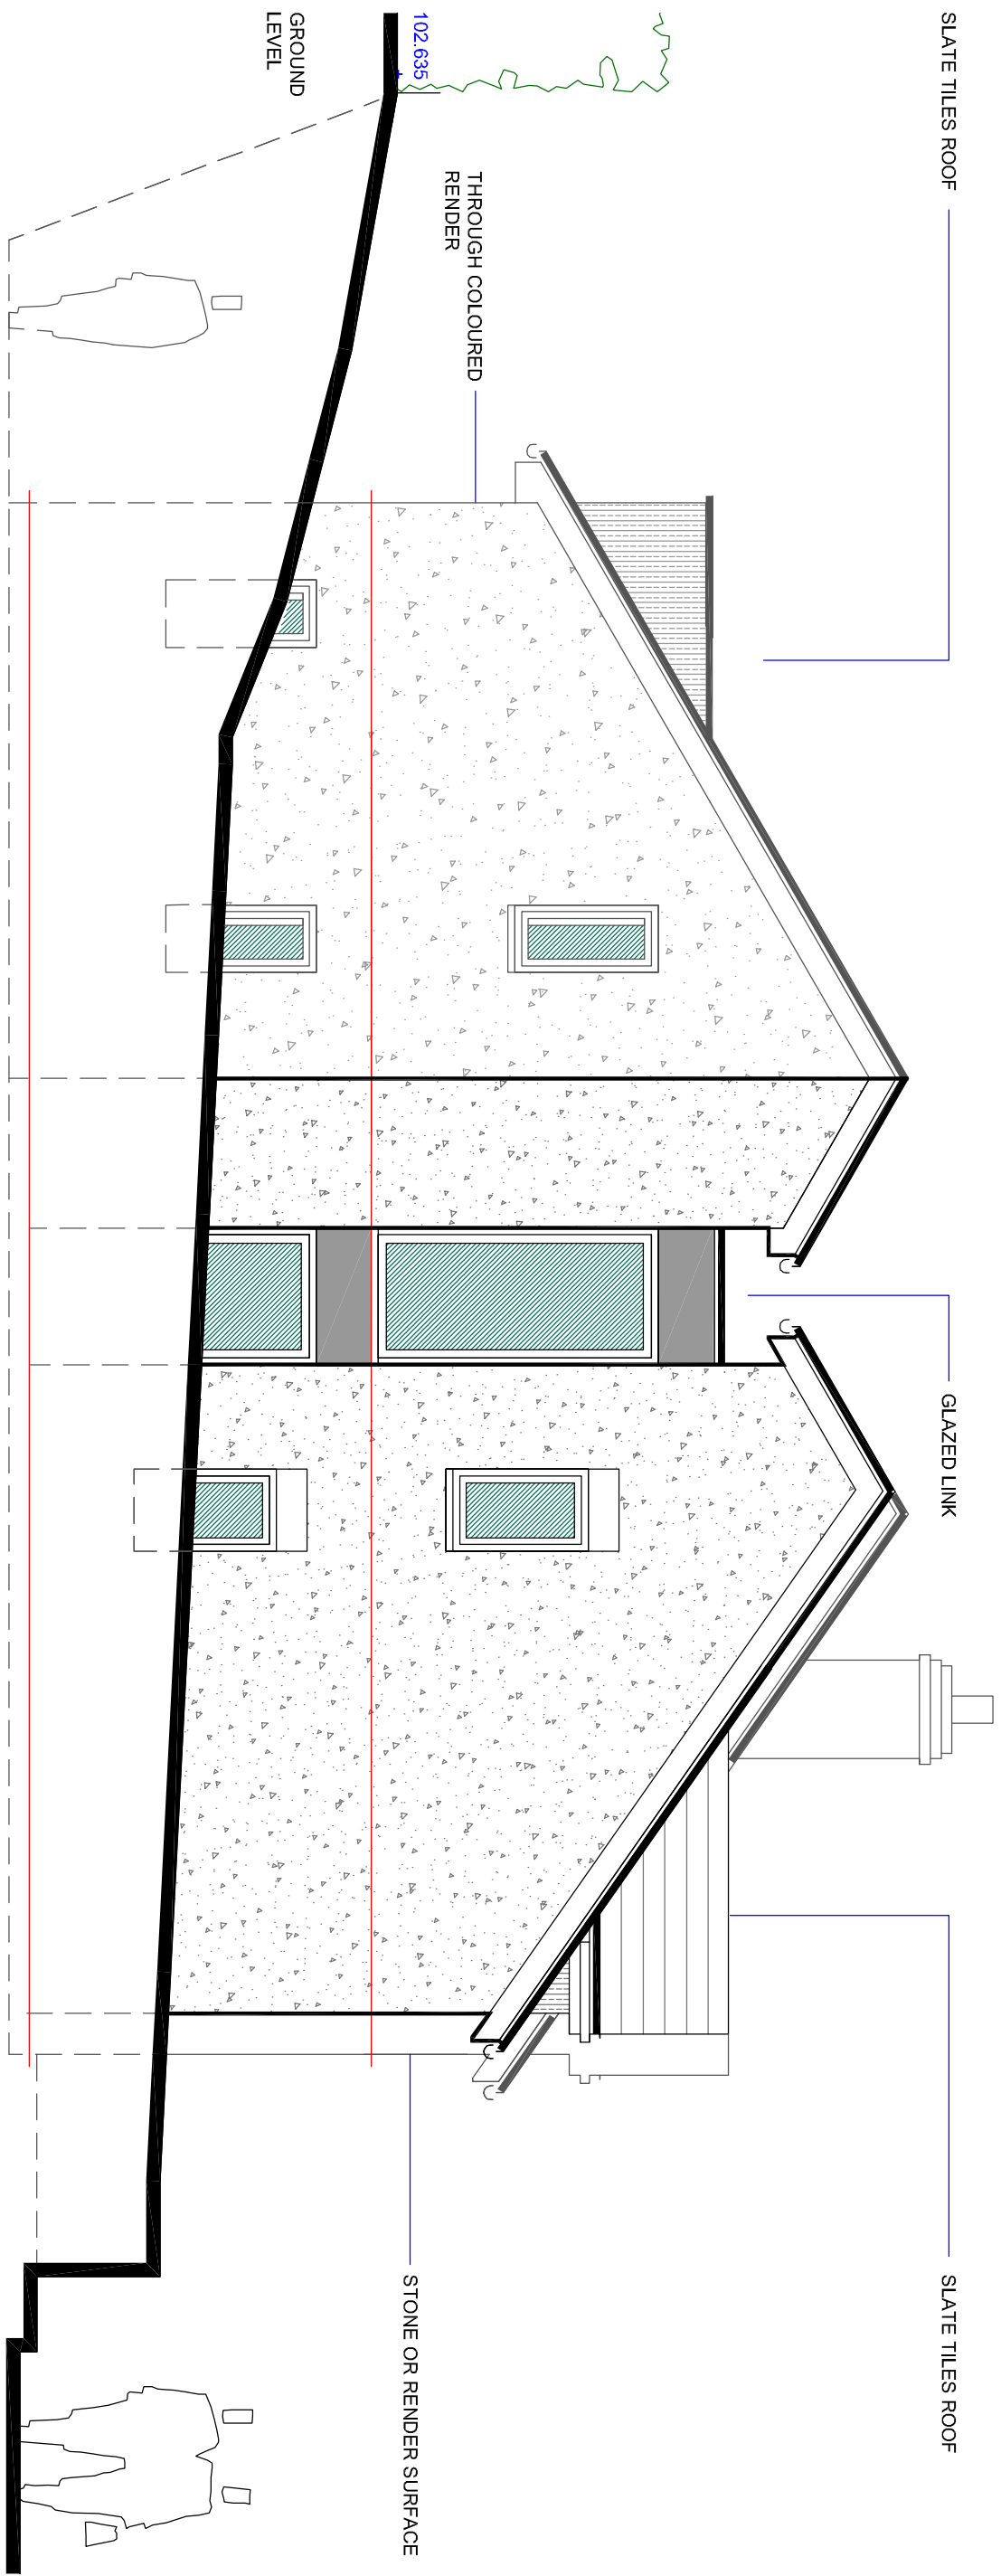


Proposed Side Elevation 1:50 (North West)

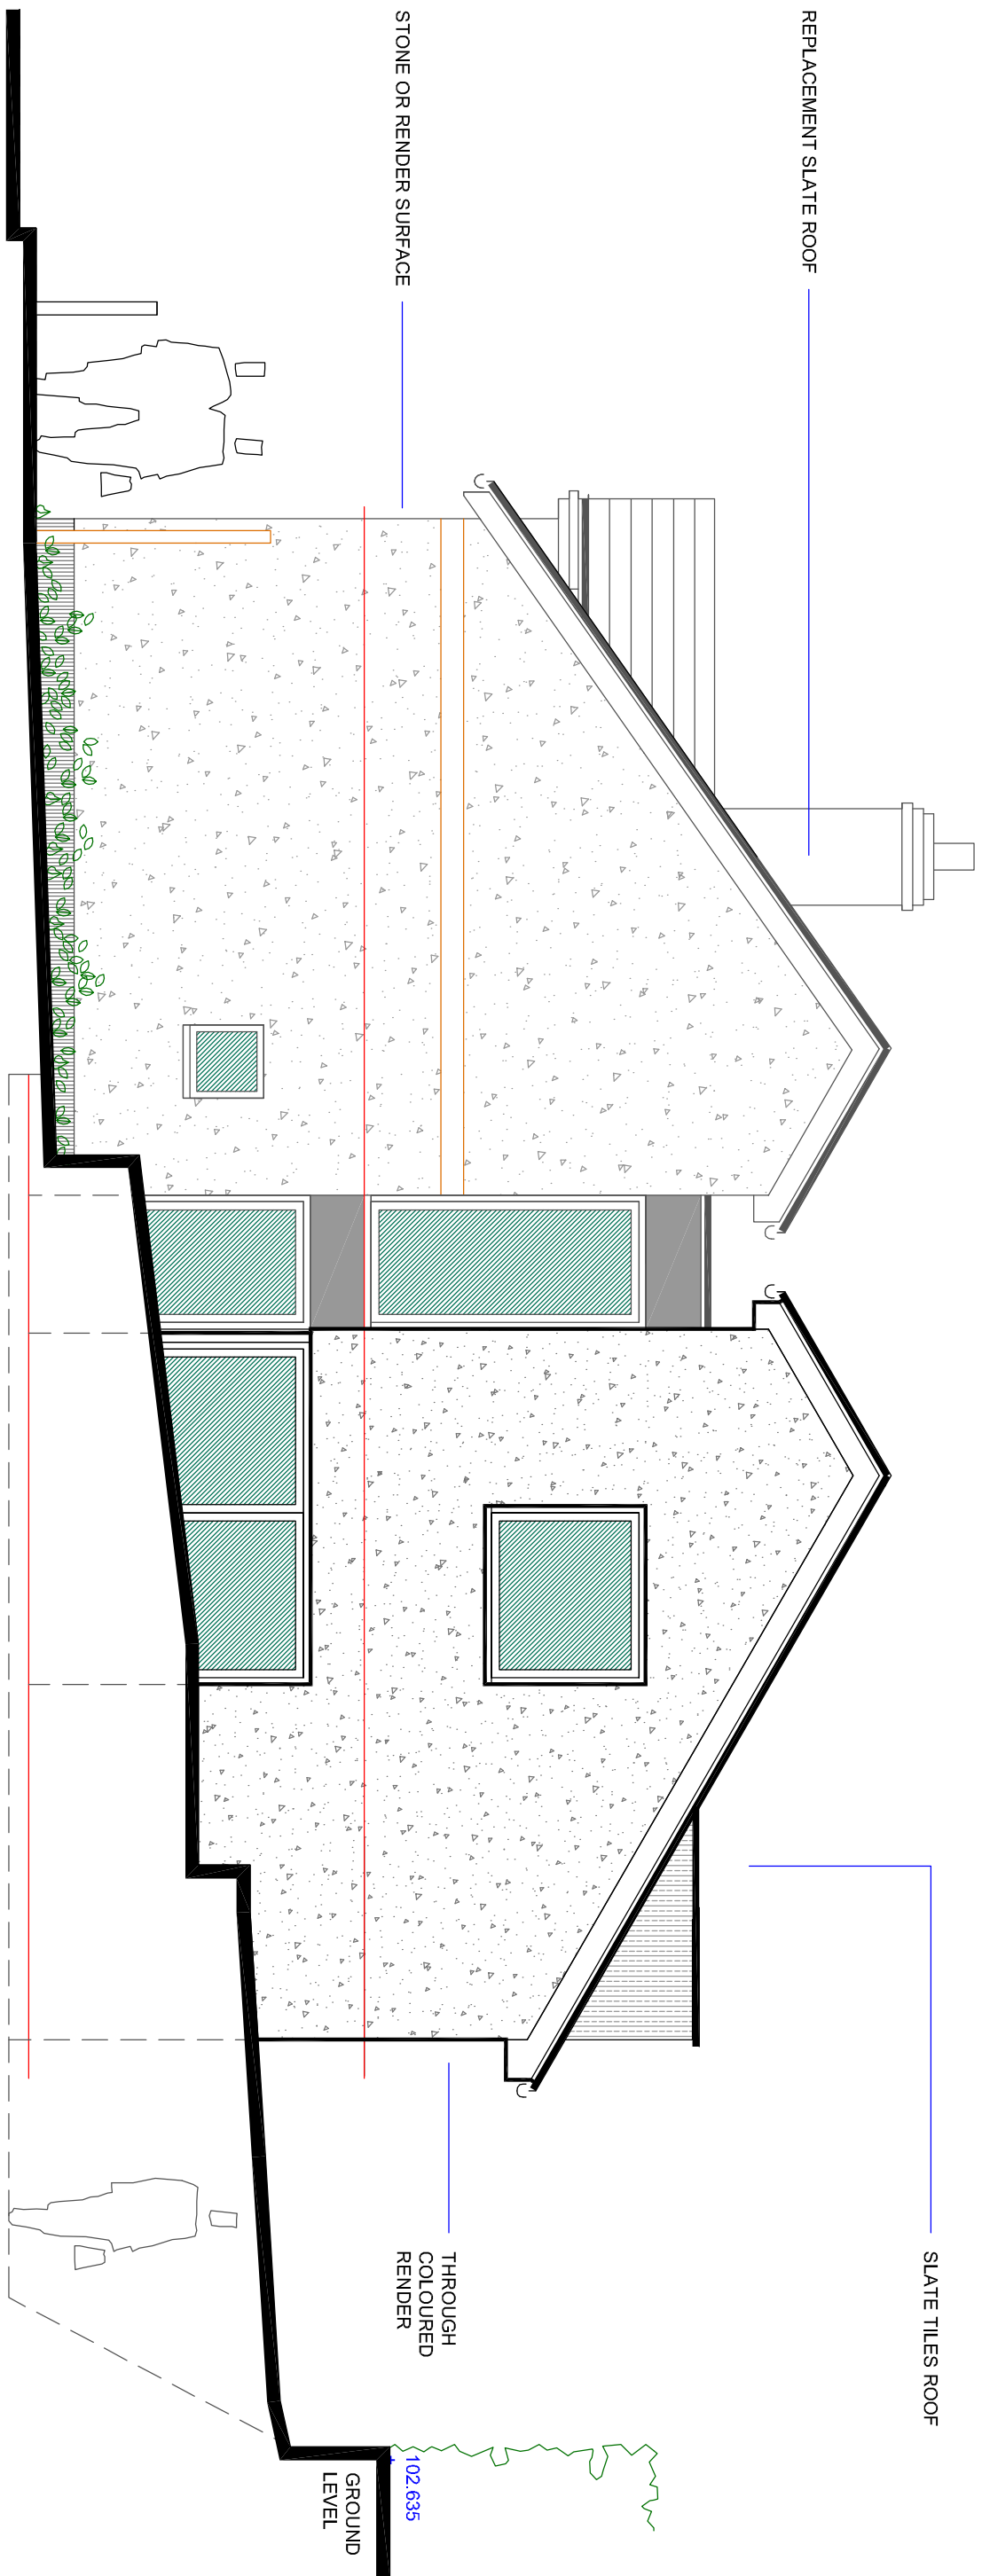


Proposed Side Elevation 1:50 (South East)

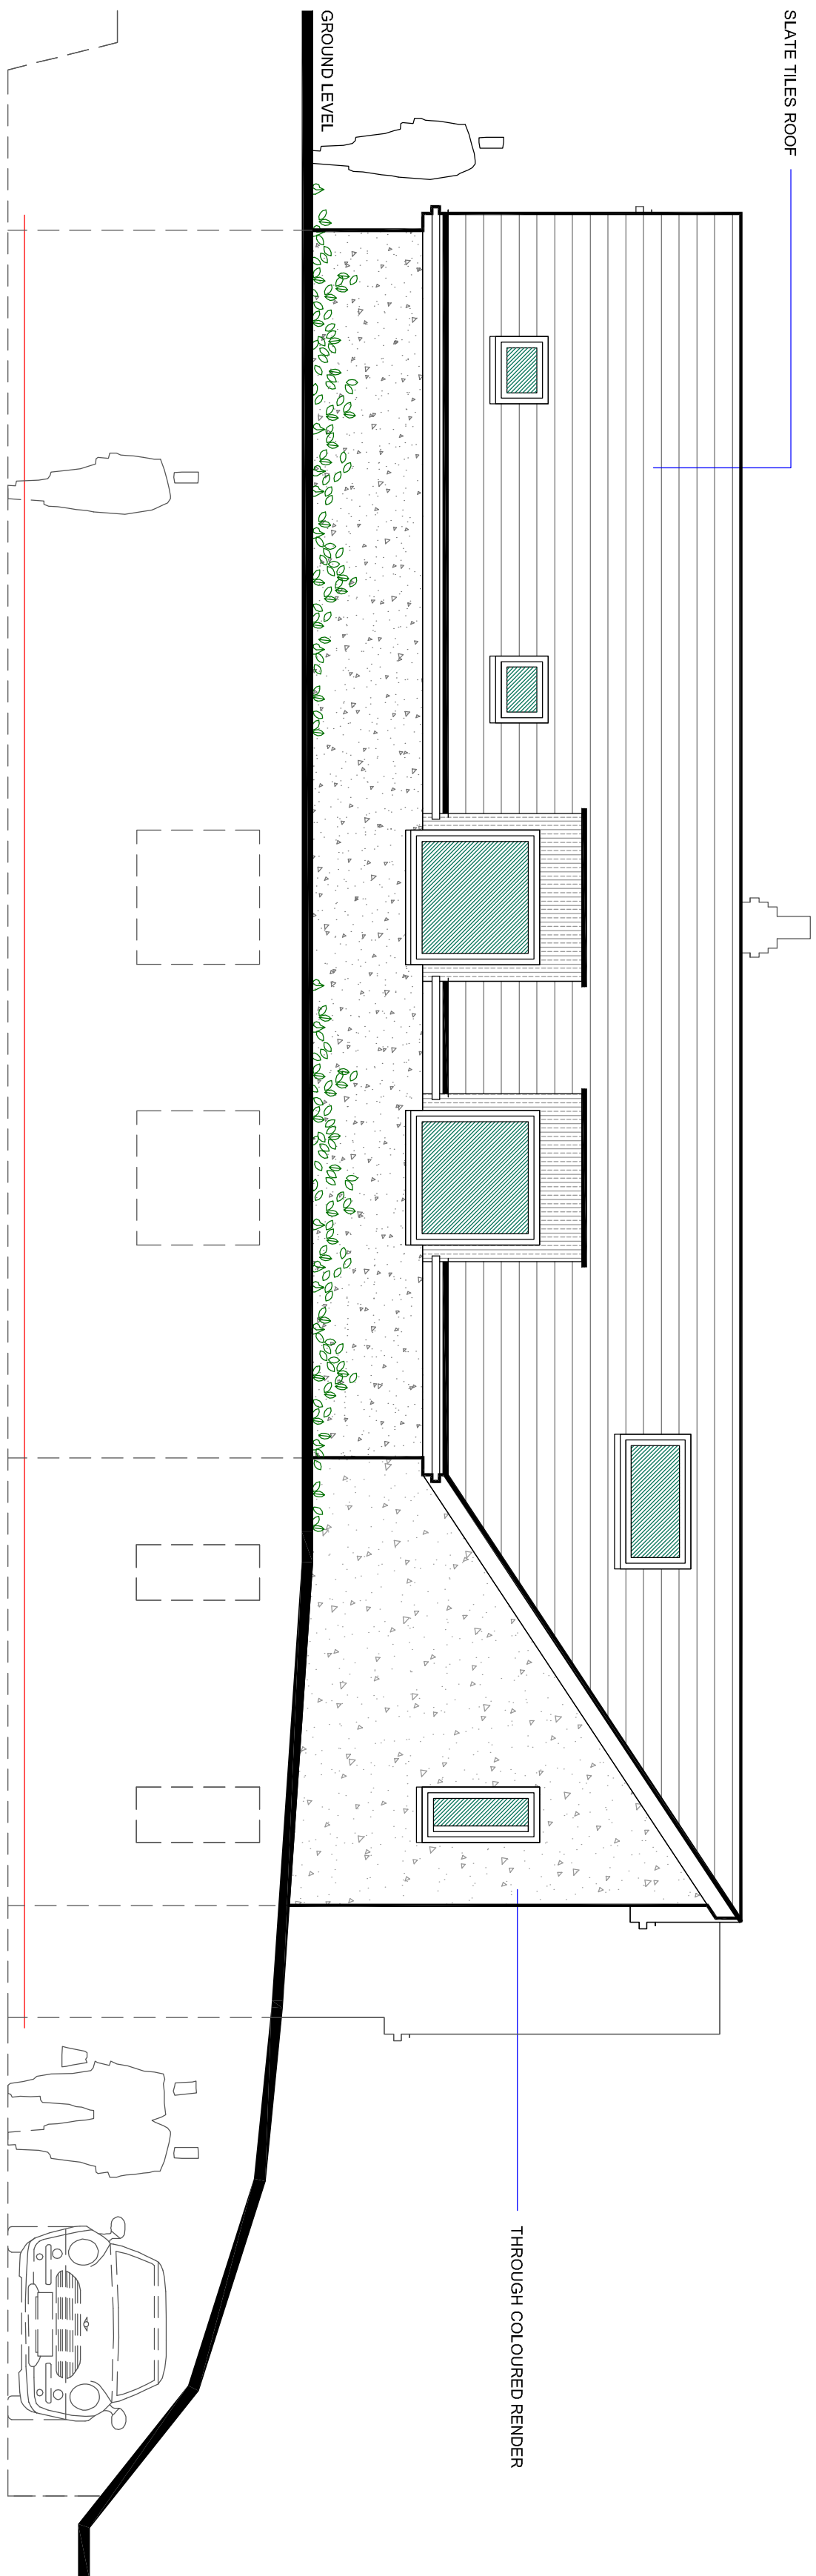

Proposed Rear Elevation 1:50 (North East)

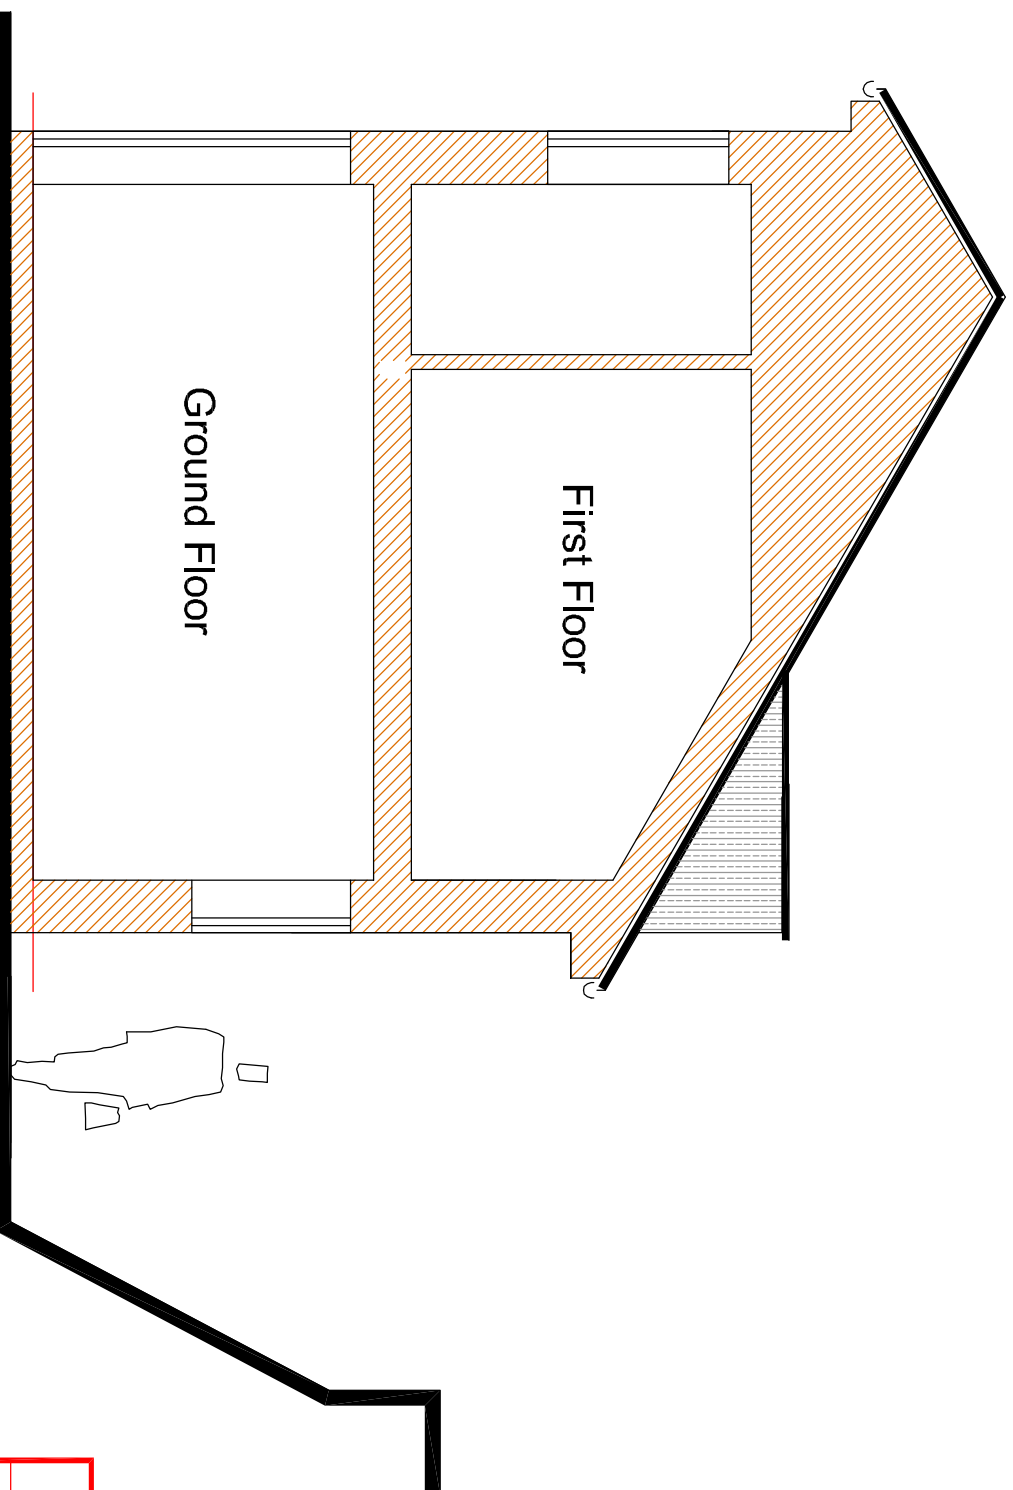

Typical Section 1:50

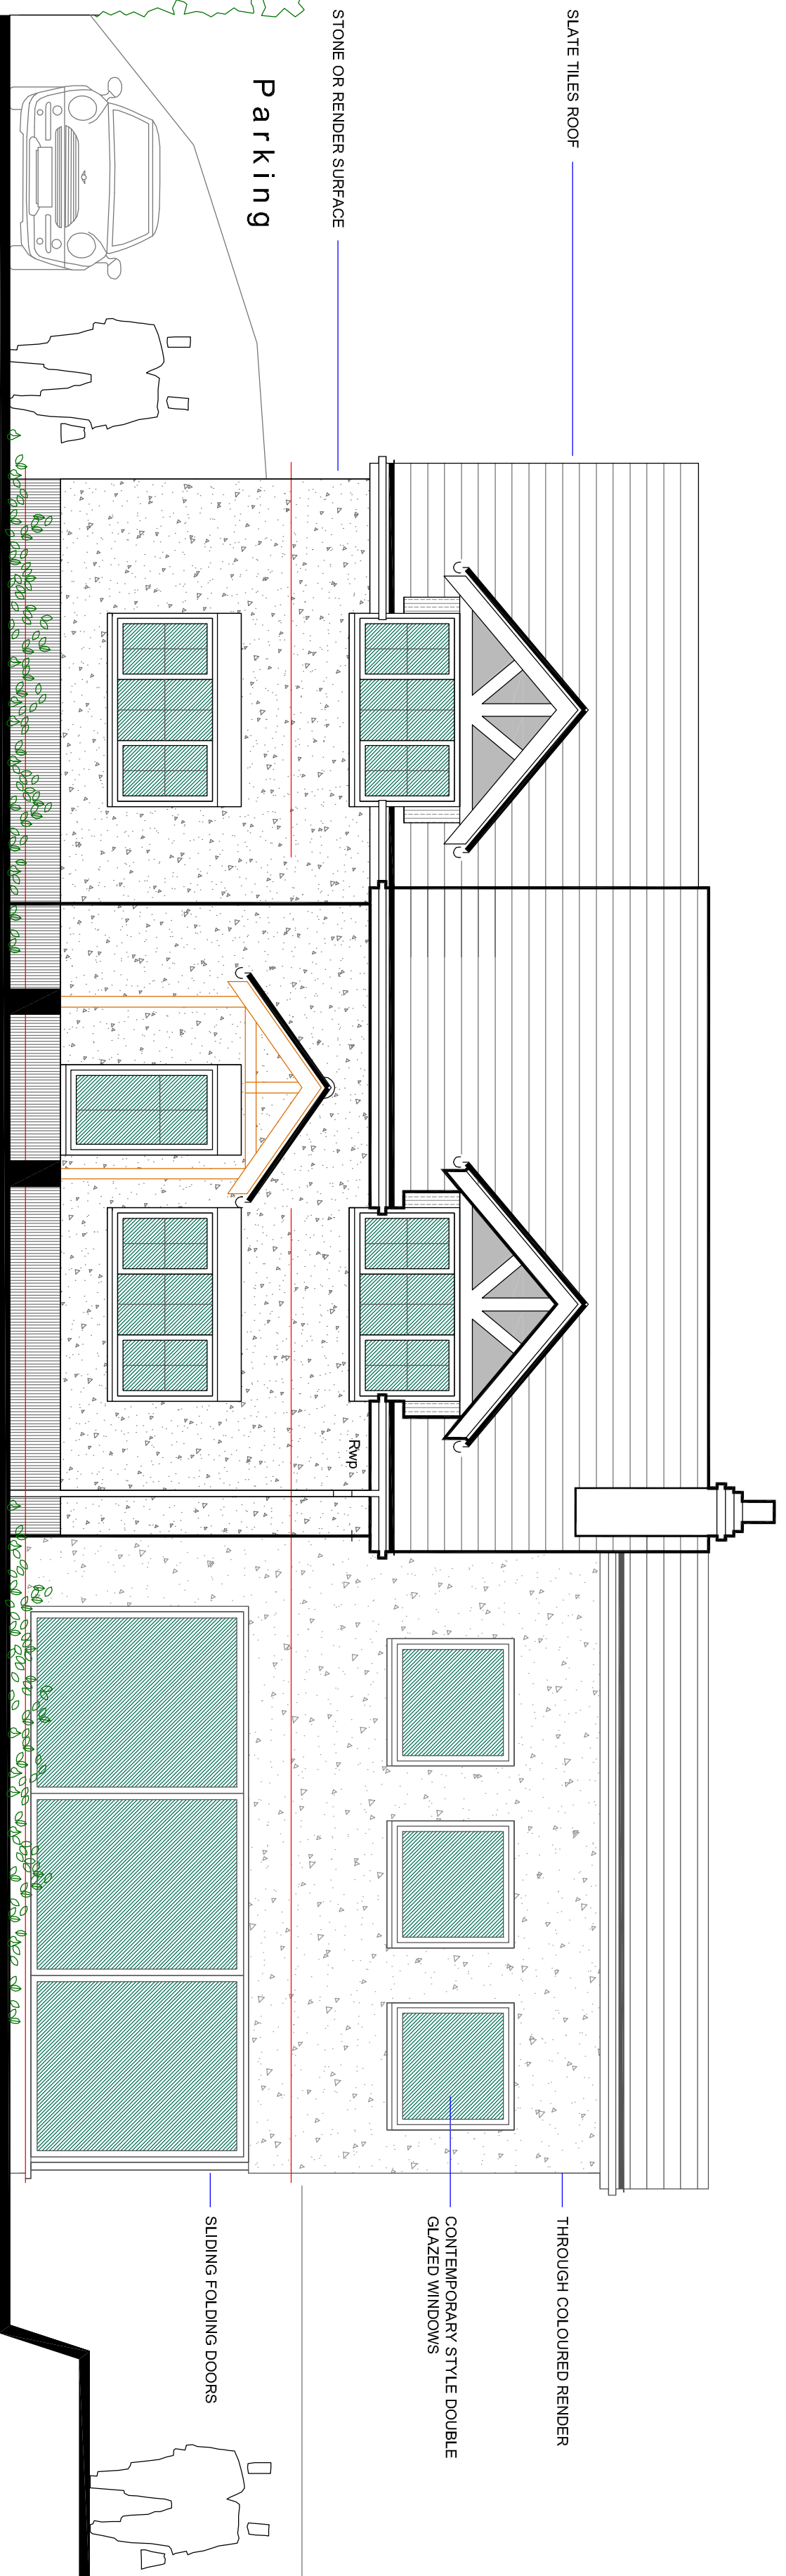

Proposed Front Elevation 1:50 (South West)

Planning Issue Only

All dimensions, construction details and specification details contained on this drawing are for planning purposes only. All are to be checked and agreed on site with Client / Building Inspector as applicable prior to construction.

Rev	Comment	Date

ALL DIMENSIONS & LEVELS INDICATED ON THIS DRAWING ARE INDICATIVE ONLY. ALL ARE TO BE CHECKED ON SITE BY THE CONTRACTOR PRIOR TO CONSTRUCTION. CONTRACTOR TO TAKE FULL RESPONSIBILITY FOR ALL TECHNICAL DETAILS TO BE CHECKED AND APPROVED BY BUILDING CONTROL PRIOR TO CONSTRUCTION.

Building Plans Drawn & Submitted for Planning and Building Regulations Approval. All drawings with clear dimension / free advice & advice.

355 Salford Way,
Salford-Trafford
S19 5XQ

Rob Williams
Tel: 07947 211 467
Email: cds_@live.co.uk

FREE QUOTES & ADVICE

Construction Drafting Services

Cds

Client:
MR & MRS Z DAVIES

Project:
ALTERATIONS & EXTENSION TO HIGHFIELD COTTAGE,
PARK LANE, ENDON, STONE ON TRENT, S19 9J5

Status:
FOR PLANNING APPROVAL ONLY

Title:
PROPOSED ELEVATIONS

Drawing No: PL 04E Scale: 1:50 @A1 Date: NOV 2025