


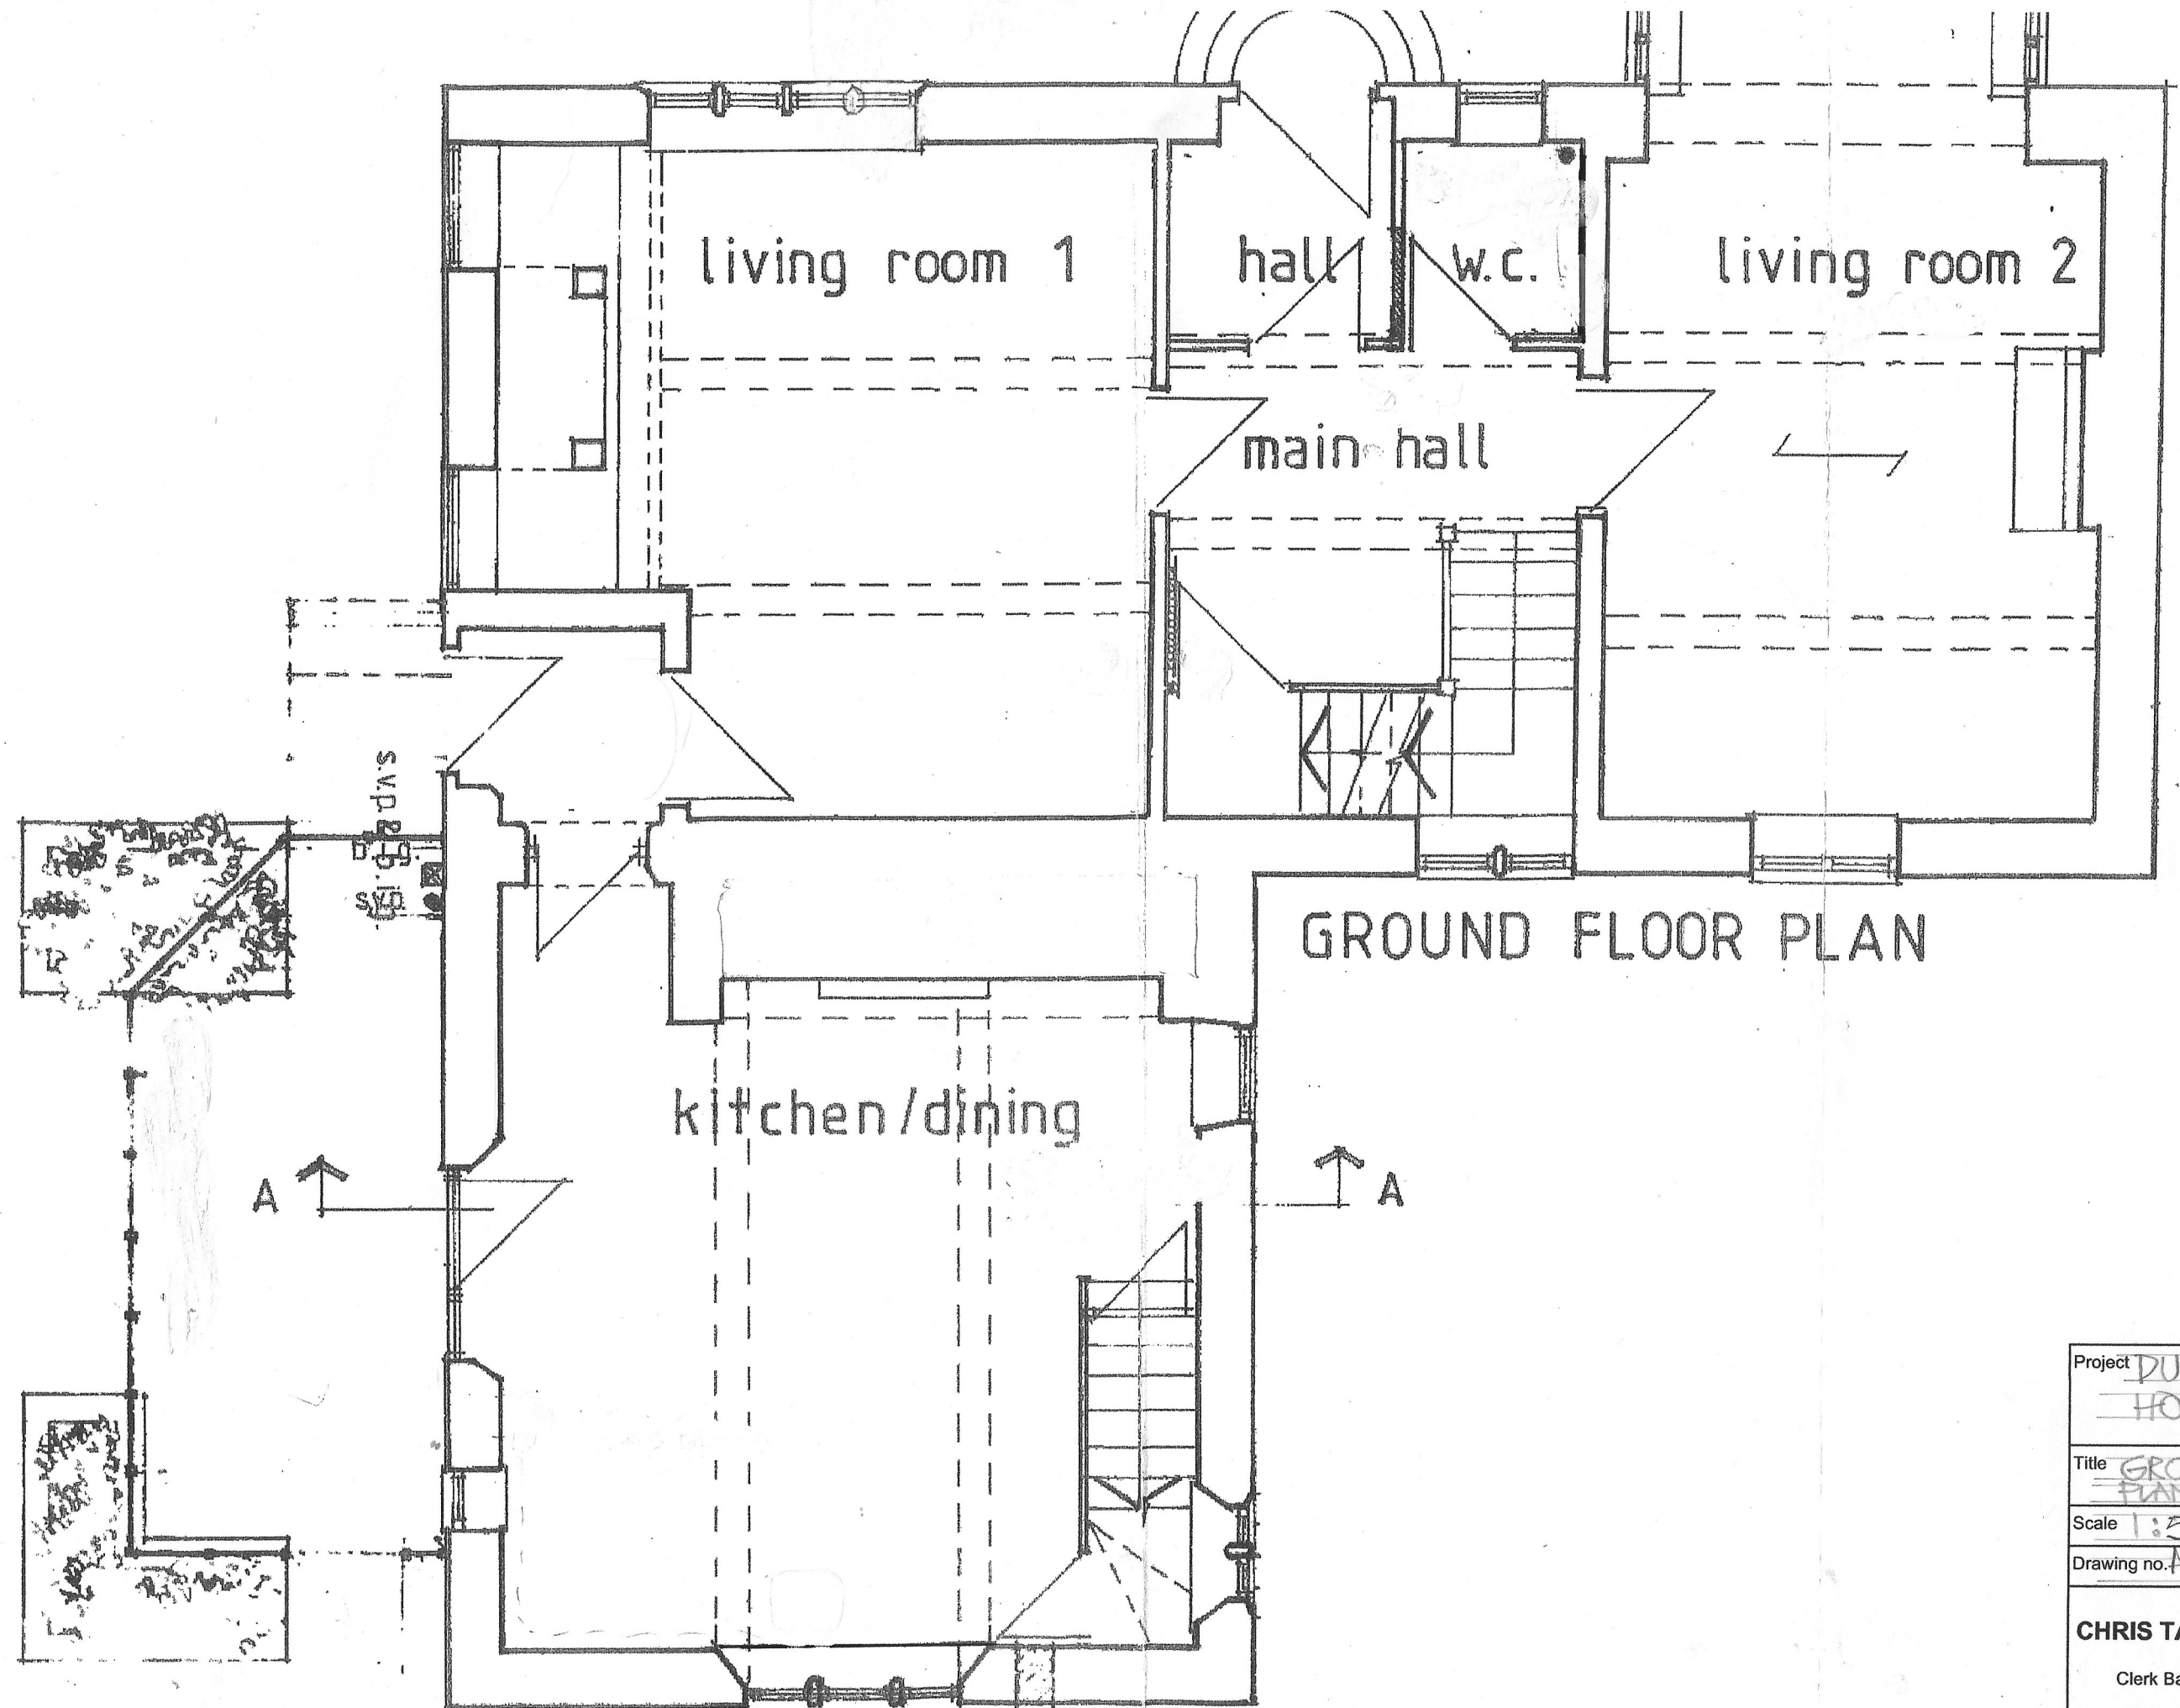

GROUND FLOOR PLAN

Project DUNWOOD HOUSE FARM	
Title GROUND FLOOR PLAN - AS EXISTING	
Scale 1:50	Size A3
Drawing no. AL1	Revision
CHRIS TAYLOR ARCHITECT	
Clerk Bank House, Clerk Bank, Leek Staffordshire. ST13 5HE	
Tel: 07835125449 chris@lynwood.onmicrosoft.com	