






EAST ELEVATION SCALE 1:100

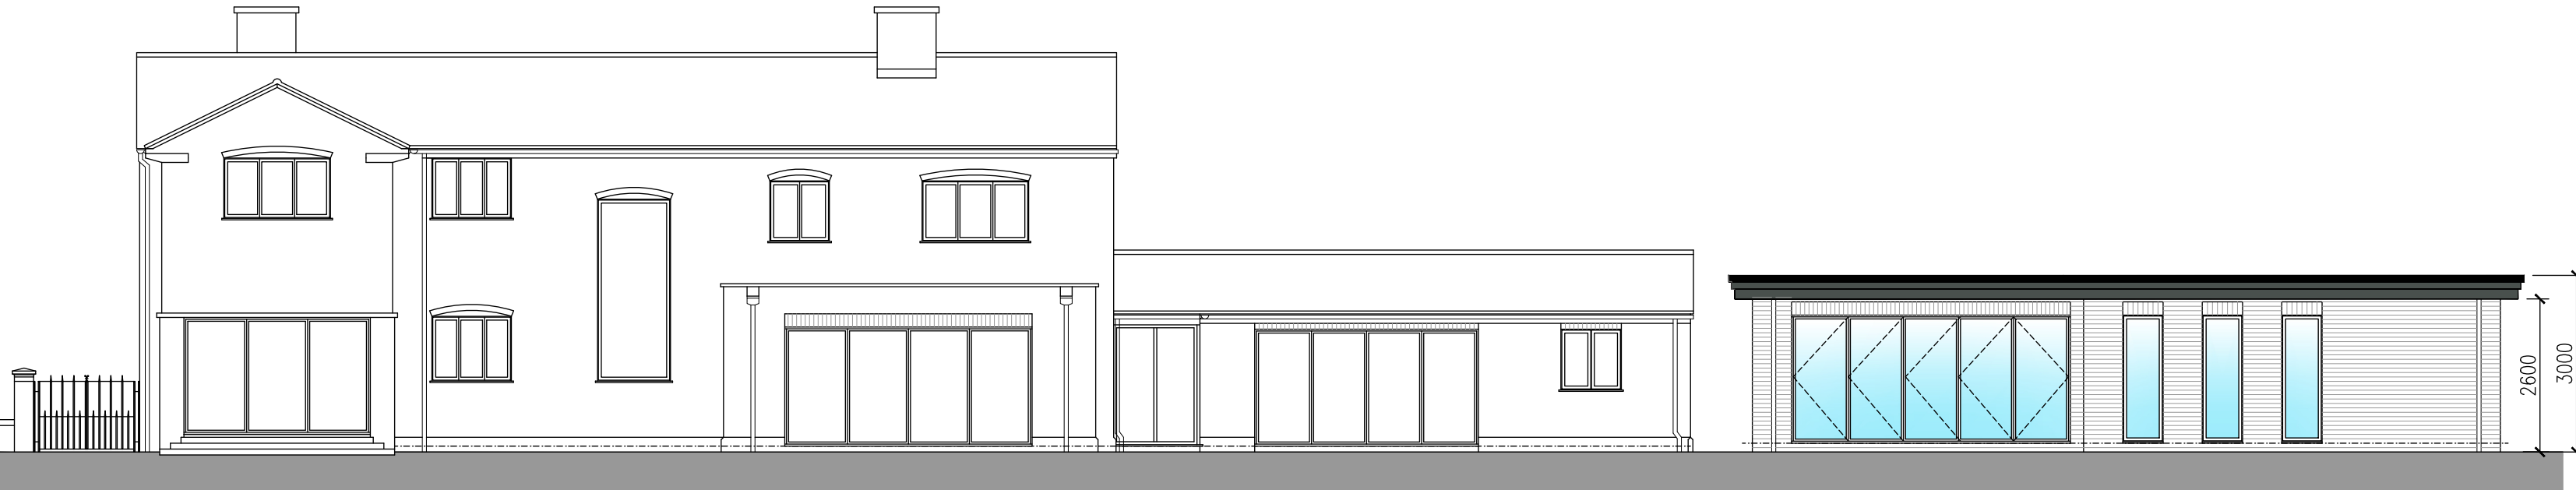

SOUTH ELEVATION SCALE 1:100

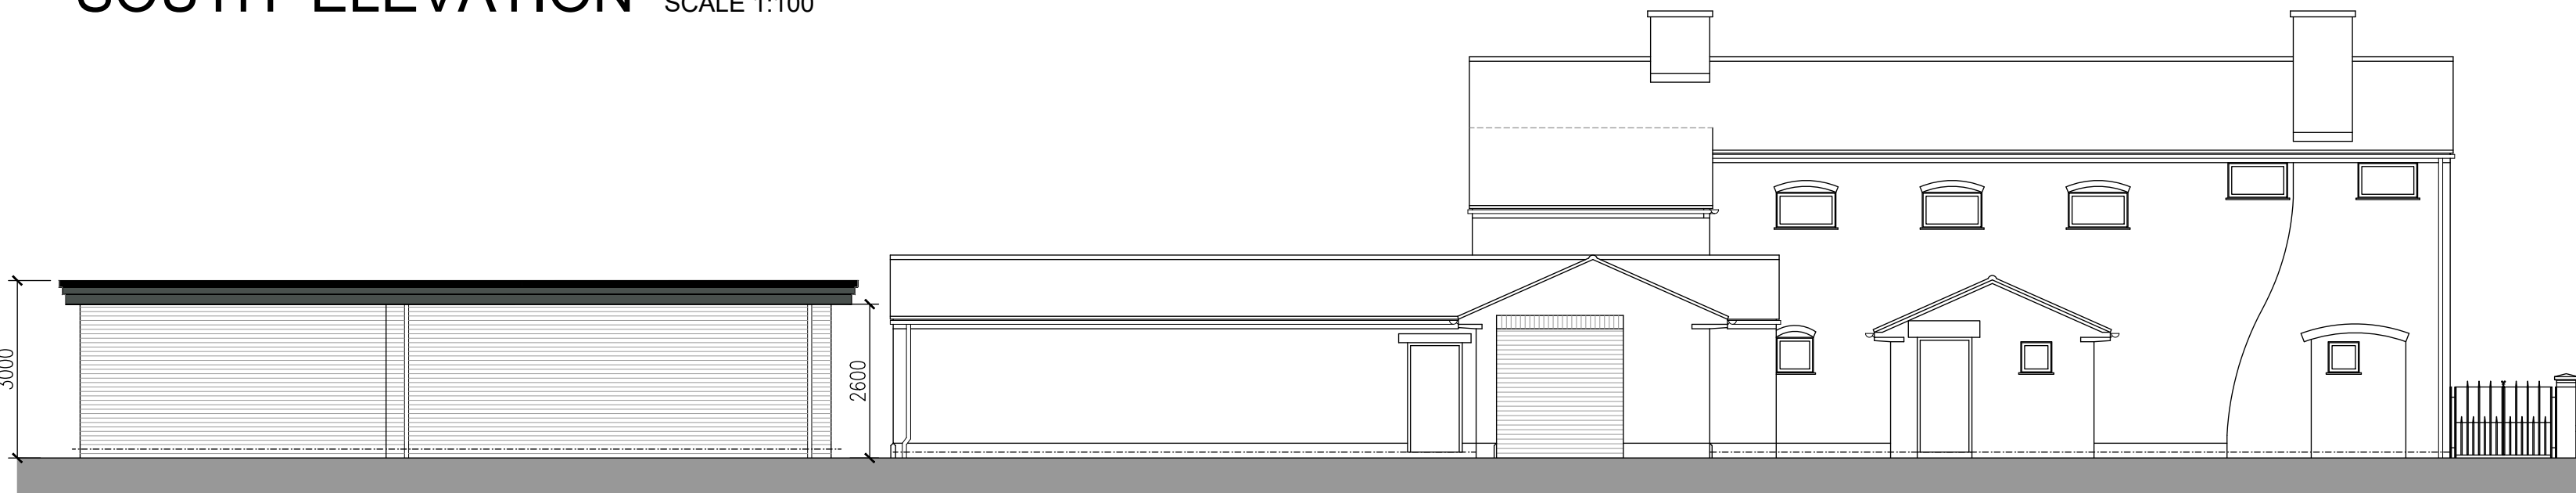


NORTH ELEVATION SCALE 1:100

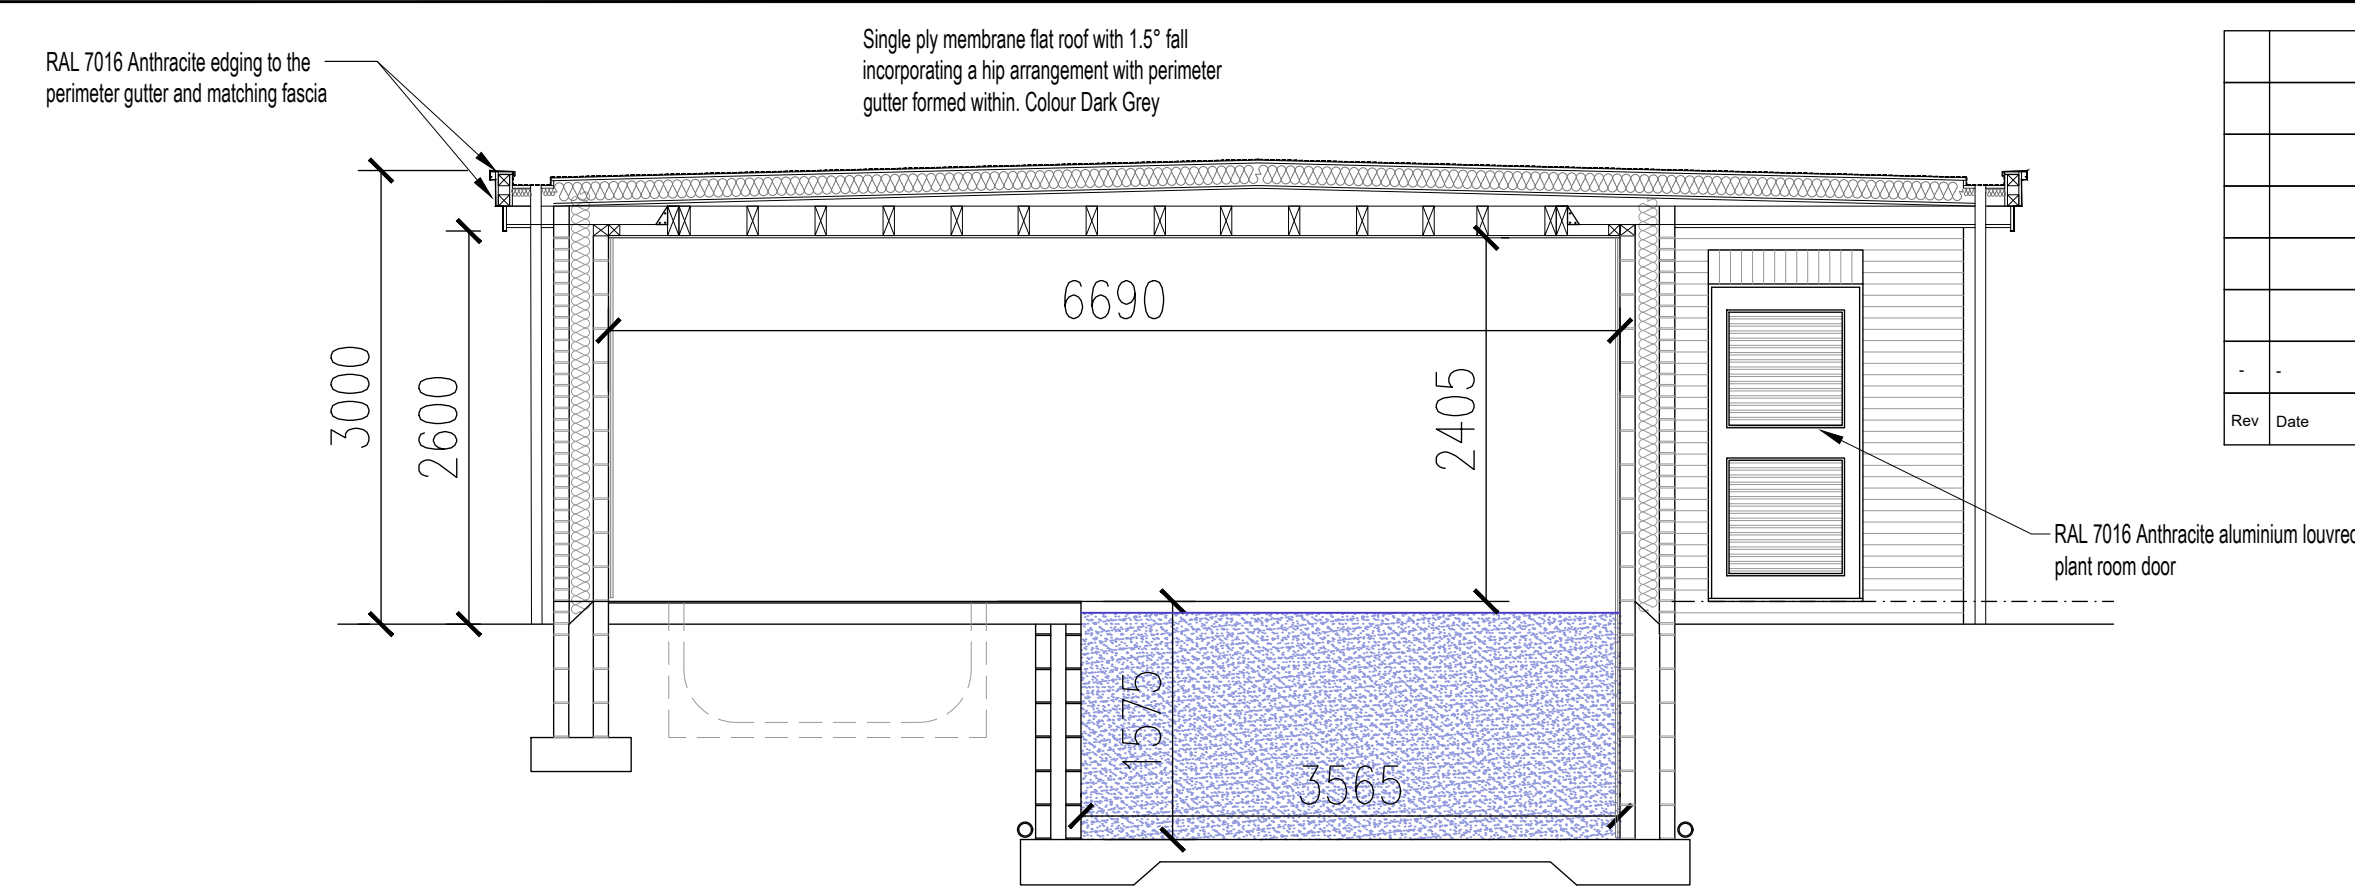


SECTION A:A SCALE 1:50




WEST ELEVATION SCALE 1:100

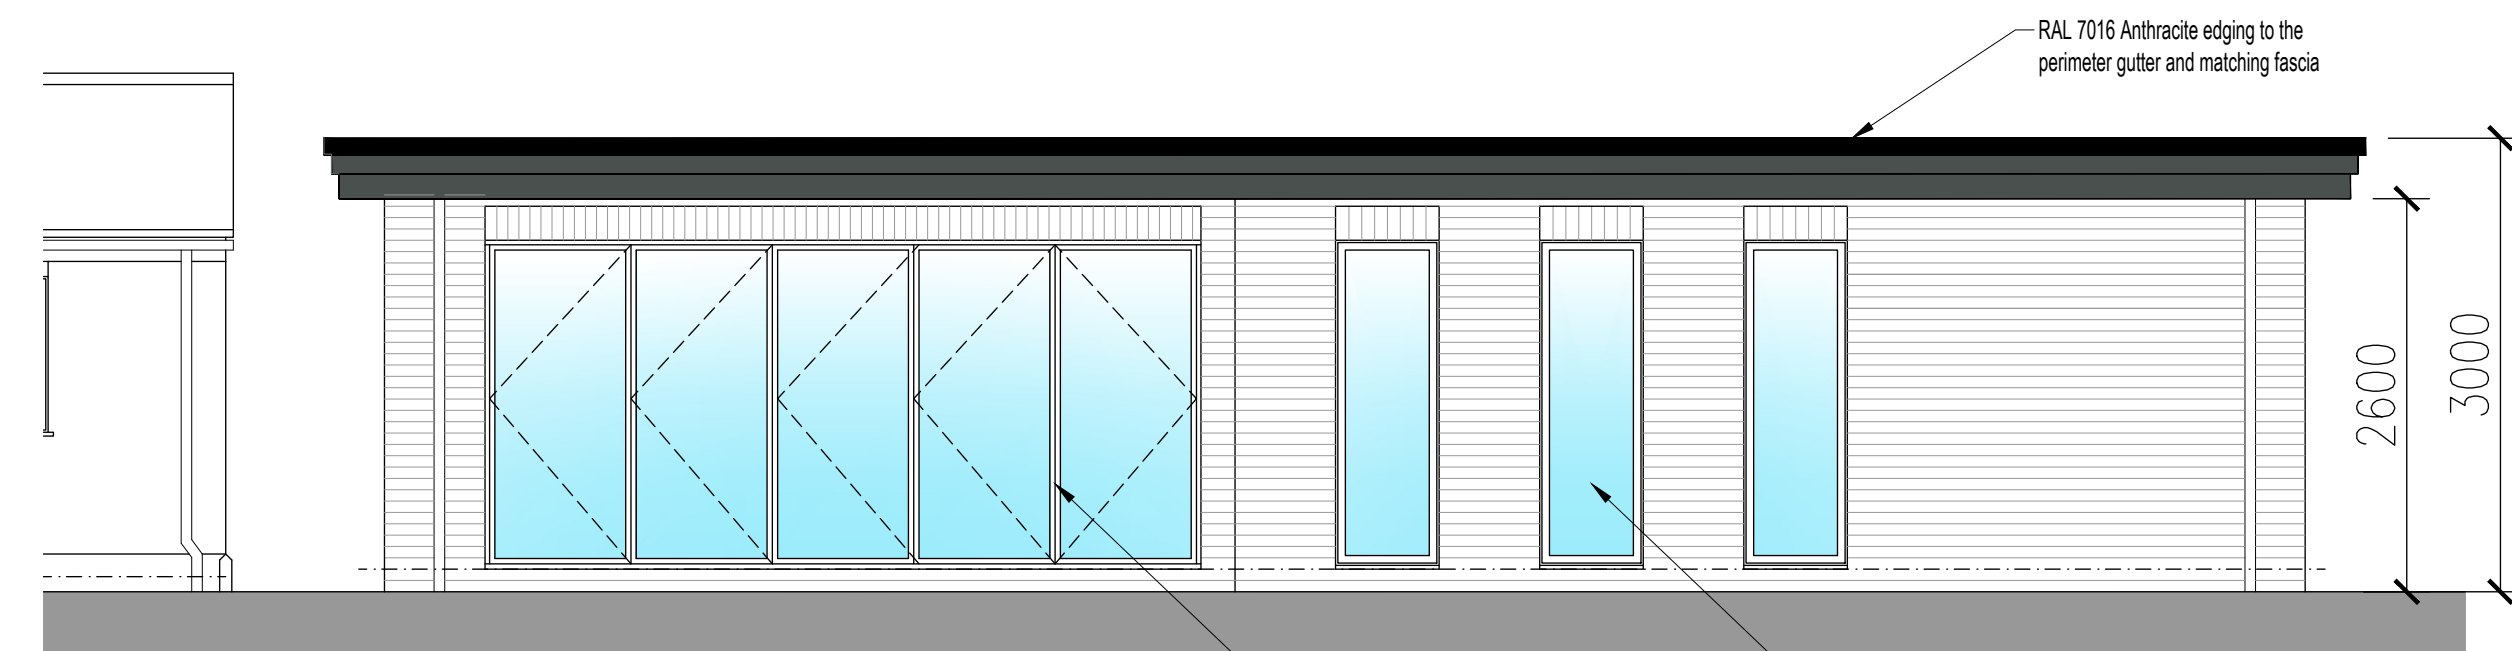

SOUTH ELEVATION SCALE 1:50

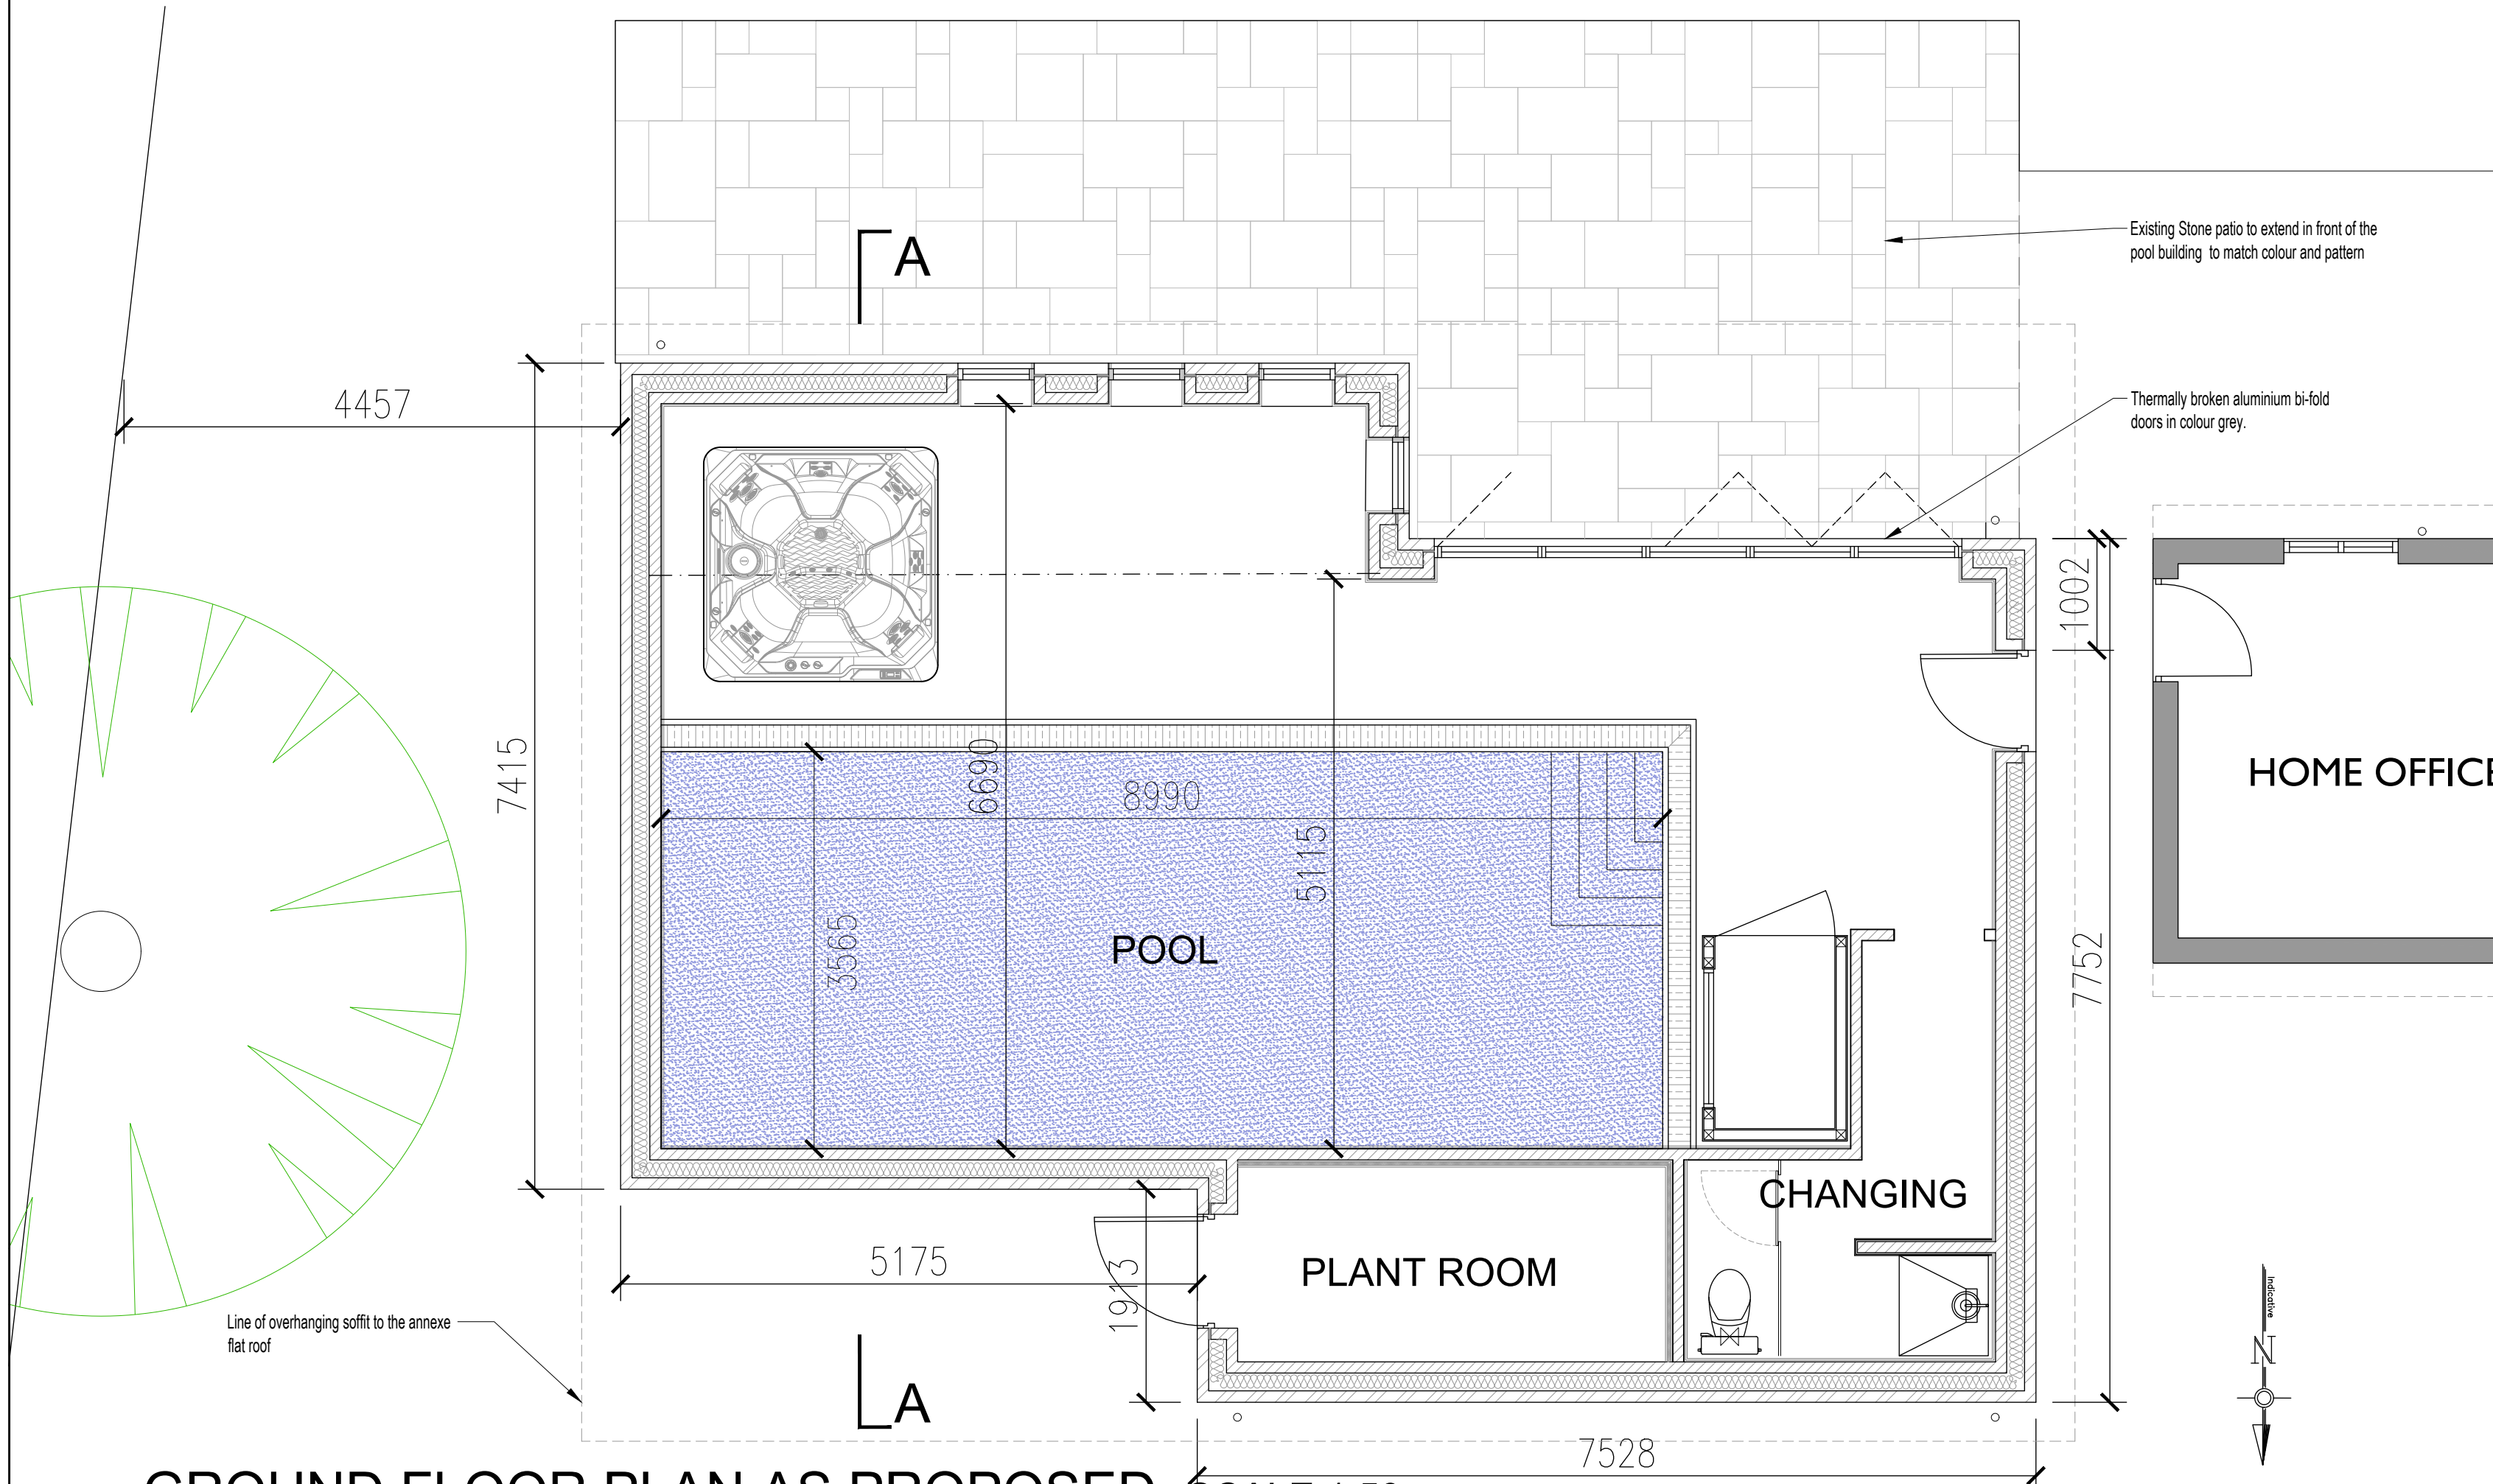

GROUND FLOOR PLAN AS PROPOSED SCALE 1:50

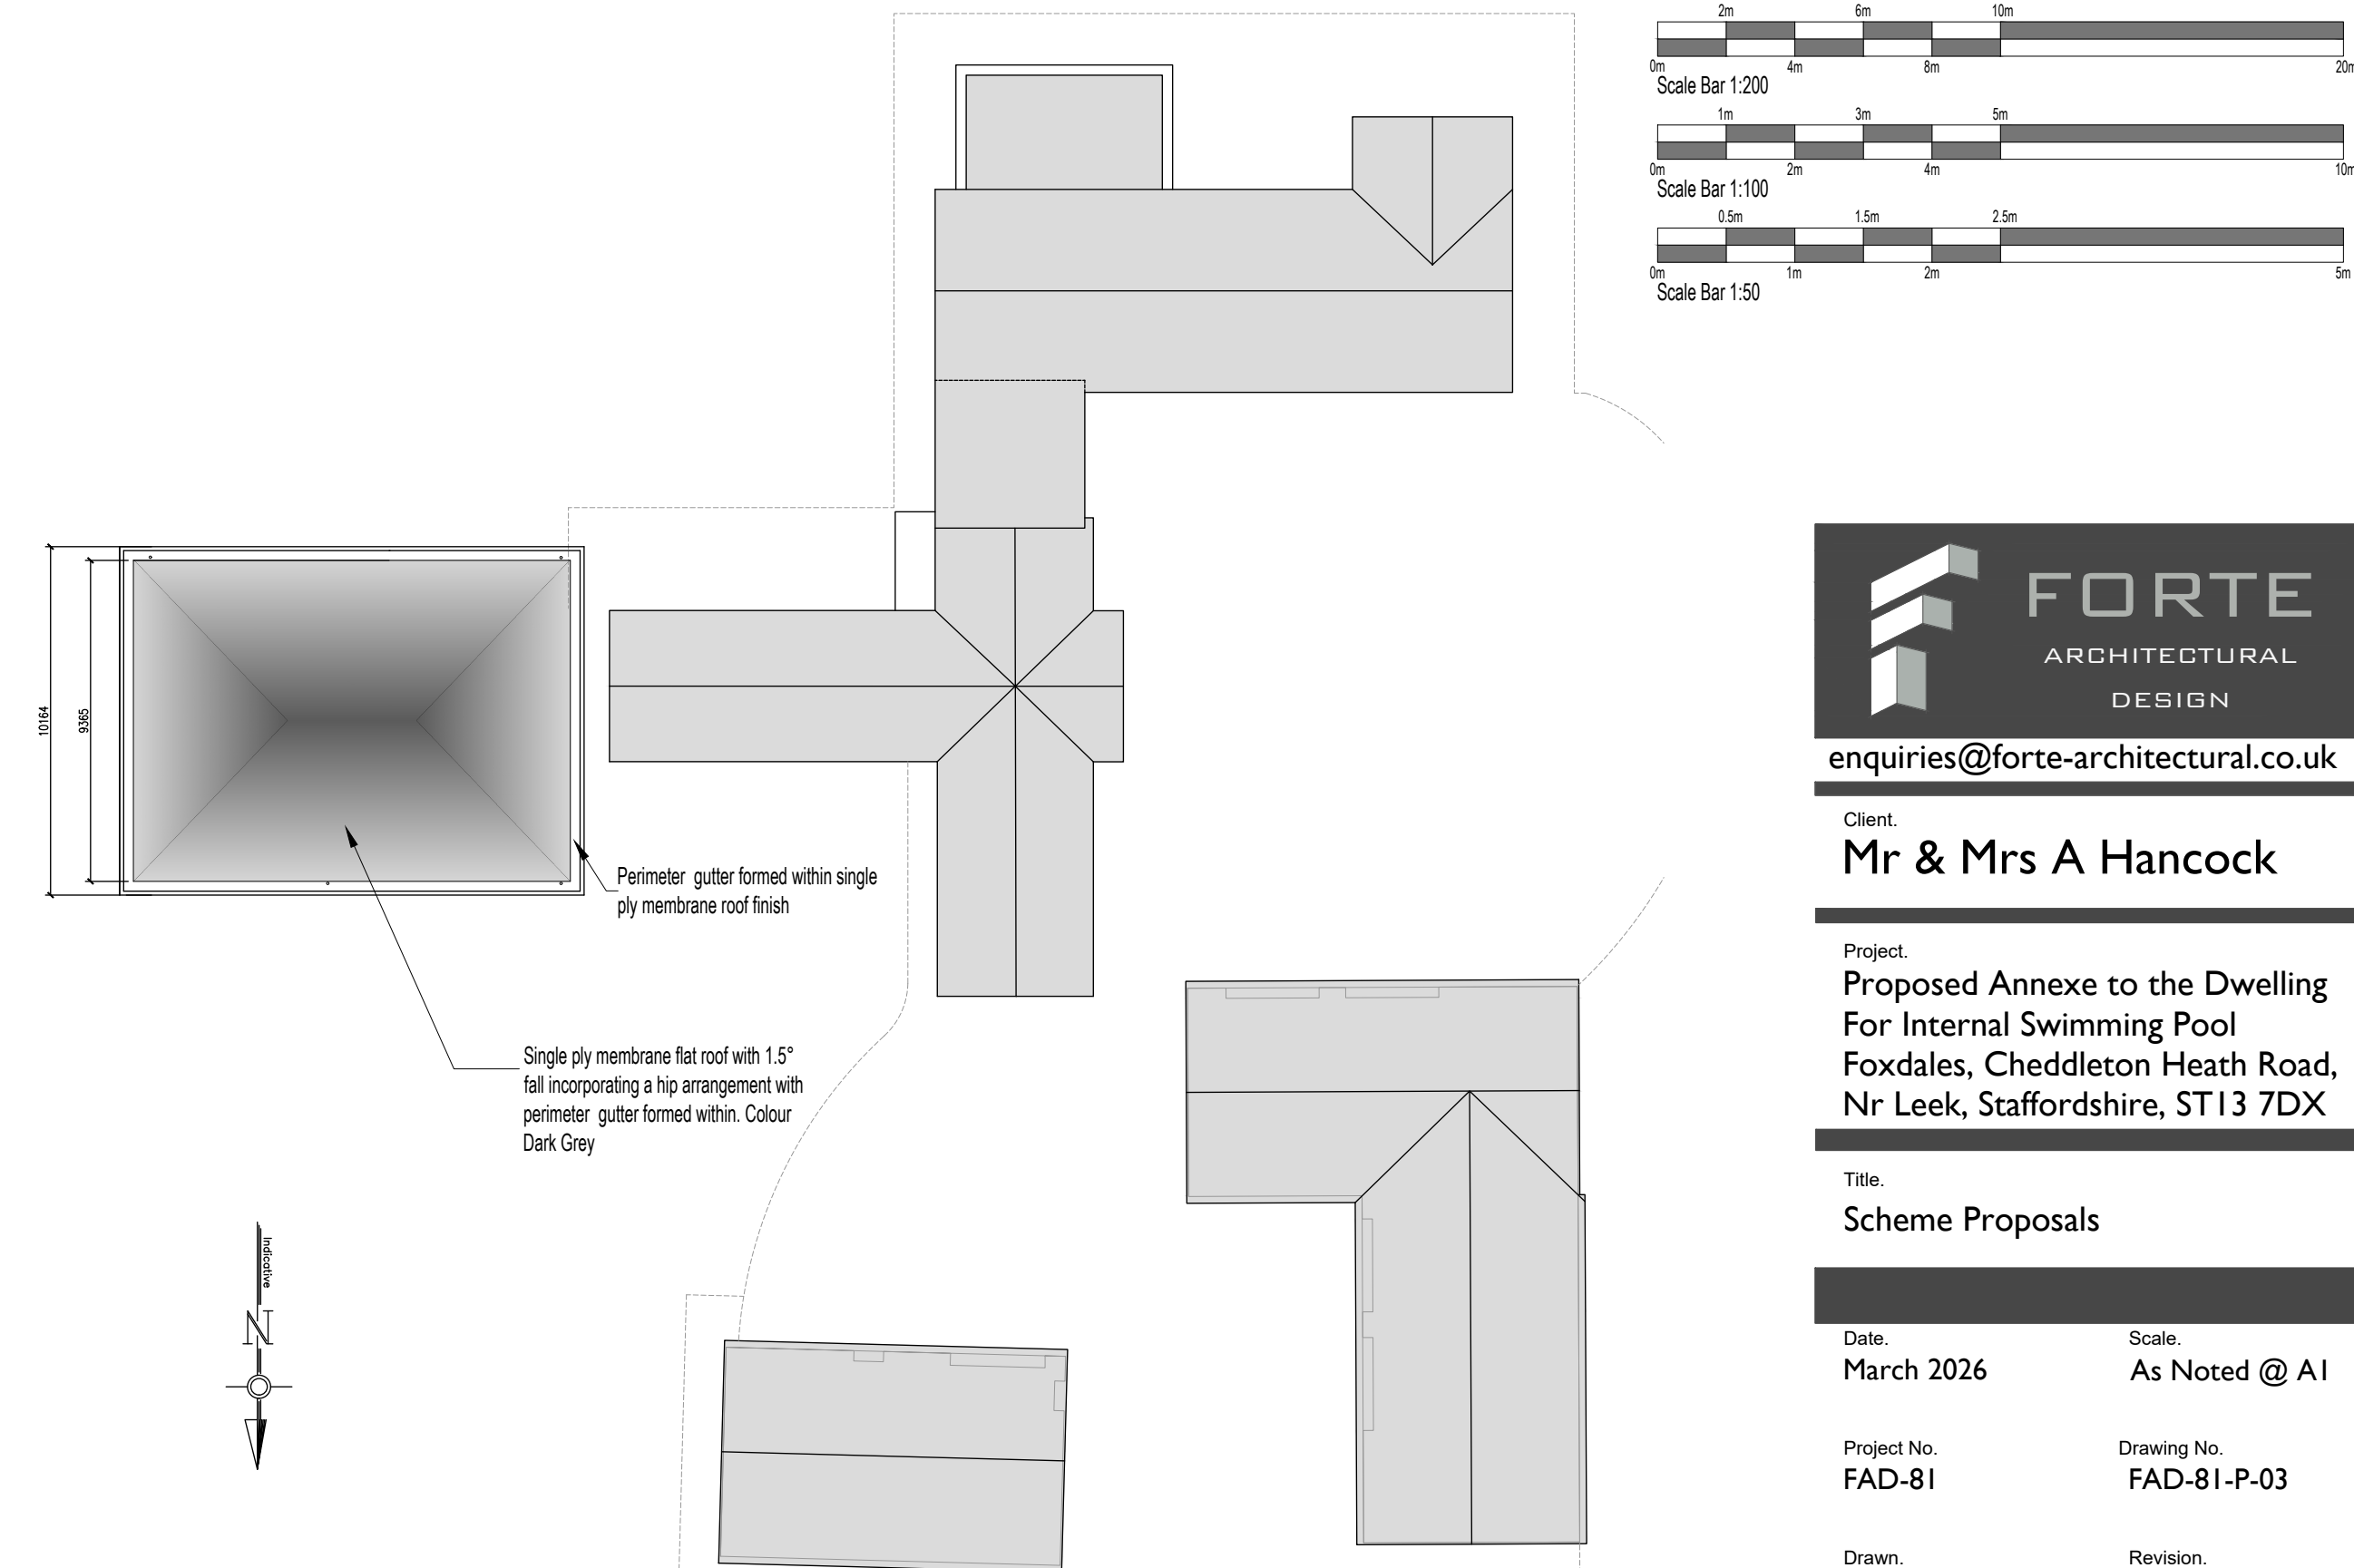

SITEWIDE ROOF PLAN AS PROPOSED SCALE 1:200

Rev	Date	Description

AI Drawing Sheet



enquiries@forte-architectural.co.uk

Client.
Mr & Mrs A Hancock

Project.
**Proposed Annexe to the Dwelling
For Internal Swimming Pool
Foxdales, Cheddleton Heath Road,
Nr Leek, Staffordshire, ST13 7DX**

Title.
Scheme Proposals

Date.
March 2026

Scale.
As Noted @ A1

Project No.
FAD-81

Drawing No.
FAD-81-P-03

Drawn.
-

Revision.
-