




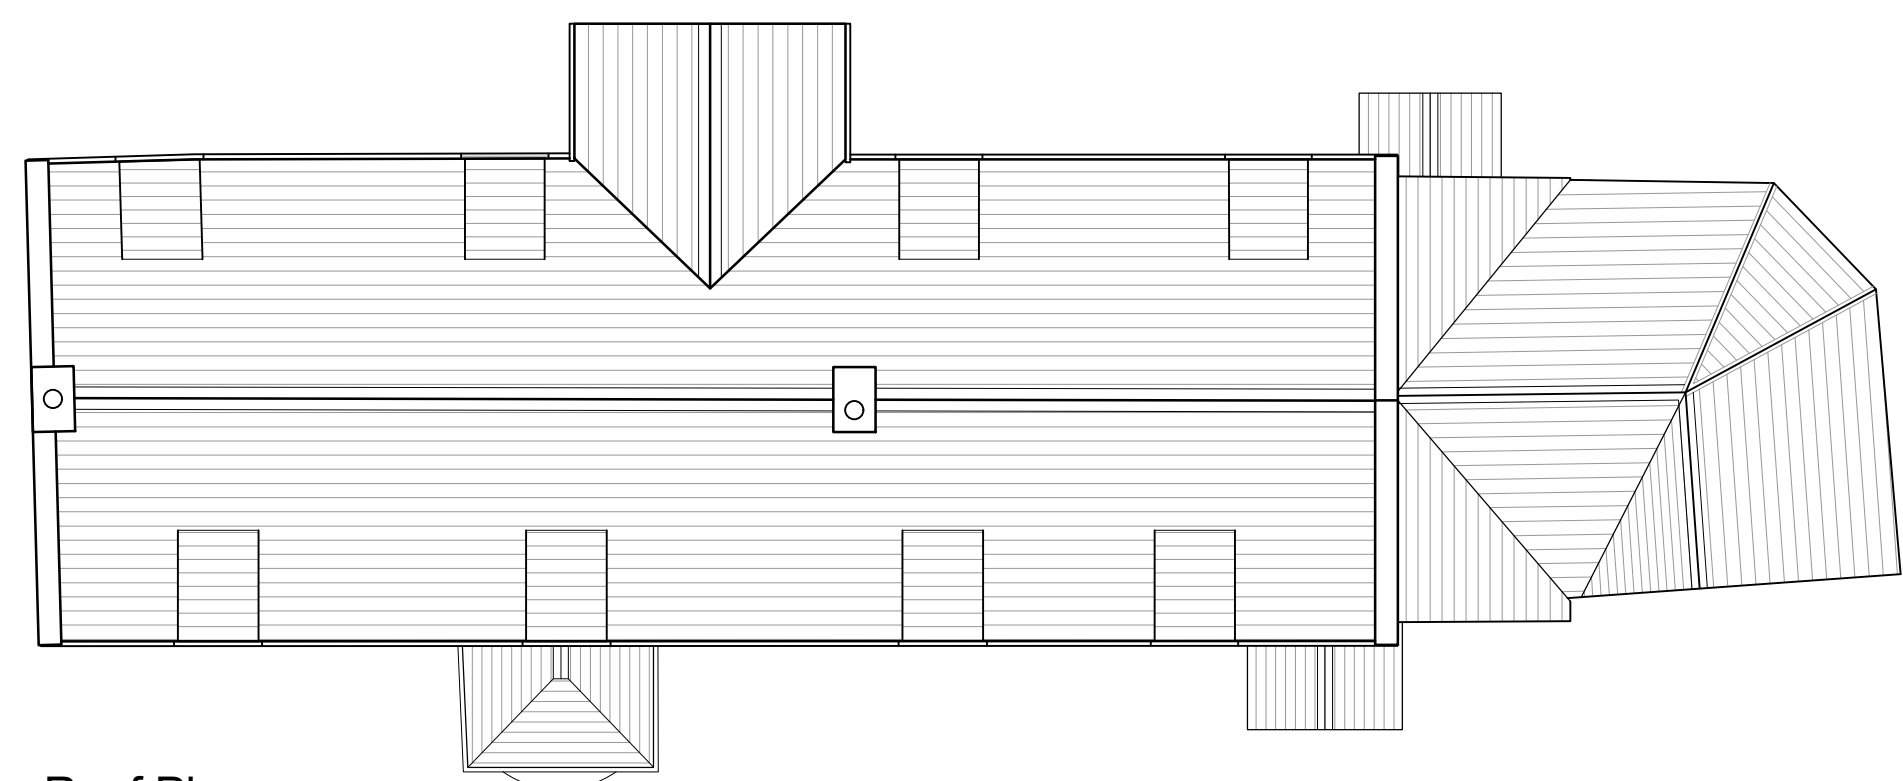

Roof Plan

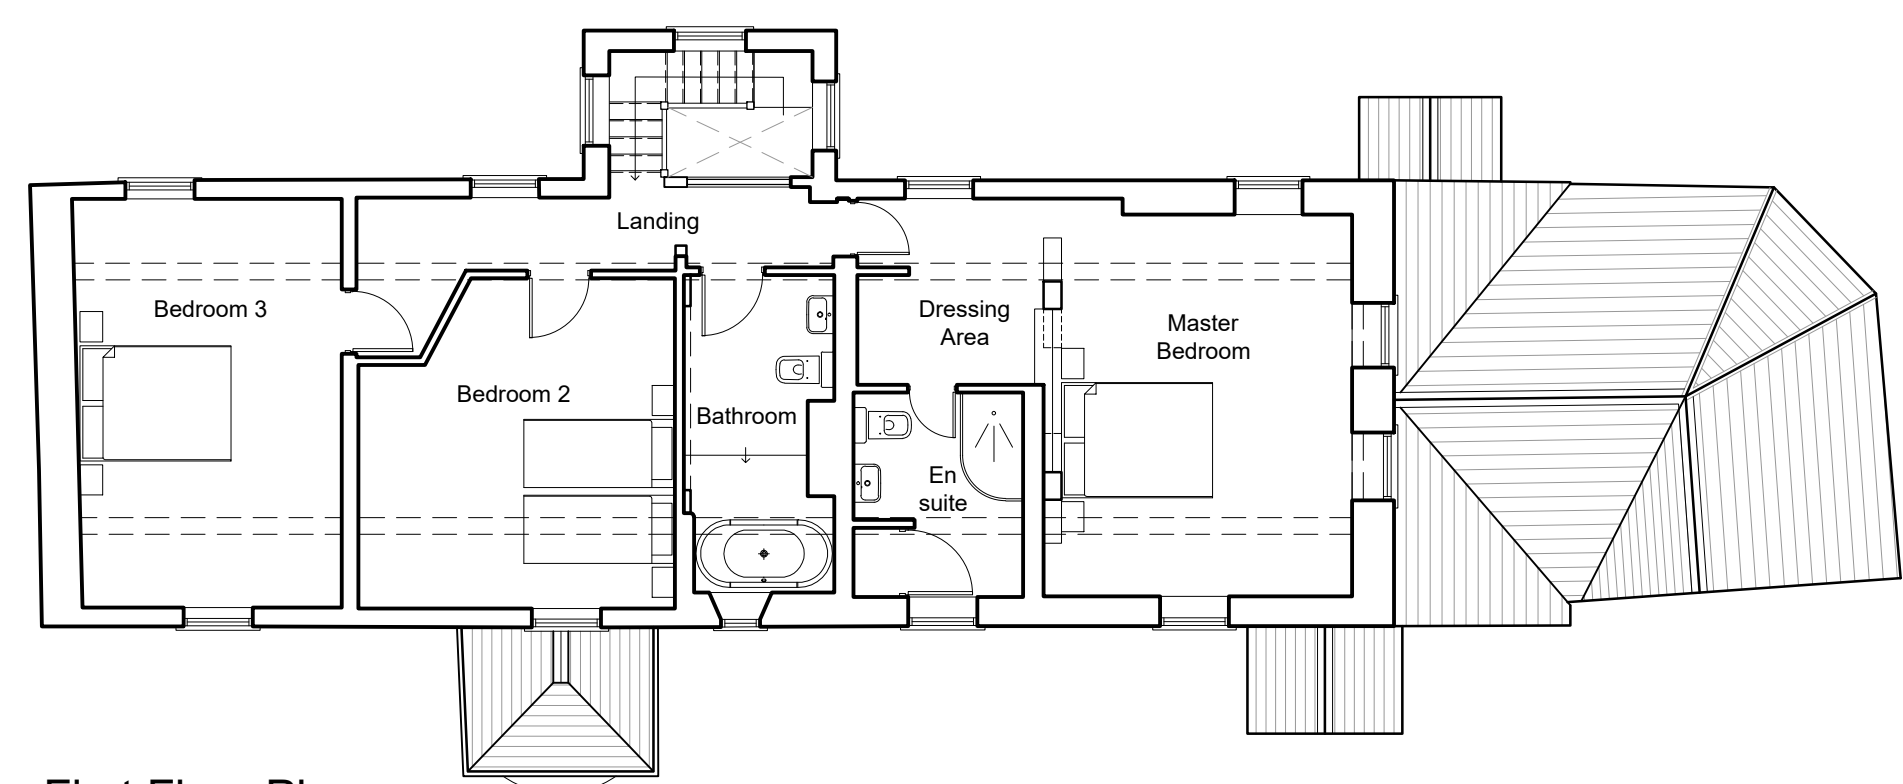


First Floor Plan

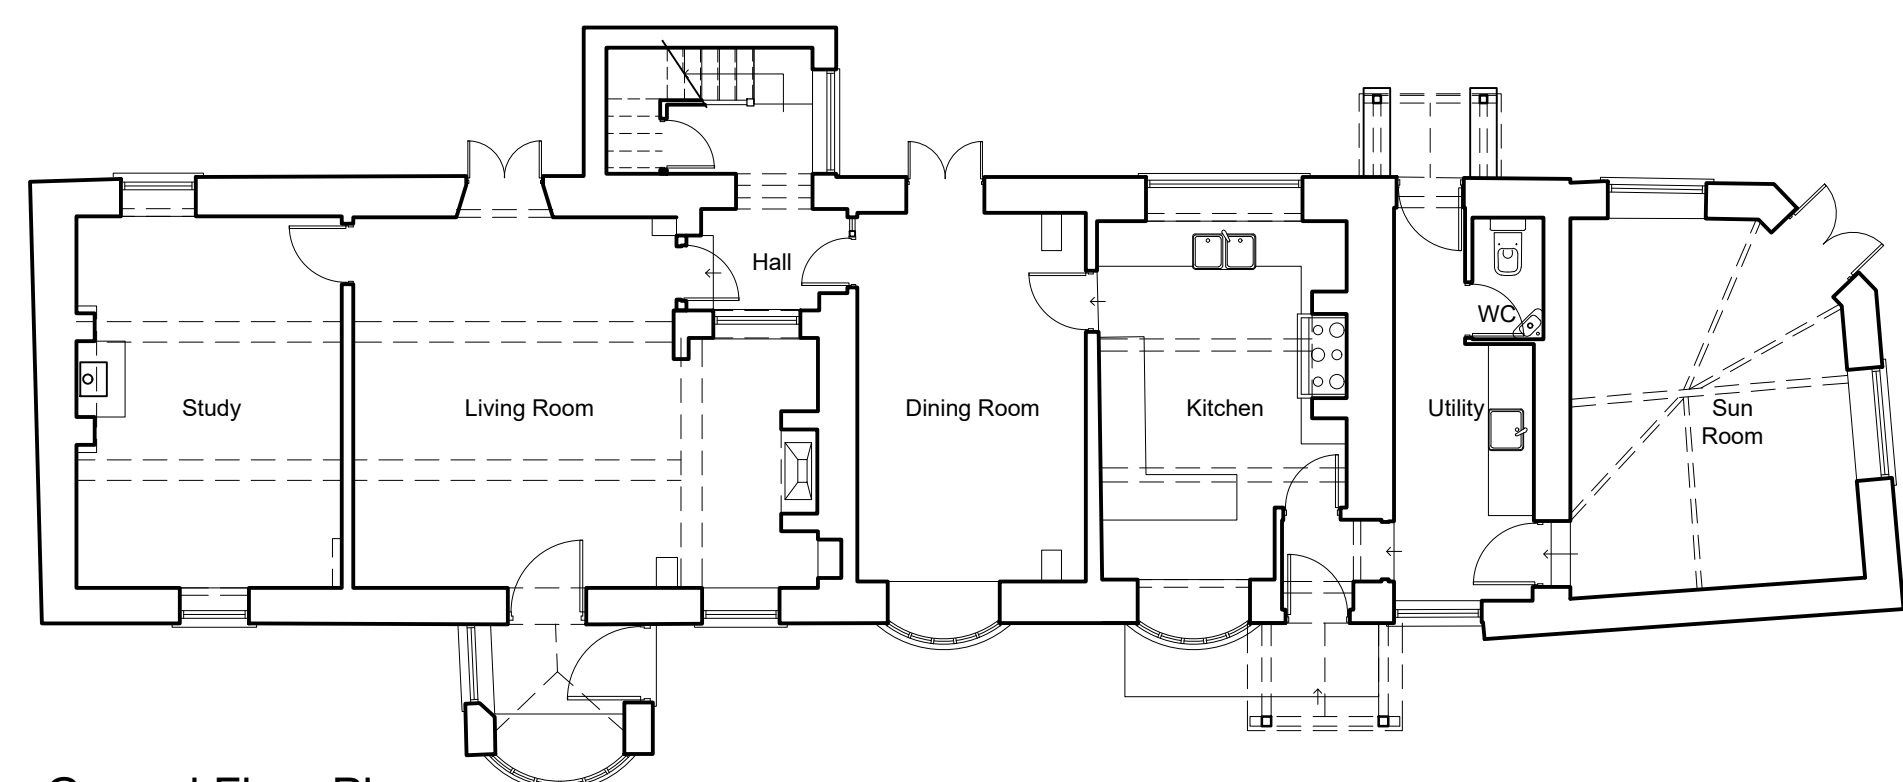

Ground Floor Plan




North Elevation

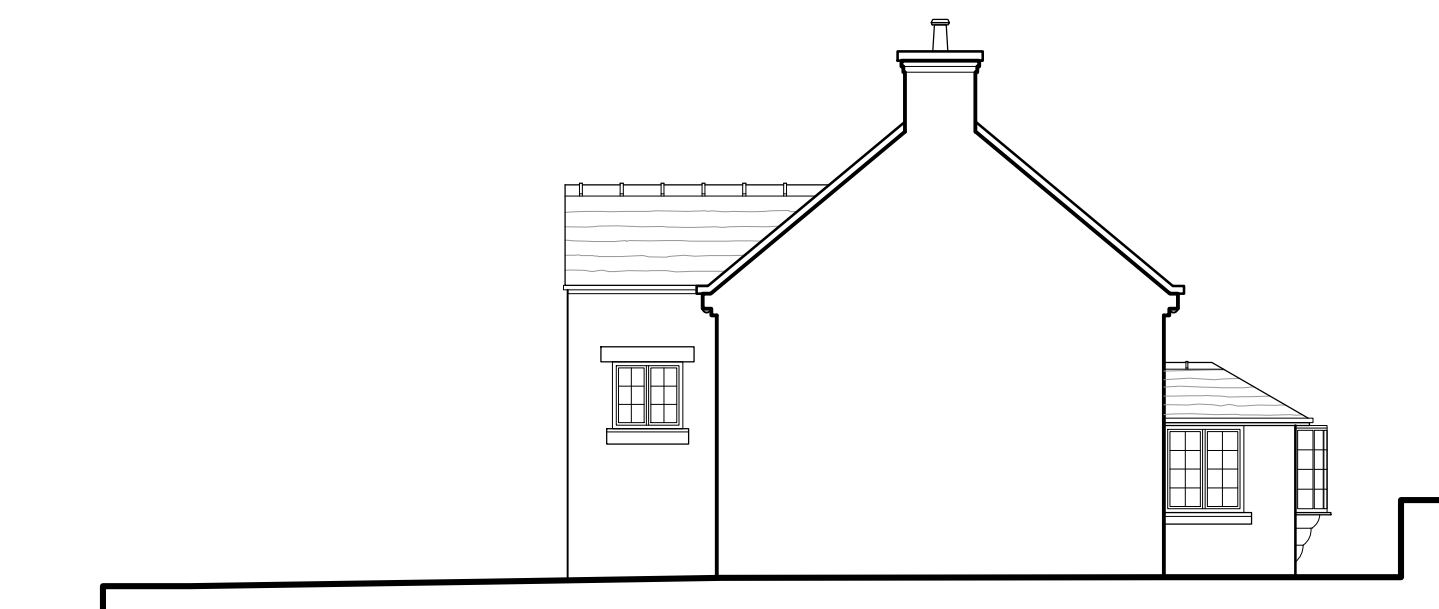

East Elevation



South Elevation

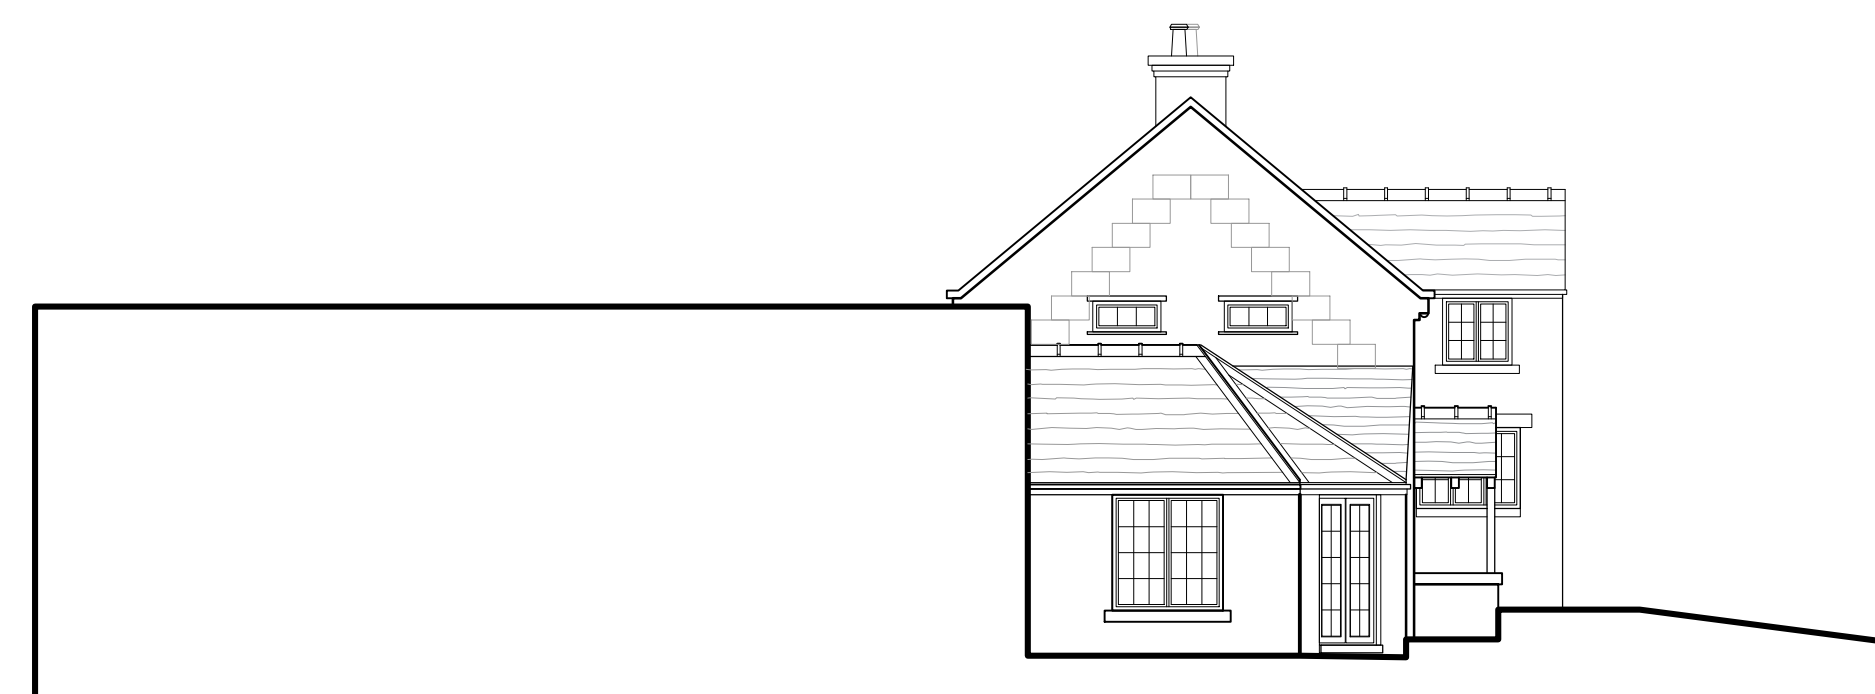

West Elevation

[illegible]

DESIGN INTENT ONLY

notes for construction:

1. Dimensions shall be checked and verified prior to work being commenced on site.
2. This drawing is issued for the sole and exclusive use of the named recipient.

Distribution to any third party is on the strict understanding that no liability is accepted by Hayes & Partners for any discrepancies, errors or omissions that may be present and no guarantee is offered as to the accuracy of the information shown.

Hayes & Partners Architects Historic Building Consultants Atlas House Old Hall Street Macclesfield Cheshire SK10 2DT Telephone 01625 426218 Fax 01625 511 732 hp@hayesandpartners.co.uk			
job Lower House Farm Gratton, Endon ST9 9AW for Mr & Mrs Pountney			
title Plans & Elevations as Existing			
scale	1:100 @ A1		
date	29/08/2025		
drawn	KP	checked	CIM
drawing number	4153_00_03		revision B