


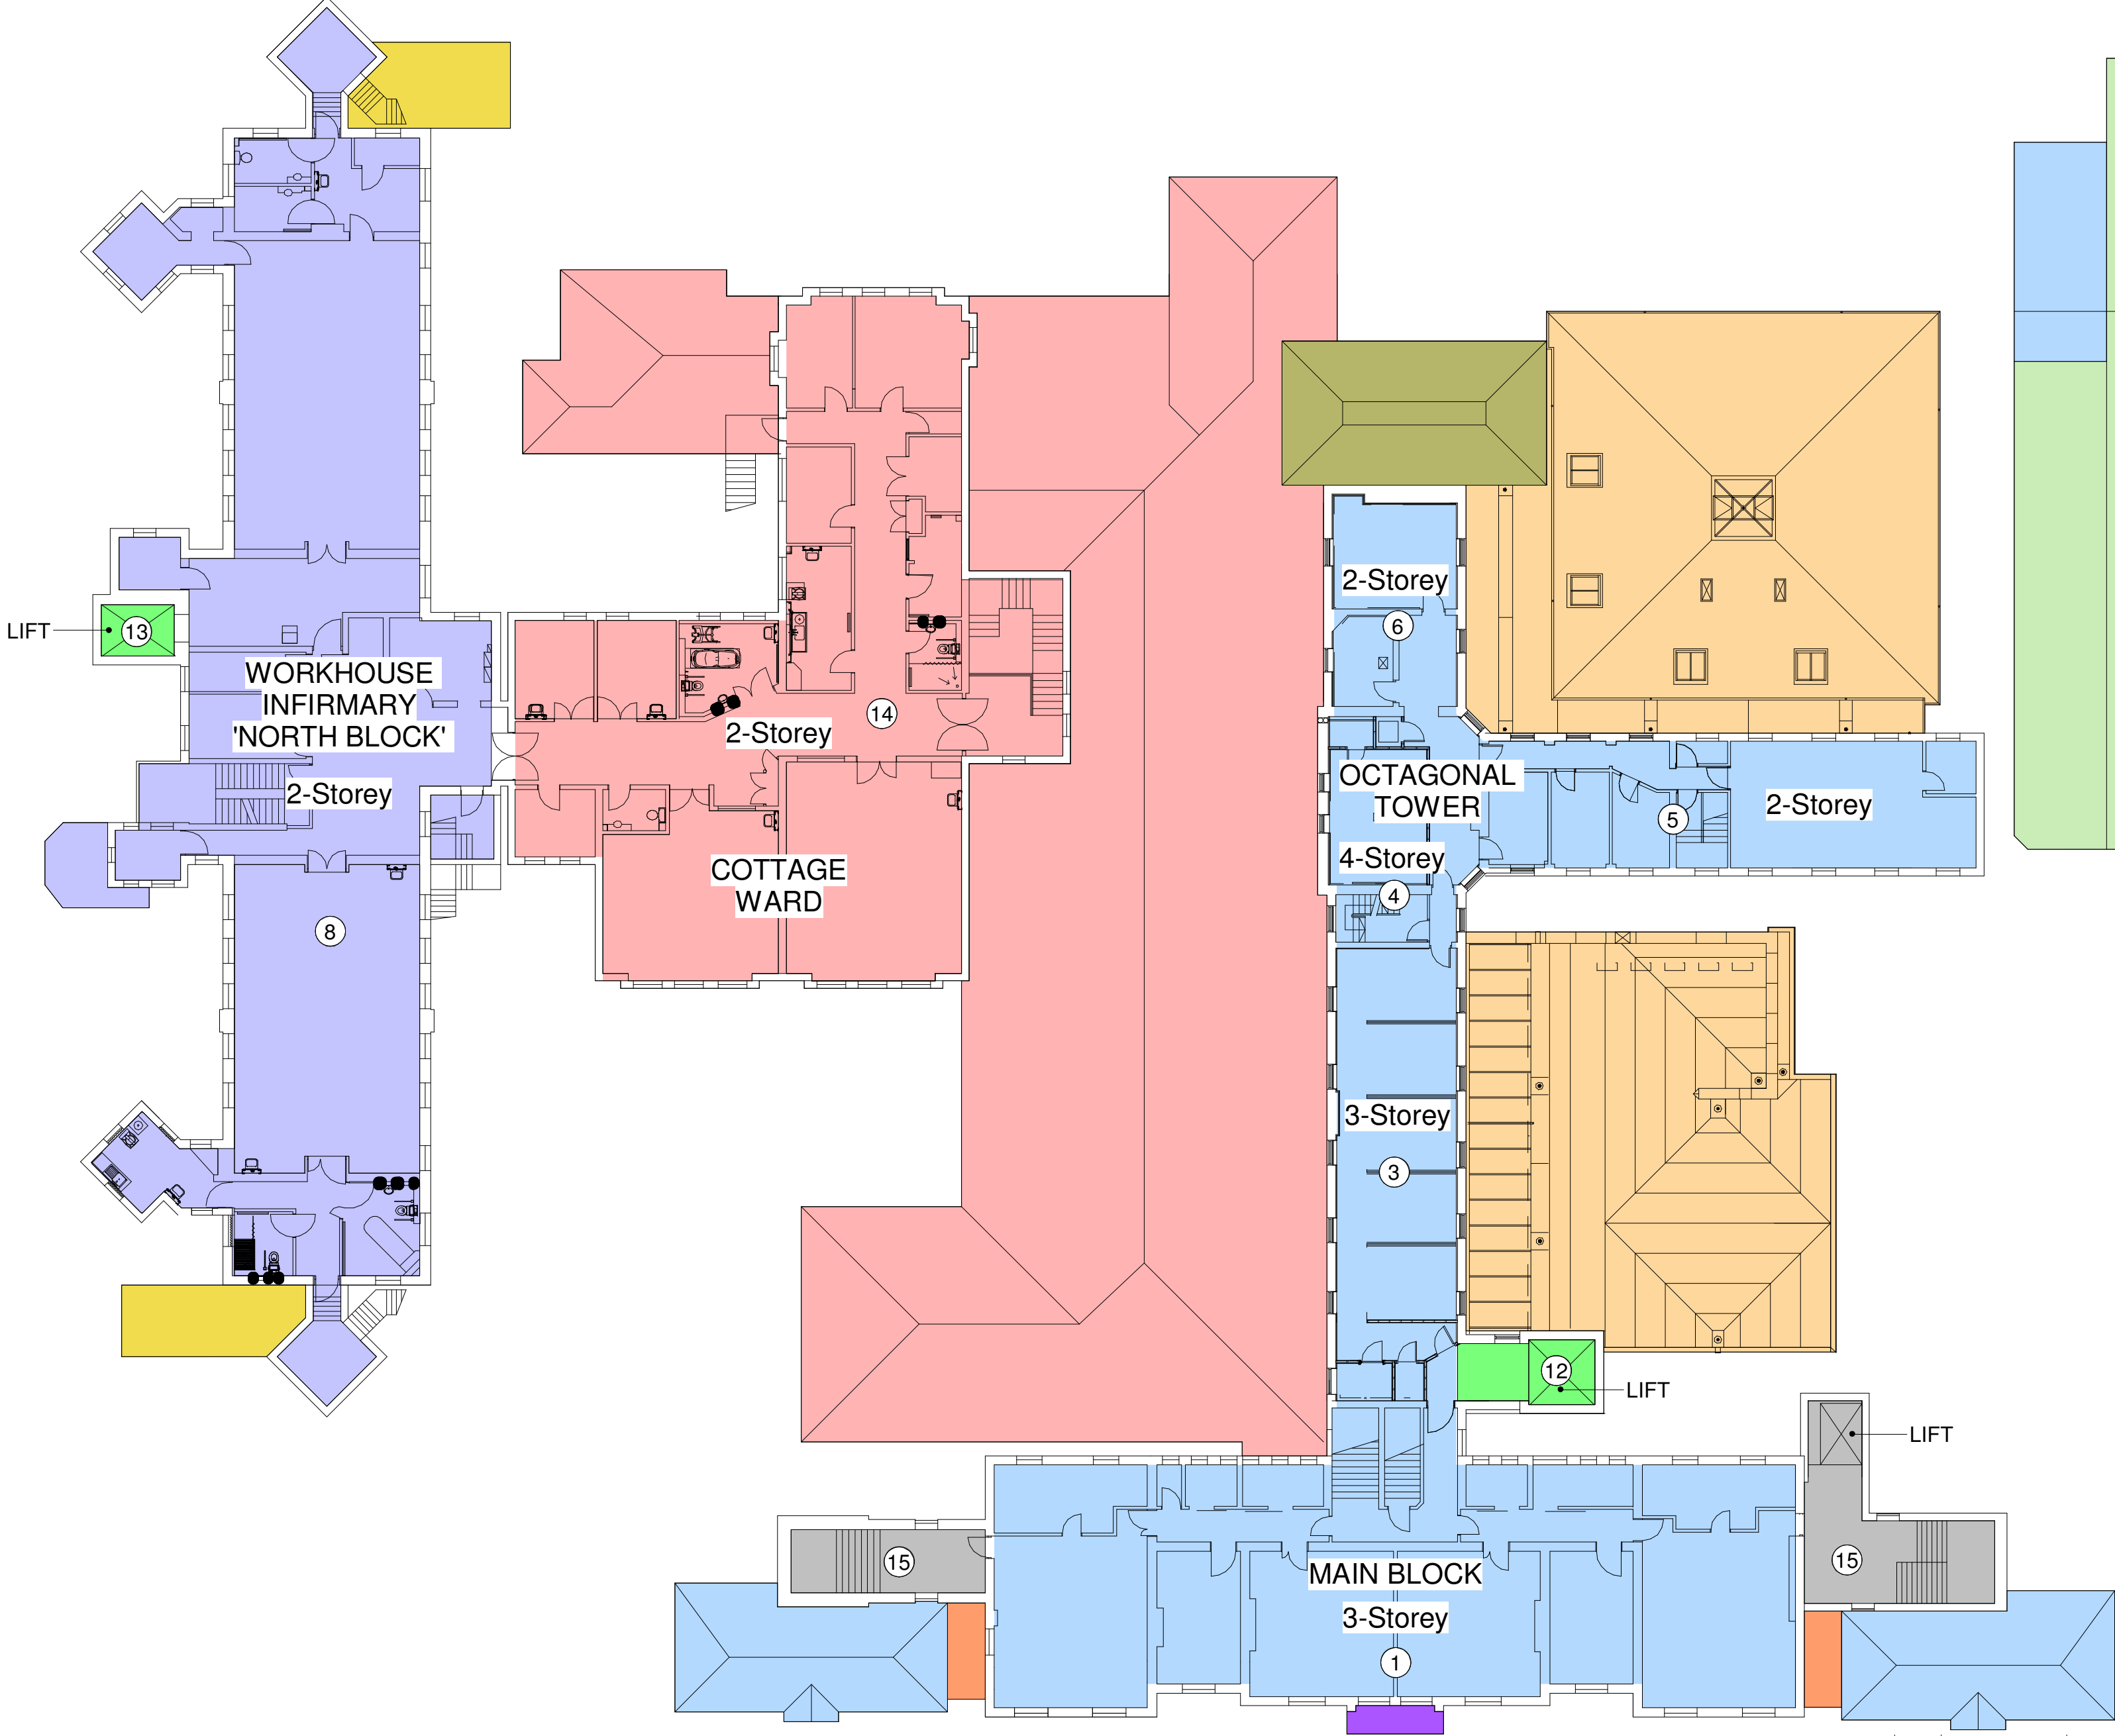

Phasing Key

1838 Original Workhouse	1980s
1840 Portico added	1988
1897 Workhouse / Infirmary 'North Block'	2000s
1907 Laundry and Boiler Room	2011
1938 New Kitchen	2013
1960s Link Infill	

First Floor Plan
1 : 200



P01 Rev	05-02-2026 Date	CgH Drawn	Planning & Listed Building Consent Issue Description
ctd architects			Clerk Bank House Clerk Bank LEEK Staffordshire ST13 5HE t: 01538 373477 f: 01538 386503 e: info@ctdarchitects.co.uk w: www.ctdarchitects.co.uk
Client			ctd architects © 2026 • This drawing is copyright. • All dimensions to be checked on site before proceeding. • Contractor must notify the architect of any discrepancies before proceeding. • Contractor to check/adjust dimensions of new work to suit existing conditions. Do not assume existing structure or details are plumb, square or level. • All drawings to be read in conjunction with all other consultants drawings and specs.
Project			Scale 1 : 200 Size A2 Drawn CgH Chk'd CH
Proposed Replacement of 16no. First Floor Windows to North Radial Wing Leek Moorlands Hospital, Ashbourne Road, LEEK, ST13 5BQ			Status PLANNING & LBC
Title First Floor Phasing Plan			Drawing Ref 2606 - CTD - RW - 01 - DR - A - 004 - P01