

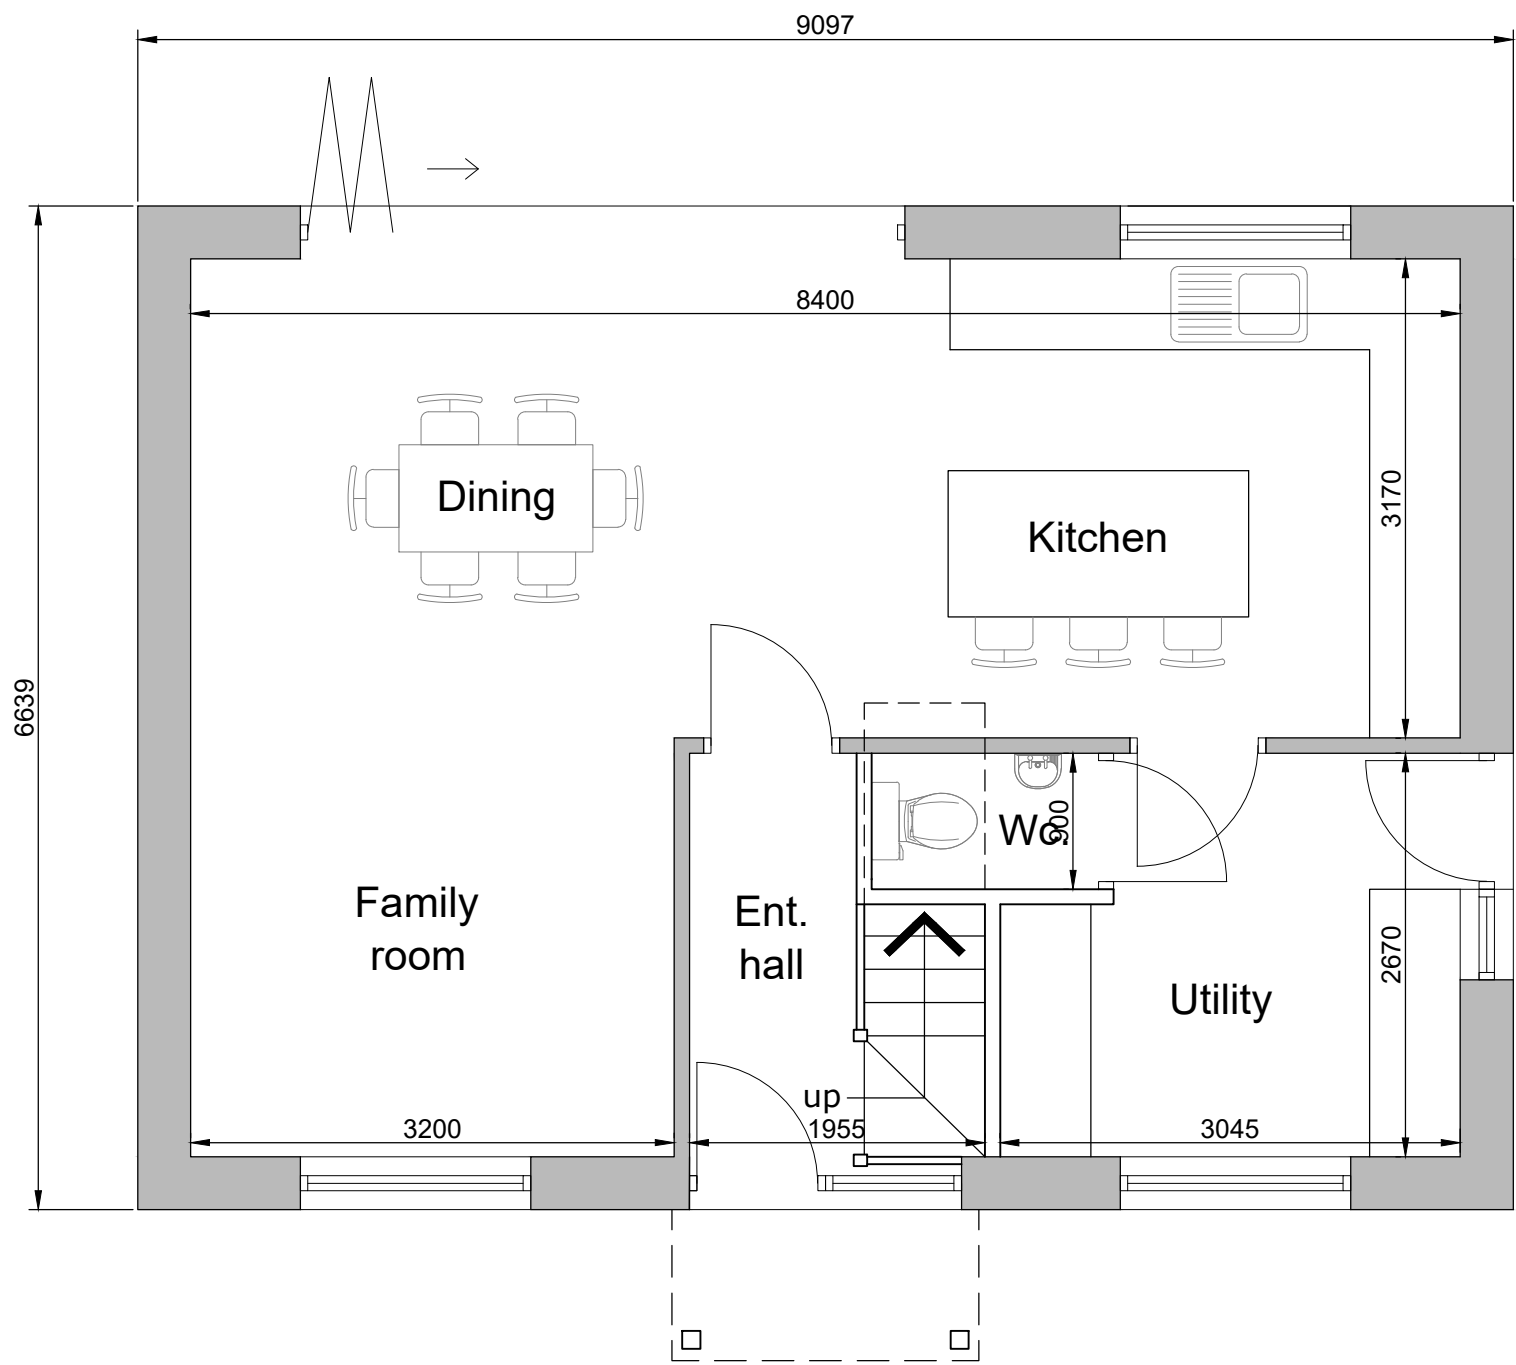



Rev.	Drawn	Comments	Date
A	ME	Ground and second floor plans swapped places	Mar 26

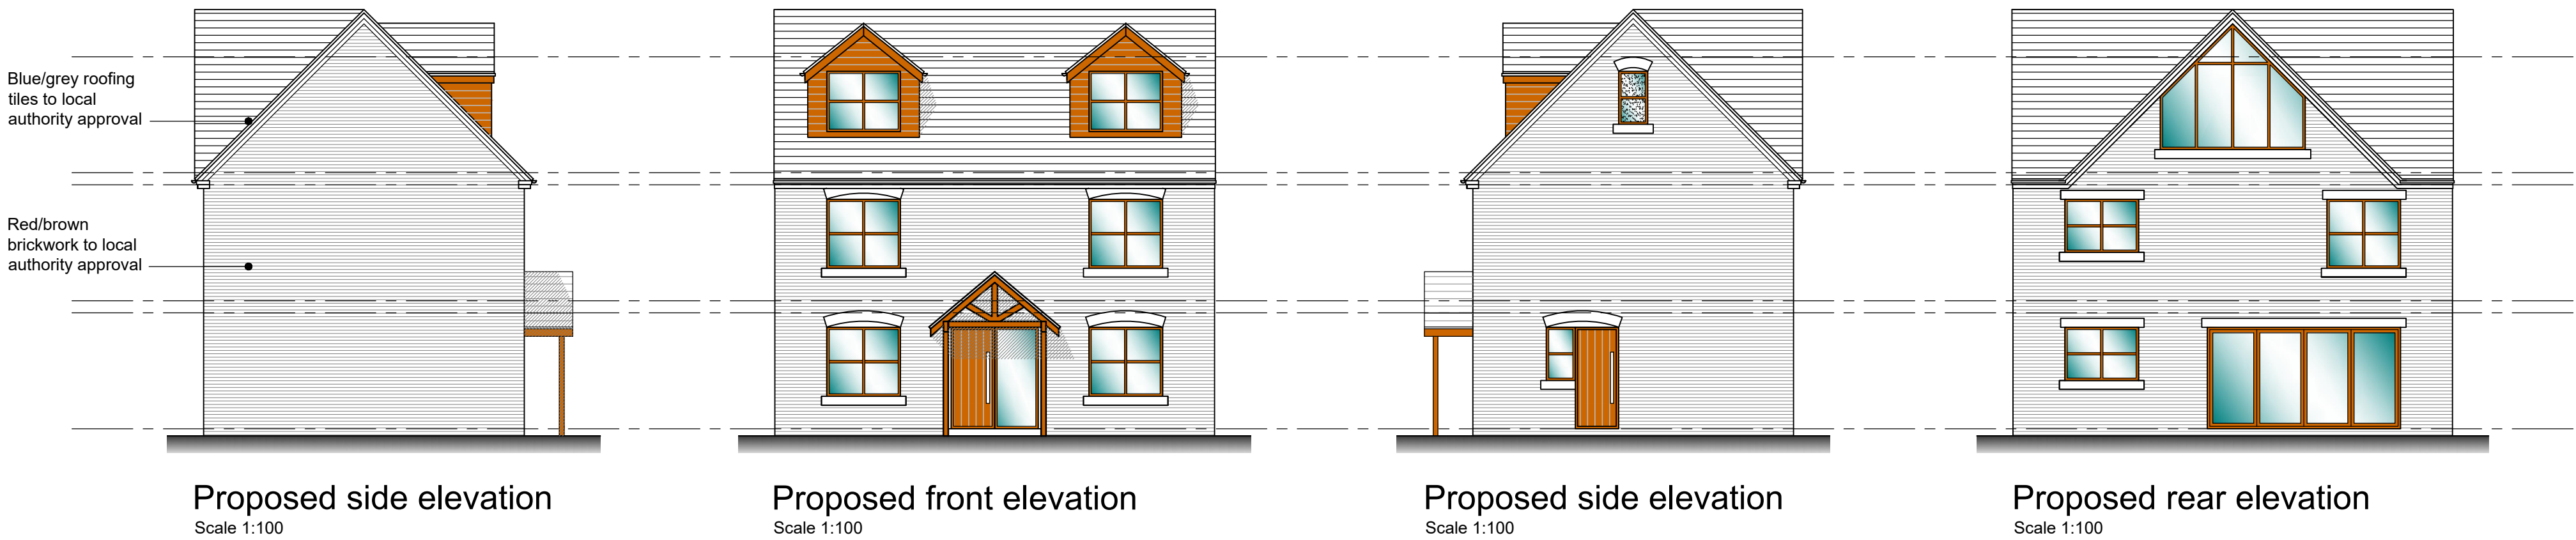

Proposed ground floor plan
Scale 1:50

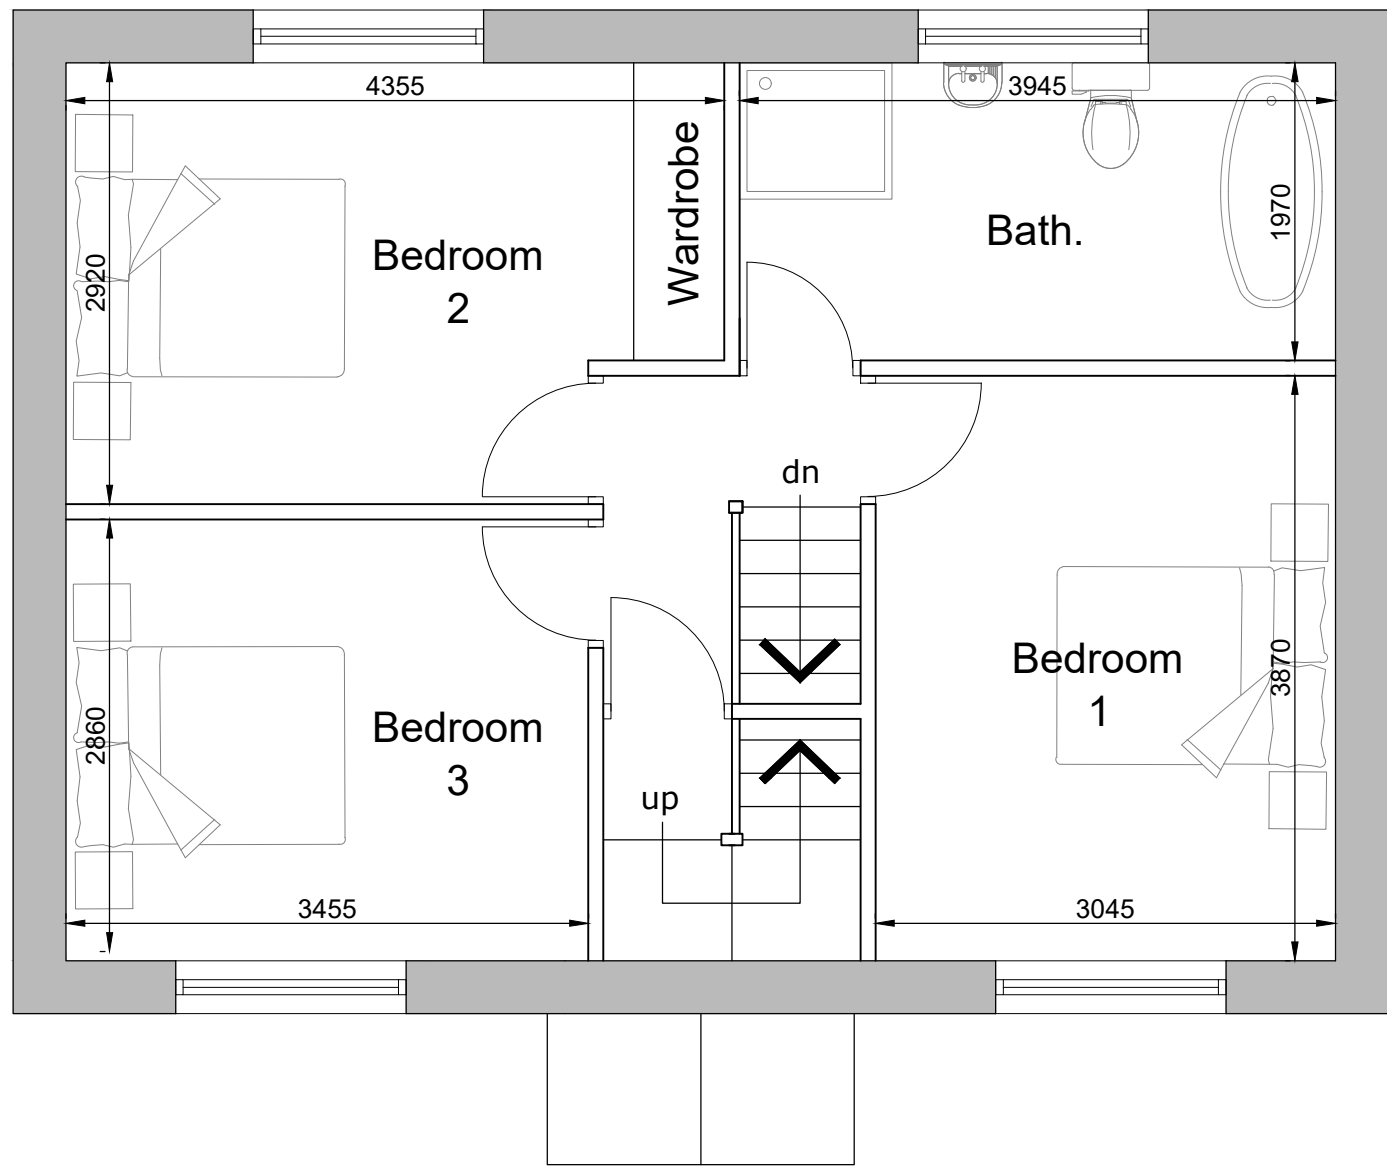

Proposed first floor plan
Scale 1:50

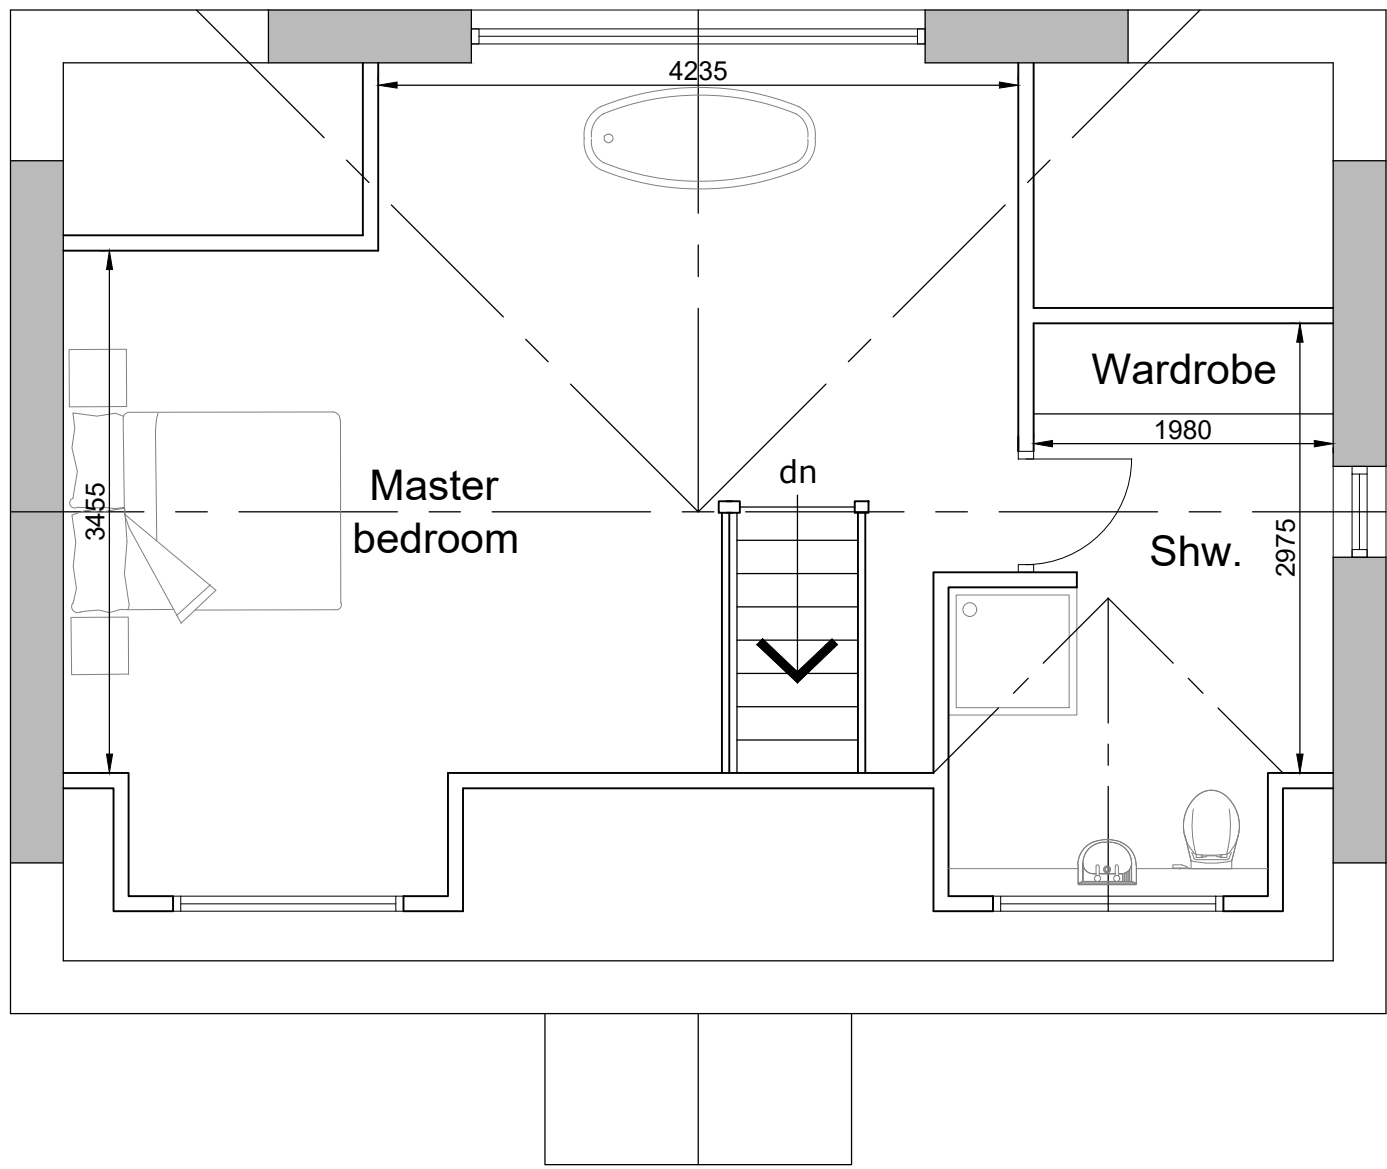

Proposed second floor plan
Scale 1:50

Reproduced from the Ordnance Survey map with the permission of Ordnance Survey on behalf of The Controller of Her Majesty's Stationary Office
Licence No. AL 100001834



Client	MR TEAGUE		
Project	PROPOSED NEW DWELLINGS ON LAND TO THE REAR OF 30-34 CHURCH LANE, CHECKLEY, STAFFORDSHIRE, ST10 4NJ		
Title	PROPOSED PLANS & ELEVATIONS PLOT 2		
Status	PLANNING PERMISSION		
Date	NOVEMBER 2025	Drawn	ME
Scale	@A1	AS SHOWN	Checked
Project No	100-03A	Drawing No.	
Rev			
Copyright ©ME Design Sol. 2019. All rights reserved.			