

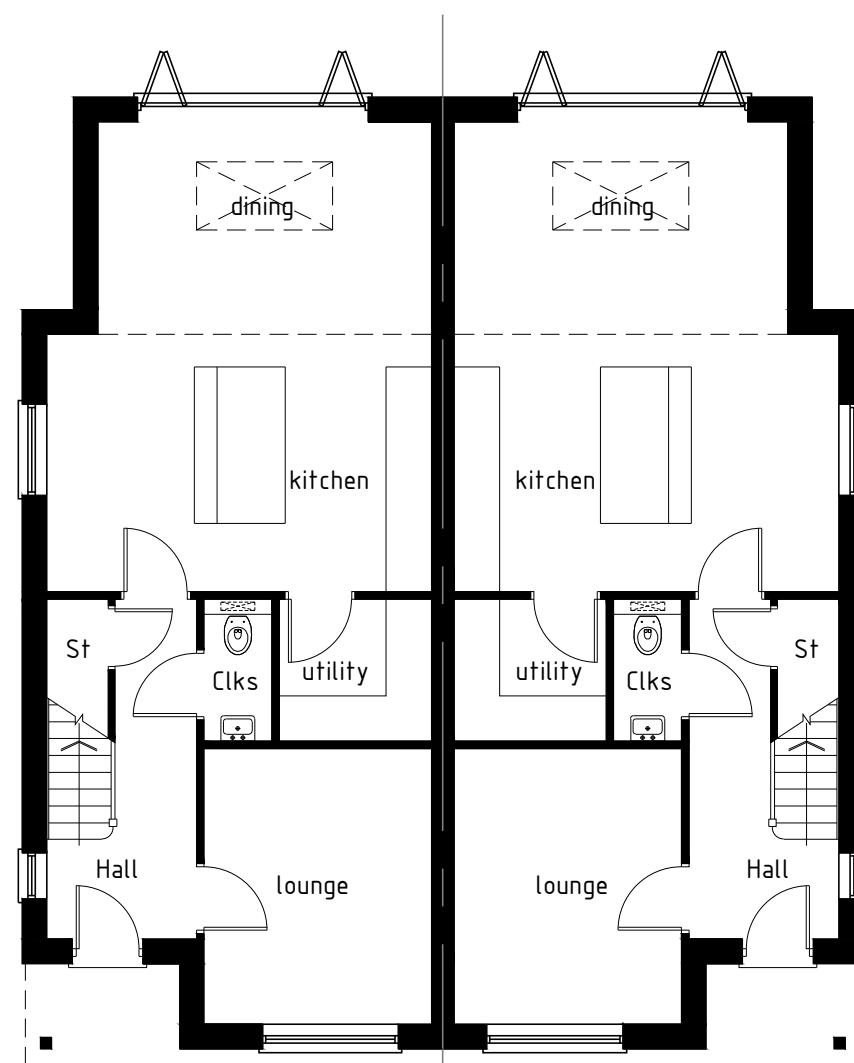



PRIMROSE
4 BED/7 PER/3 STOREY
GROSS INTERNAL FLOOR AREA 114.84 SQ.M.
PLOT NOS 14 & 15

 

GROUND

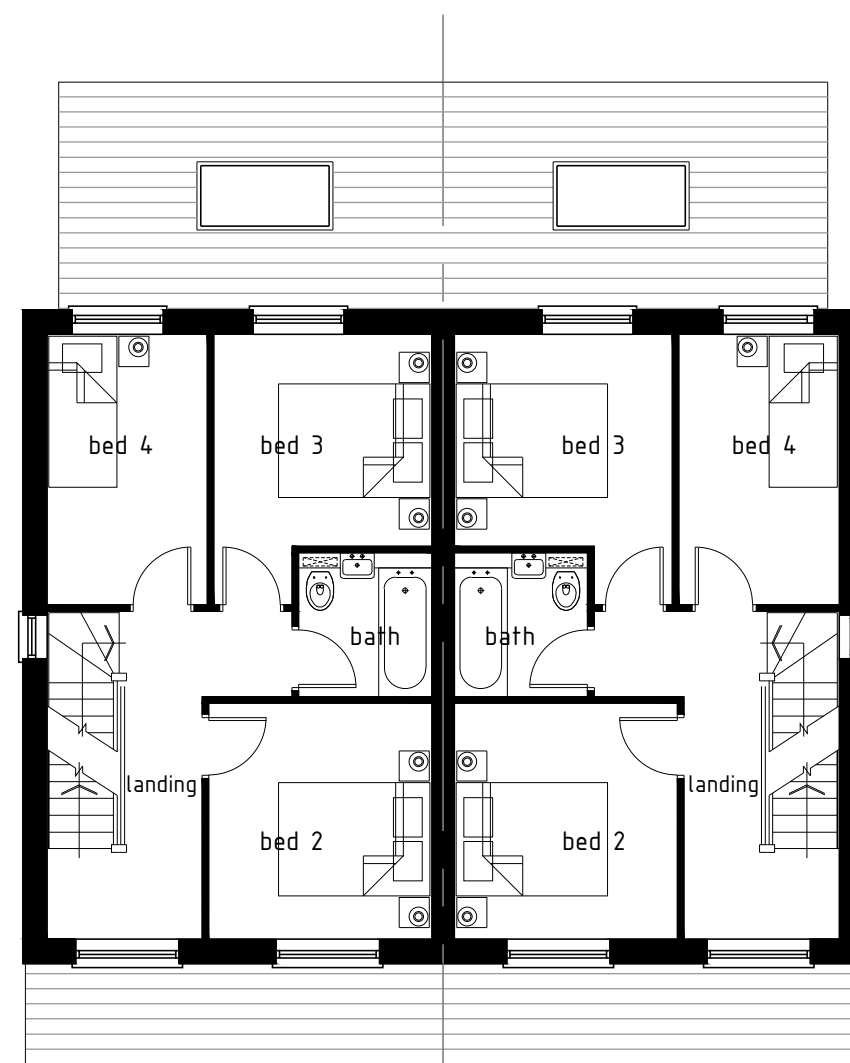

FIRST

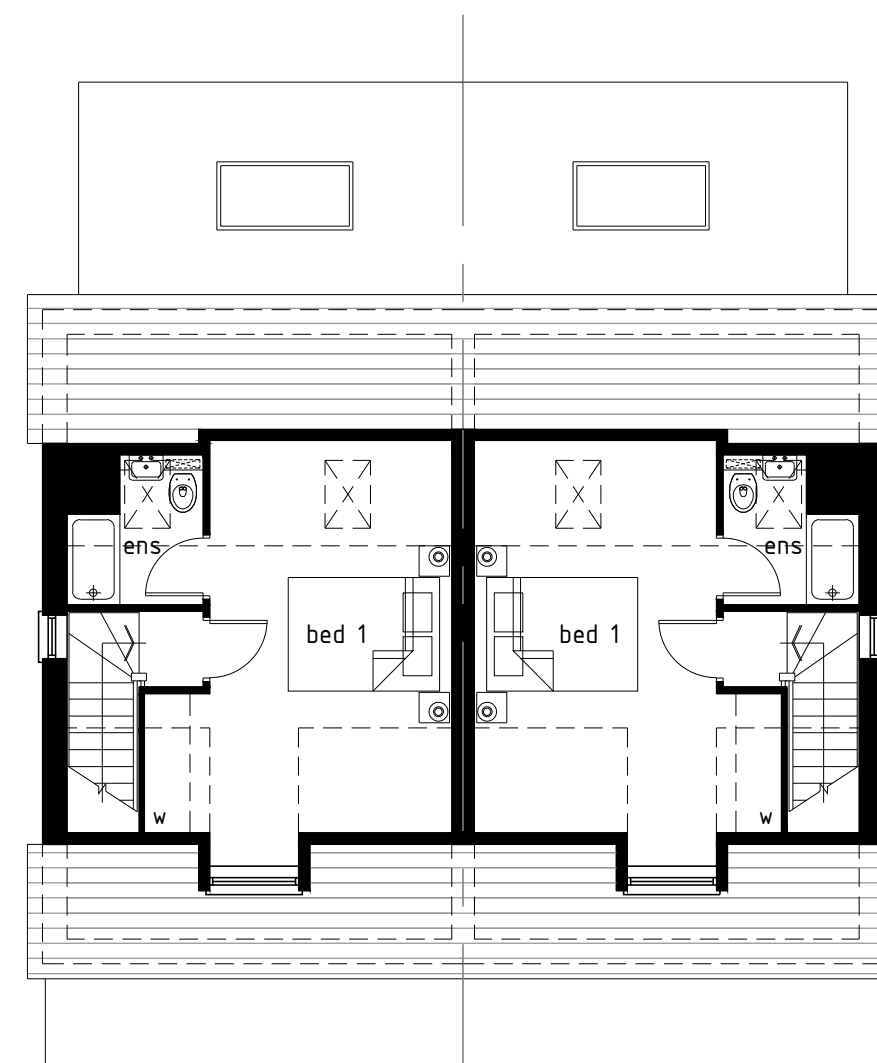

SECOND


PROJECT NO 2510 - 208
DRAWING TITLE PRIMROSE HOUSE TYPE
FLOOR PLANS

PROJECT
FORGE WORKS
BIDDULPH

SCALE 1:100@A2
DATE 05-22
DWN --
CHK --

REVISION/ISSUE
DESIGN

rev	date	description
-	-	--

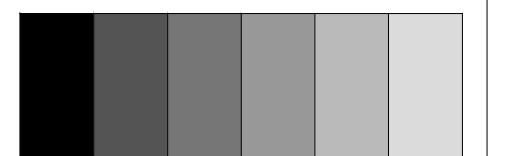

barrie
newcombe
ASSOCIATES

winnington hall, winnington,
northwich, cheshire, CW8 4DU
Tel: (01606) 782 500