
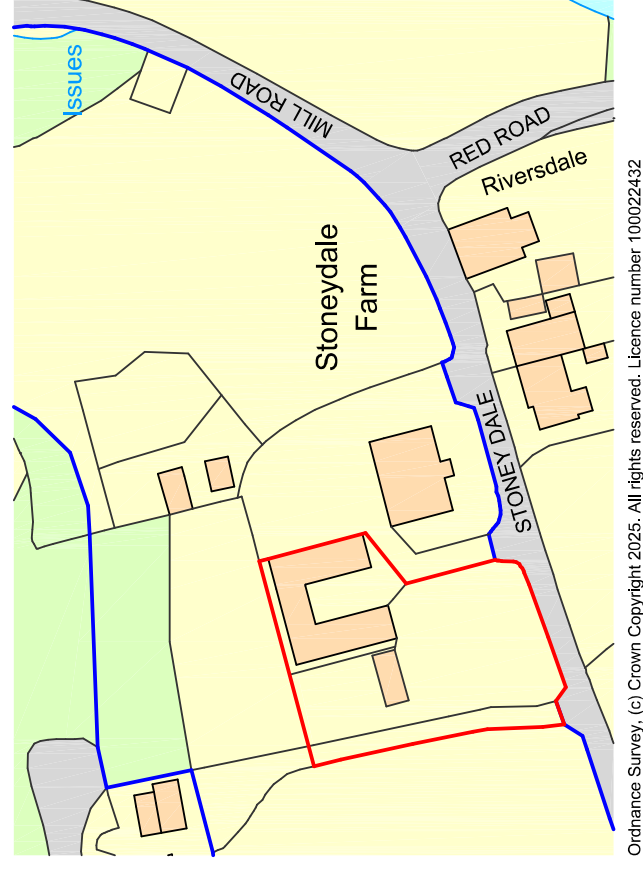
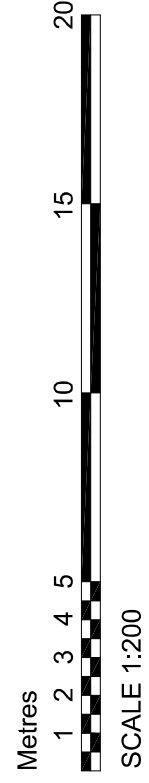
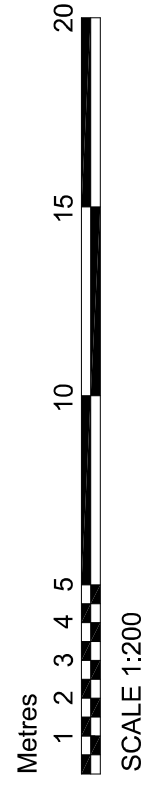


**DBD Architectural
Consultancy Ltd ©2026**

2. All dimensions to be checked on site before proceeding.
3. Contractor to check/judge dimensions of new work to suit existing conditions. Do not assume existing structure or details are plumb, square or level.
4. Contractor must notify the architect of any discrepancies before proceeding.
5. All drawings to be read in conjunction with all other consultants drawings and specs.

Rev.	Date	Minor Amendment Description
A	11/02/20	

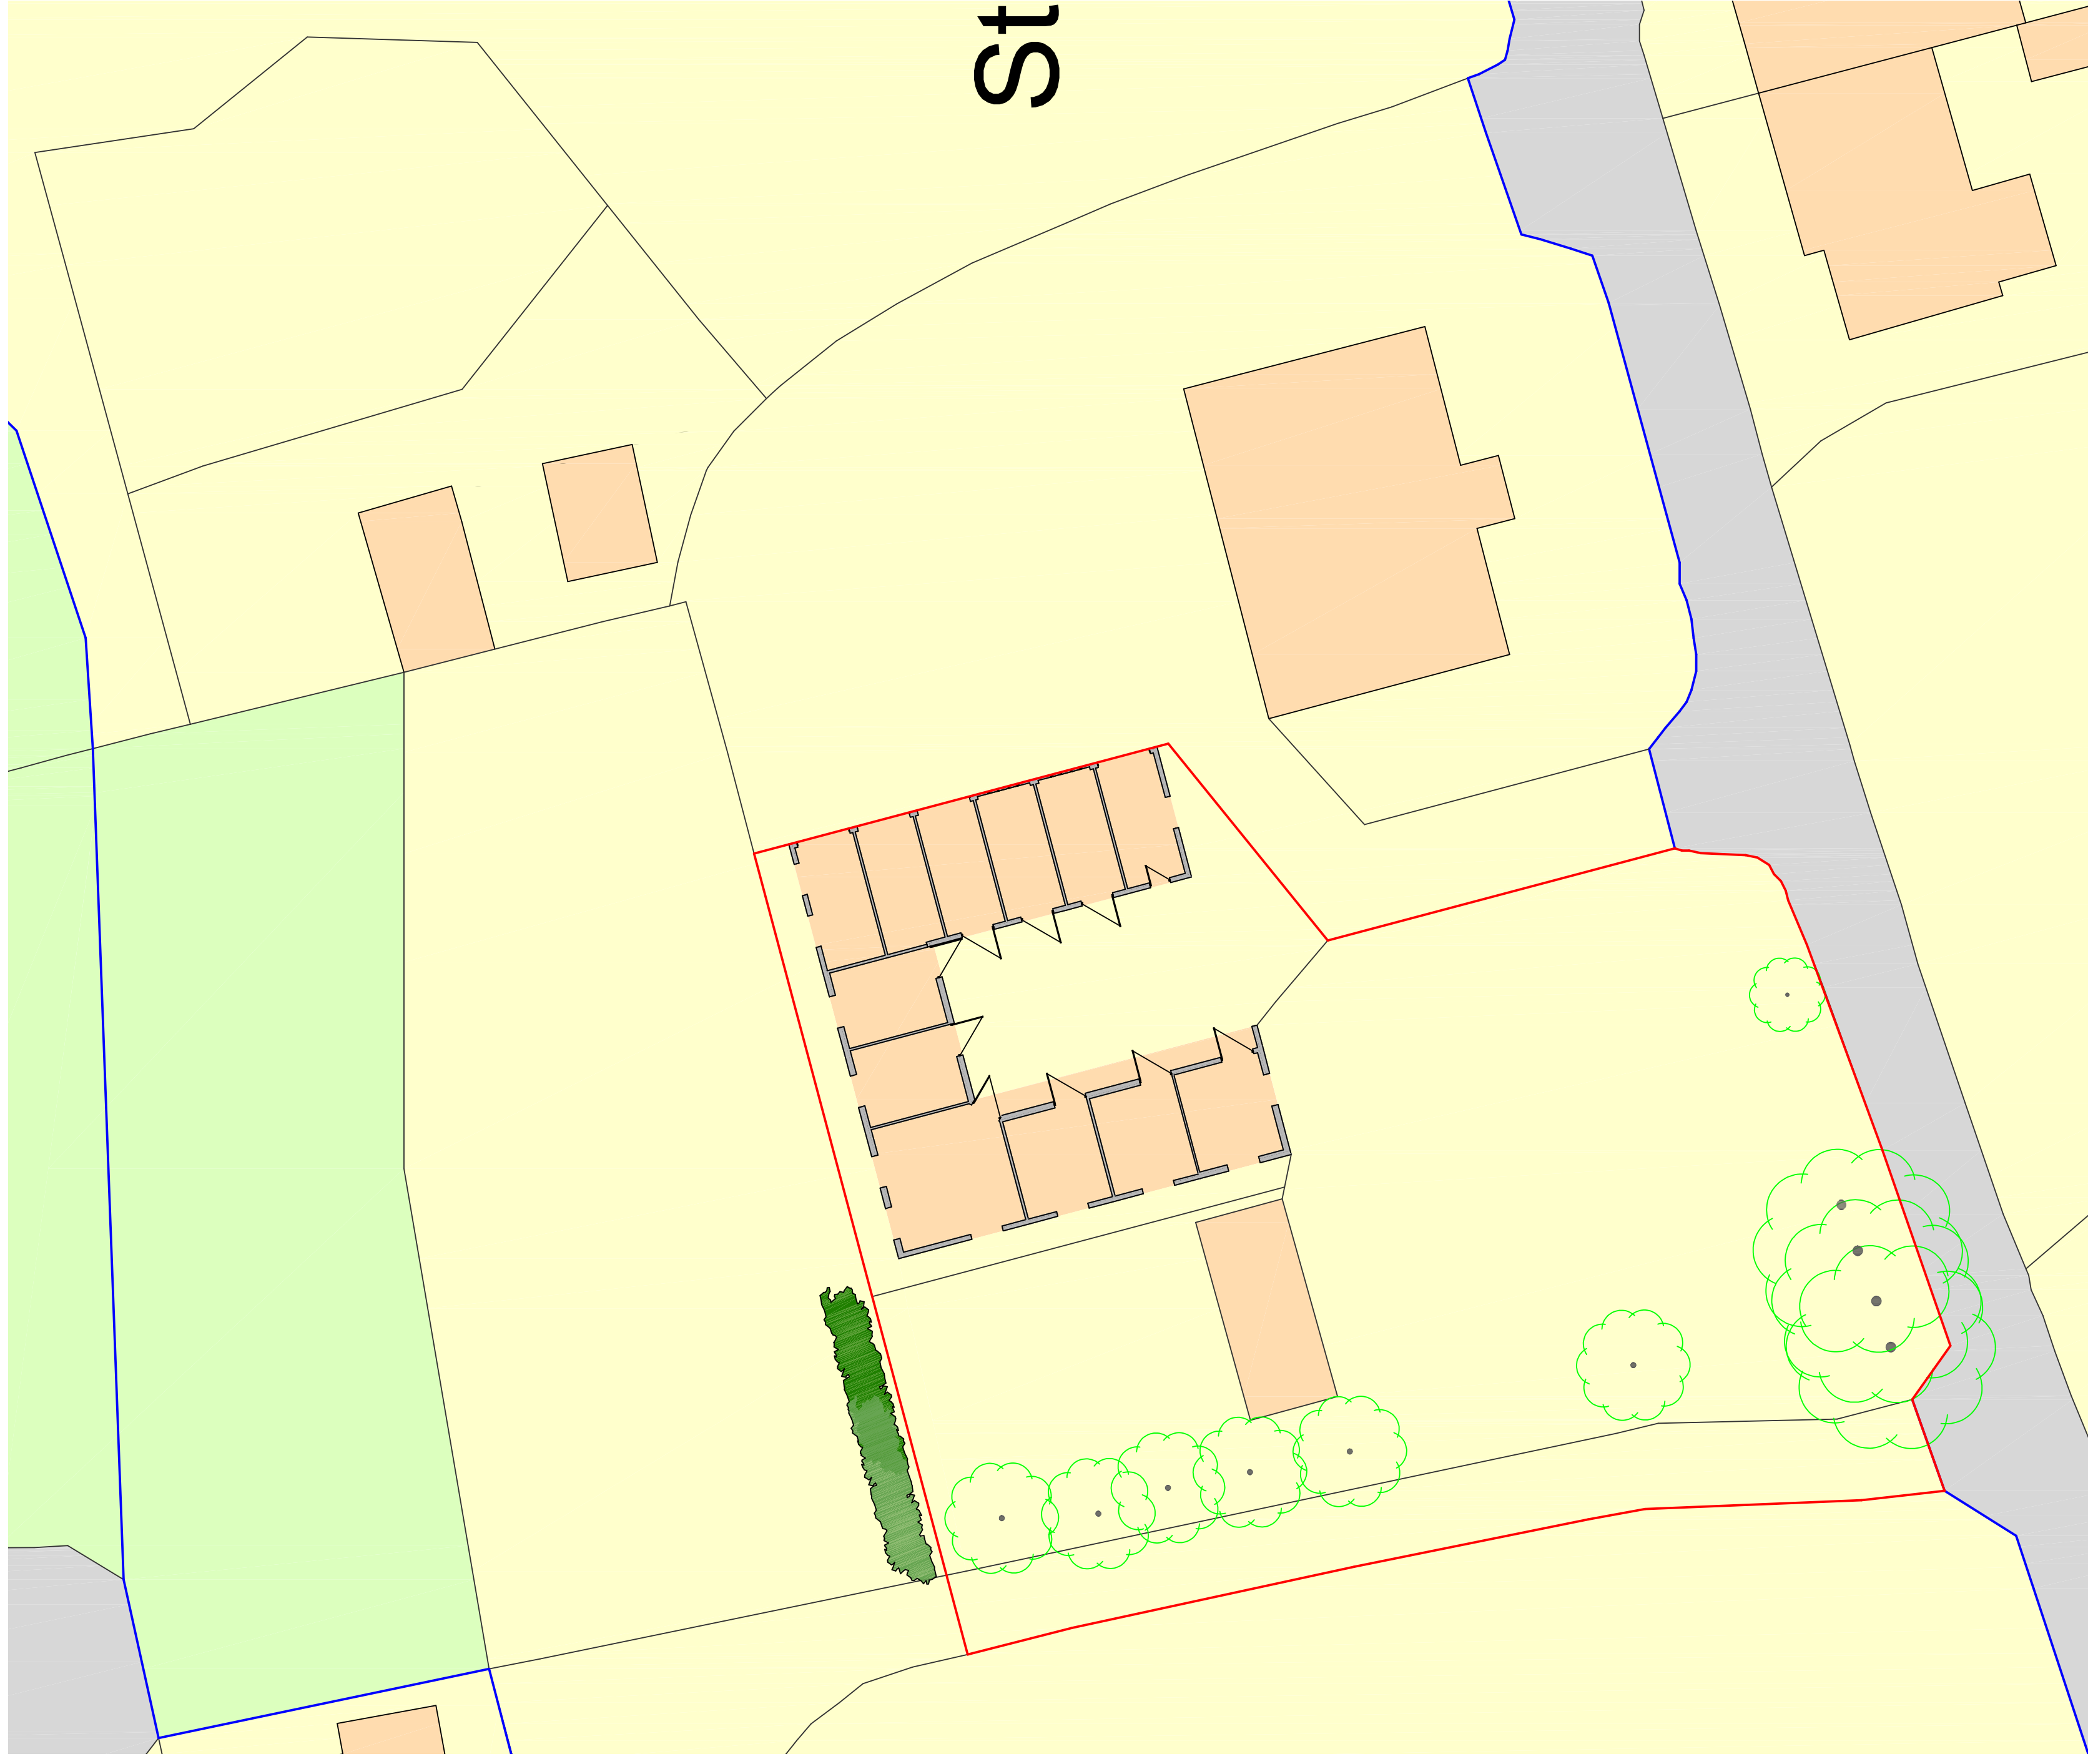

Mrs S Cresswell
Stoney Dale Farm,
Oakamoor,
ST10 2AU

Conversion of stable building into a single dwelling

Title	Site Plans				Sheet		2584
					Date		
					22.12.25		
					Drawn by		
					22.12.25		
Scale		A1		Job No.		PL 01A	
1:200		Date					
Drawing		22.12.25					