




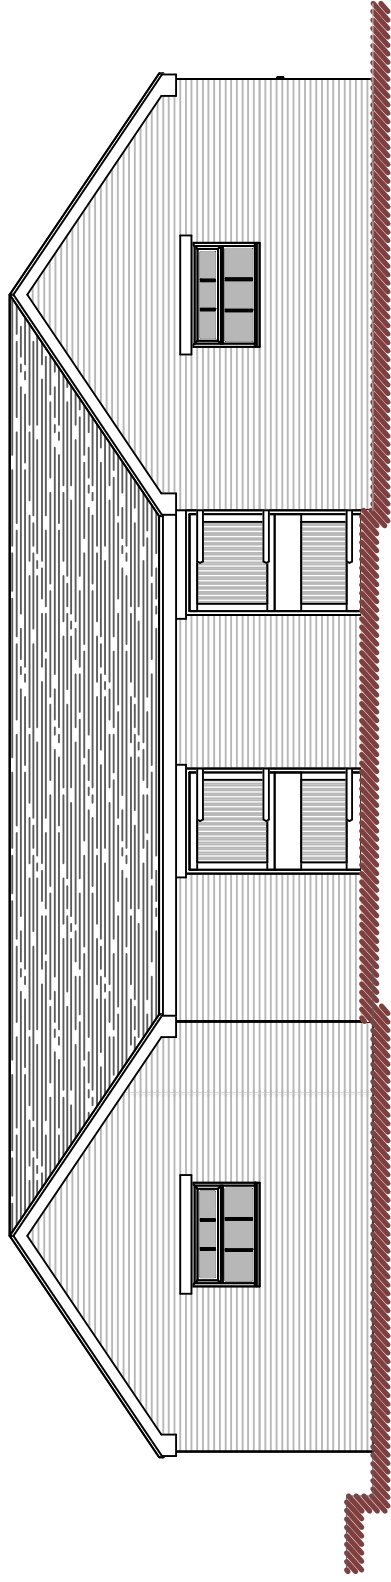


Front Elevation

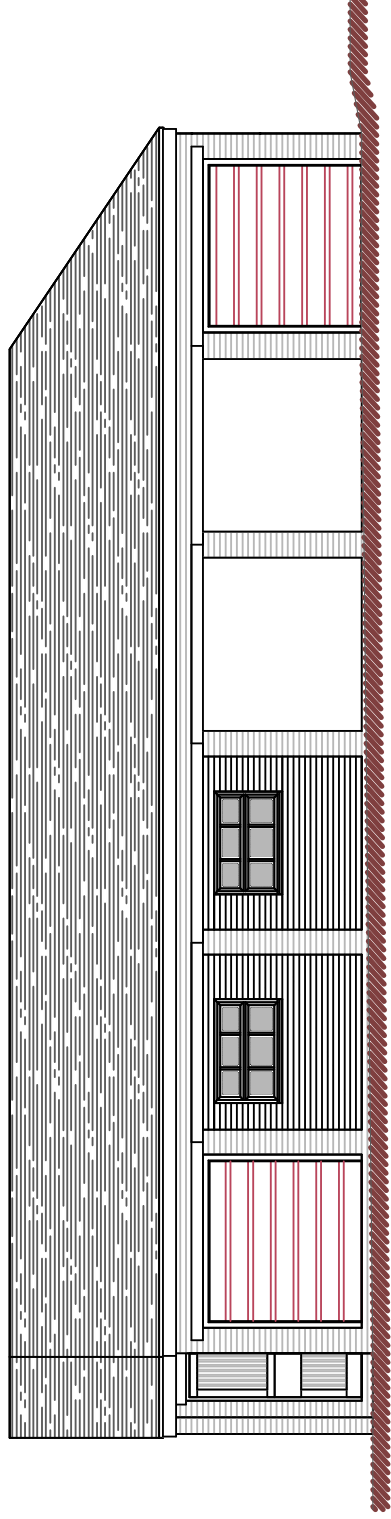


Side (West) Elevation

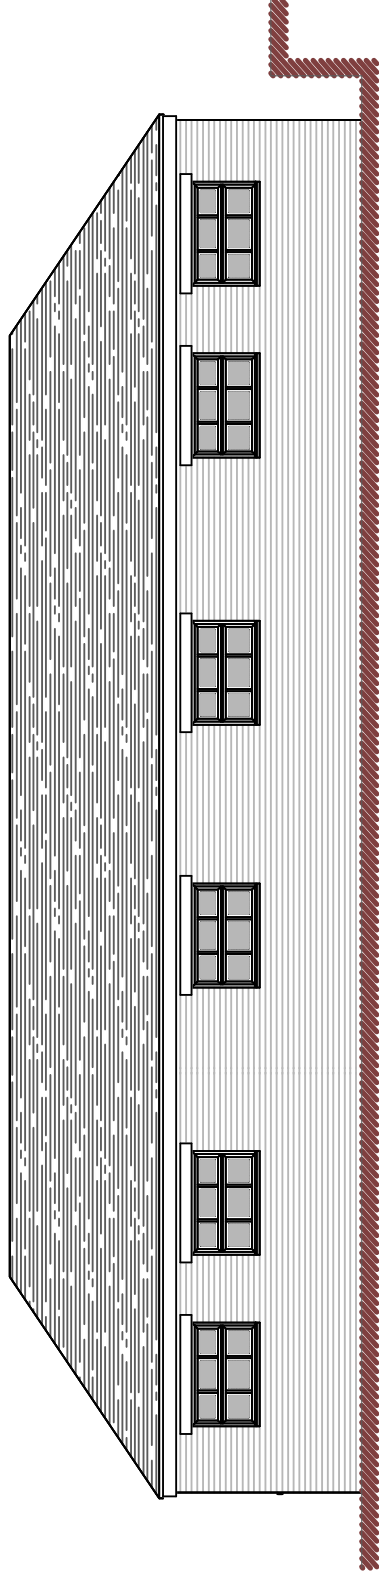


Rear Elevation

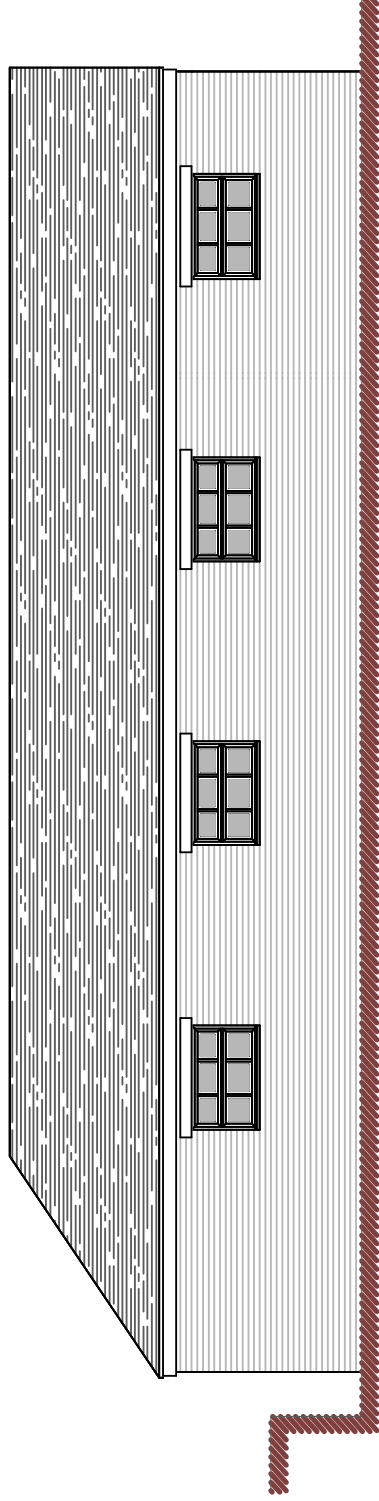


Side (East) Elevation

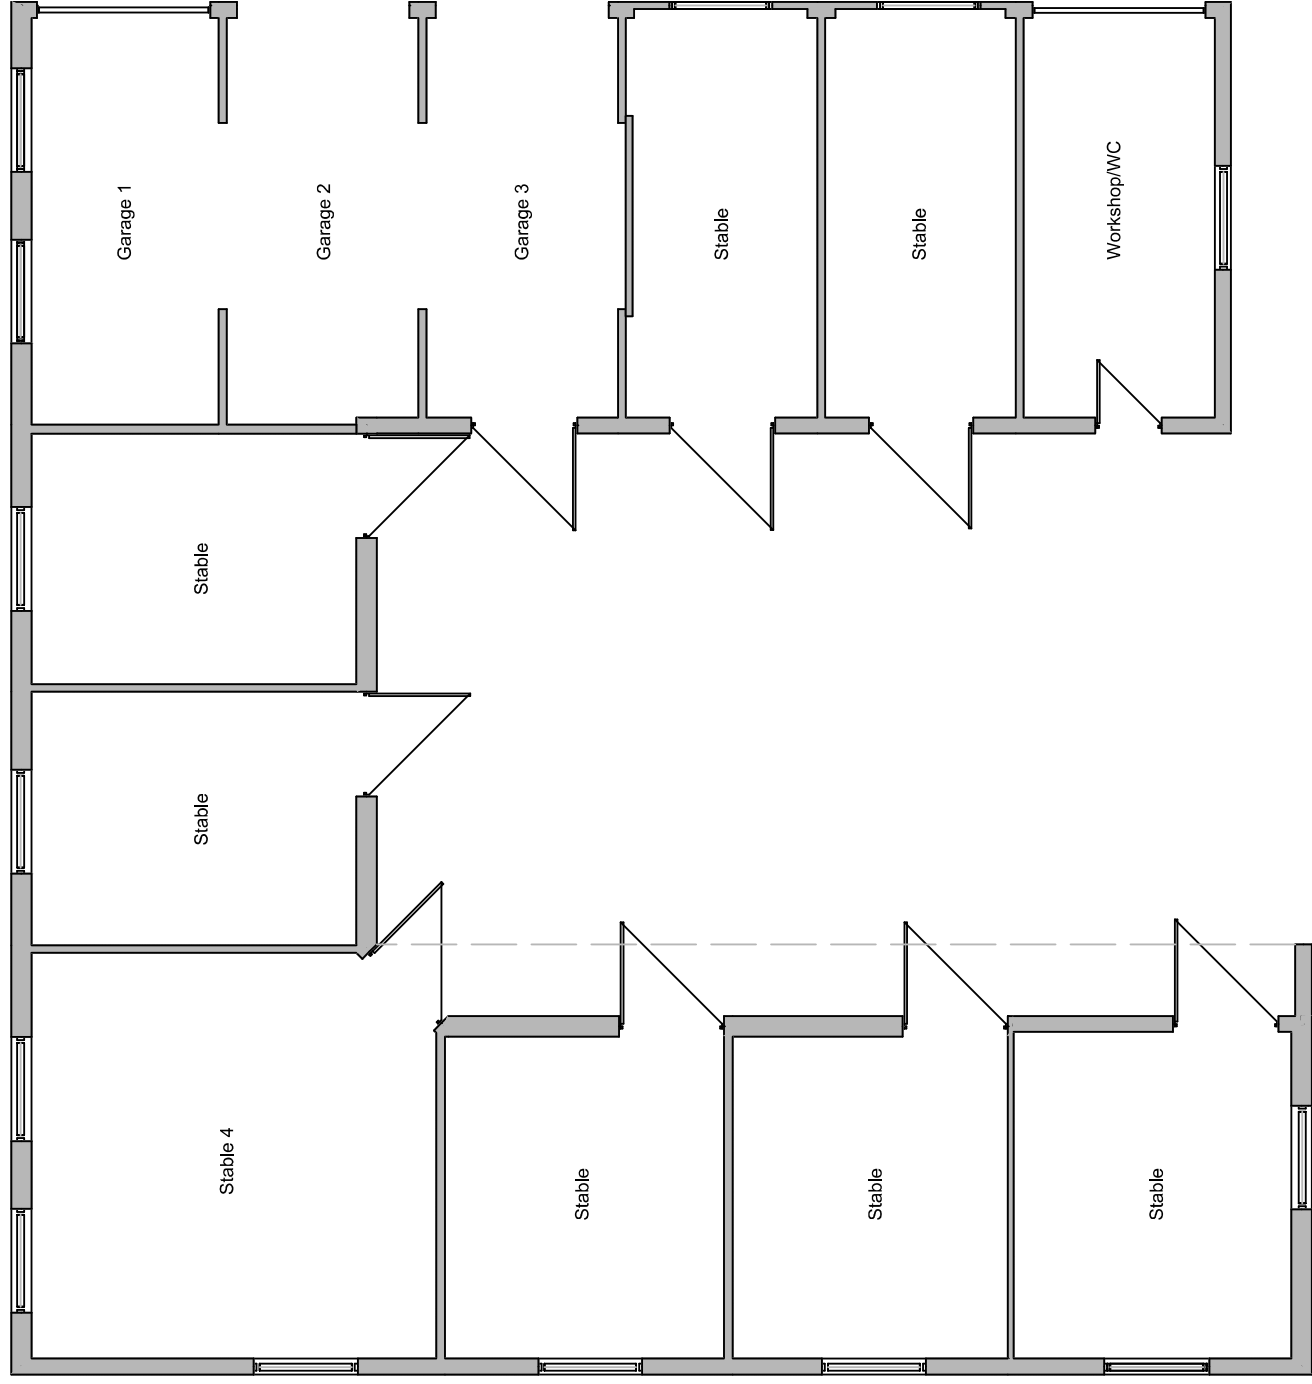


Ground Floor Plan

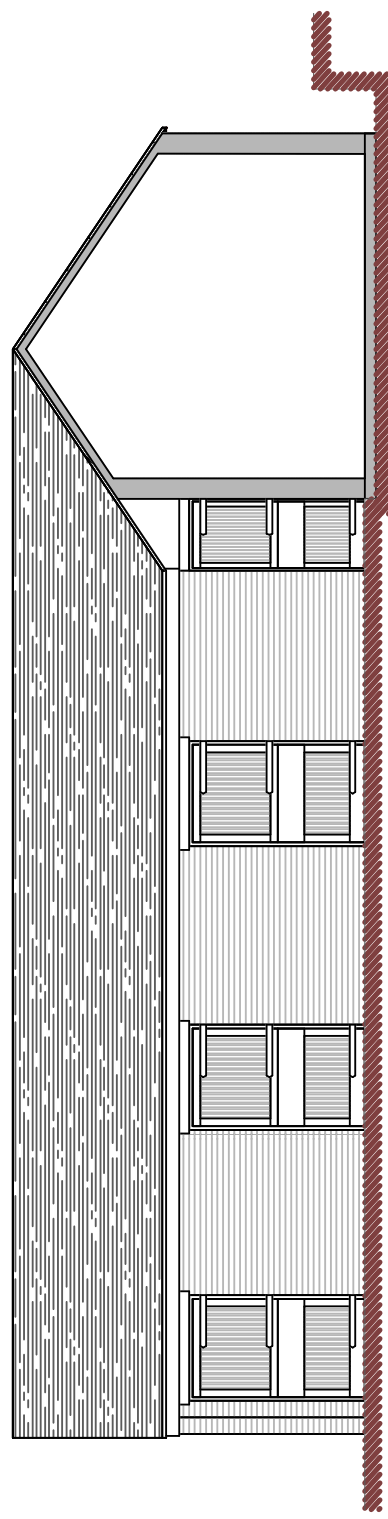

Courtyard (West) Elevation

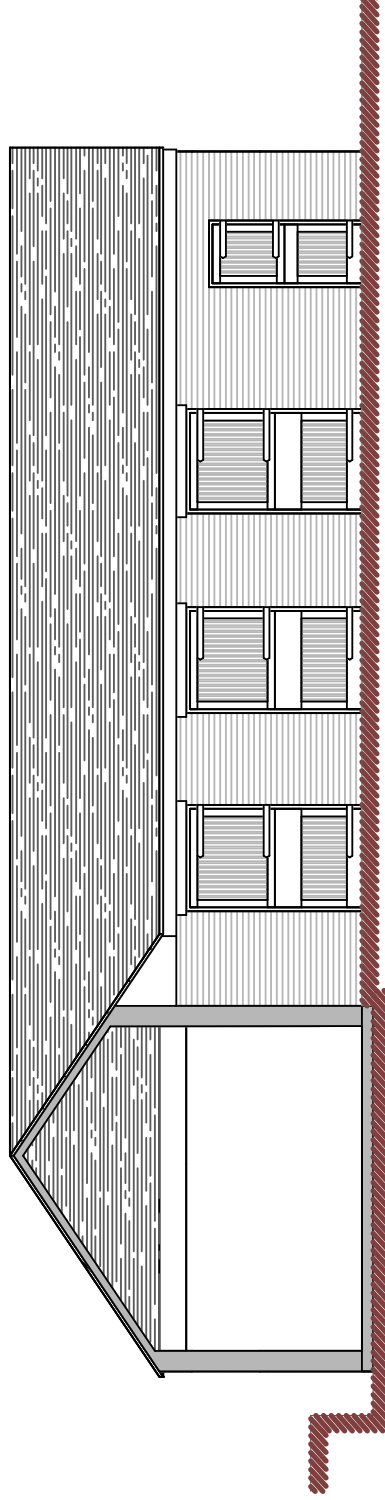

Courtyard (East) Elevation

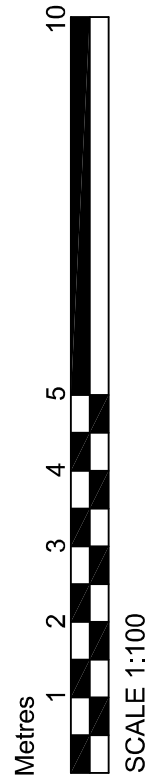

Metres

SCALE 1:100

**DBD Architectural
Consultancy Ltd ©2025**

1. Copyright is vested with DBD Architectural Consultancy Ltd.

2. All dimensions to be checked on site before proceeding.

3. Contractor to check/adjust dimensions of new work to suit existing conditions.
Do not assume existing structure or details are plumb square or level.

4. Contractor must notify the architect of any discrepancies before proceeding.

5. All drawings to be read in conjunction with all other consultants drawings and specs.

[illegible]

Mrs S Cresswell
Stoney Dale Farm,
Oakamoor,
ST10 3AH
CHESH

Conversion of stable building into a single dwelling

Title		Plans as Existing	
Single: Planning			
Sheet: A2	Date: 9.12.25	Job No: 2584	
Scale: 1:100			
Drawing Number:		PL 02	