



Rev	Date	Description

AI Drawing Sheet

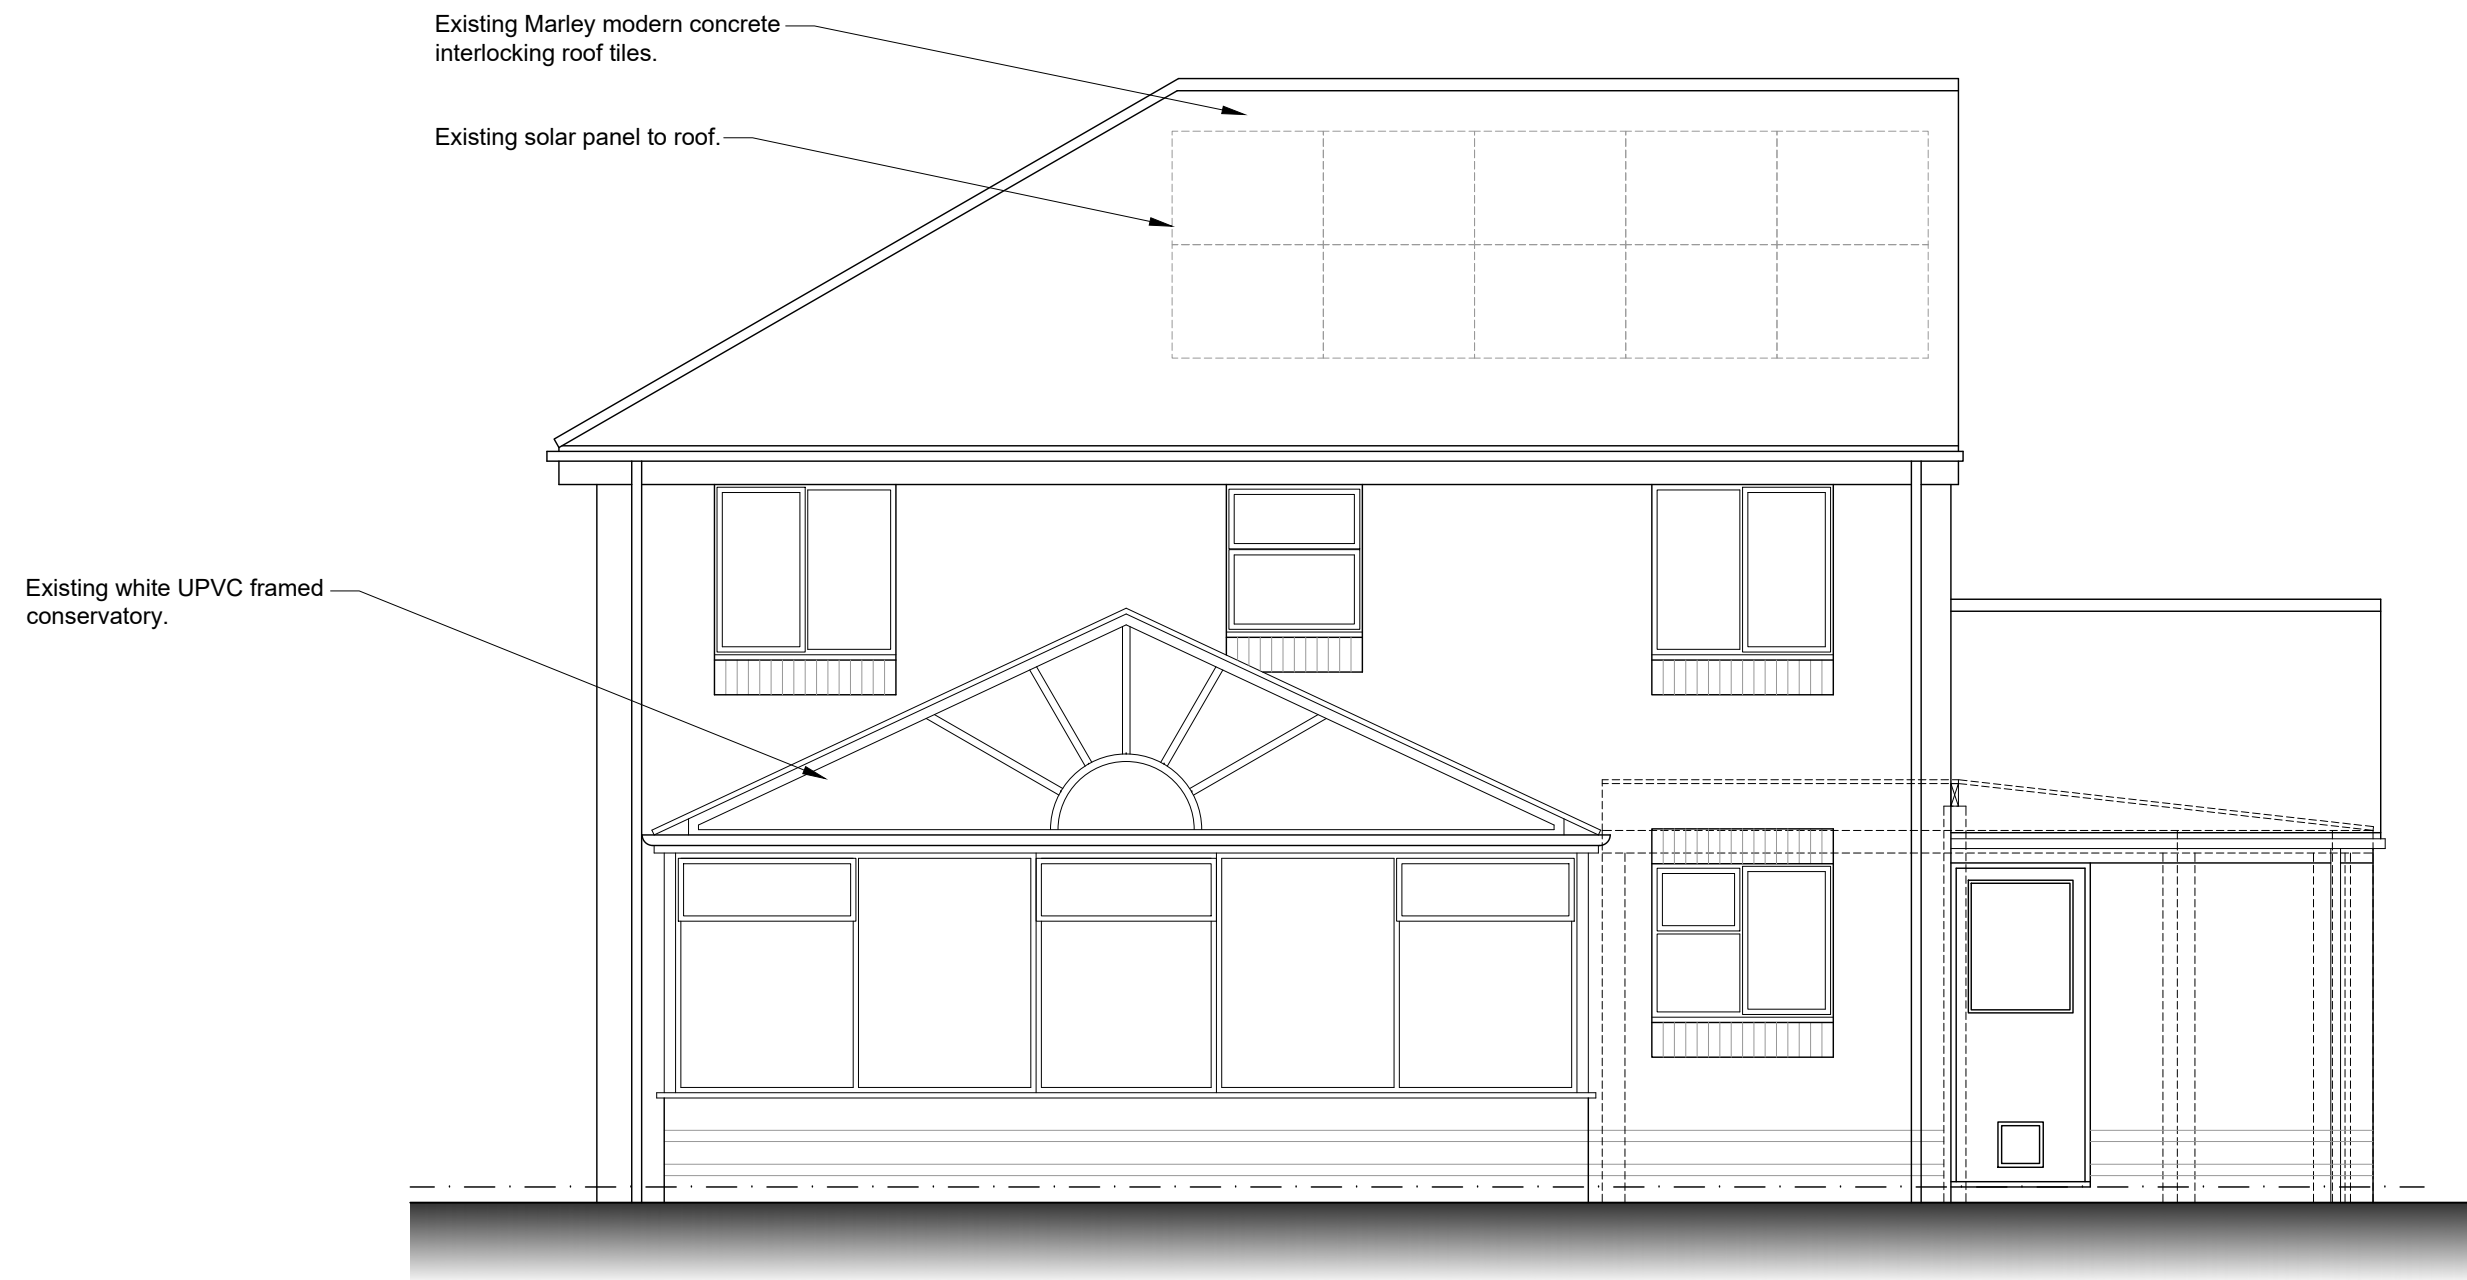


EAST ELEVATION SCALE 1:50

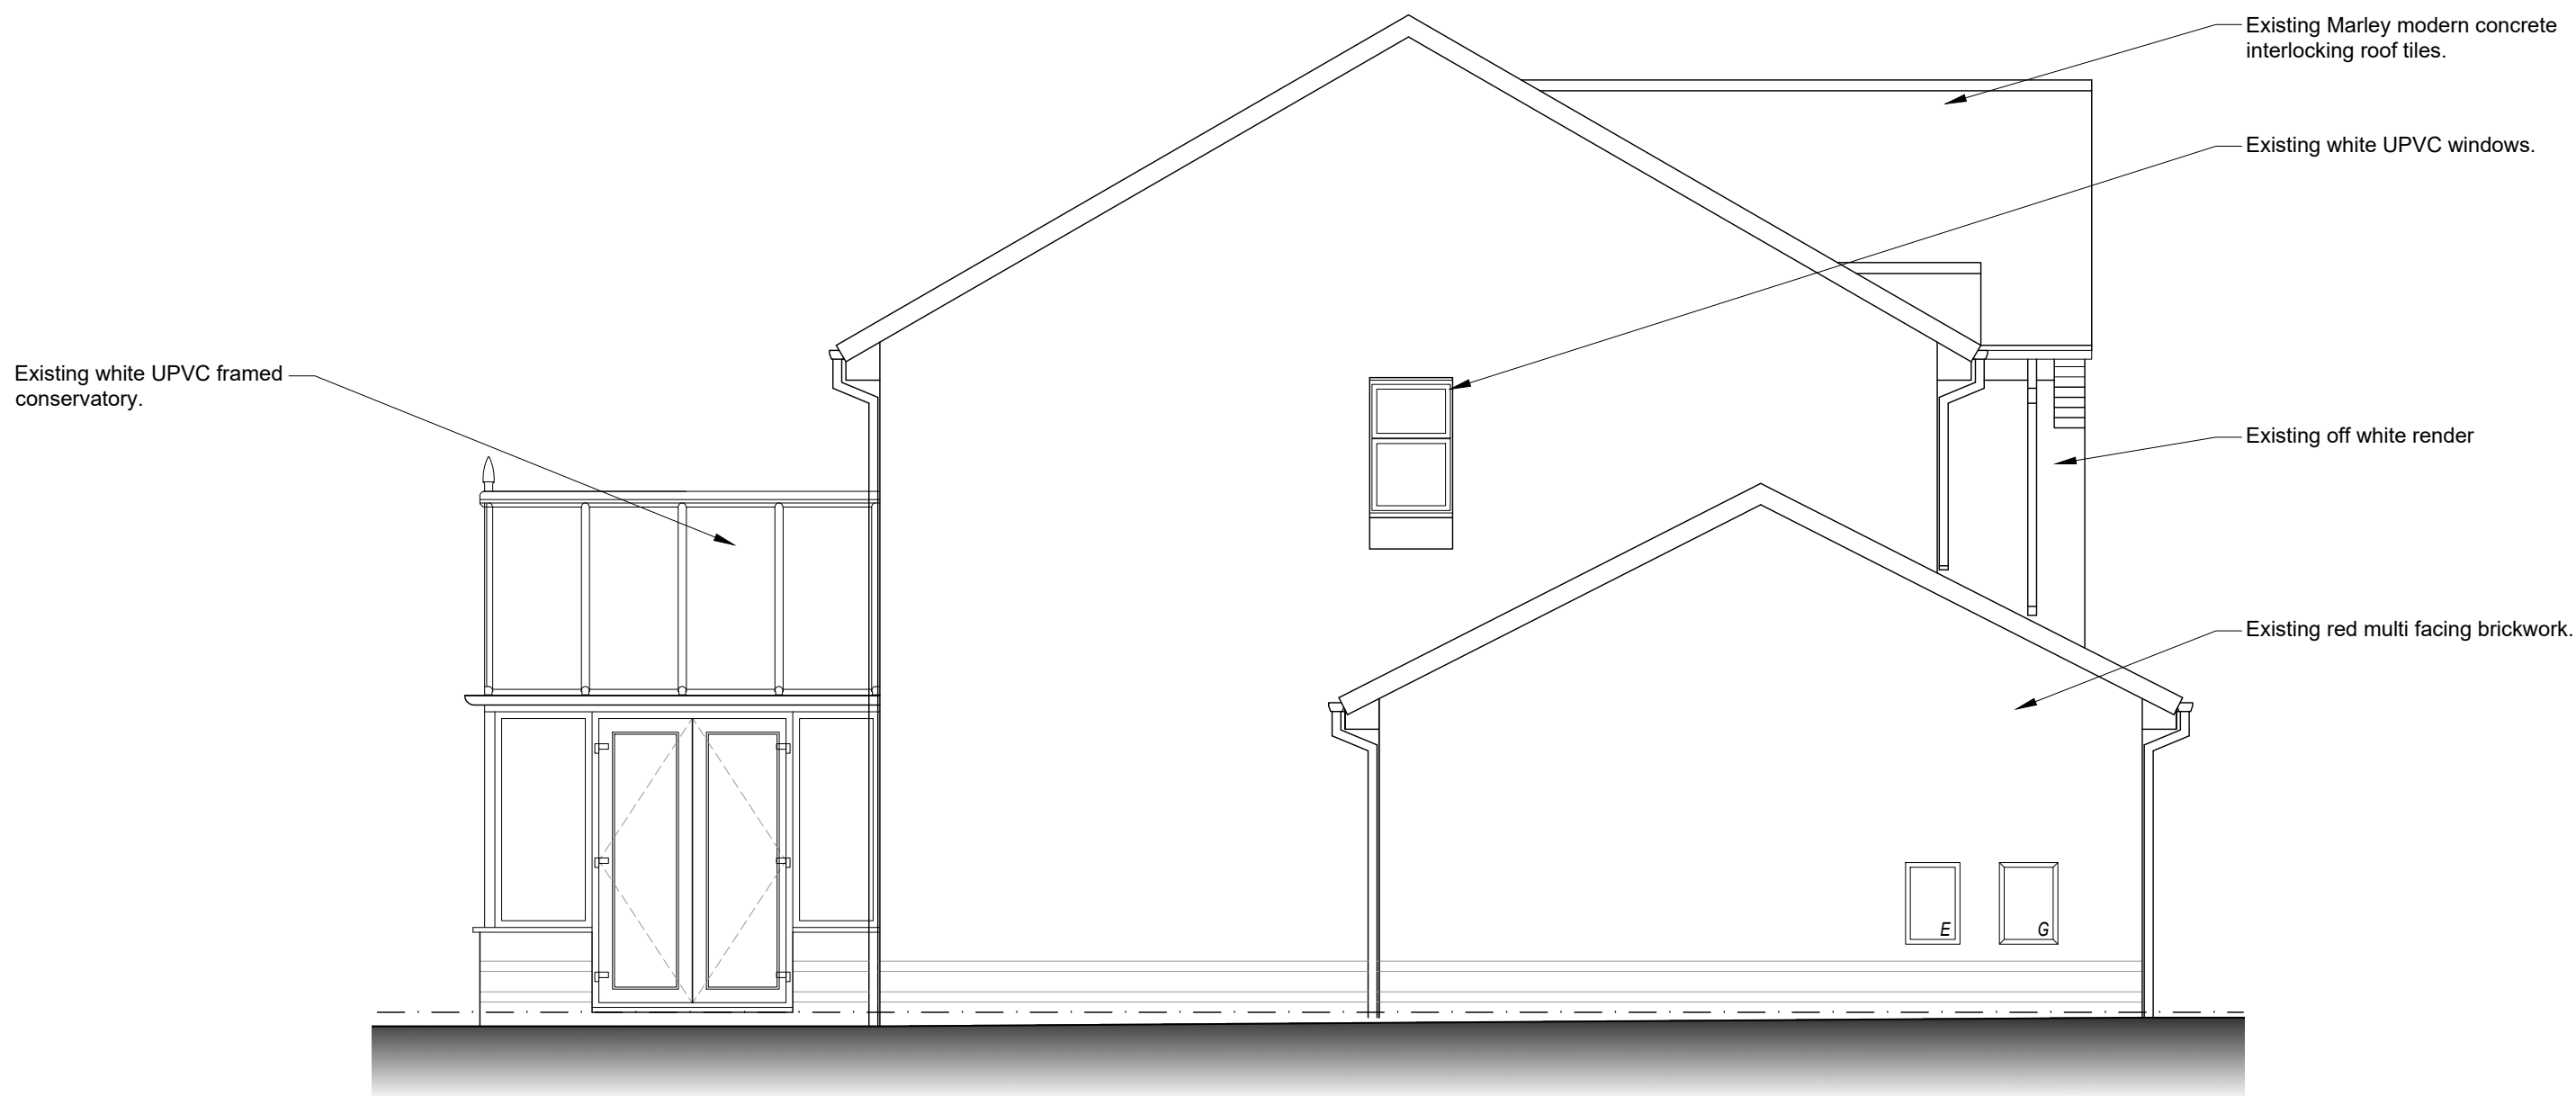

NORTH ELEVATION SCALE 1:50



WEST ELEVATION SCALE 1:50

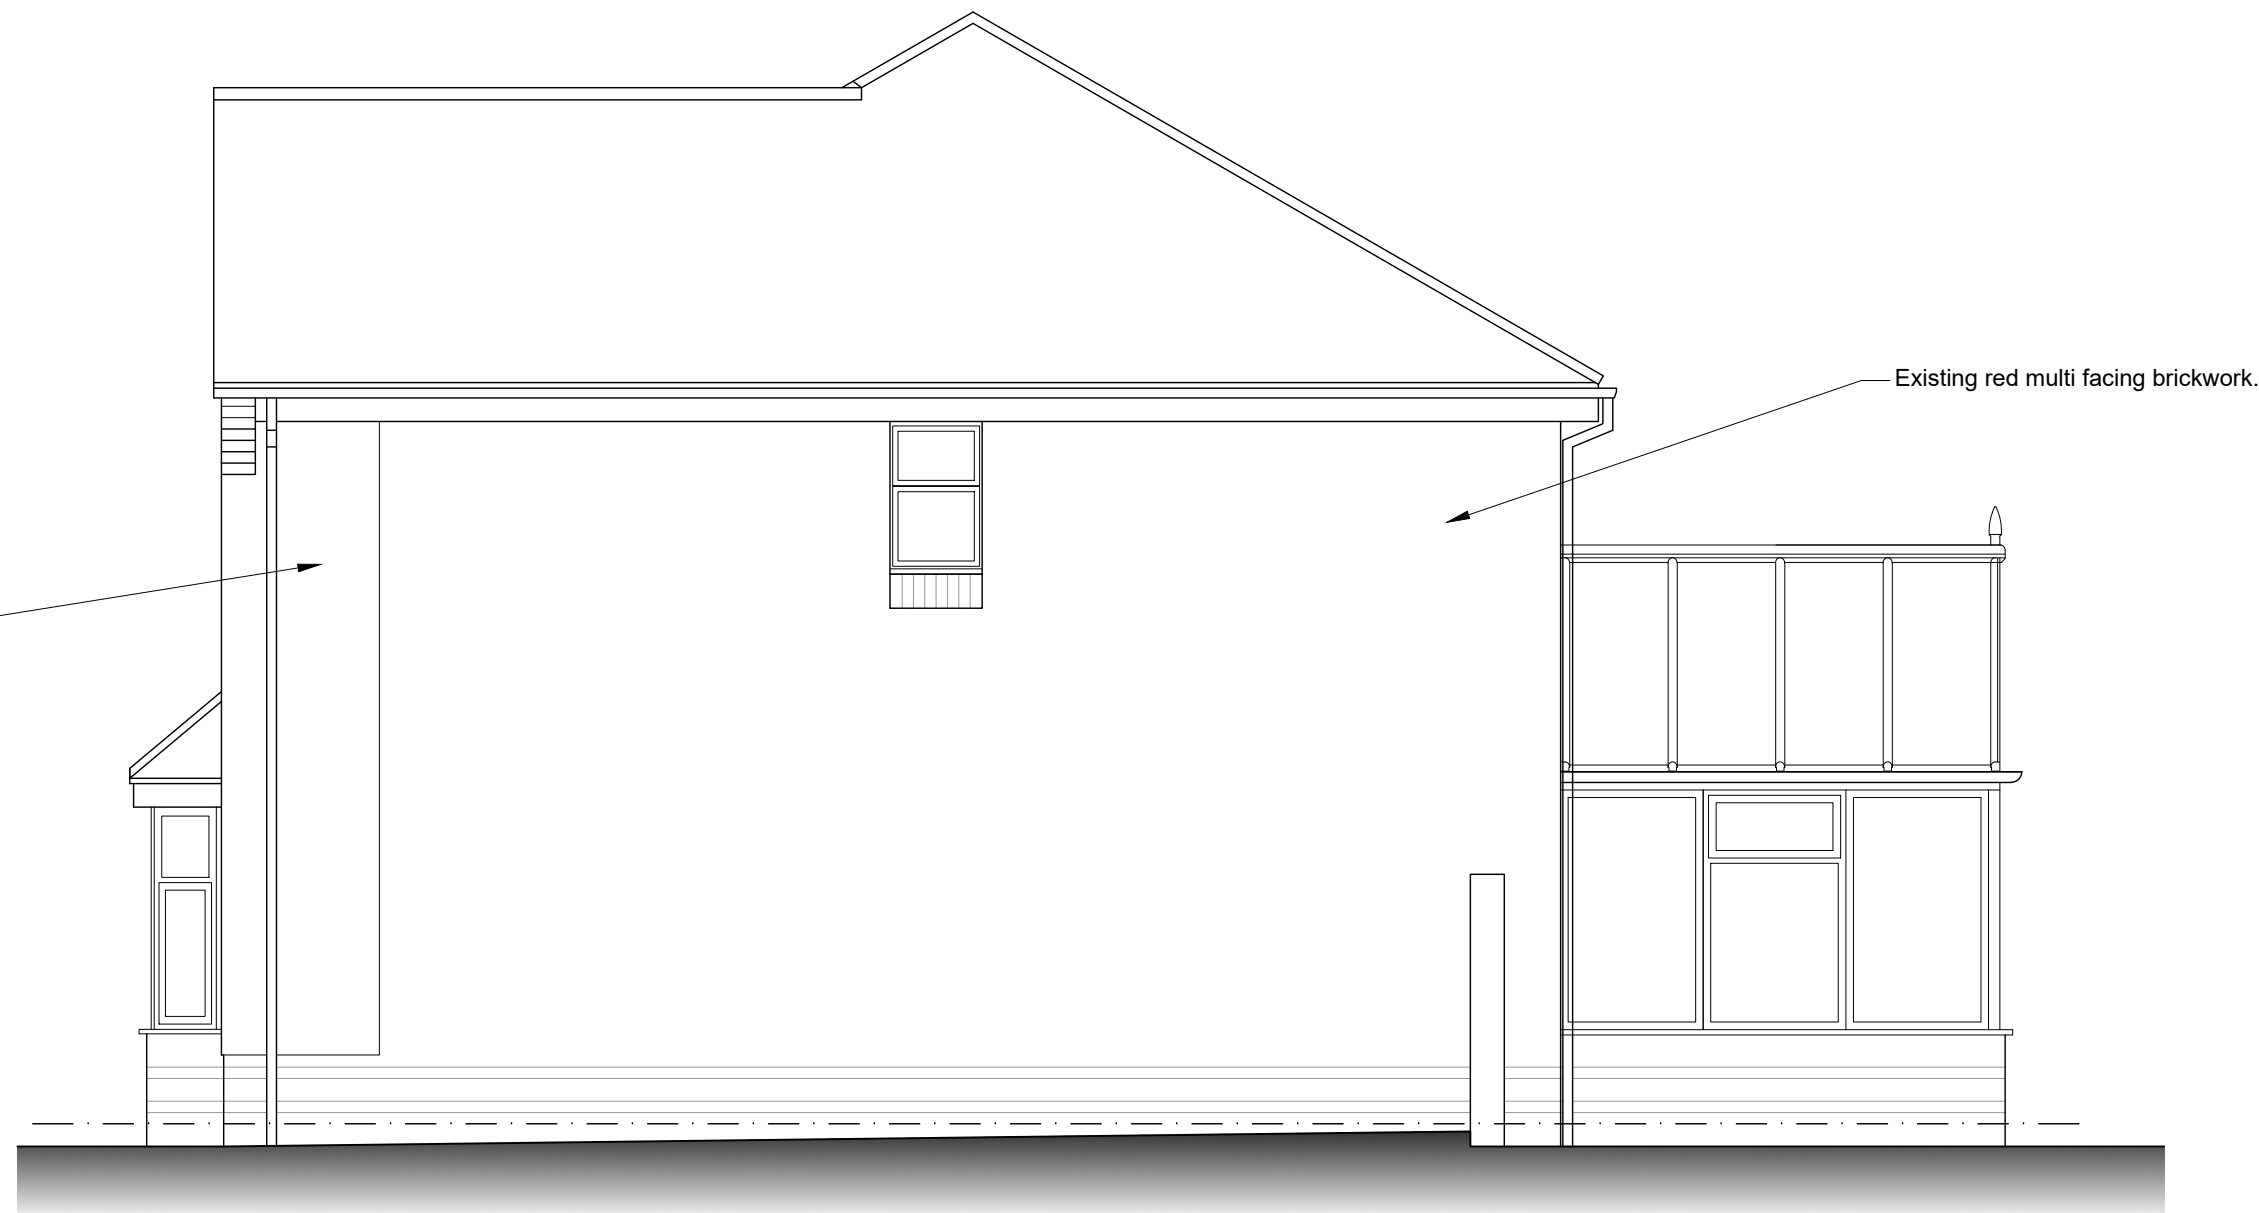

SOUTH ELEVATION SCALE 1:50



enquiries@forte-architectural.co.uk

Client.
Mr & Mrs Webster

Project.
**Proposed Garage Conversion @
7 Warwick Avenue, Cheadle,
ST10 1WD**

Title.
Elevations As Existing

Date.
Feb 2026

Scale.
As Noted @ A1

Project No.
FAD-76

Drawing No.
FAD-76-02

Drawn.
-

Revision.
-