


[illegible]

Revision Schedule

Revision	Revision Description	Revision Date
----------	----------------------	---------------

Proposed Site

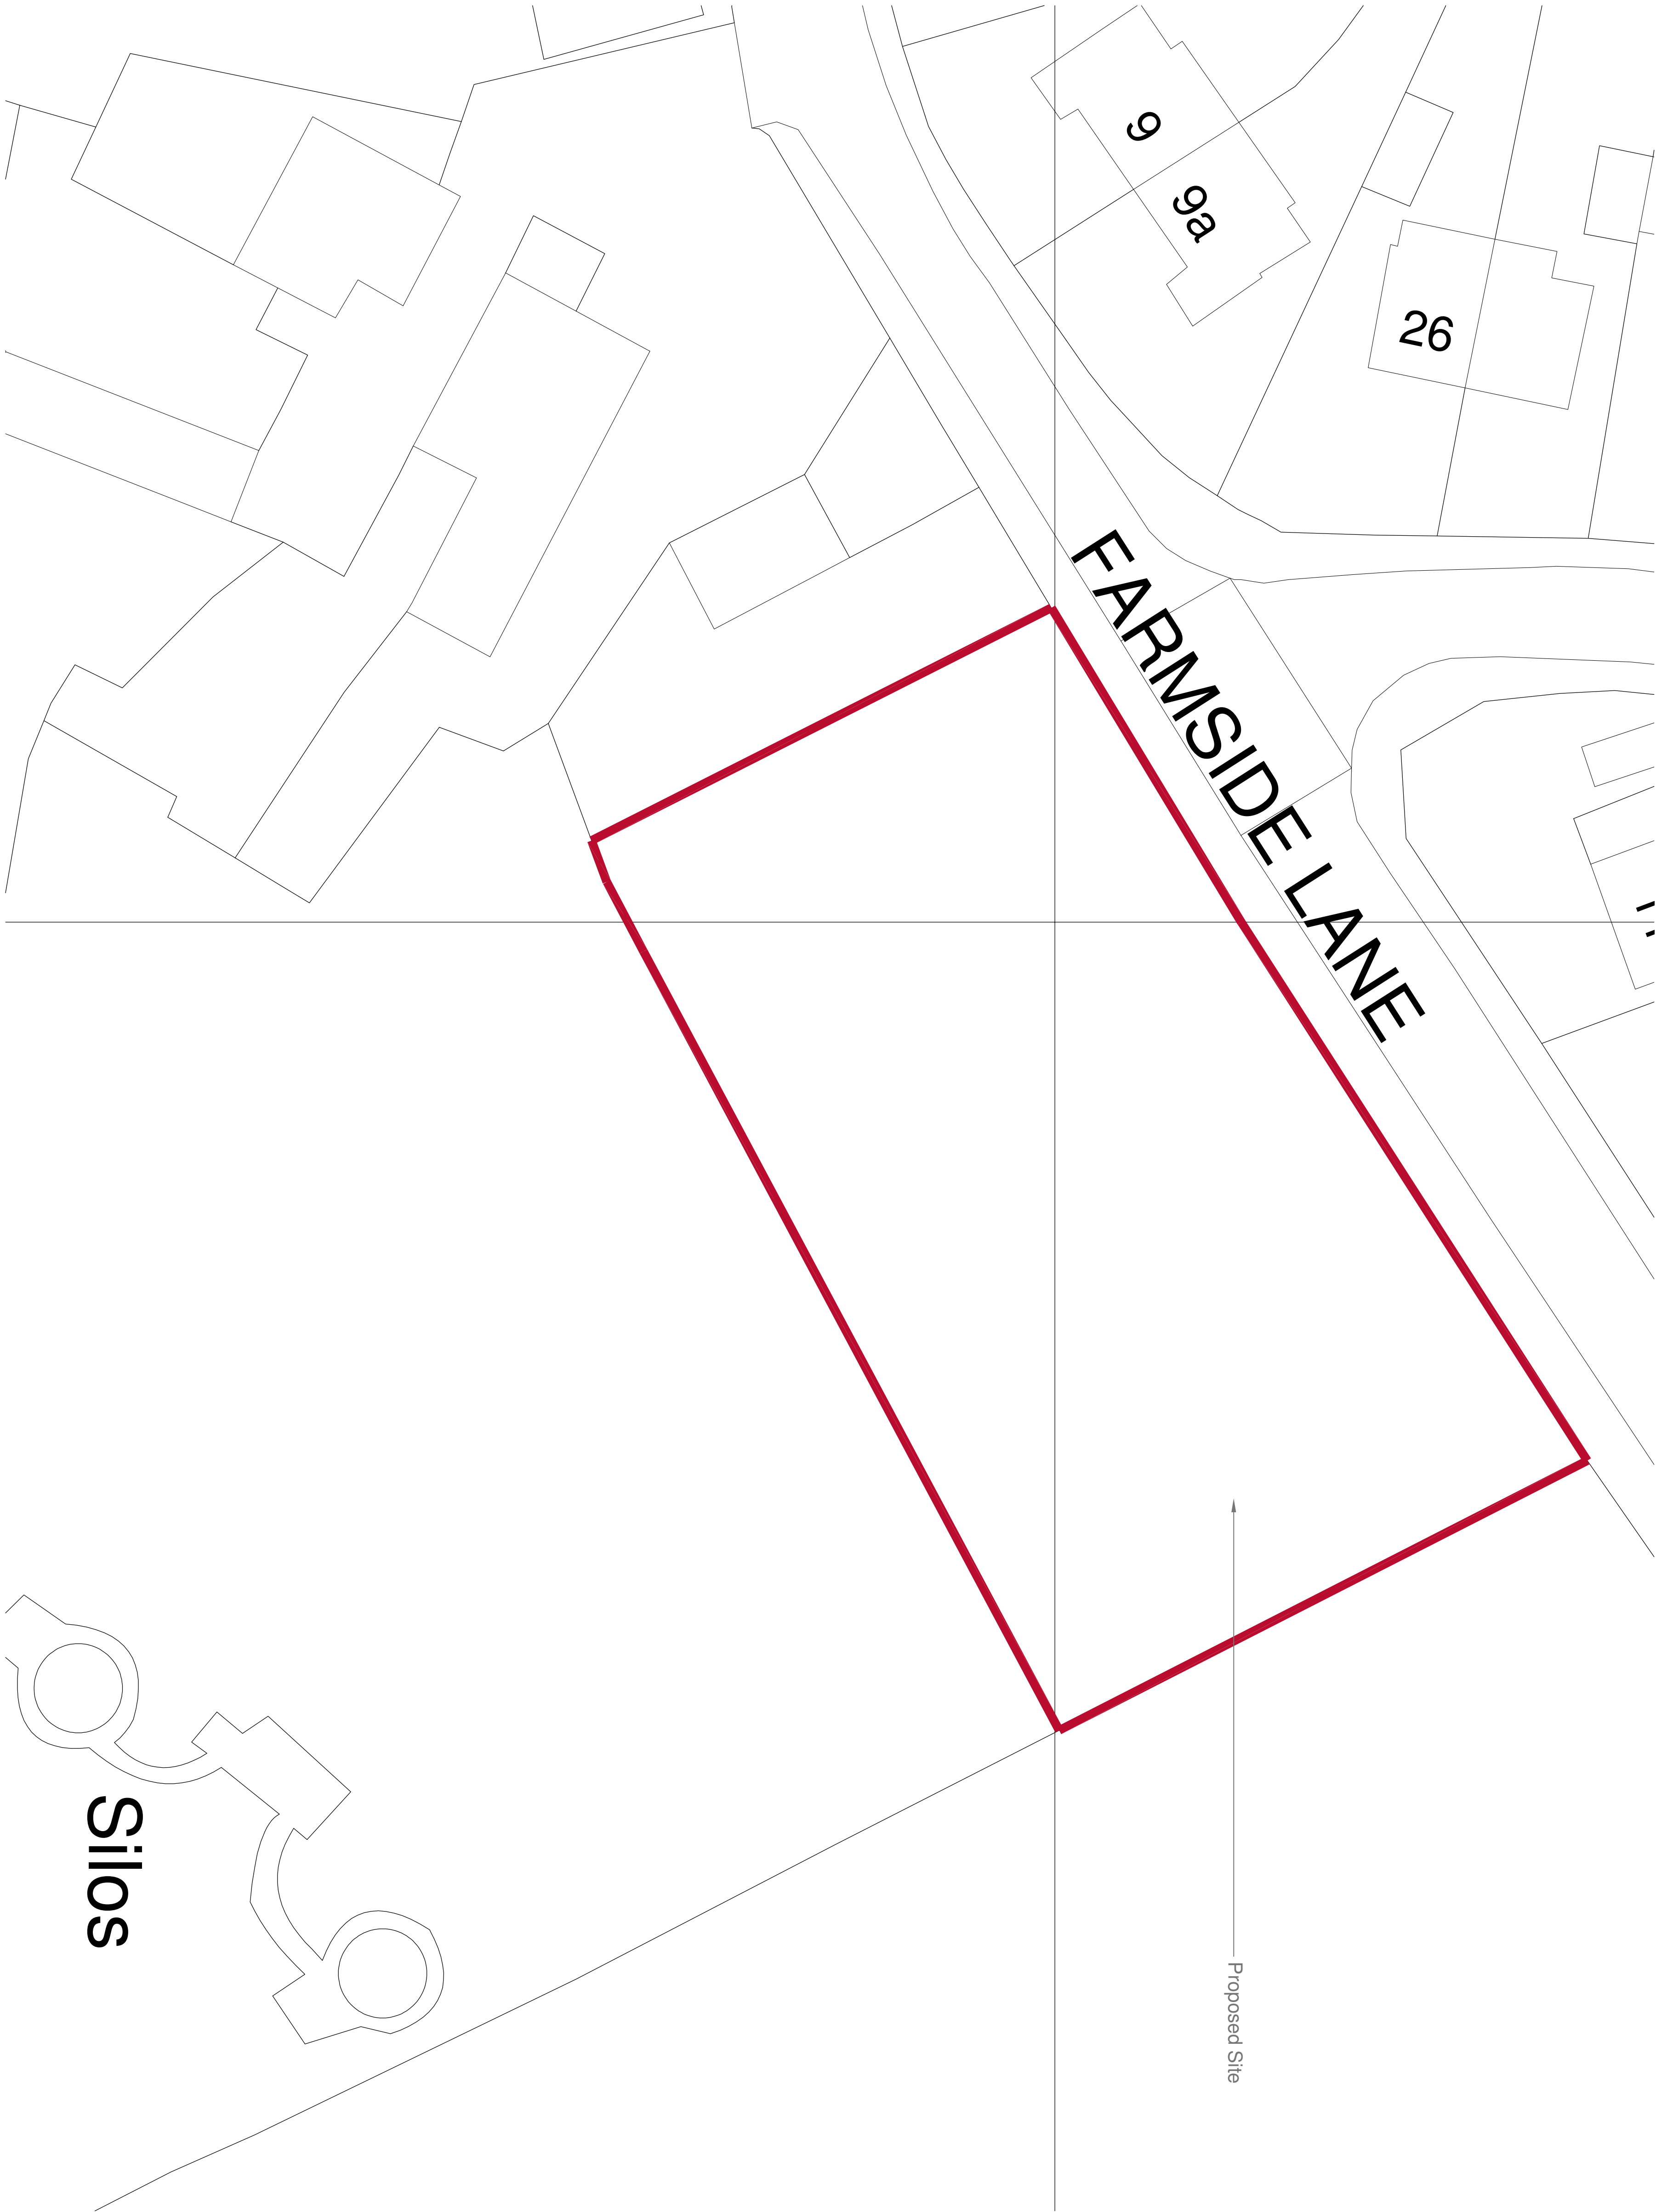

Silos

Existing Site Plan
1:200

NOTES

all building work is to conform with full planning approval, application drawings and stipulated planning conditions approved by the Local Planning Authority.

The contractor is to check all dimensions and conditions on site before commencing. Figured dimensions shall be preferred to scaled dimension. All adjoining properties are indicative layouts and are not to be scaled.

It is intended that this drawing had been produced and issued for sole purpose of the project and shall not be used for any other purpose. It is not intended that this drawing be used by any other person or for any other purpose.

The client has a license to reproduce the work shown on the drawings and documents once only on the site to which it relates. The copyright in all drawings and documents remains vested with Jay Ashall Partnership

Land off Farmside Lane

Biddulph Moor

DRAWING NAME:

Existing Site Plan

DRAWING:-

1797 - 100

SCALE: 1:200 @ A1 **DATE:** Jan 2026