


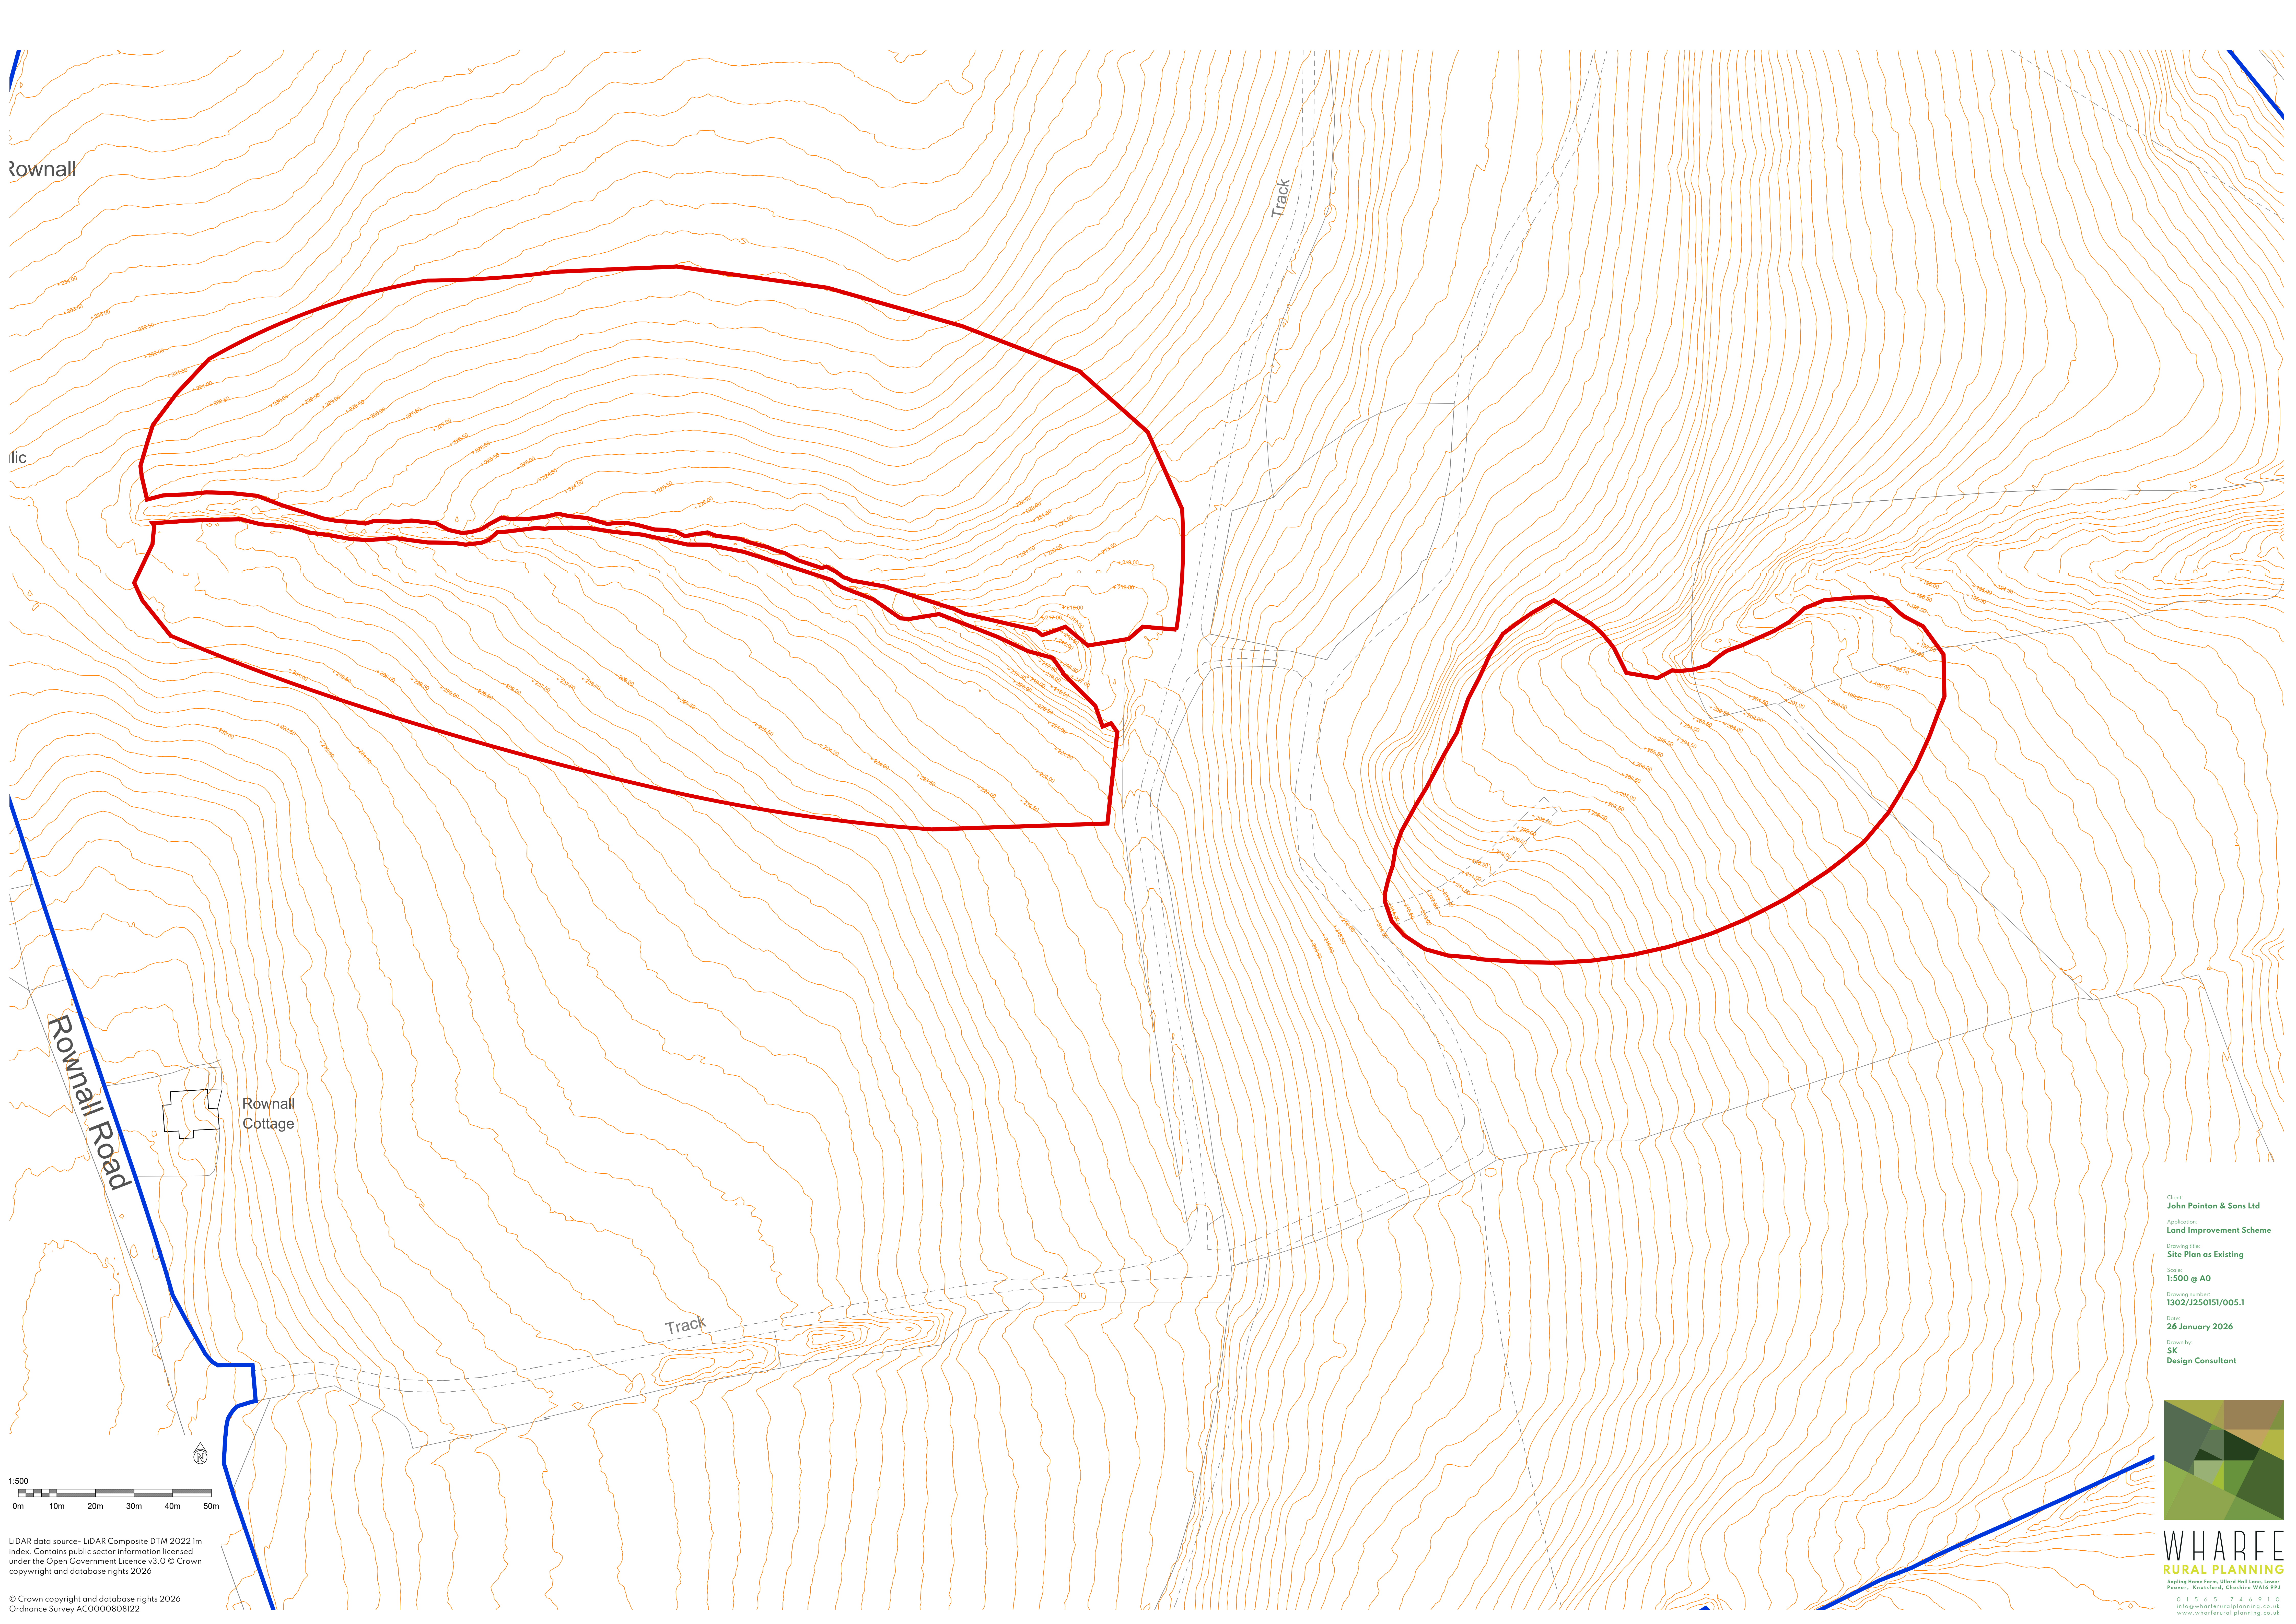

1:500
0m 10m 20m 30m 40m 50m

LIDAR data source- LIDAR Composite DTM 2022 1m index. Contains public sector information licensed under the Open Government Licence v3.0 © Crown copyright and database rights 2026

© Crown copyright and database rights 2026
Ordnance Survey AC0000808122

Client:
John Pounton & Sons Ltd
Application:
Land Improvement Scheme
Drawing title:
Site Plan as Existing
Scale:
1:500 @ A0
Drawing number:
1302/J250151/005.1
Date:
26 January 2026
Drawn by:
SK
Design Consultant



WHARFE
RURAL PLANNING
Sapling House Farm, Ullard Hall Lane, Lower
Peover, Knutsford, Cheshire WA16 9PJ
01565 746910
info@wharferuralplanning.co.uk
www.wharferuralplanning.co.uk