


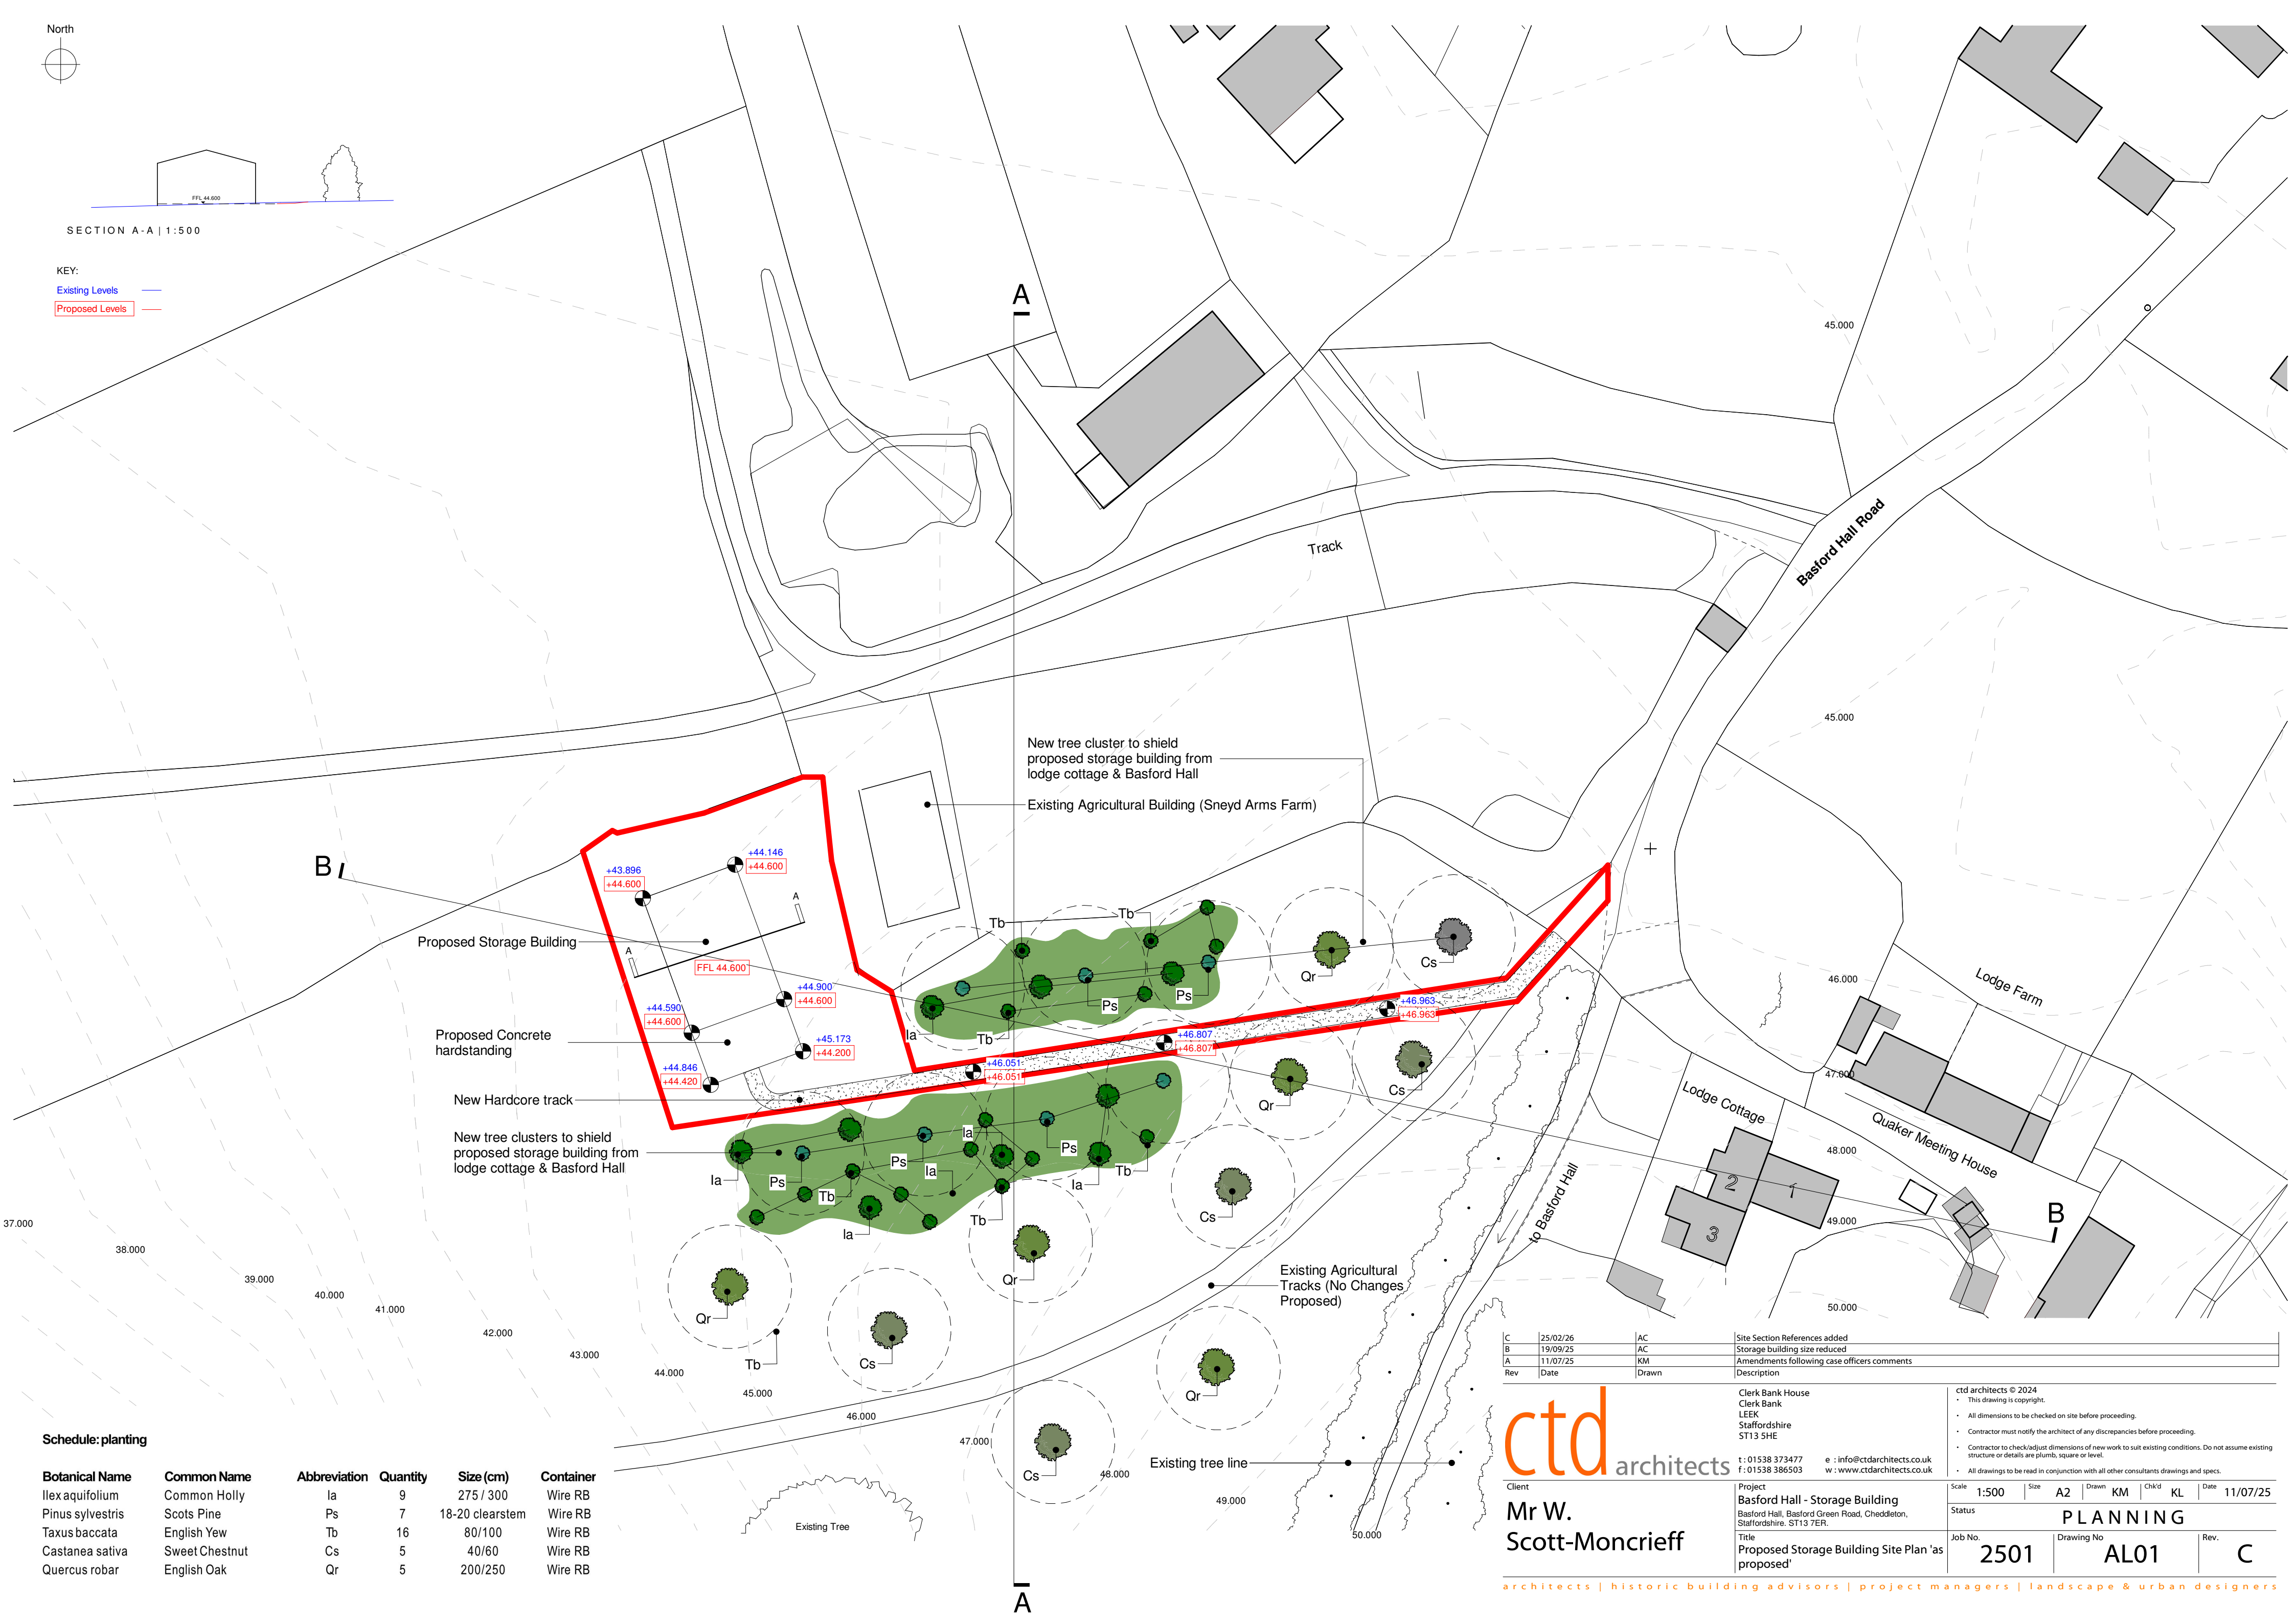

SECTION A-A | 1:500

KEY:

Existing Levels

Proposed Levels

Schedule: planting

Botanical Name	Common Name	Abbreviation	Quantity	Size (cm)	Container
Ilex aquifolium	Common Holly	la	9	275 / 300	Wire RB
Pinus sylvestris	Scots Pine	Ps	7	18-20 clearstem	Wire RB
Taxus baccata	English Yew	Tb	16	80/100	Wire RB
Castanea sativa	Sweet Chestnut	Cs	5	40/60	Wire RB
Quercus robur	English Oak	Qr	5	200/250	Wire RB

C	25/02/26	AC	Site Section References added
B	19/09/25	AC	Storage building size reduced
A	11/07/25	KM	Amendments following case officers comments
Rev	Date	Drawn	Description

ctdarchitects Client Mr W. Scott-Moncrieff	Clerk Bank House Clerk Bank LEEK Staffordshire ST13 5HE t : 01538 373477 f : 01538 386503 e : info@ctdarchitects.co.uk w : www.ctdarchitects.co.uk	ctd architects © 2024 - This drawing is copyright. - All dimensions to be checked on site before proceeding. - Contractor must notify the architect of any discrepancies before proceeding. - Contractor to check/adjust dimensions of new work to suit existing conditions. Do not assume existing structure or details are plumb, square or level. - All drawings to be read in conjunction with all other consultants drawings and specs.
	Project Basford Hall - Storage Building Basford Hall, Basford Green Road, Cheddleton, Staffordshire. ST13 7ER. Title Proposed Storage Building Site Plan 'as proposed'	Scale 1:500 Size A2 Drawn KM Chk'd KL Date 11/07/25 Job No. 2501 Drawing No AL01 Rev. C PLANNING