



Copyright of this drawing is vested in the Architect and it must not be copied or reproduced without consent. All contractors must visit the site and be responsible for taking and checking all dimensions relative to their work. Hewitt&Carr Architects Ltd is not to be held responsible for any mistakes, omissions, errors or omissions in this drawing. THE ARCHITECT'S DRAWINGS ARE ADVISED TO CLARIFY DIMENSIONS WITH THE ARCHITECT PRIOR TO COMMENCEMENT.


Rev	Down	Comments	Date
-----	------	----------	------

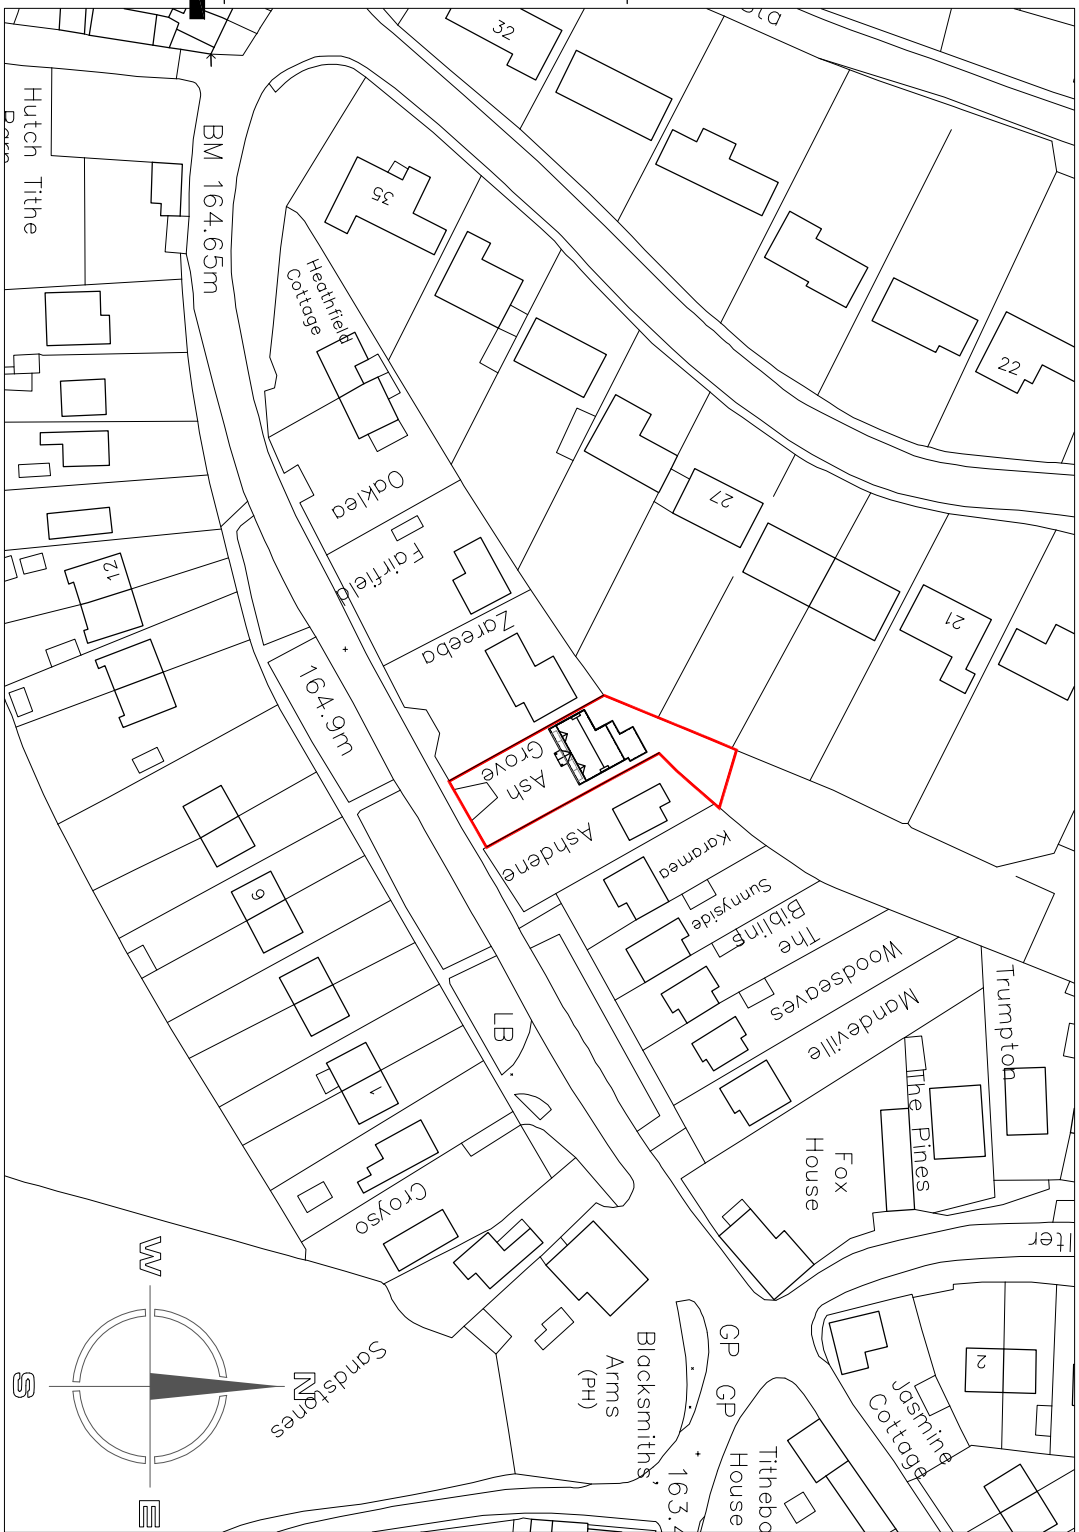

SITE LOCATION PLAN 1:1250

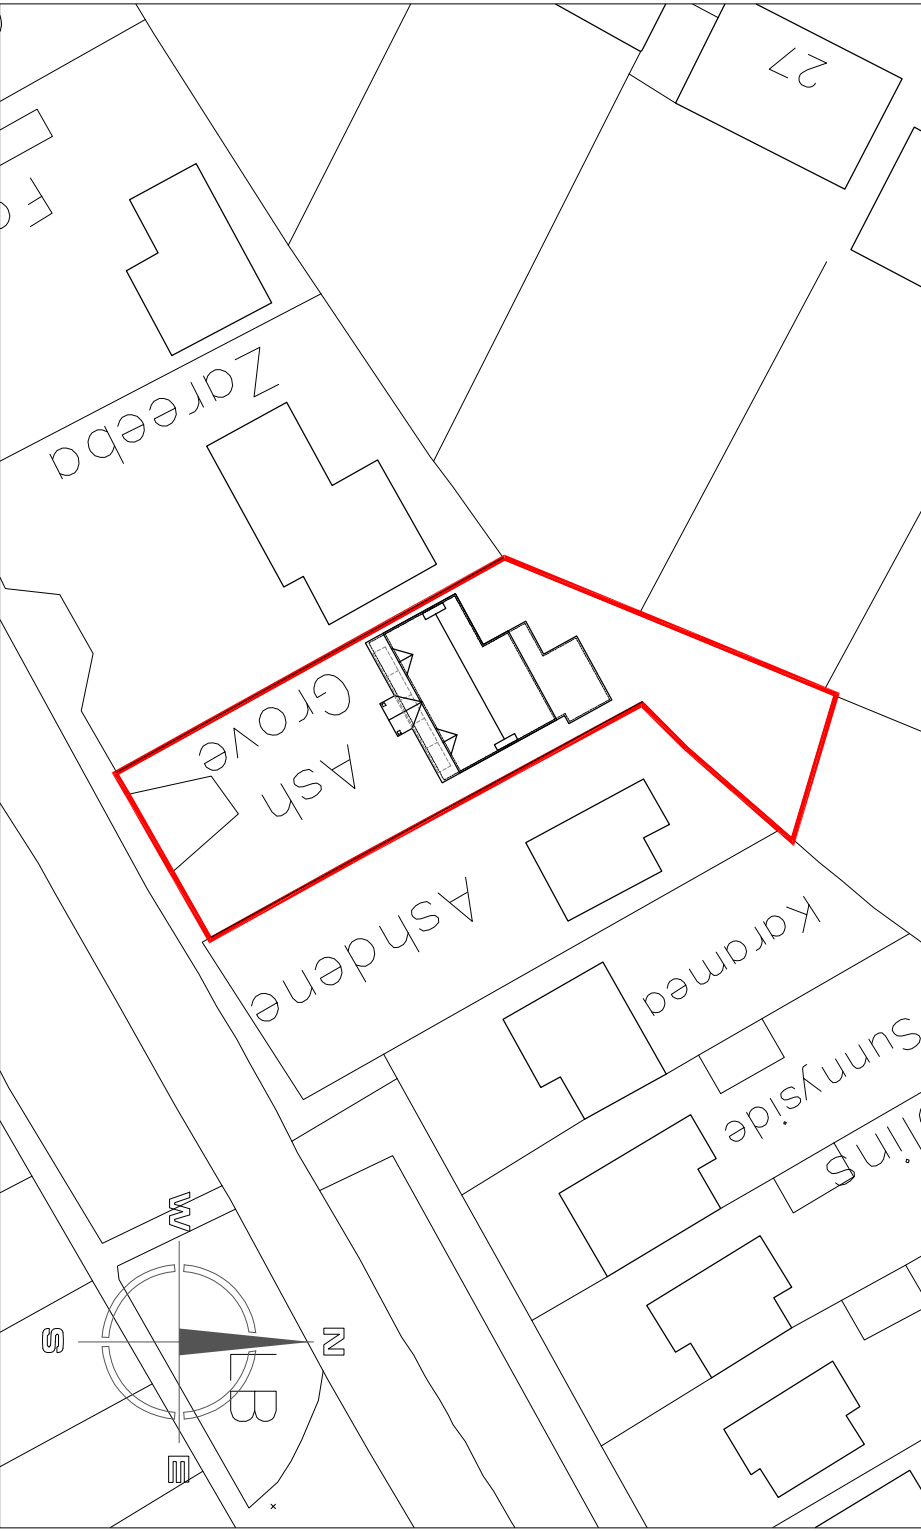

SITE BLOCK PLAN 1:500

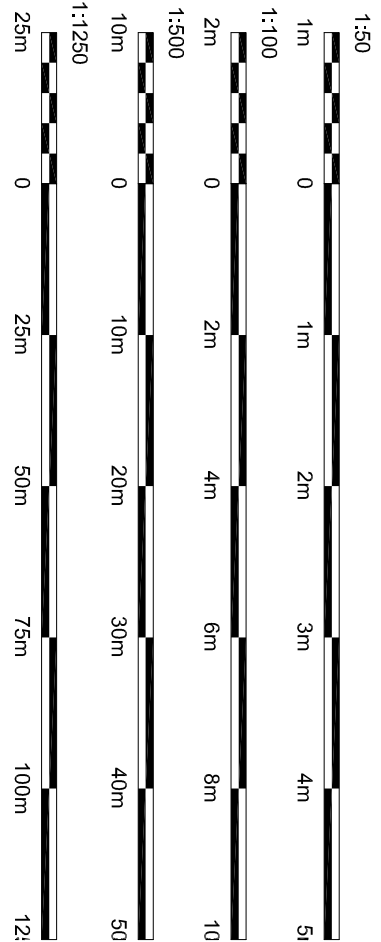

Hewitt&Carr Architects
A: Design House 1 17-19 Leek Road | Cheddle ST10 1JE
T: 01339 754889
E: enquiries@hewittcarrarchitects.co.uk
W: www.hewittcarrarchitects.co.uk

Client
Steve Matthews

Project
Proposed alterations to front elevation
Ash Grove 1/the Barn Alton
Stoke-on-Trent ST10 4AZ


Title
Plans and elevations as proposed

Date
PLANNING
Date
February 2026
Scale @A1
As Stated


Project No.
01529 PL(0) 02

Drawing No.


Rev

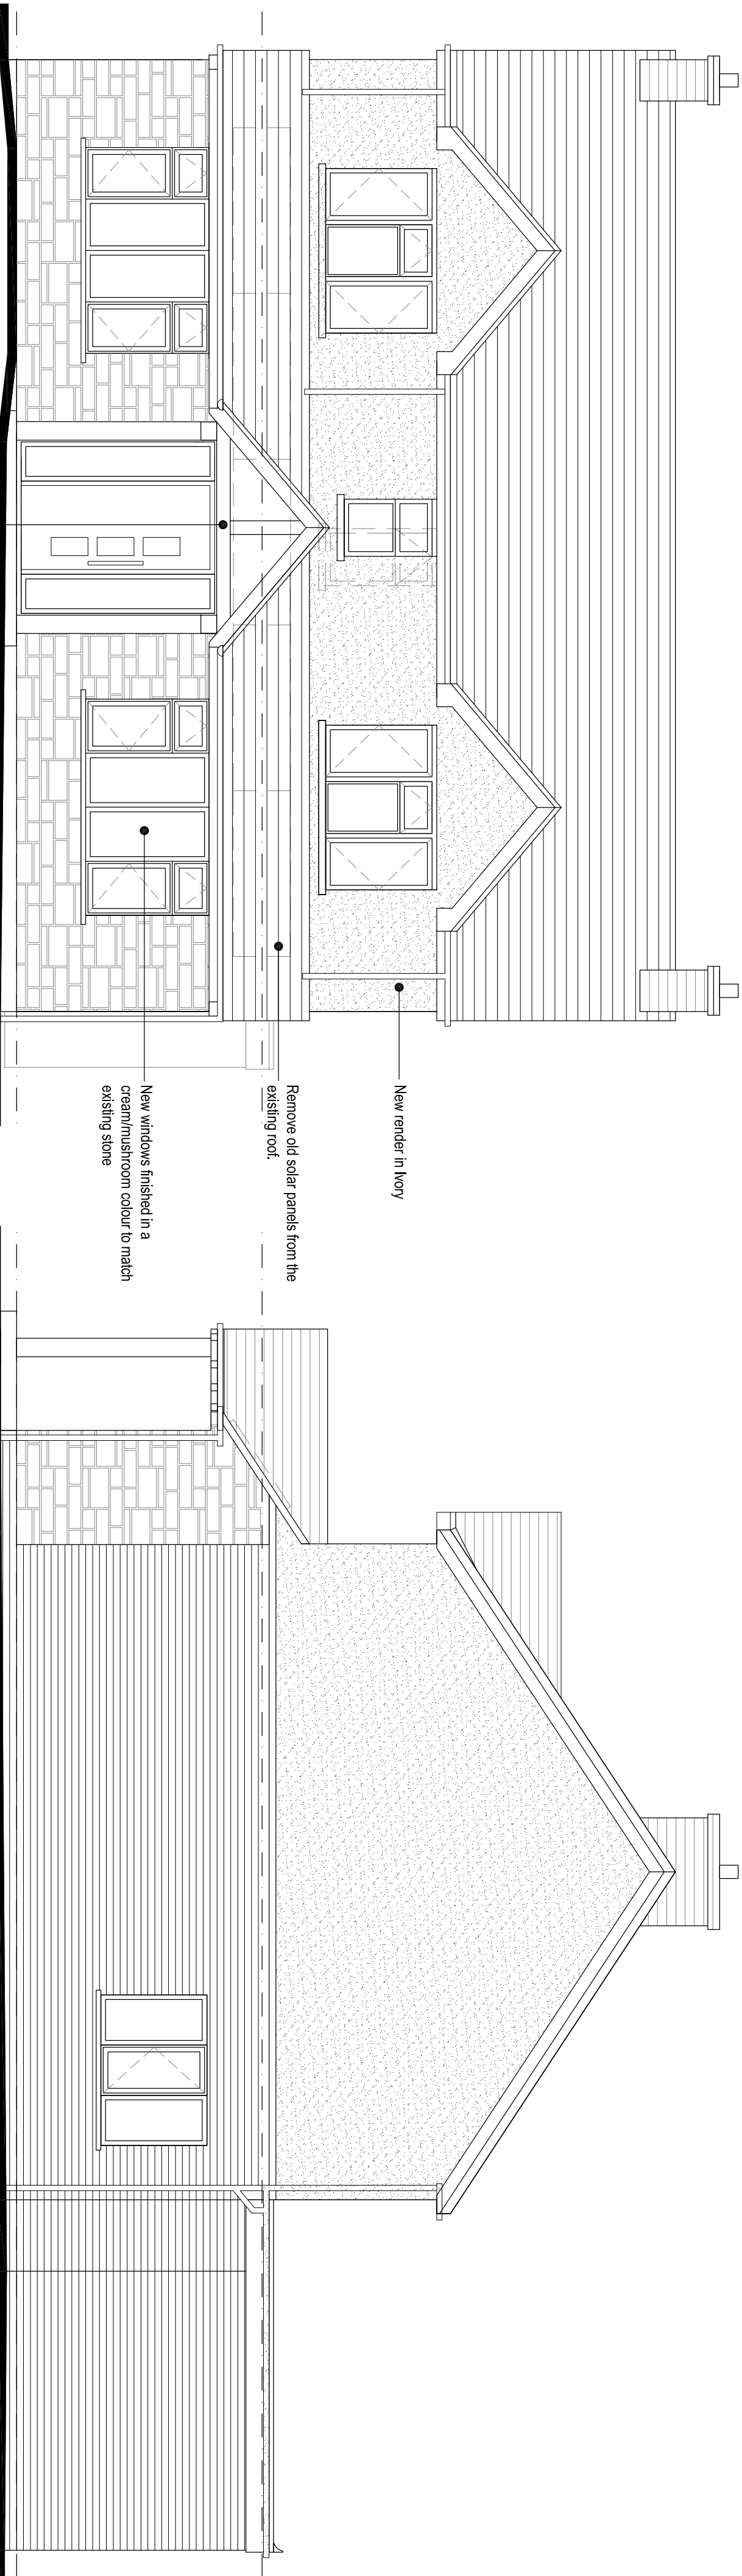

FRONT ELEVATION 1:50

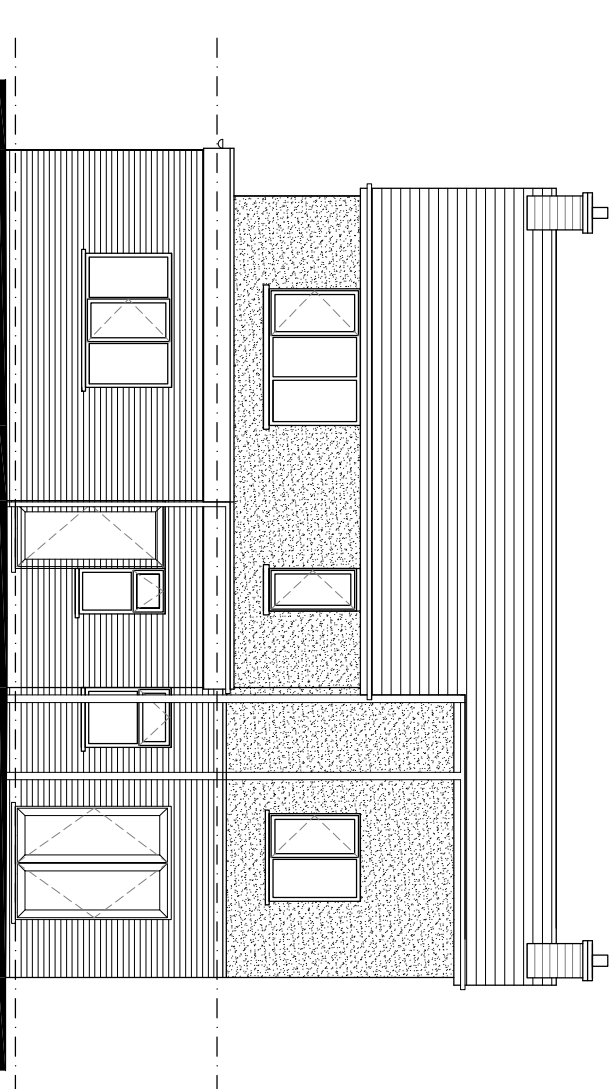


REAR ELEVATION 1:100

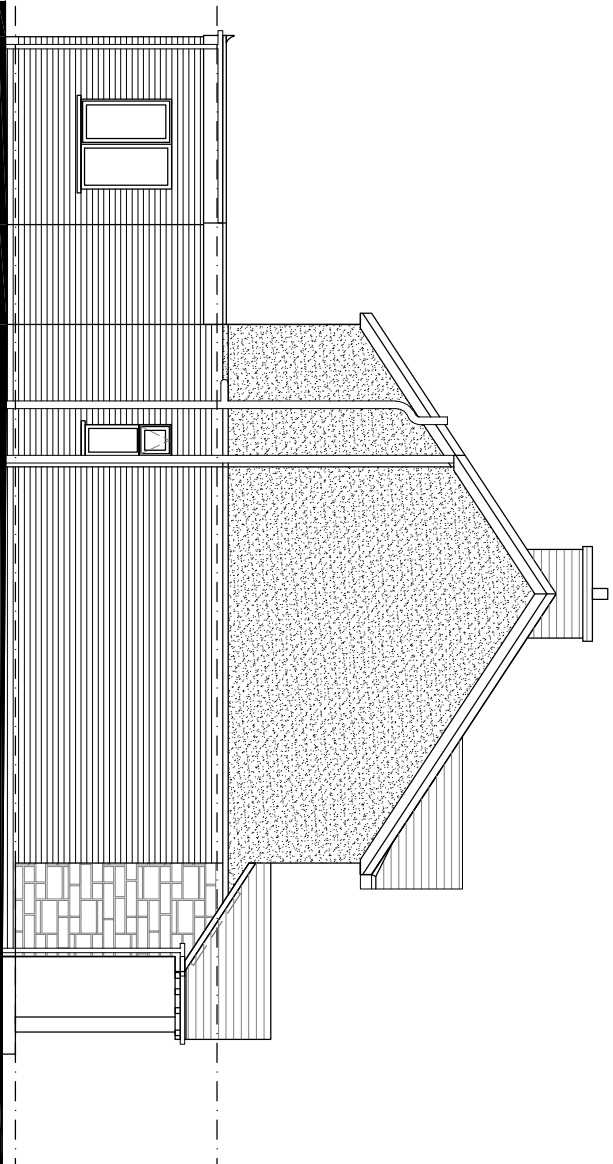


SIDE ELEVATION 1:100



GROUND FLOOR PLAN 1:50

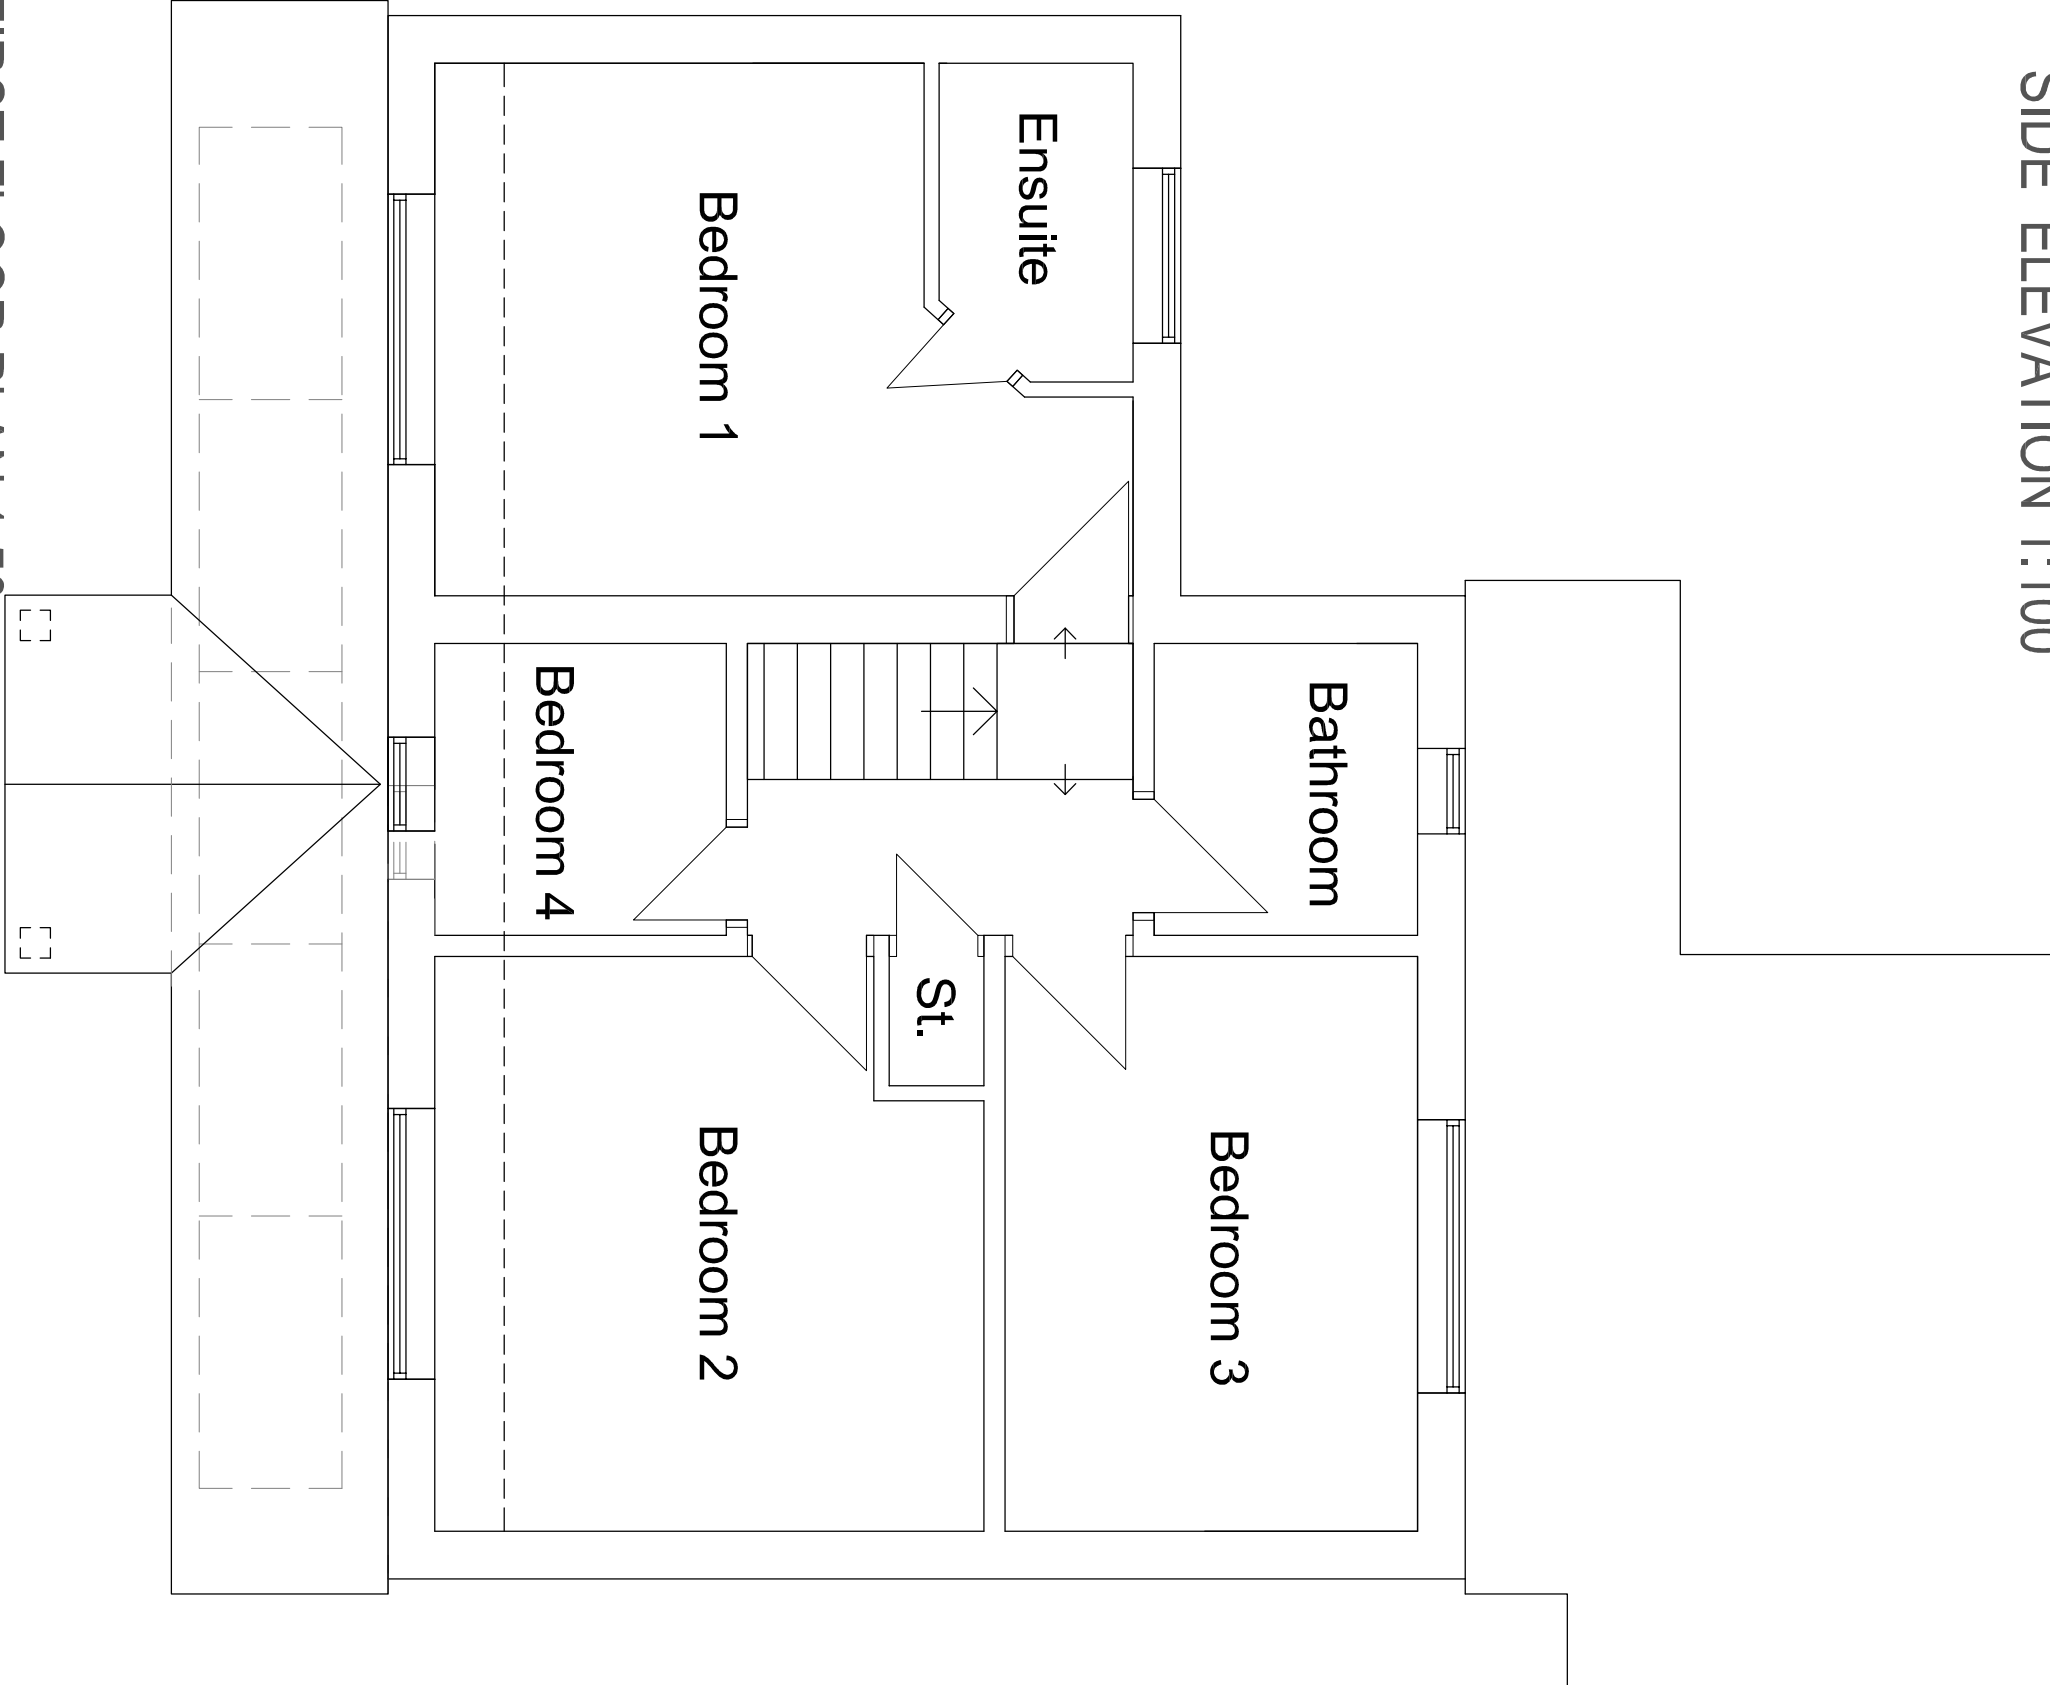

FIRST FLOOR PLAN 1:50

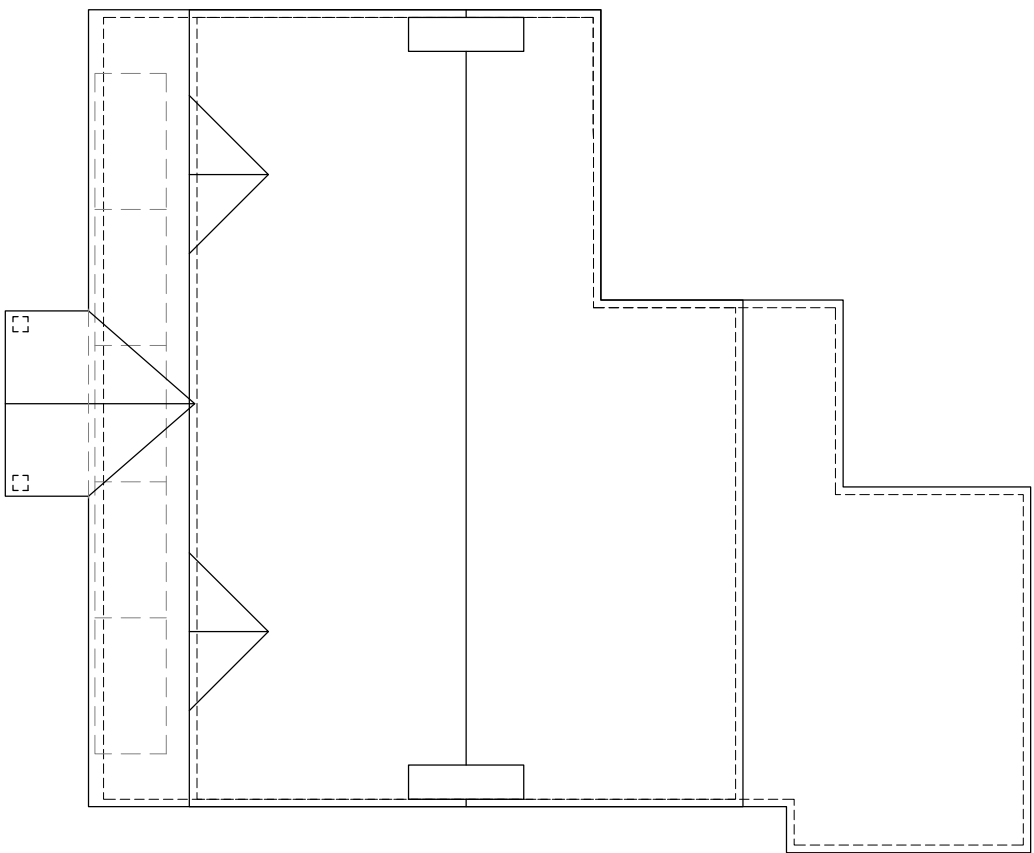

ROOF PLAN 1:100

PLANNING