




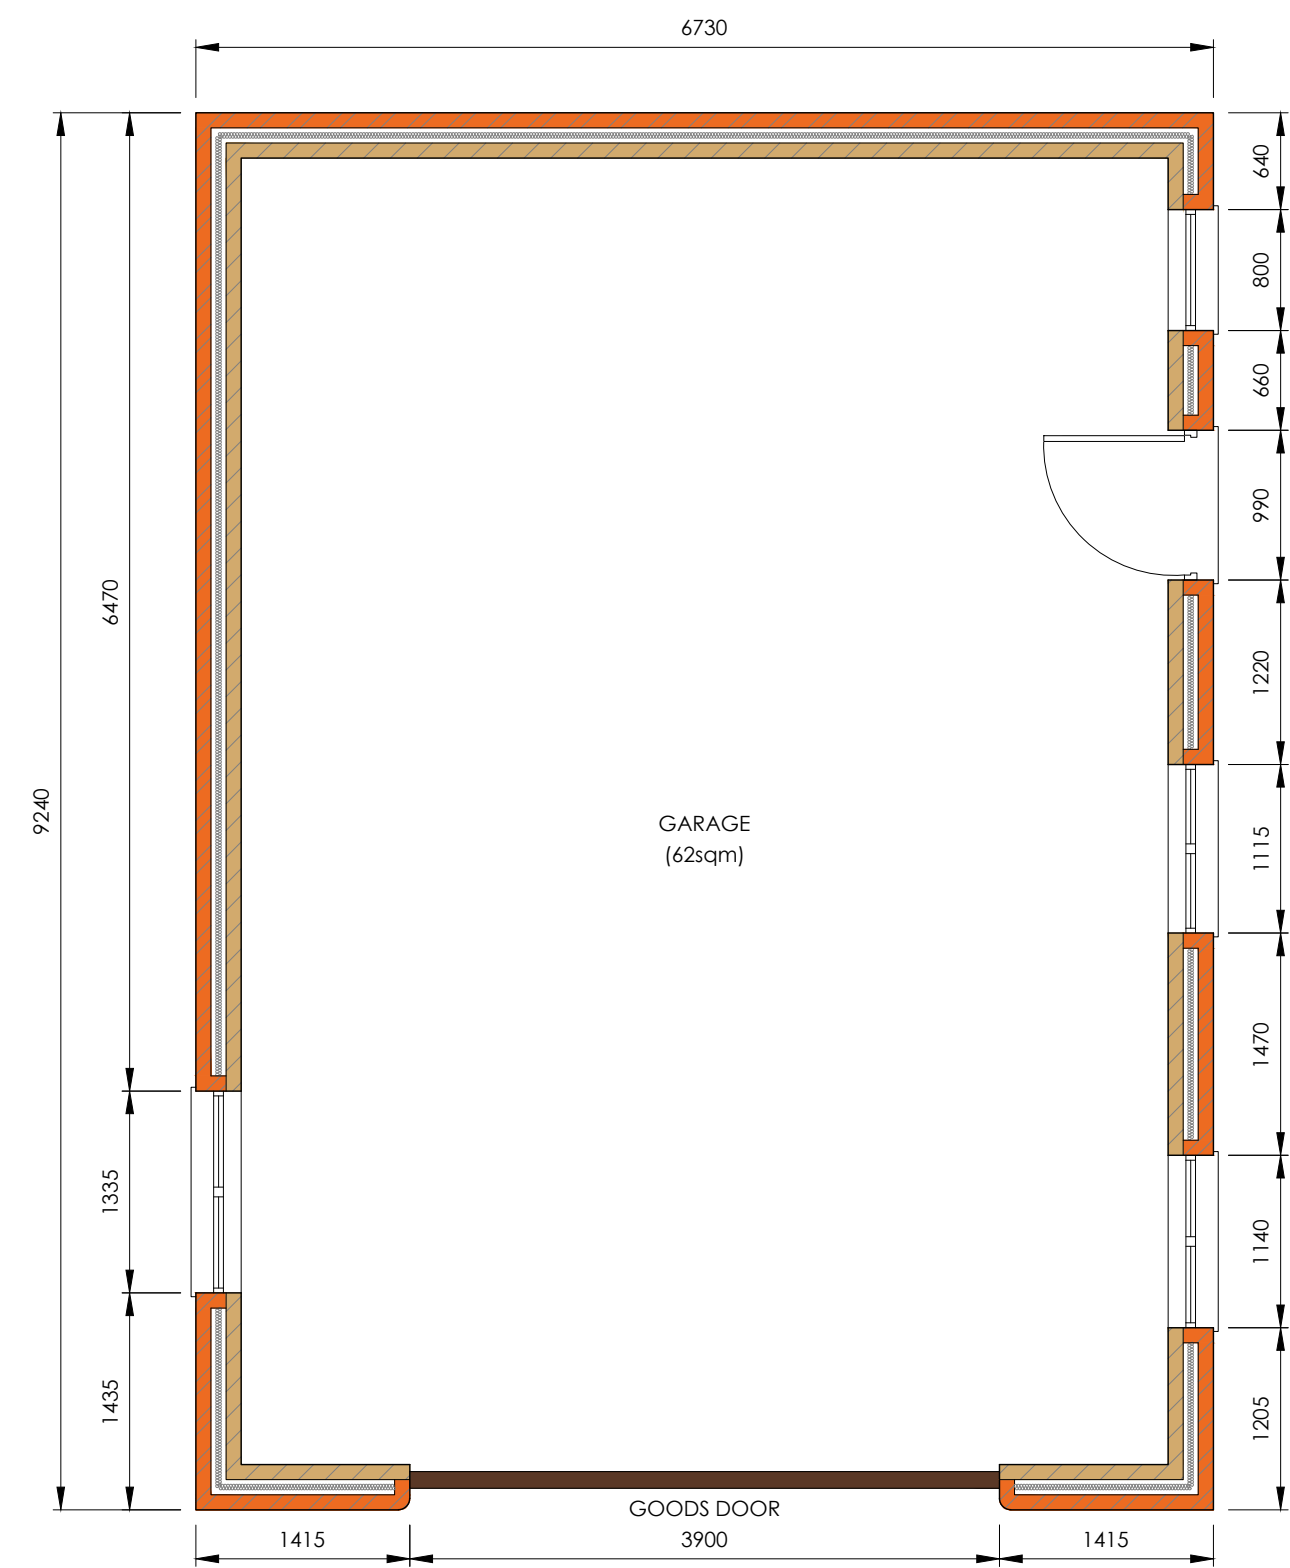


GROUND FLOOR PLAN
(SCALE 1:50)

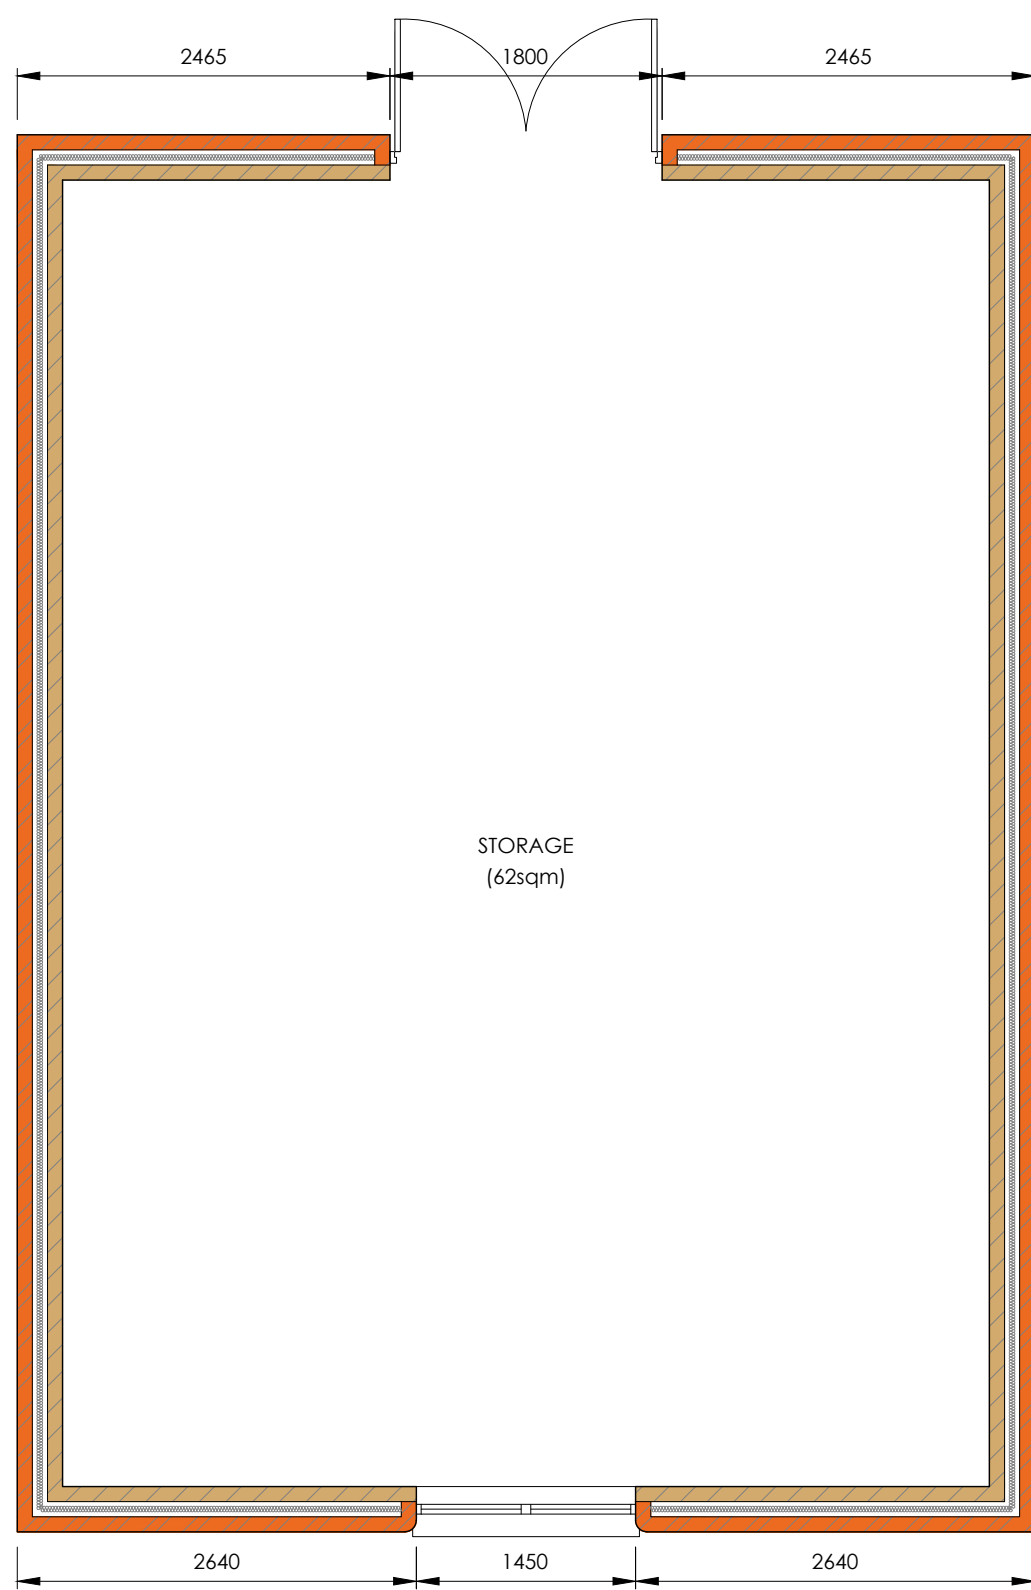


FIRST FLOOR PLAN
(SCALE 1:50)

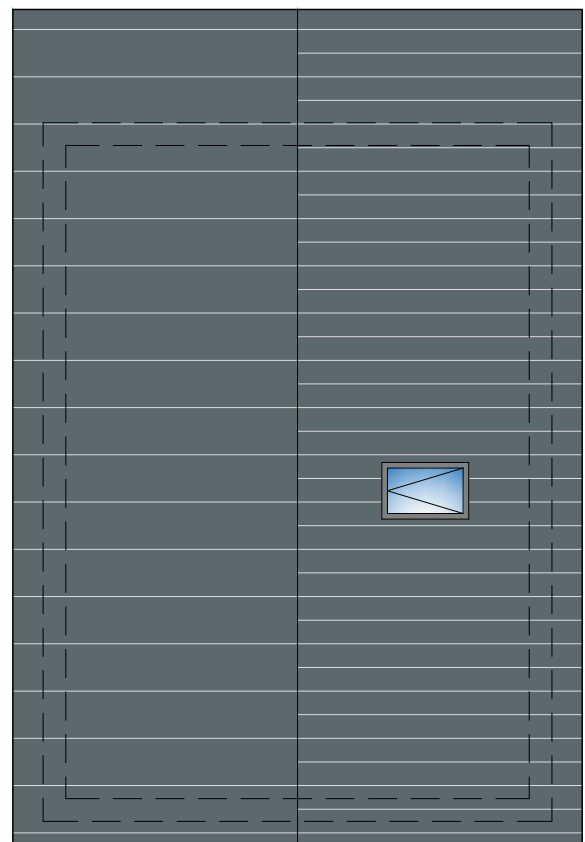


ROOF PLAN
(SCALE 1:100)

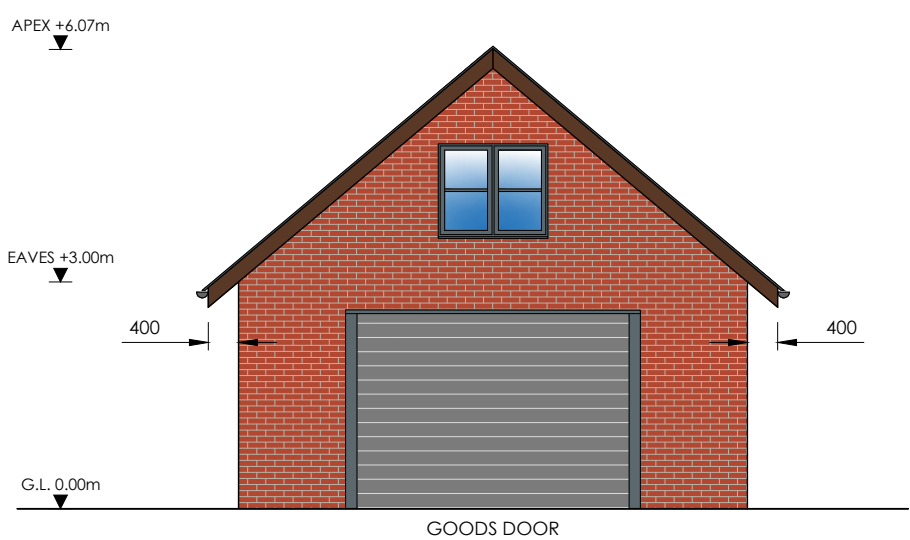

FRONT ELEVATION
(SCALE 1:100)

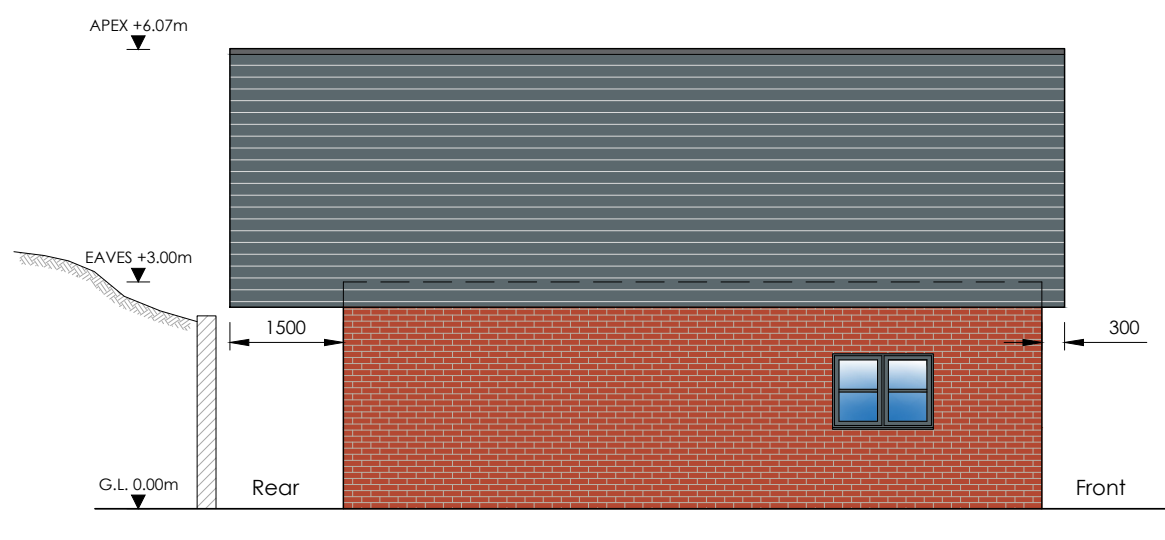

SIDE ELEVATION
(SCALE 1:100)

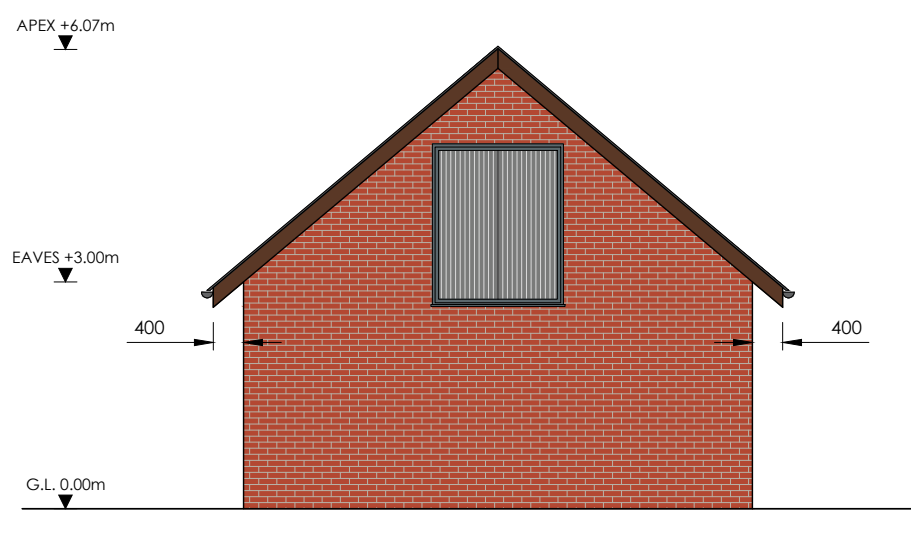


REAR ELEVATION
(SCALE 1:100)



SIDE ELEVATION
(SCALE 1:100)

- NOTES:
1. ALL DIMENSIONS ARE IN MILLIMETRES UNLESS NOTED OTHERWISE. ALL LEVELS ARE IN METRES.
 2. THIS DRAWING TO BE READ IN CONJUNCTION WITH THE ARCHITECTS / ENGINEERS DRAWINGS.
 3. ALL WORKMANSHIP & MATERIALS ARE TO COMPLY WITH THE SPECIFICATION, BUILDING REGULATIONS, RELEVANT BRITISH STANDARDS AND MANUFACTURERS RECOMMENDATIONS.
 4. ALL DIMENSIONS AND SETTING OUT ARE TO BE CHECKED ON SITE AND ANY DISCREPANCIES ARE TO BE REPORTED TO THE CONTRACT ADMINISTRATOR IMMEDIATELY.

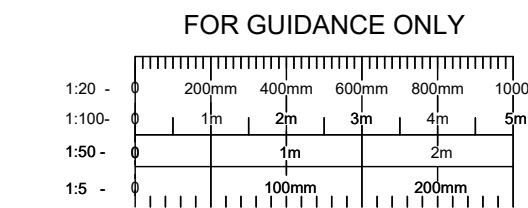

Rev.	Revision Description	Drm	Date	Client:	MR ANDY BROWN		Suitability:	PLANNING	Drawing No:	HEATHERLANDS-IDS-Q546-DR-A-00-10-006		Revision	B
A	FIRST ISSUE	SPW	JUL 2025	Drawing Type:	AutoCAD			Index No.:	IDS-2025-Q546		 Tel: 01889 623581 e-mail: enquiries@idsdesigns.co.uk Drawing Design & Copyright of: Ideal Design Solutions.		
B	ROOF OVERHANGS AMENDED	SPW	JAN 2026	Title:	HEATHERLANDS, BOUNDARY, STAFFS, ST10 2NU PROPOSED FLOOR PLANS & ELEVATIONS								
				Scales:	AS SHOWN @A1	Date:	SEPT 2025	Drawn by:	SPW	Checked by:			



Tel: 01889 623581
e-mail: enquiries@idsdesigns.co.uk

Drawing Design & Copyright of: Ideal Design Solutions.