




All Dimensions & Levels to be checked and verified by the contractor prior to works commencing. Responsibility is not accepted for errors made by others in scaling from this drawing. All construction information should be taken from figured dimensions only. Any errors to be reported to the Architect immediately. The copyright of this drawing and design is vested in the Architect and must not be copied or reproduced without written consent.

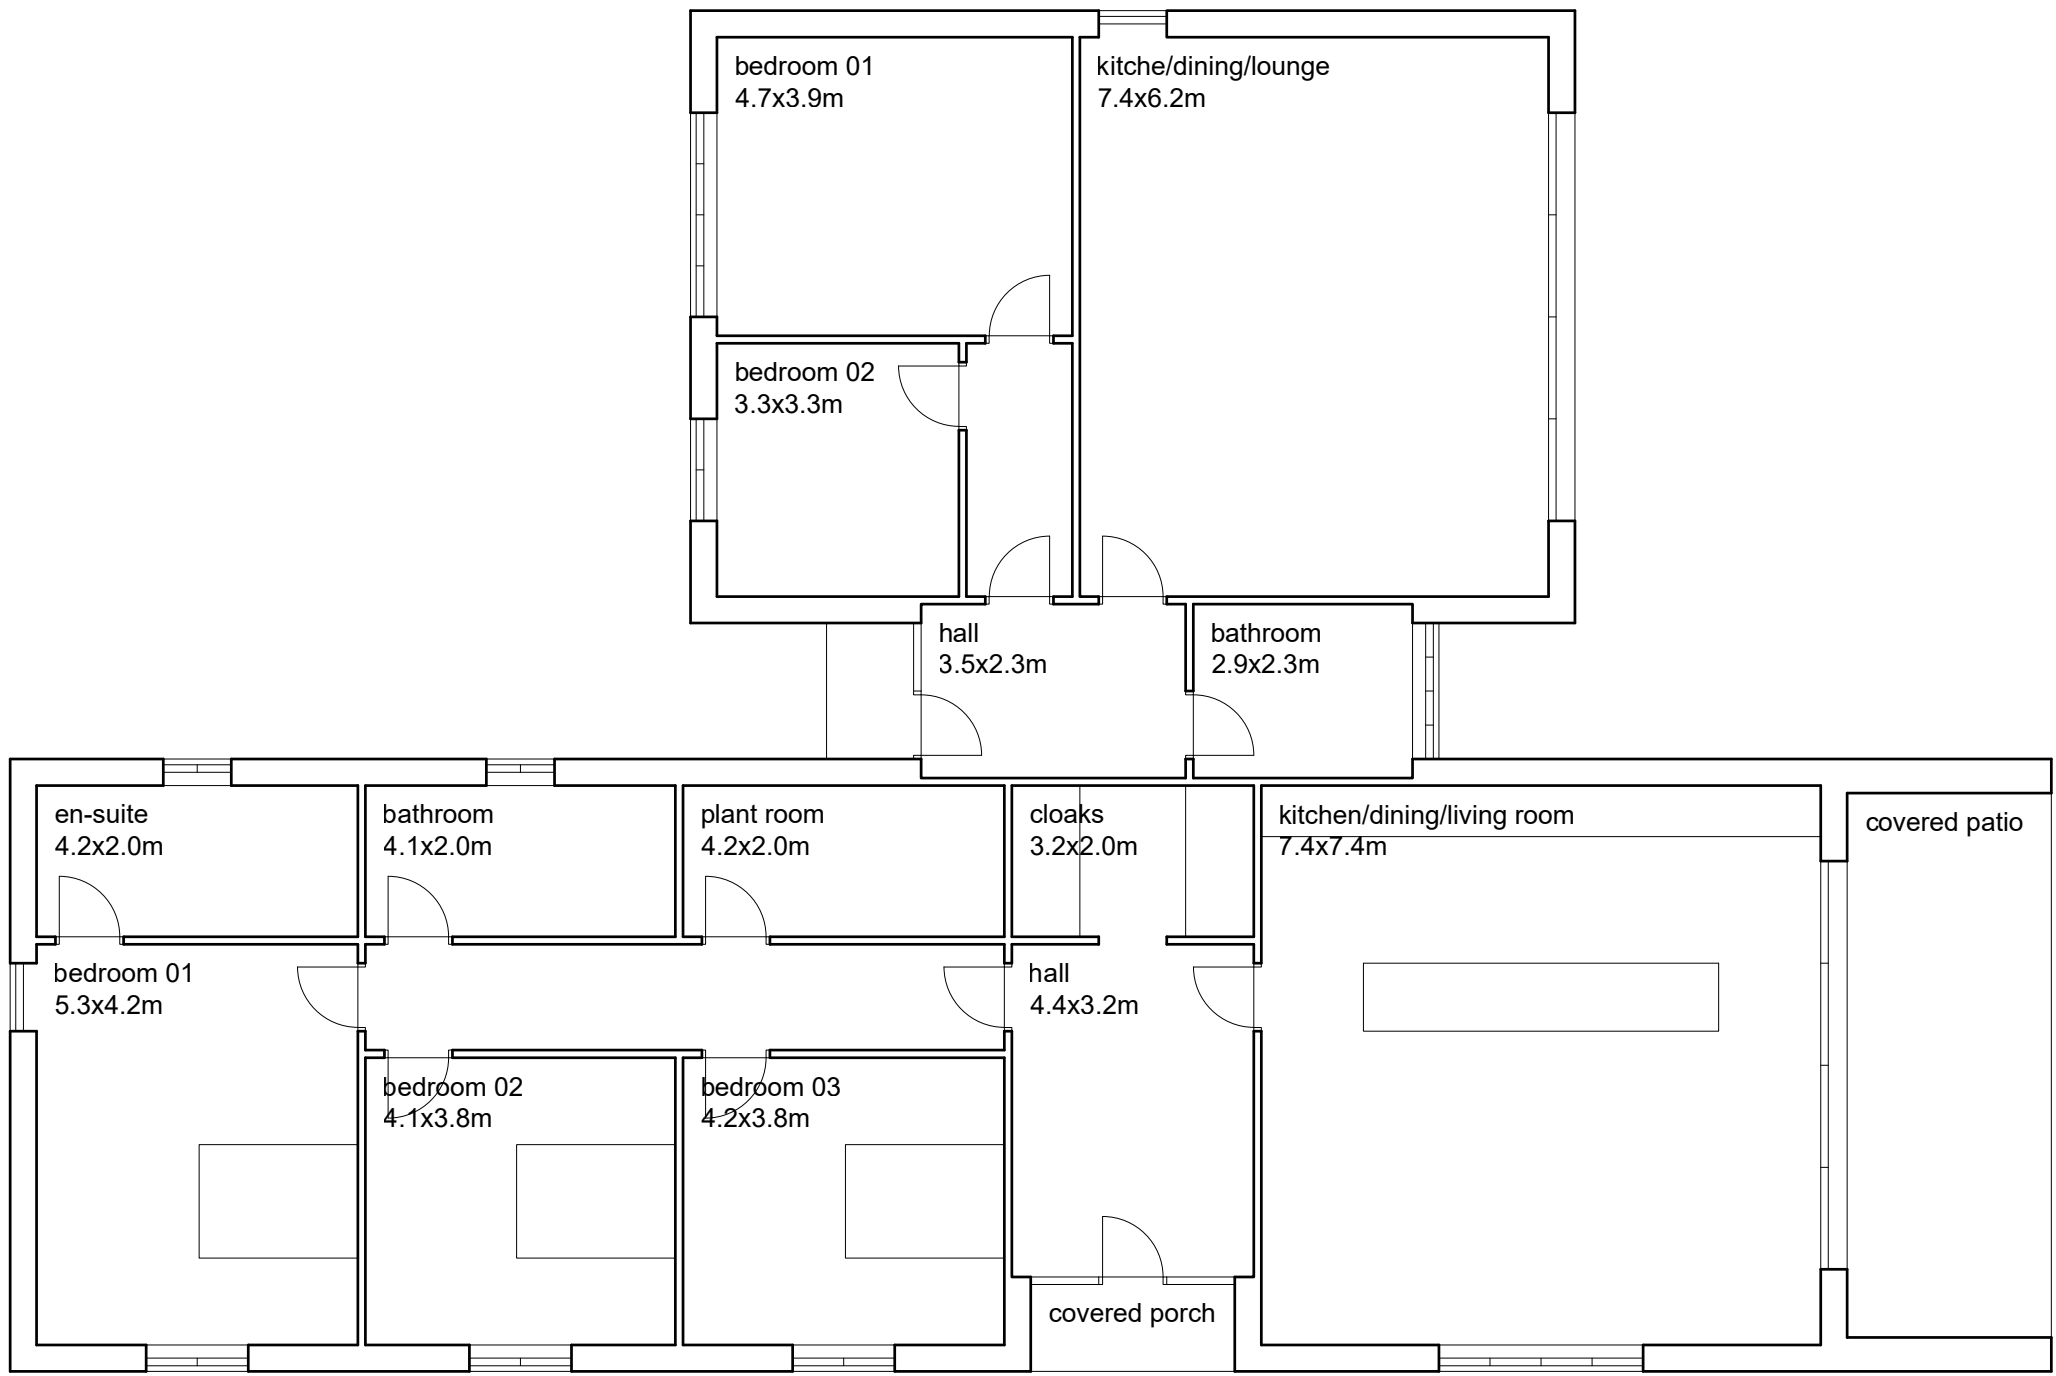


proposed ground floor plan (269 sqm)

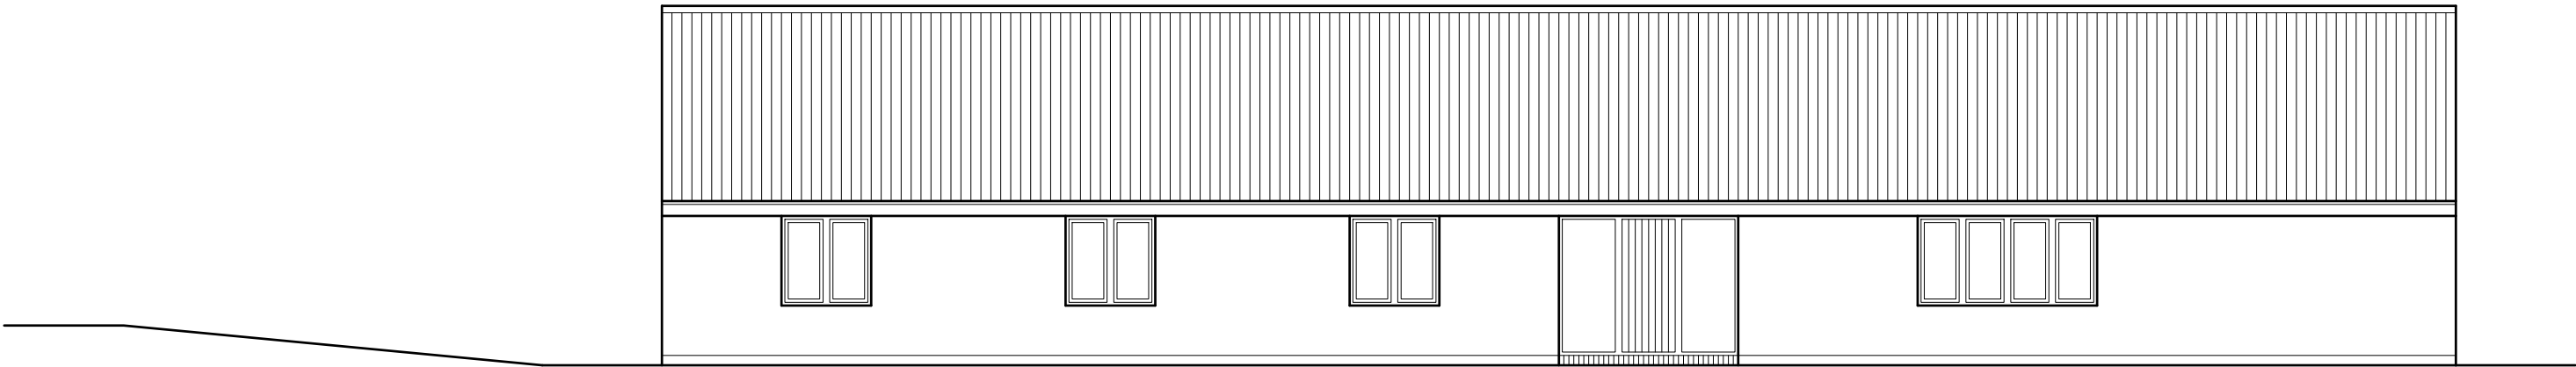


proposed west elevation

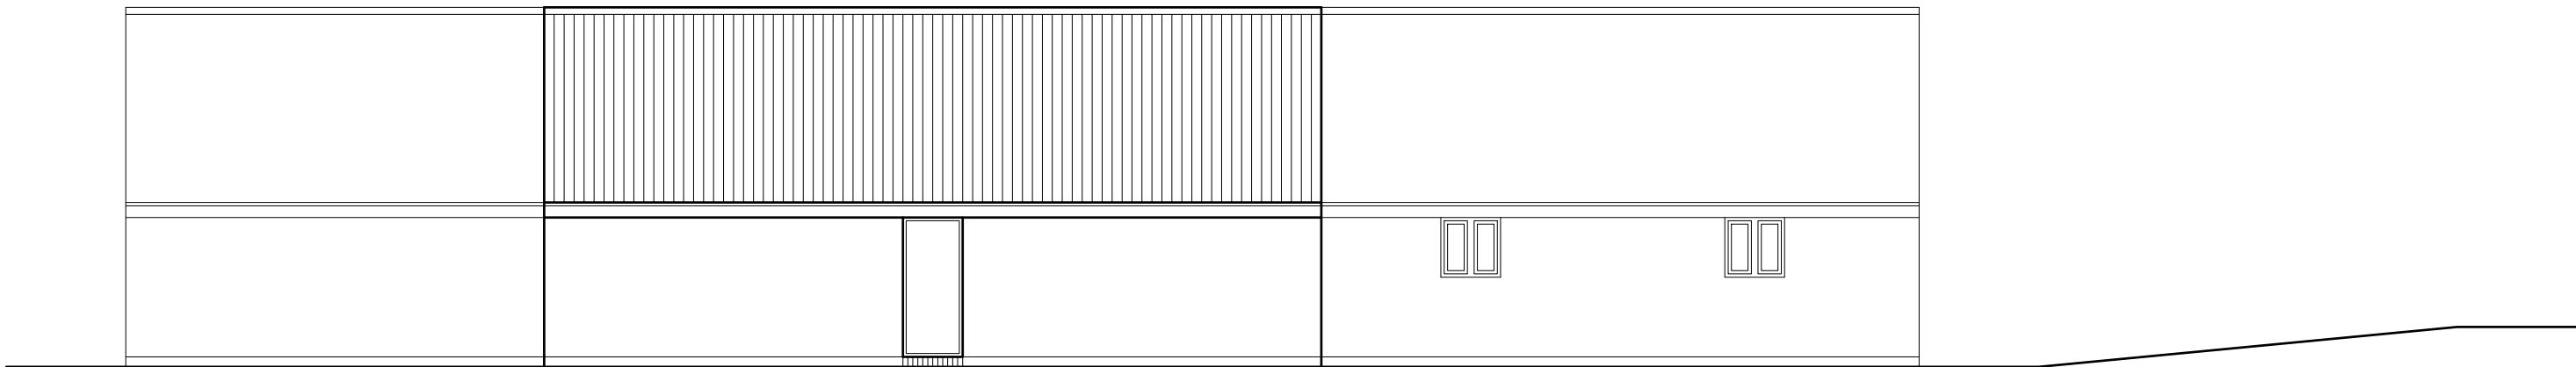

proposed east elevation

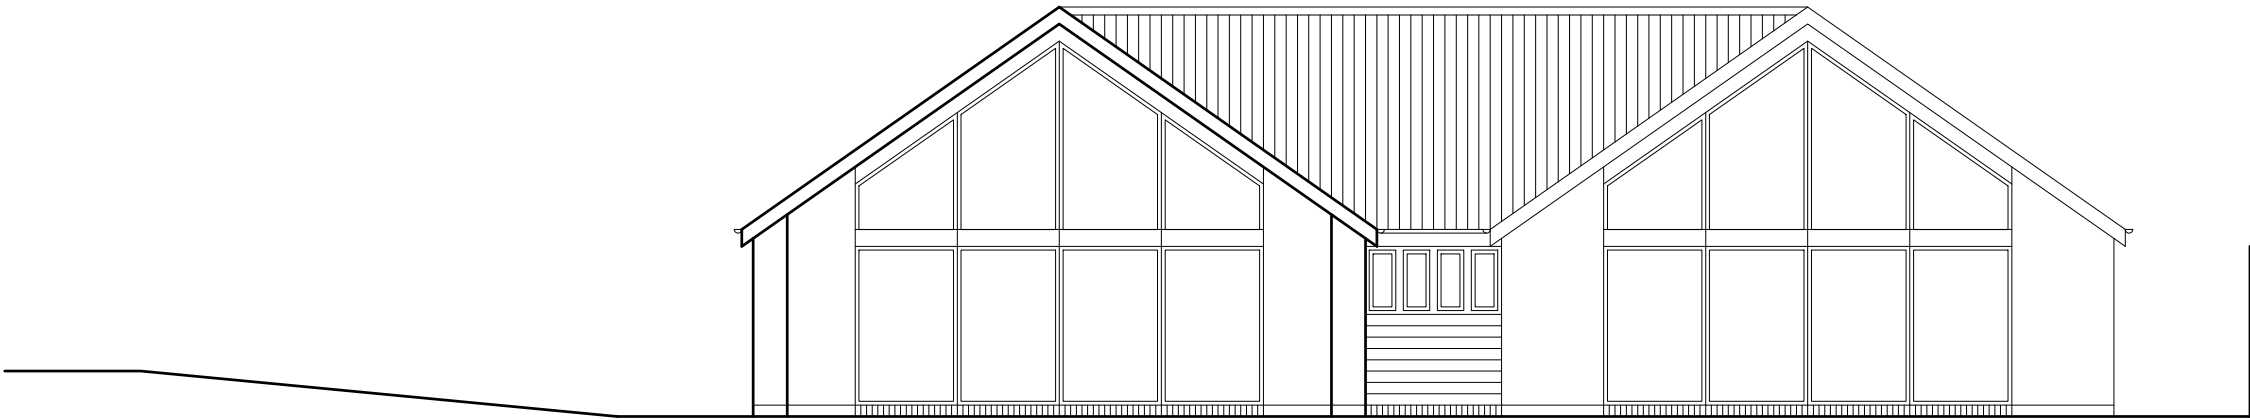

proposed south elevation

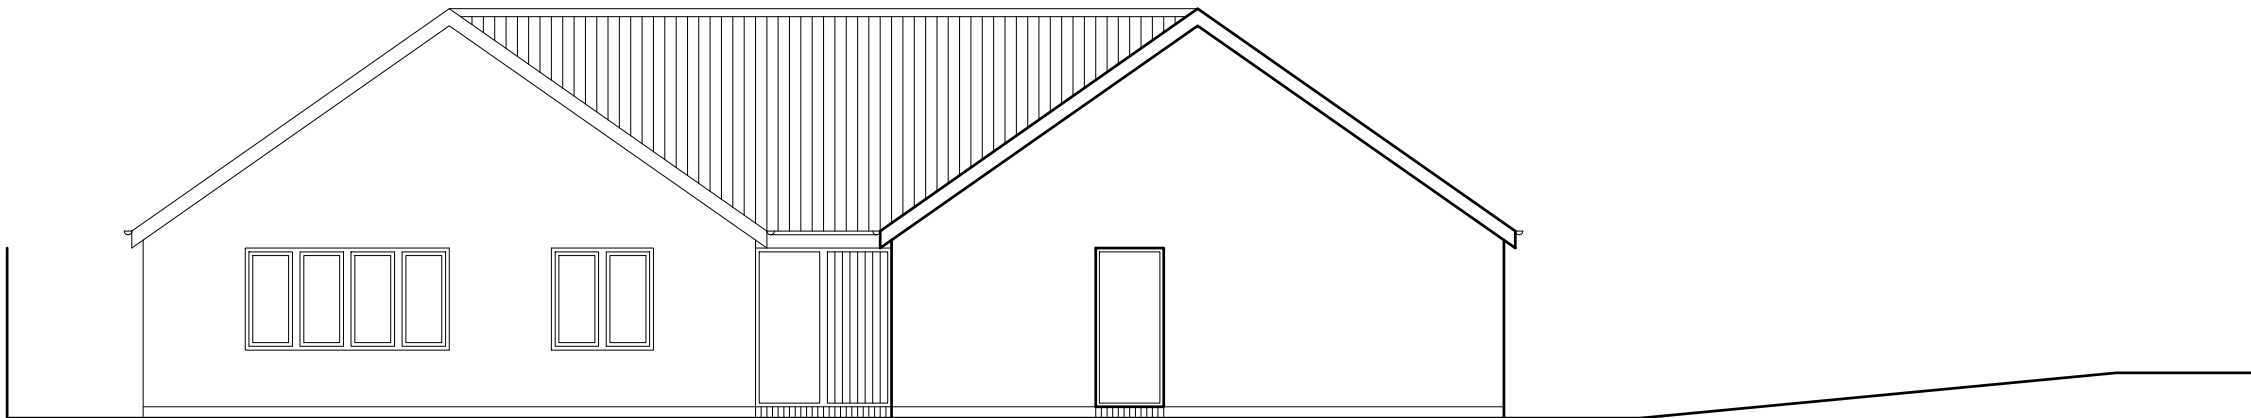

proposed north elevation

rev	description	date
-----	-------------	------

drawing	revision
1309-11	B

client
adrian nixon

project
proposed tourist units

location
cresswellford farm
foxfield view
dilhorne
stoke on trent
ST10 2DX

title
proposed plans and elevations

issue
planning

scale
1:100 @ A1

drawn by	checked by	date
DJW	IS	19.09.25

TarpeyWoodfineArchitects

The Keele Centre, Three Mile Lane, Keele,
Newcastle - under - Lyme, Staffordshire ST5 5HH
tel: 01782 632 680 email: info@tarpey-woodfine.com