




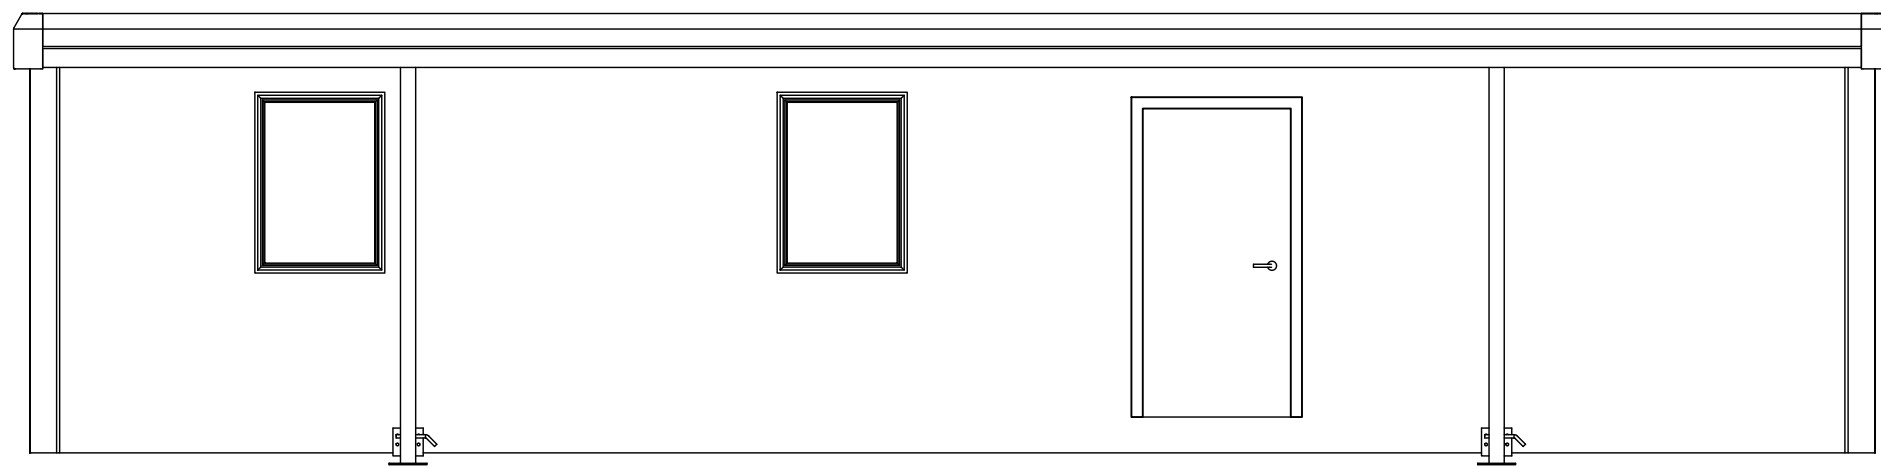


North Elevation

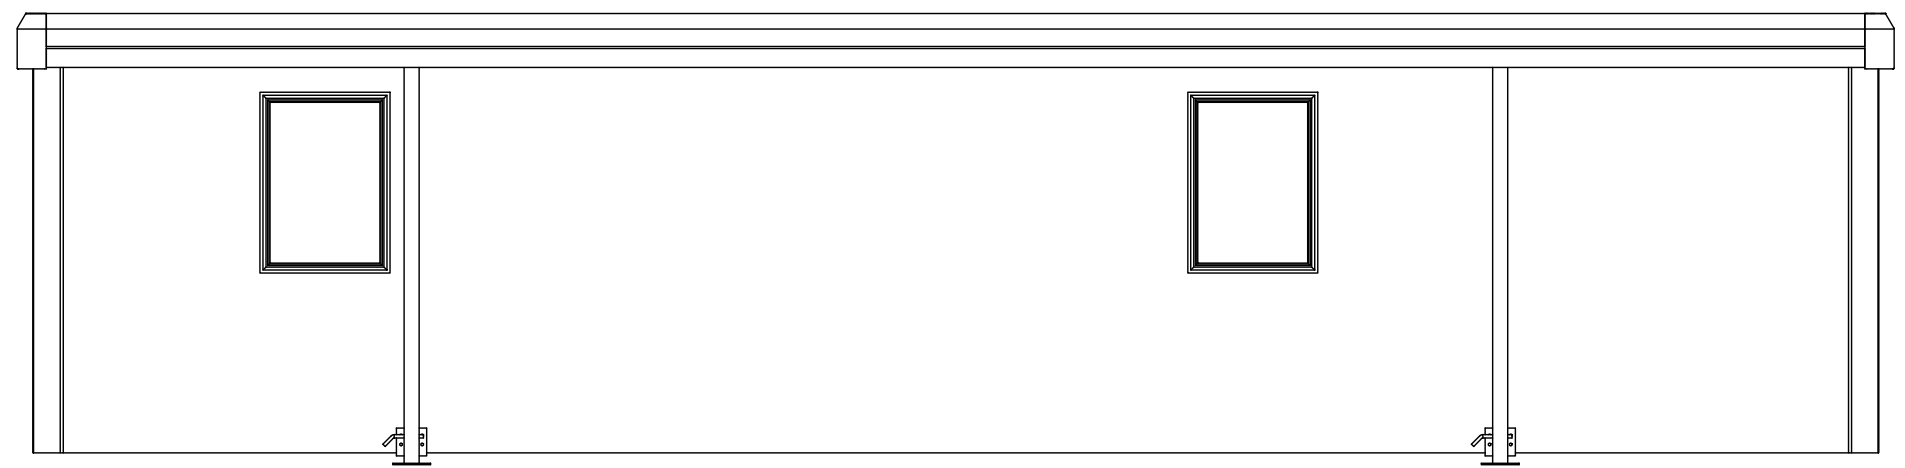


South Elevation

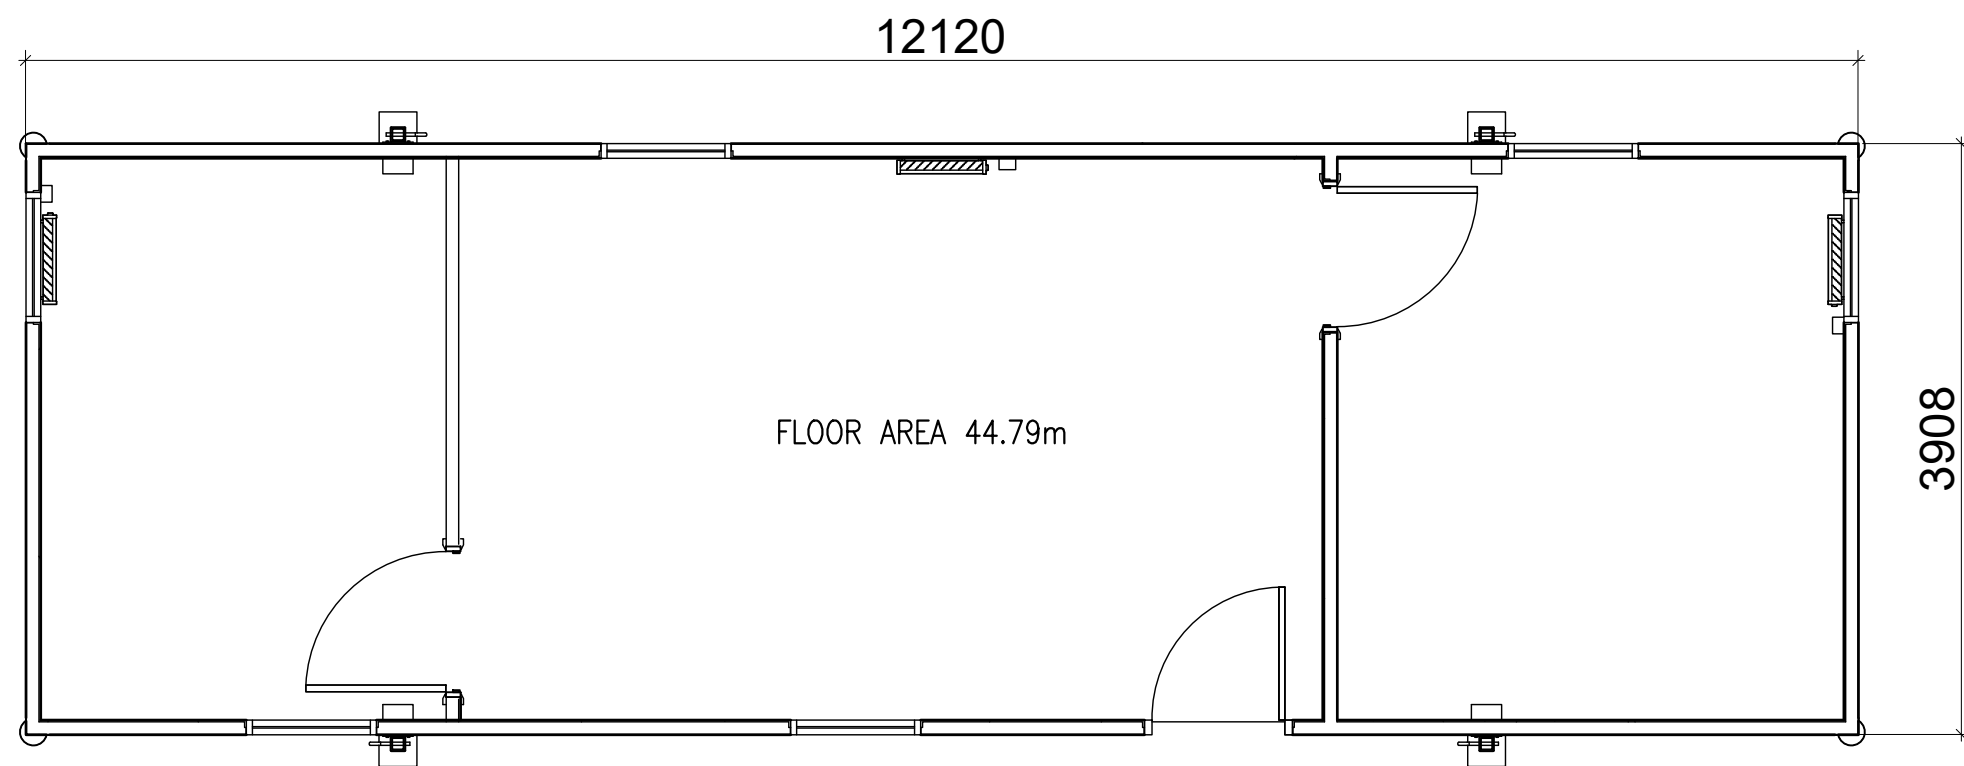

Plan View

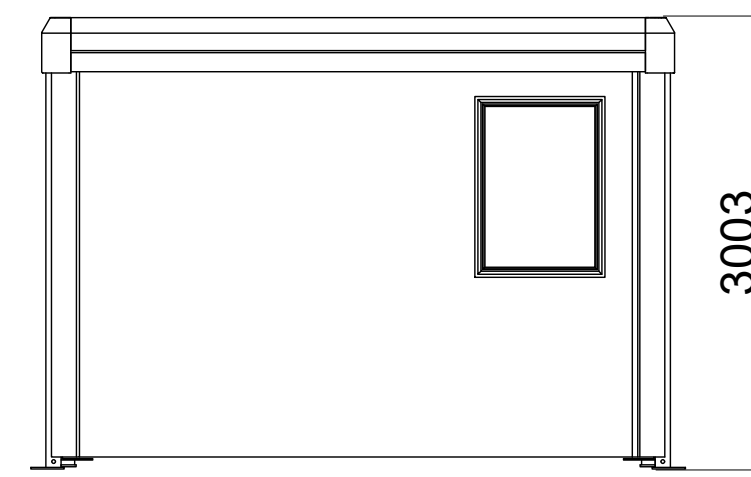

West Elevation

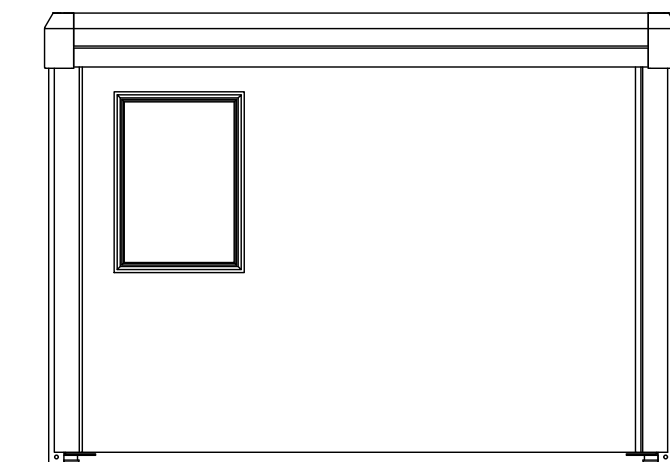

East Elevation



Portakabin Limited Huntington York YO32 9PT
Telephone 01904 611655 Fax 01904 611644

Project Portakabin Office Building ClicknDrive located at MF Tyler Transport Yard	
Client ClicknDrive	
Title Plan and Elevations Portakabin Titan Office Building	
Date 23 11 25	Drawn AH
Scale 1:50 @ A2	
Drg. No. NRAHOPP13821610	Rev.

STANDARD COLOURS

External:	Walls and wall trims	-	Goosewing grey BS ref 10 A 05
	Corner trims	-	Silver
	Roof	-	White nearest BS ref 00 E 05
	Lodastrut legs	-	Grey BS 4800 ref 10 A 05
	Doors	-	Goosewing grey nearest BS ref 10 A 05
	Fascia	-	Grey RAL 7042
	Windows	-	Blue foil wrapped ref. Renolit – Werke GmbH 515005-167

