



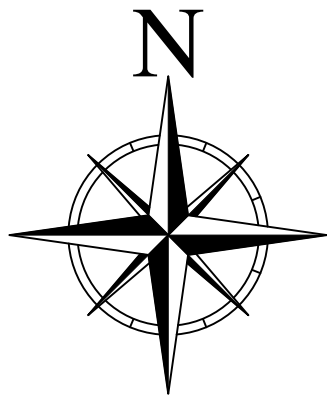

Proposed location of
2nr single storey
Portakabin Buildings.

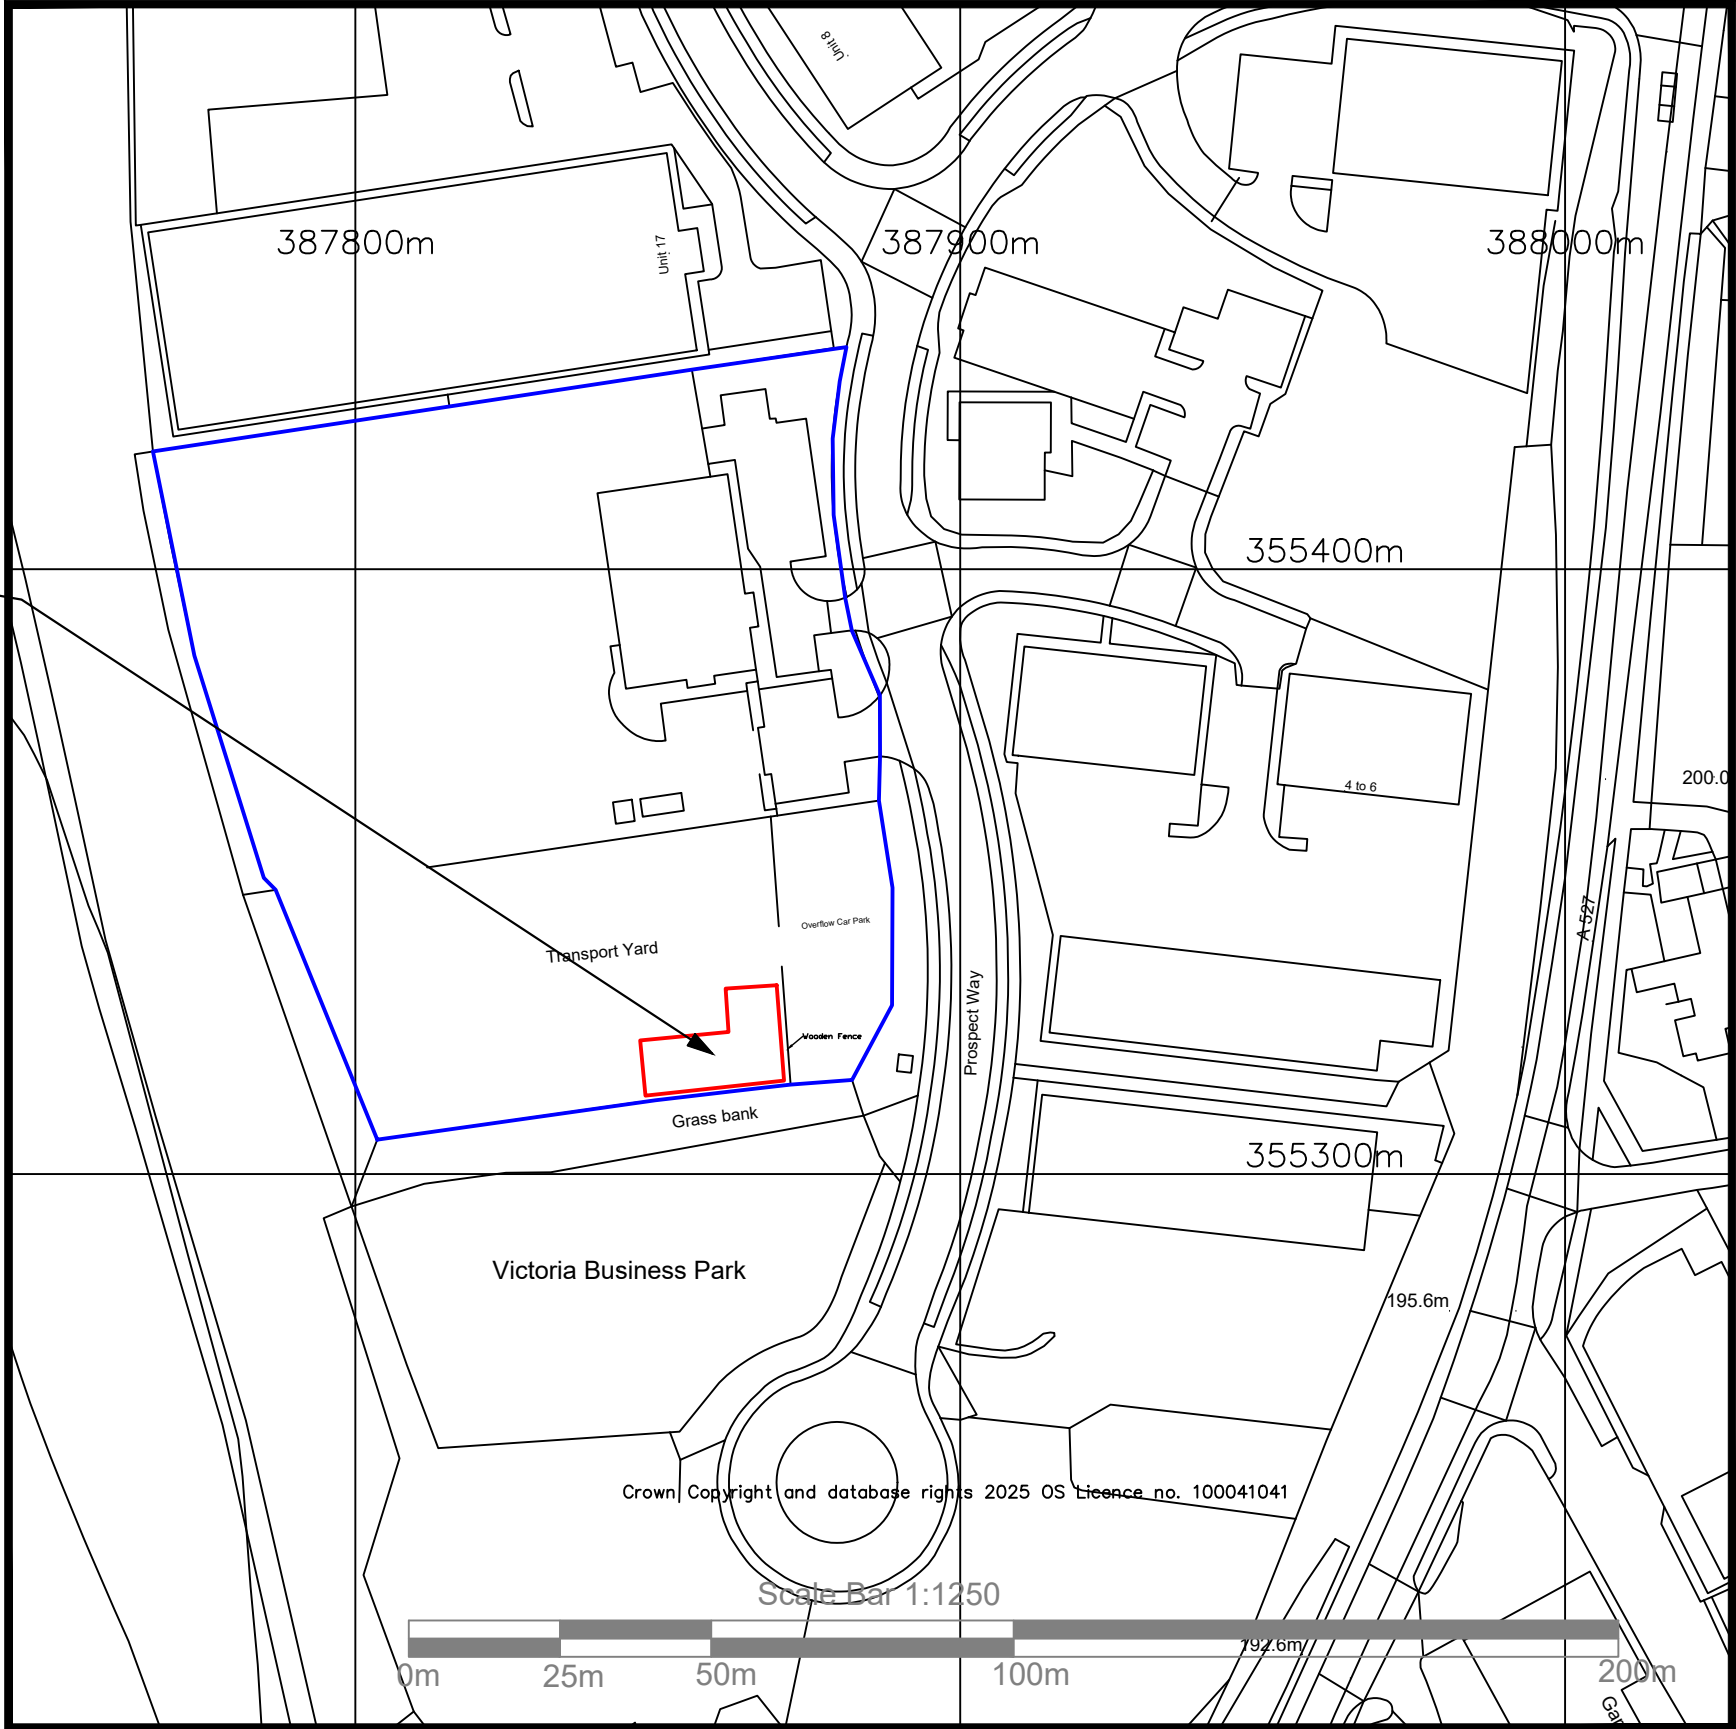

LOCATION PLAN
scale 1:1250

Victoria Business Park



Crown Copyright and database rights 2025 OS Licence no. 100041041

BLOCK PLAN
scale 1:200

Portakabin

Title
Existing Location and Block Plan for proposed 2nr Portakabin Buildings at:-

ClicknDrive
at MF Tyler Transport Yard
Victoria Business Park
Prospect Way, Knyrersley, ST8 7PP

Date: 23rd November 2025

Scale : 1:200 & 1:1250 @ A1

Drawing Number
NRAHCLICK002

NOTES:
Site plan is based on existing Ordnance Survey information

KEY:
Application Boundary
Area owned by client but not in application

Portakabin Limited 2025
This drawing is the property of Portakabin Limited, it must not be copied or reproduced or divulged to anyone without written permission.

Rev.	Date	Notes	