


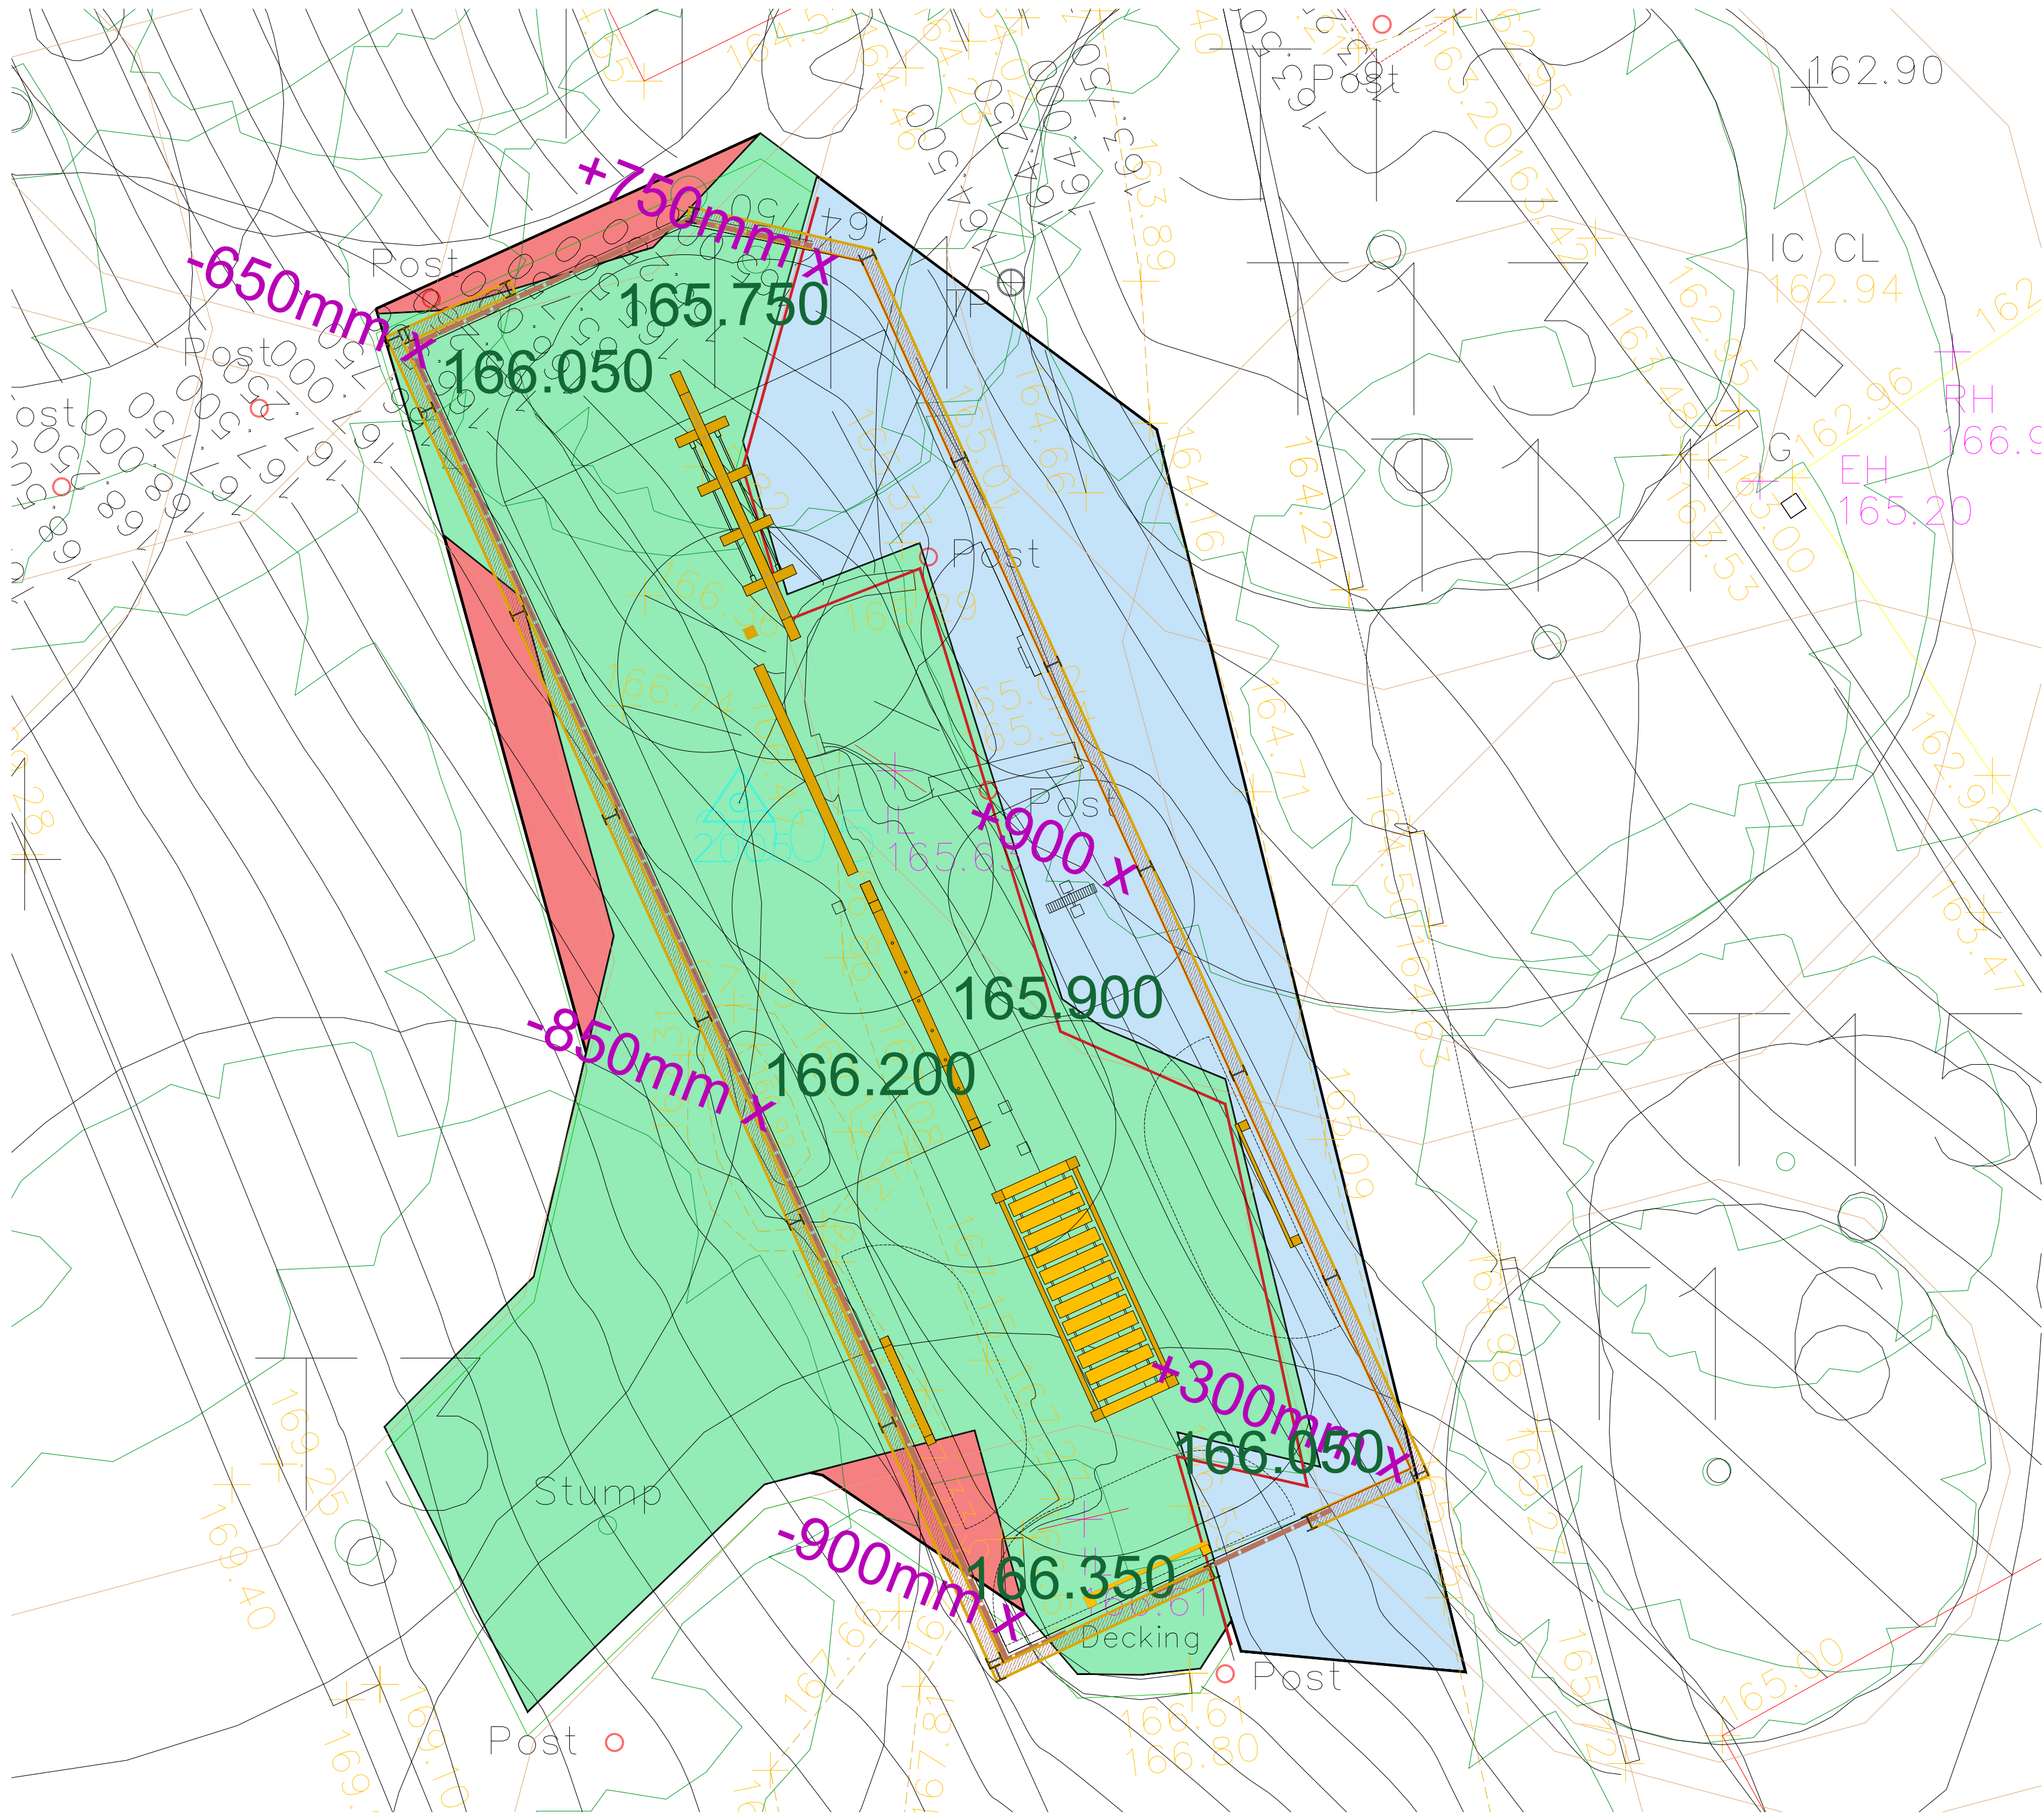

Scale 1:50 @ Paper Size A2


Permissible Dig Area

Lost RPA

Permissible Build Up Area

+000mm x
Proposed Level Change

000.000 Proposed Ground Level:

 

Rev.	Drawn	Comments.	Date

MAC
ARCHITECTURAL DESIGN LTD
Moorland House, 123 Moorland Road, Burslem, ST6 1JD.
T:01782 503302 E:admin@mac-arch.co.uk

Client:
Rudyard Lake Trust

Project:
Proposed Play Area
at Rudyard Lake, Off Lake Road
Rudyard, Leek, Staffordshire.
ST13 8XB

Title:
Proposed Site Plan
(indicating changes in ground level)

Status:
Planning