




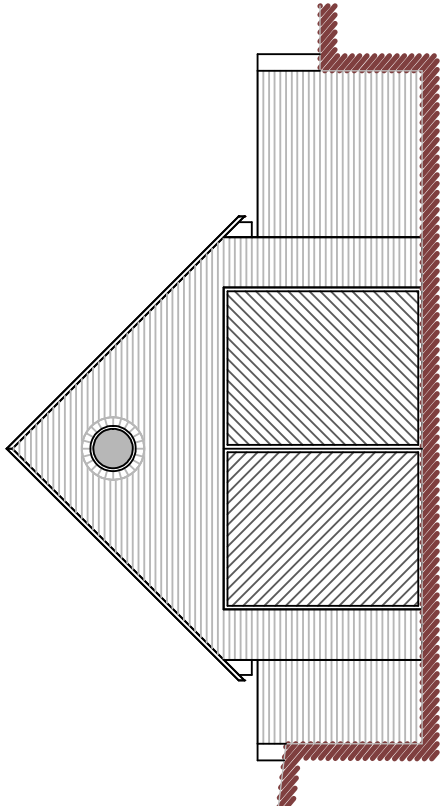


Front Elevation

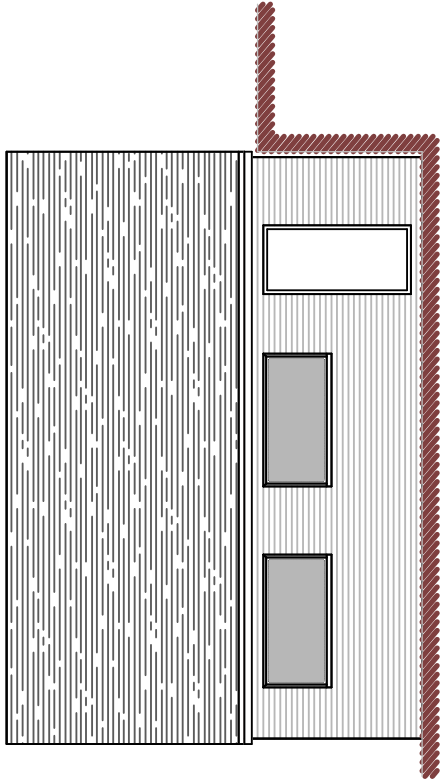


Side Elevation

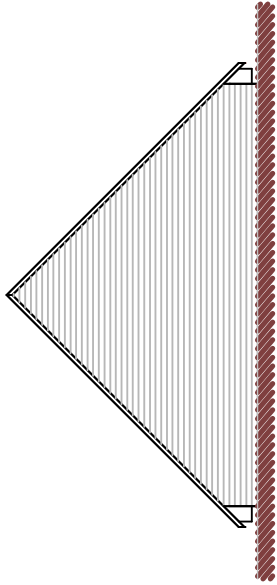

Rear Elevation

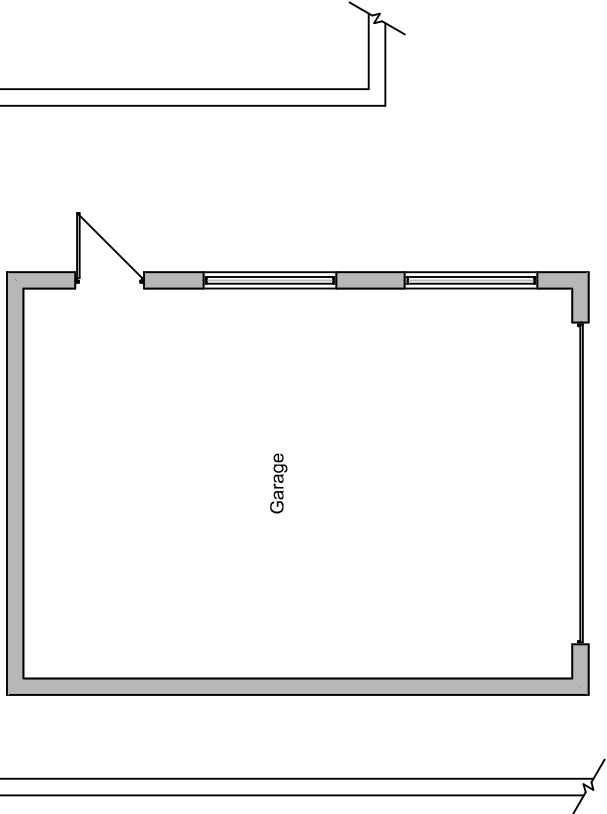

Ground Floor Plan

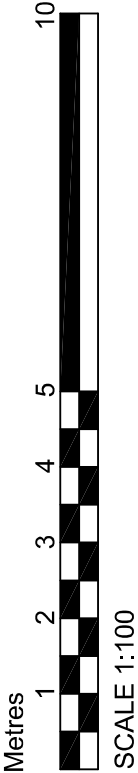

**DBD Architectural
Consultancy Ltd ©2026**

- 1. Copyright is vested with DBD Architectural Consultancy Ltd.
- 2. All dimensions to be checked on site before proceeding.
- 3. Contractor to check/adjust dimensions of new work to suit existing conditions. Do not assume existing structure or details are plumb, square or level.
- 4. Contractor must notify the architect of any discrepancies before proceeding.
- 5. All drawings to be read in conjunction with all other consultants drawings and specs.

A	24.03.26	Details Added	Rev	Date	Description



DBD Architectural Consultancy Ltd
50 Broad Street Leek,
Staffordshire ST13 5NS
01538 383118
mail@dbdconsultants.co.uk
www.dbdconsultants.co.uk

Mr & Mrs Davies
1 Novi Lane
Leek
ST13 6NR

Extension to existing detached garage
and highway access alterations.

Title

Plans as Existing

Sheet: Planning
Size: A3
Scale: 1:100

Date: 15.12.25
Job No: 2585

Drawing Number:
PL 02A