




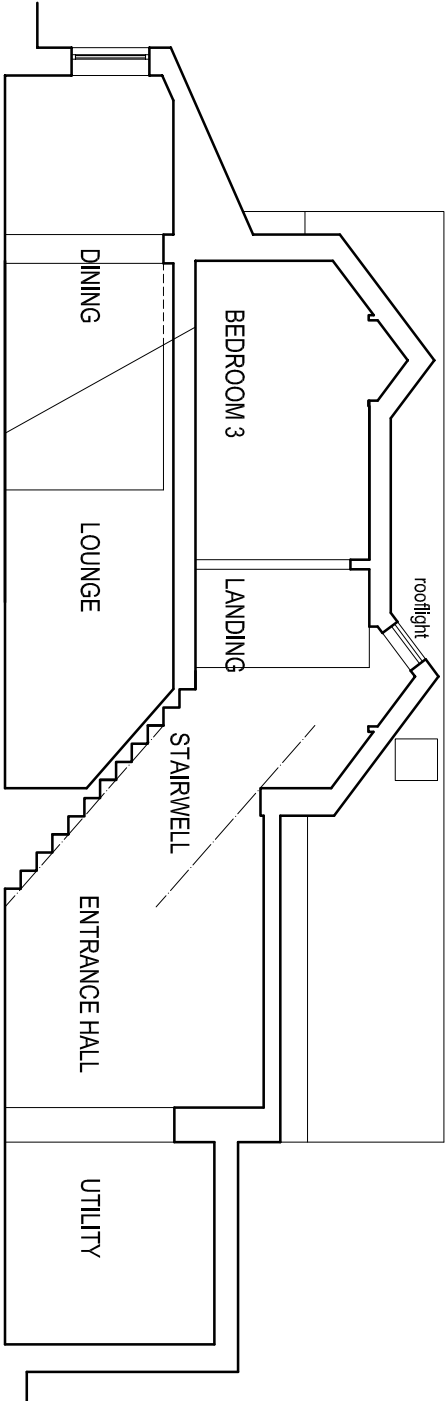


SECTION ON D-D

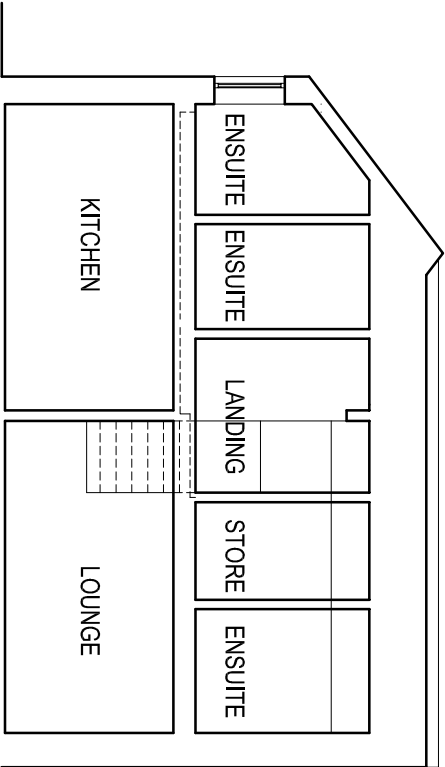


SECTION ON E-E

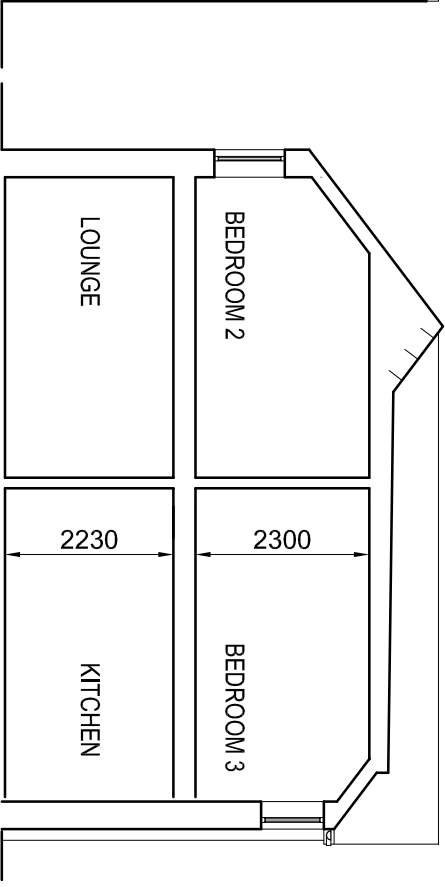


SECTION ON F-F

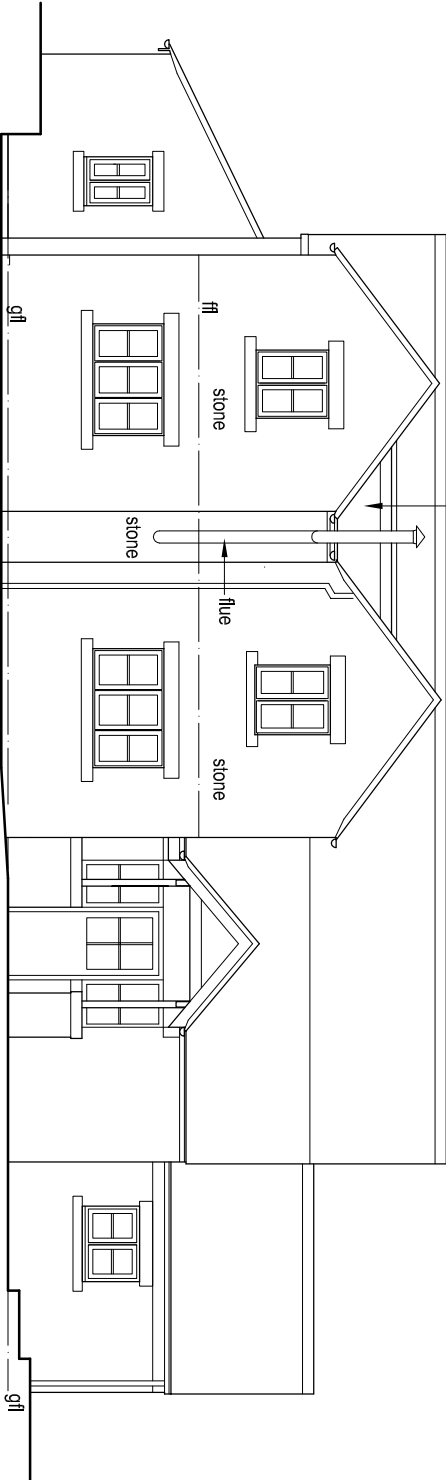


ENTRANCE ELEVATION

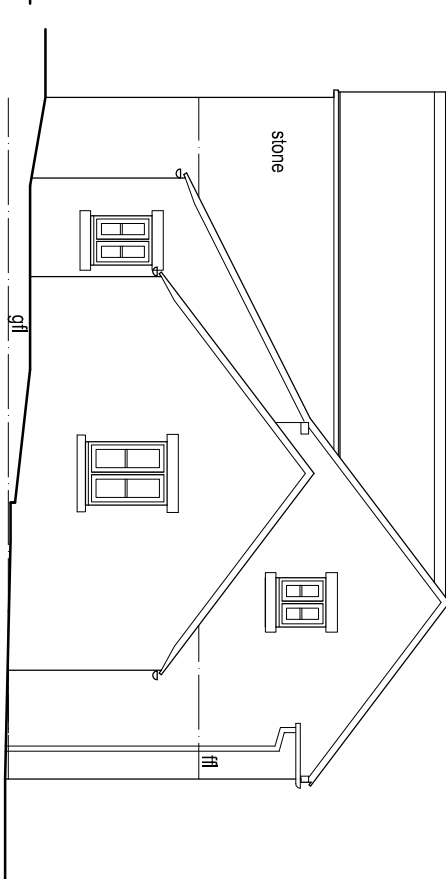


SIDE ELEVATION

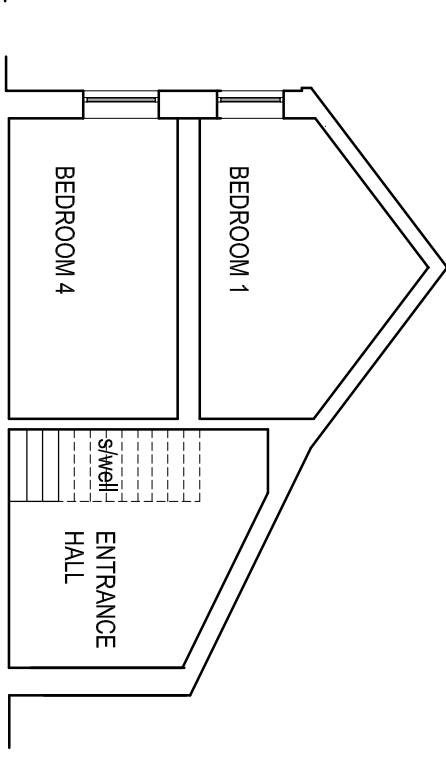

SECTION ON G-G

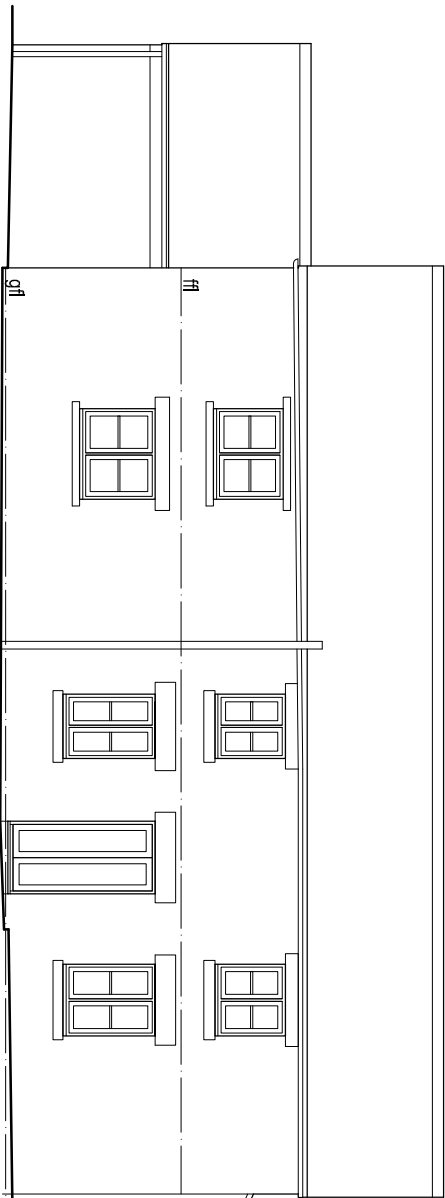

FRONT ELEVATION

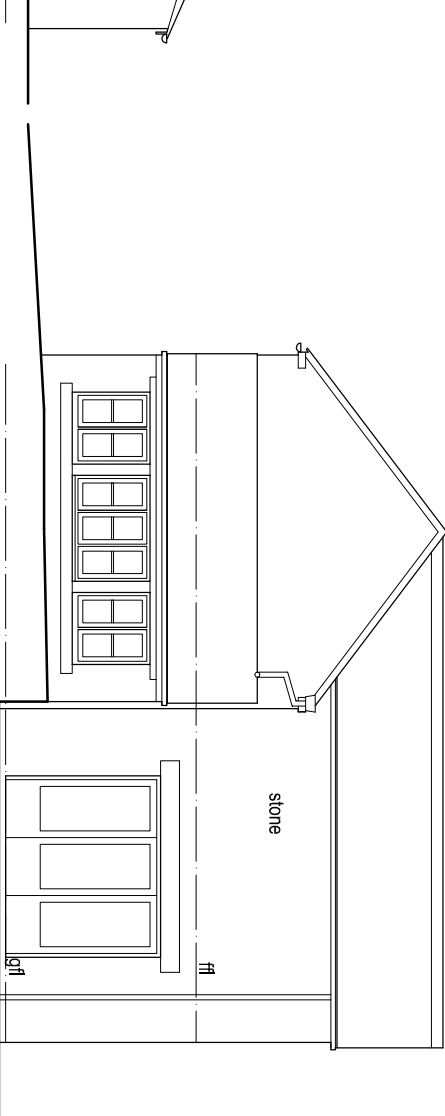

SIDE ELEVATION



Revisions

A	Chimney omitted; Dining window rev	14.01.26
B	Bed 3 window omitted; stove flue rev	09.03.26

job Primrose Hill, Rushton Spencer Extension and Alterations		Ian Ankers architecture Building and Design Consultants Ryecroft Farm, Rushton Spencer, Macclesfield, SK11 0RP t 01260 546944 e ian@ianankers.co.uk w www.ianankers.co.uk	
title Sections & Elevations as Proposed		dwg. no. PH-06	rev. B
date 08.01.26	scale 1/100 @ A3		