



Walls - Blockwork walls.
Exposed steel columns
to low level with green trapezoid
tin cladding above.


Roof - Profiled metal sheets to be
coloured green.

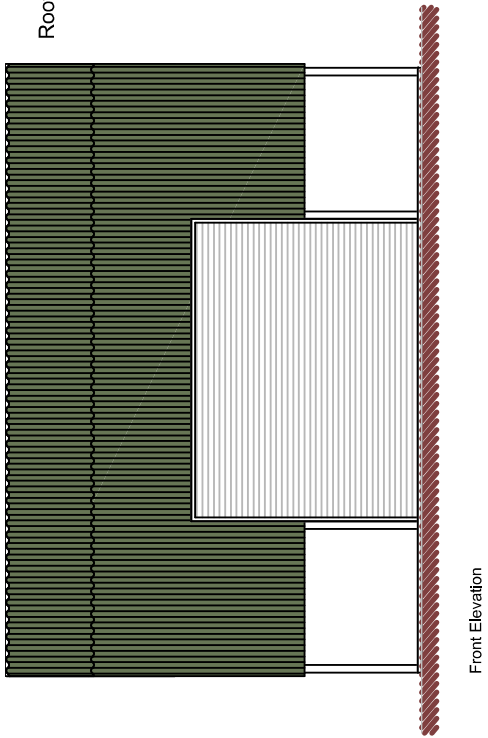


Front Elevation

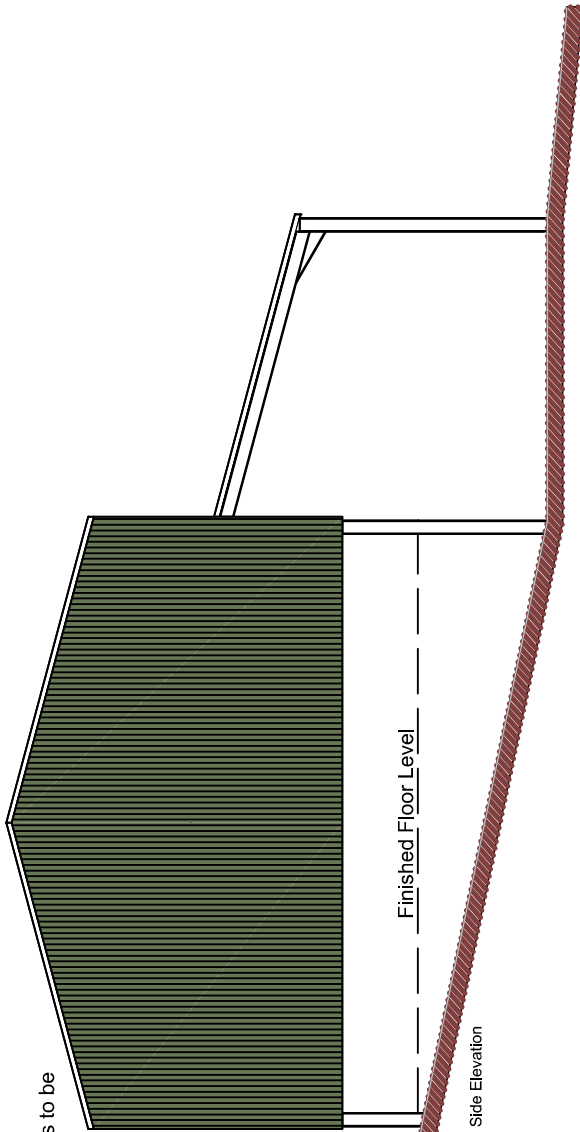

Side Elevation

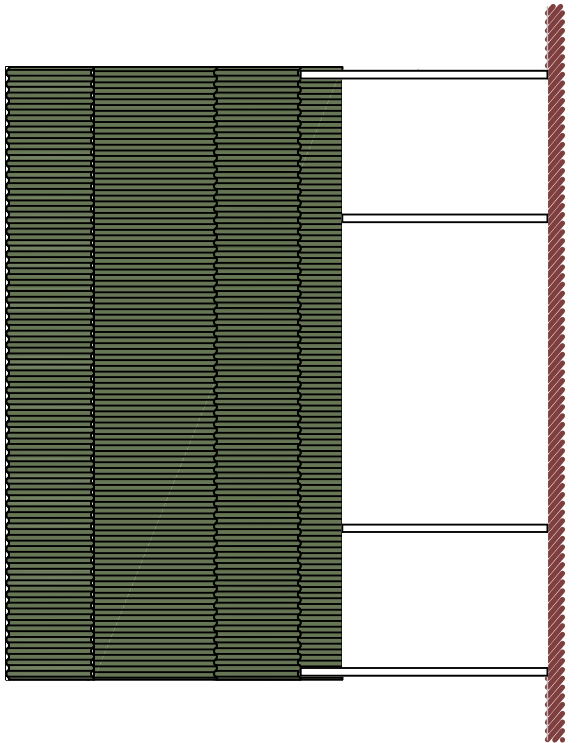


Rear Elevation

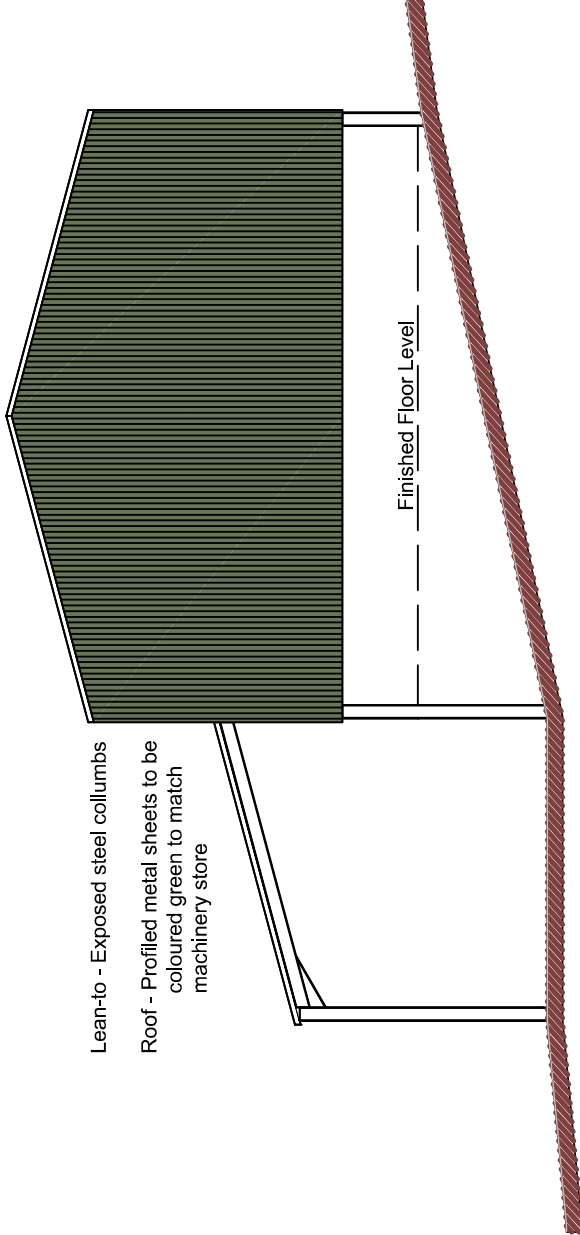


Side Elevation

Lean-to - Exposed steel columns
Roof - Profiled metal sheets to be
coloured green to match
machinery store


Finished Floor Level

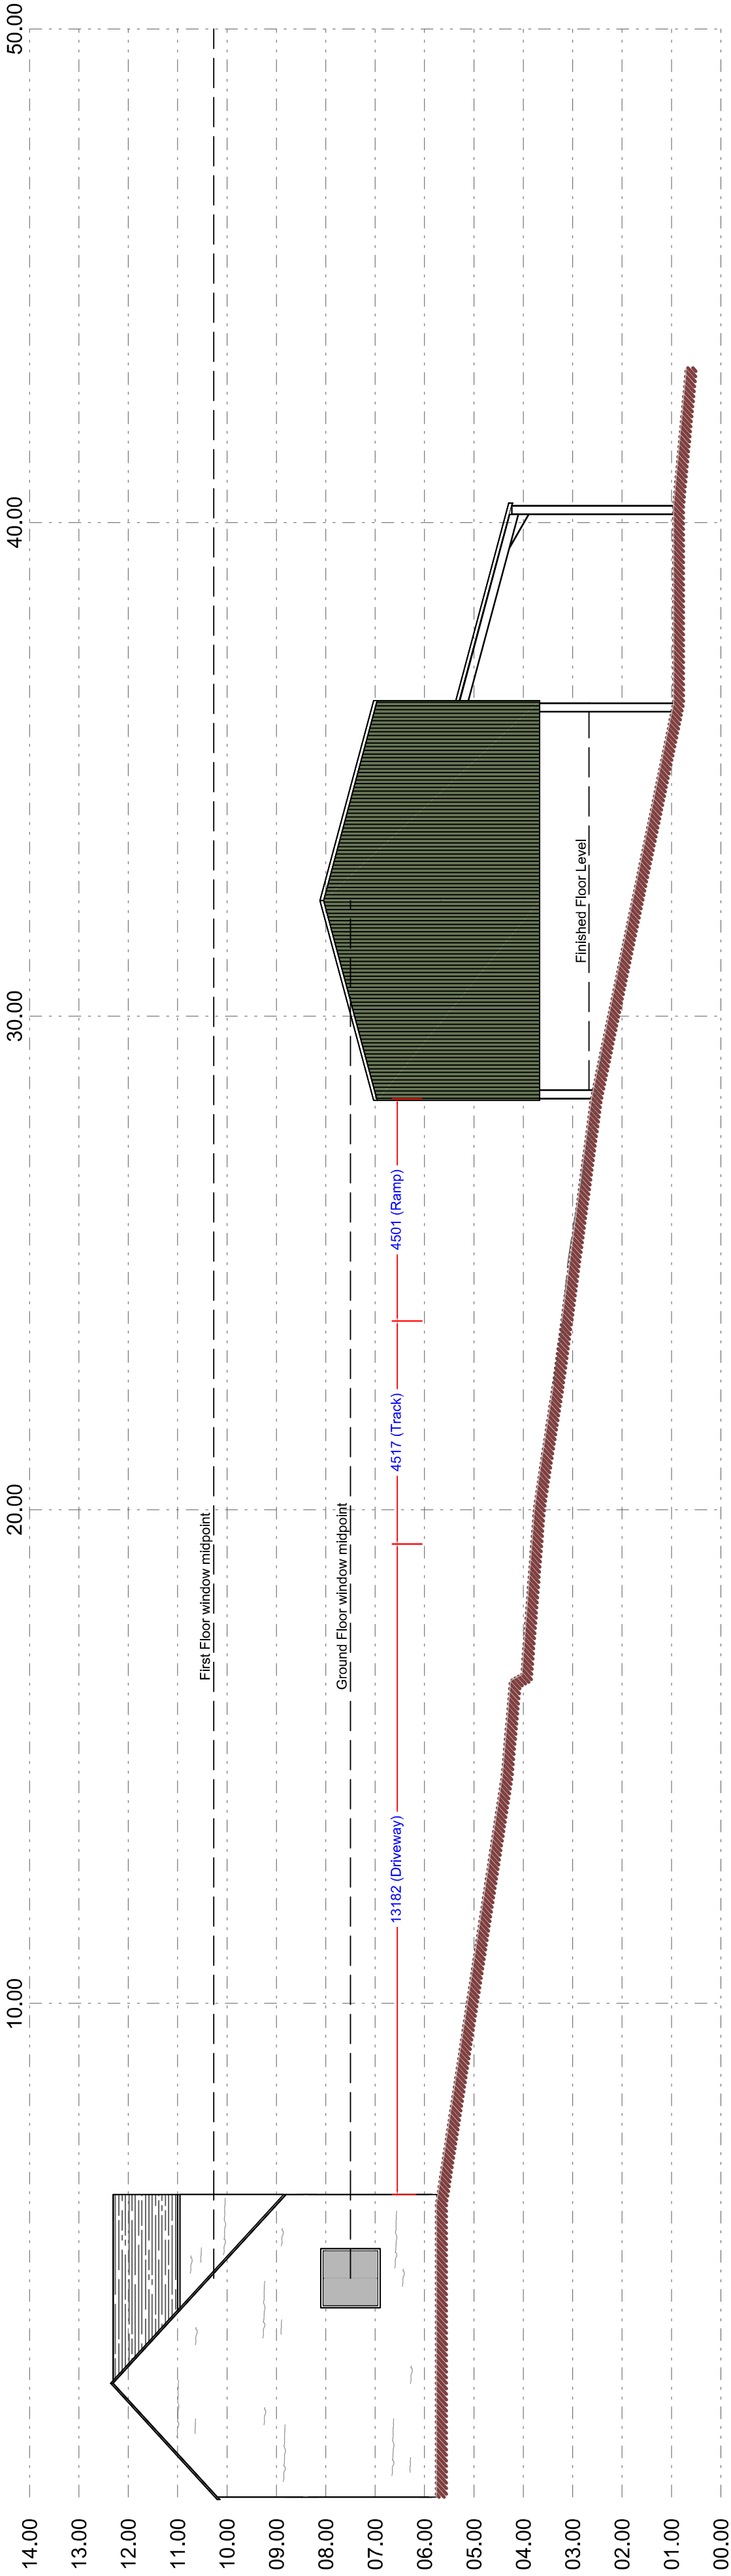

Section A-A

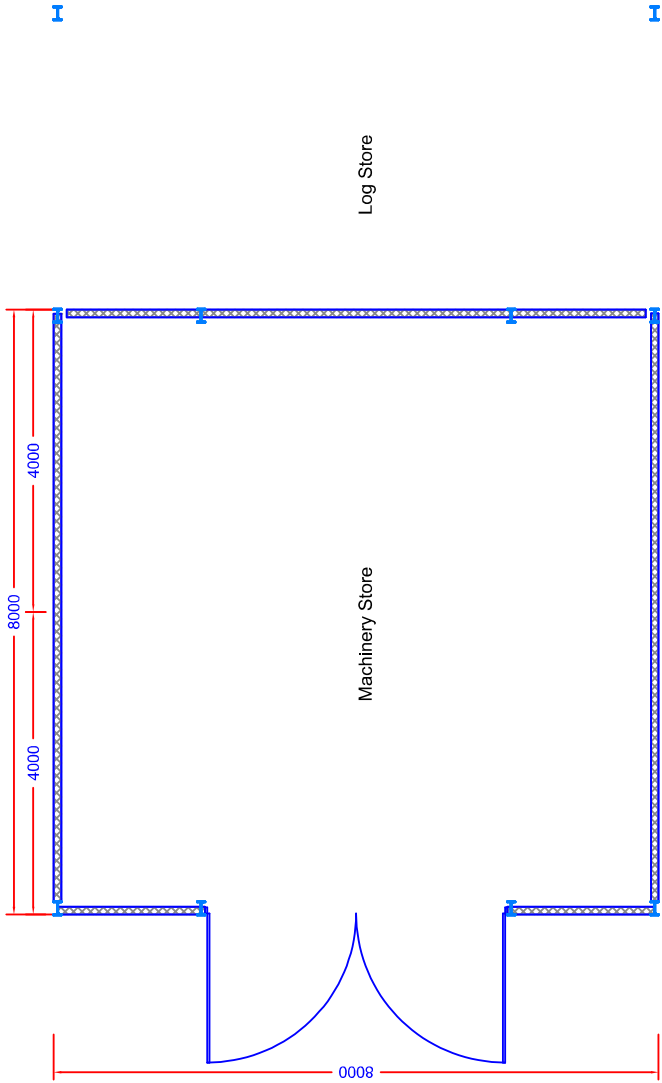

Ground Floor Plan

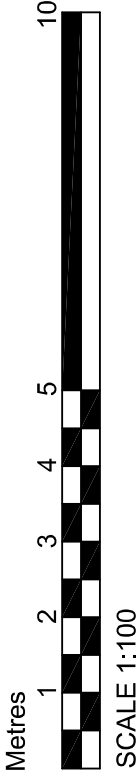

DBD Architectural
Consultancy Ltd ©2023

1. Copyright is vested with DBD Architectural Consultancy Ltd.
2. All dimensions to be checked on site before proceeding.
3. Contractor to check/adjust dimensions of new work to match existing work.
4. Do not assume existing structure or details are plumb, square or level.
4. Contractor must notify the architect of any discrepancies before proceeding.
5. All drawings to be read in conjunction with all other consultants drawings and specs.

Rev	Date	Description
A	10/10/23	Material details added



Jamie Mountford
Gleaglow Cottage
Hill Top Farm Road
ST8 7SL
01538 381118

Proposed Agricultural building with lean
to log store

Plans as Proposed			
Drawn	Reviewed	Date	Scale
JM	JM	10/10/23	1:100
Drawing Number: PL 03A			