





EXISTING FRONT ELEVATION

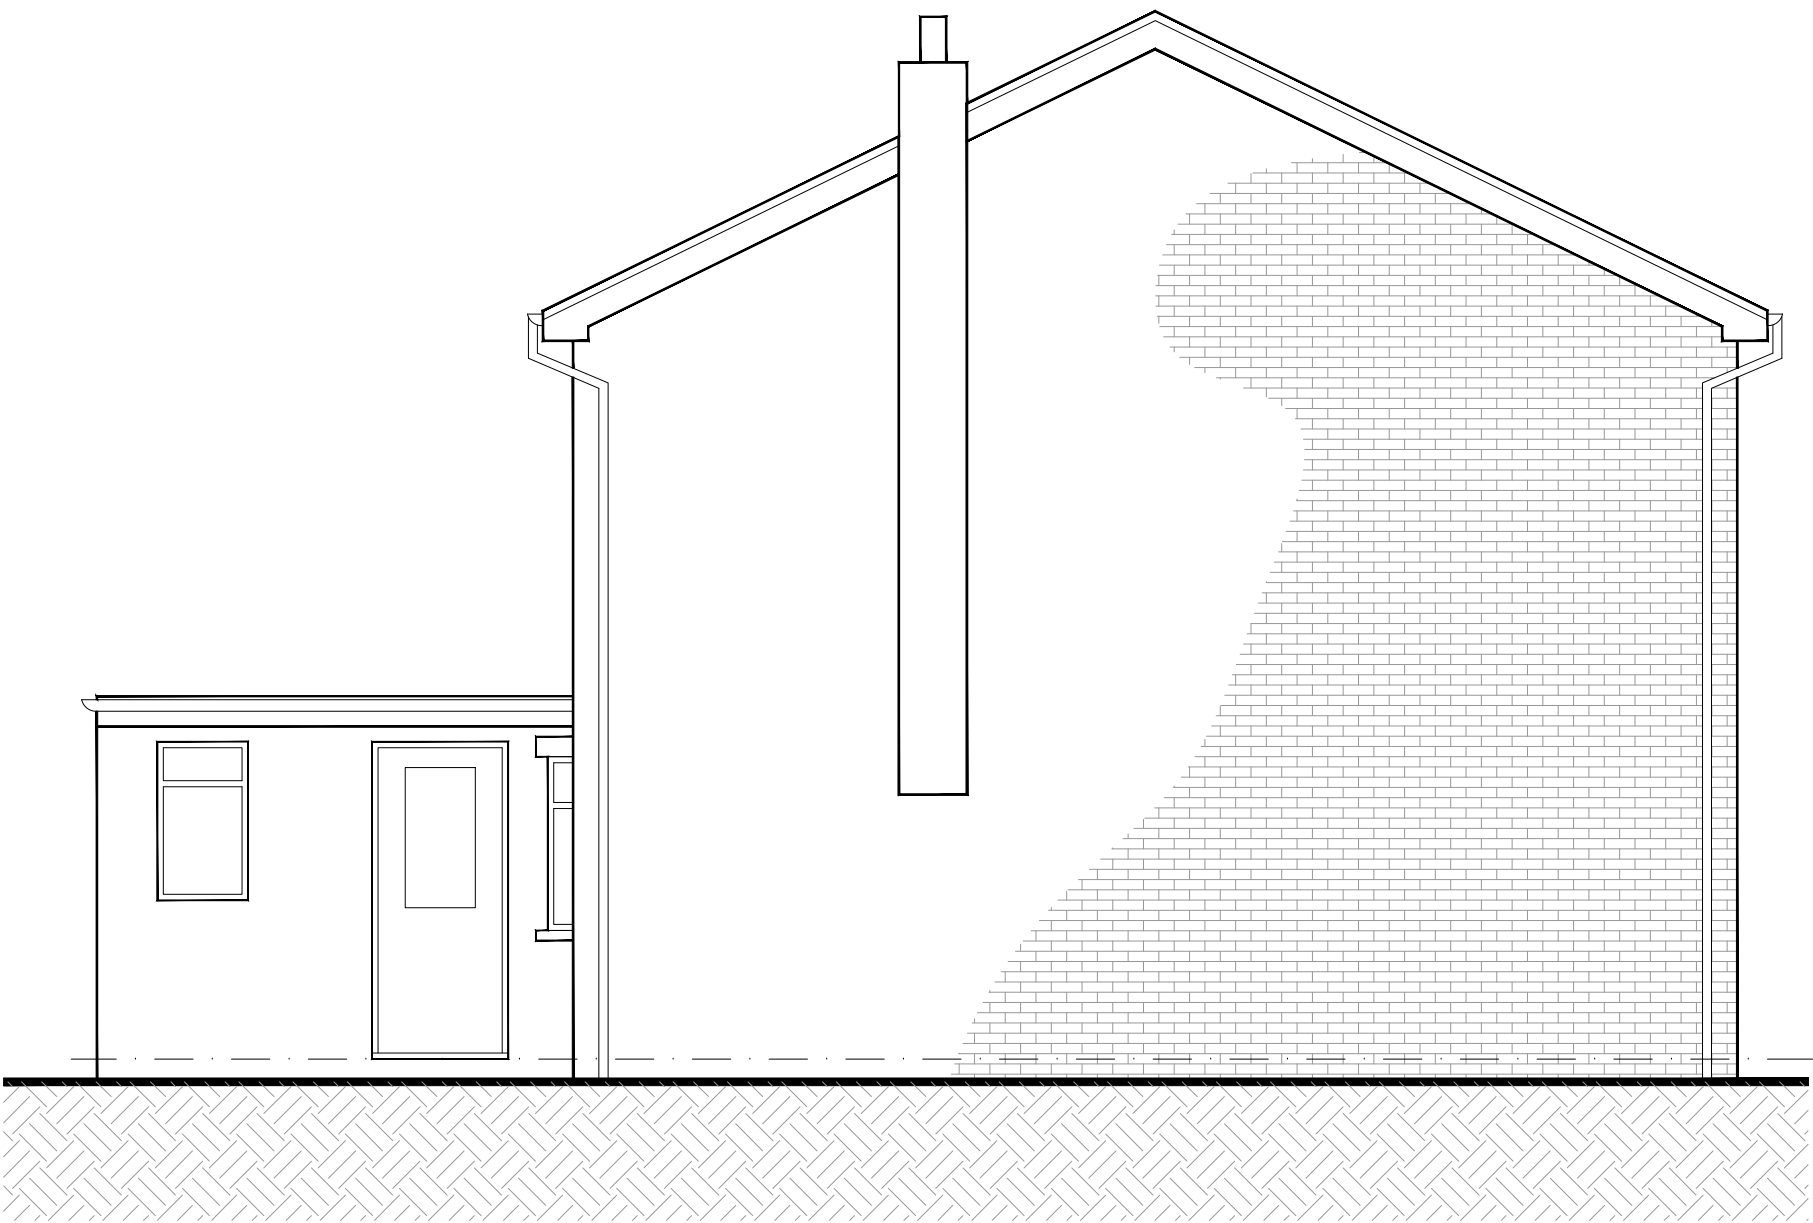


EXISTING SIDE ELEVATION

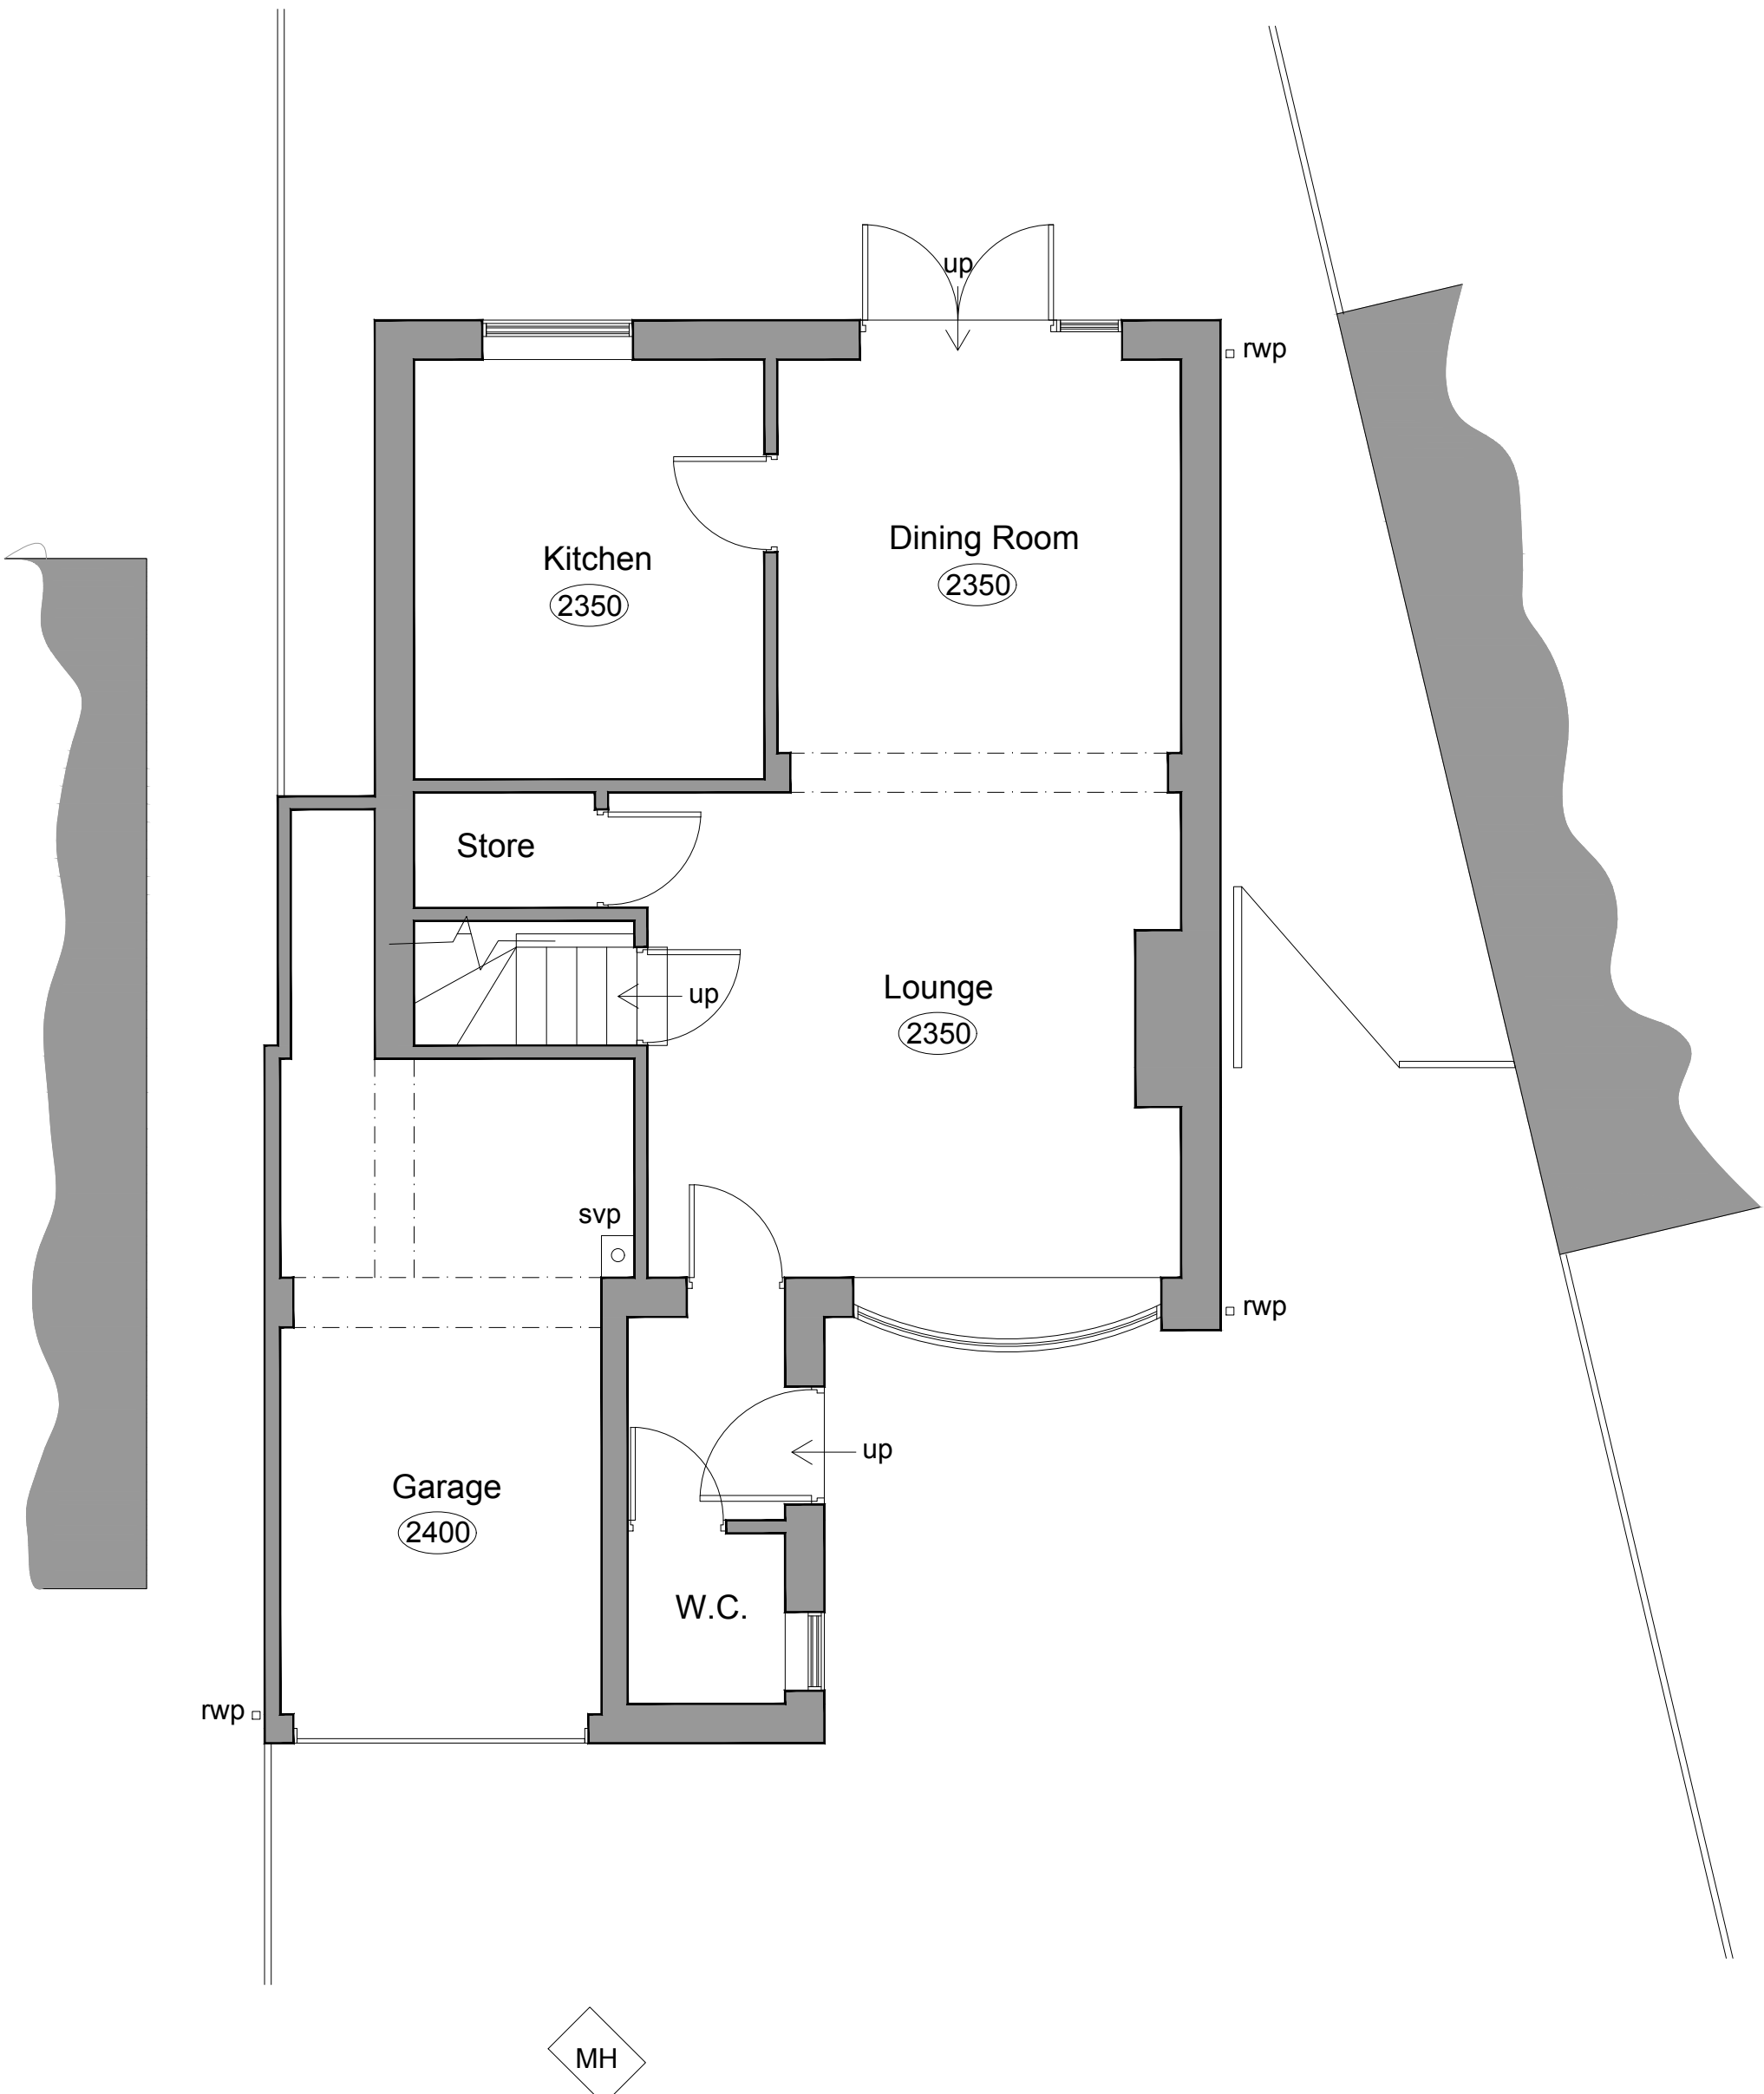


EXISTING GROUND FLOOR PLAN



EXISTING REAR ELEVATION

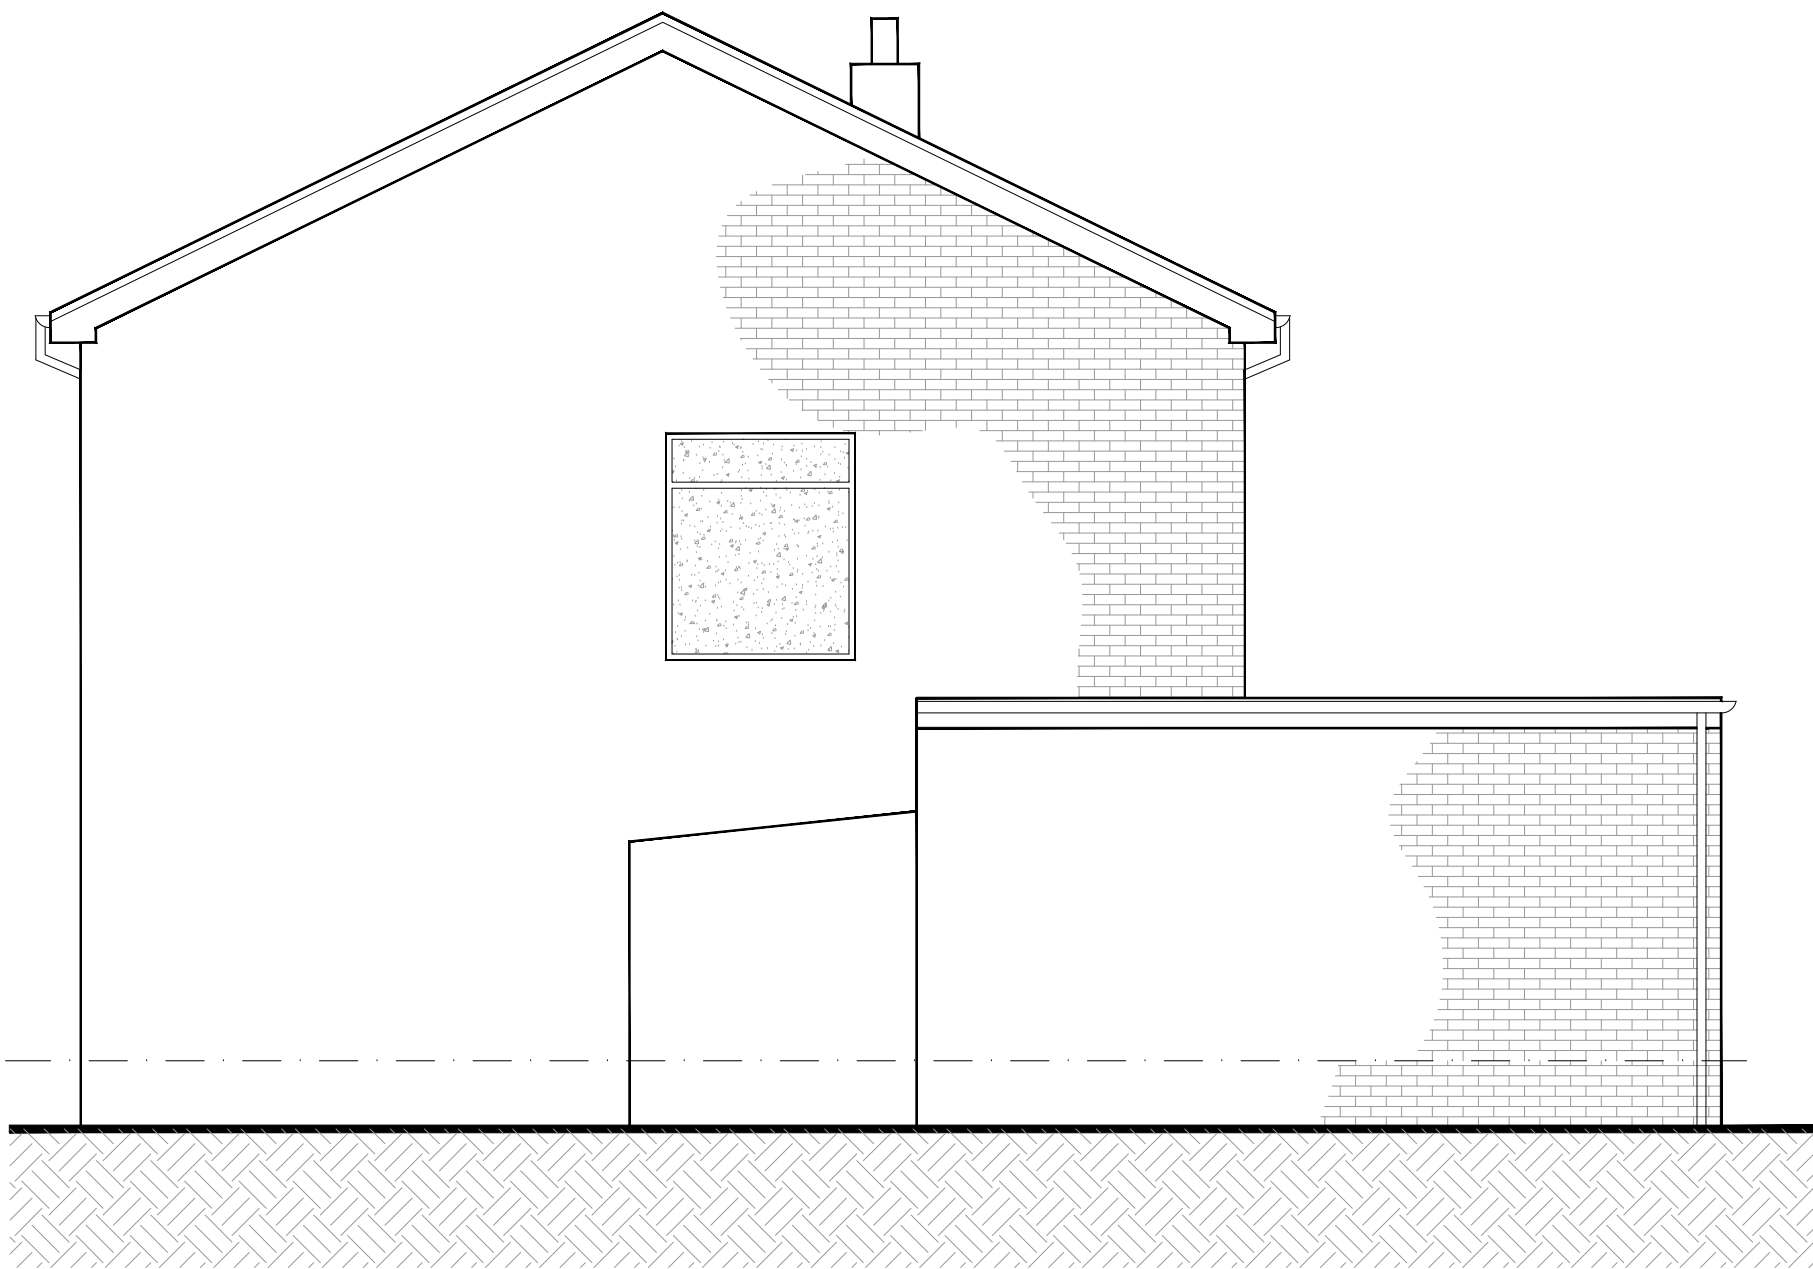


EXISTING SIDE ELEVATION

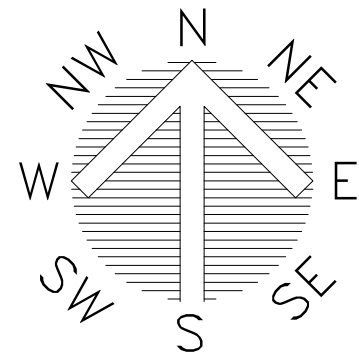


This drawing is the copyright of Forefront Development Consulting Ltd and should not be reproduced without our written consent.

The contractor is to check dimensions and levels on site prior to the commencement of works. Any discrepancies are to be reported immediately.

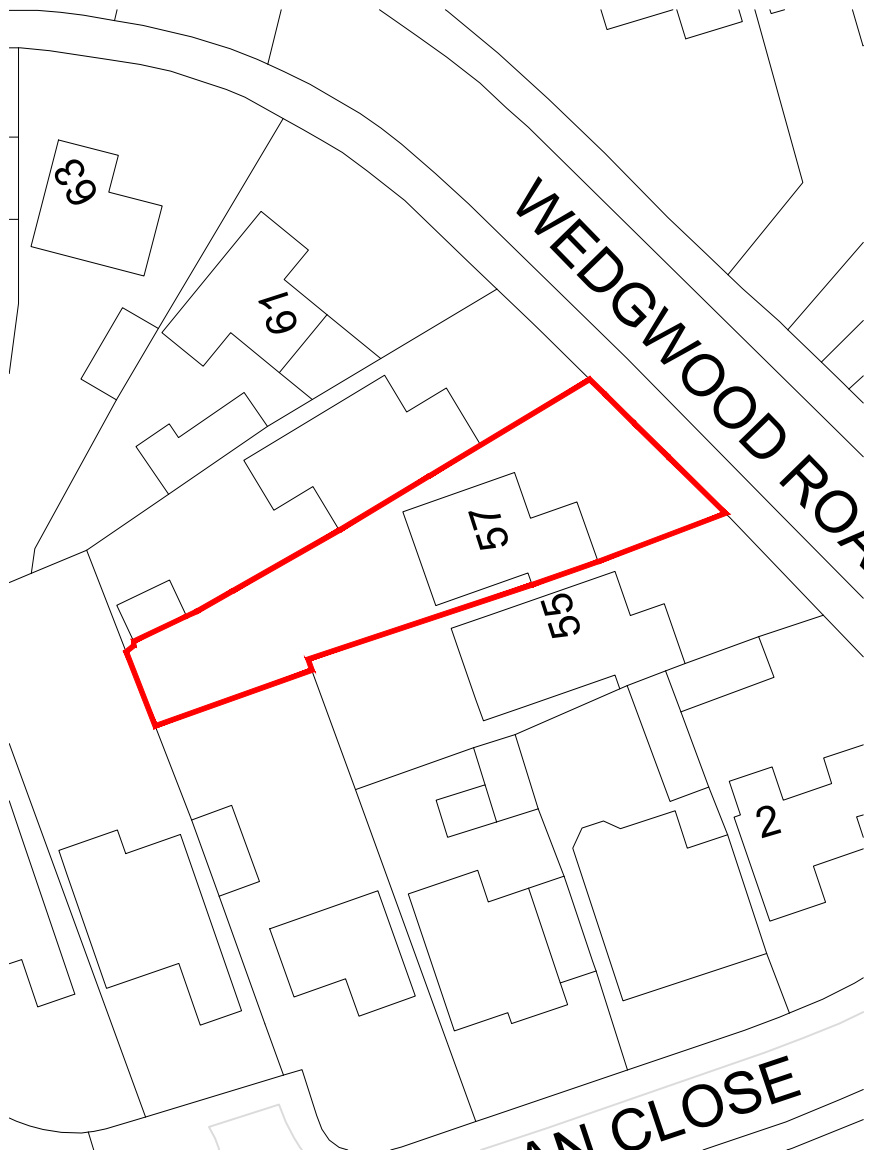

EXISTING SITE PLAN - 1:500

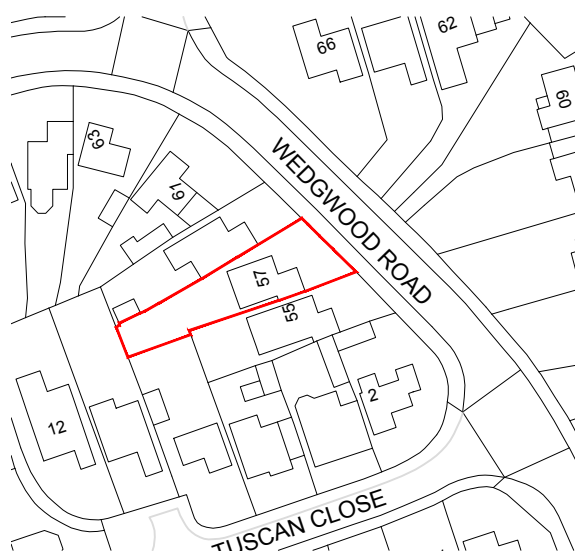

EXISTING LOCATION PLAN - 1:1250



FOREFRONT
DEVELOPMENT CONSULTING

4 Ridge House, Ridge House Drive, Festival Park, S-O-T. ST1 5SJ
Office 01782 216912 WWW.FOREFRONTDC.COM

CLIENT

MR & MRS KEELING

PROJECT

Proposed pitched roof over garage and change of use to habitable accommodation at 57 Wedgwood Road, Cheadle, Staffs. ST10 1LD

TITLE

Existing Ground Floor Plan and Elevations
Crown Copyright OS Licence - 0100031673

SCALE

1:50 @ A1

DRG NO.

26-105-01

REV.

DRAWN

ATG

DATE

23 / 03 / 26

DESCRIPTION

DATE

PLANNING