




KEY:

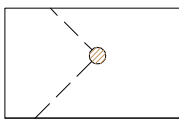


PROPOSED FOUL DRAIN
100mm diam. Foul drainage.

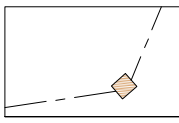


PROPOSED FOUL DRAIN
150mm Diam. Foul Sewer.

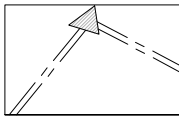

EXISTING PUBLIC SEWER
Existing 150mm Diam. Public Foul Sewer.

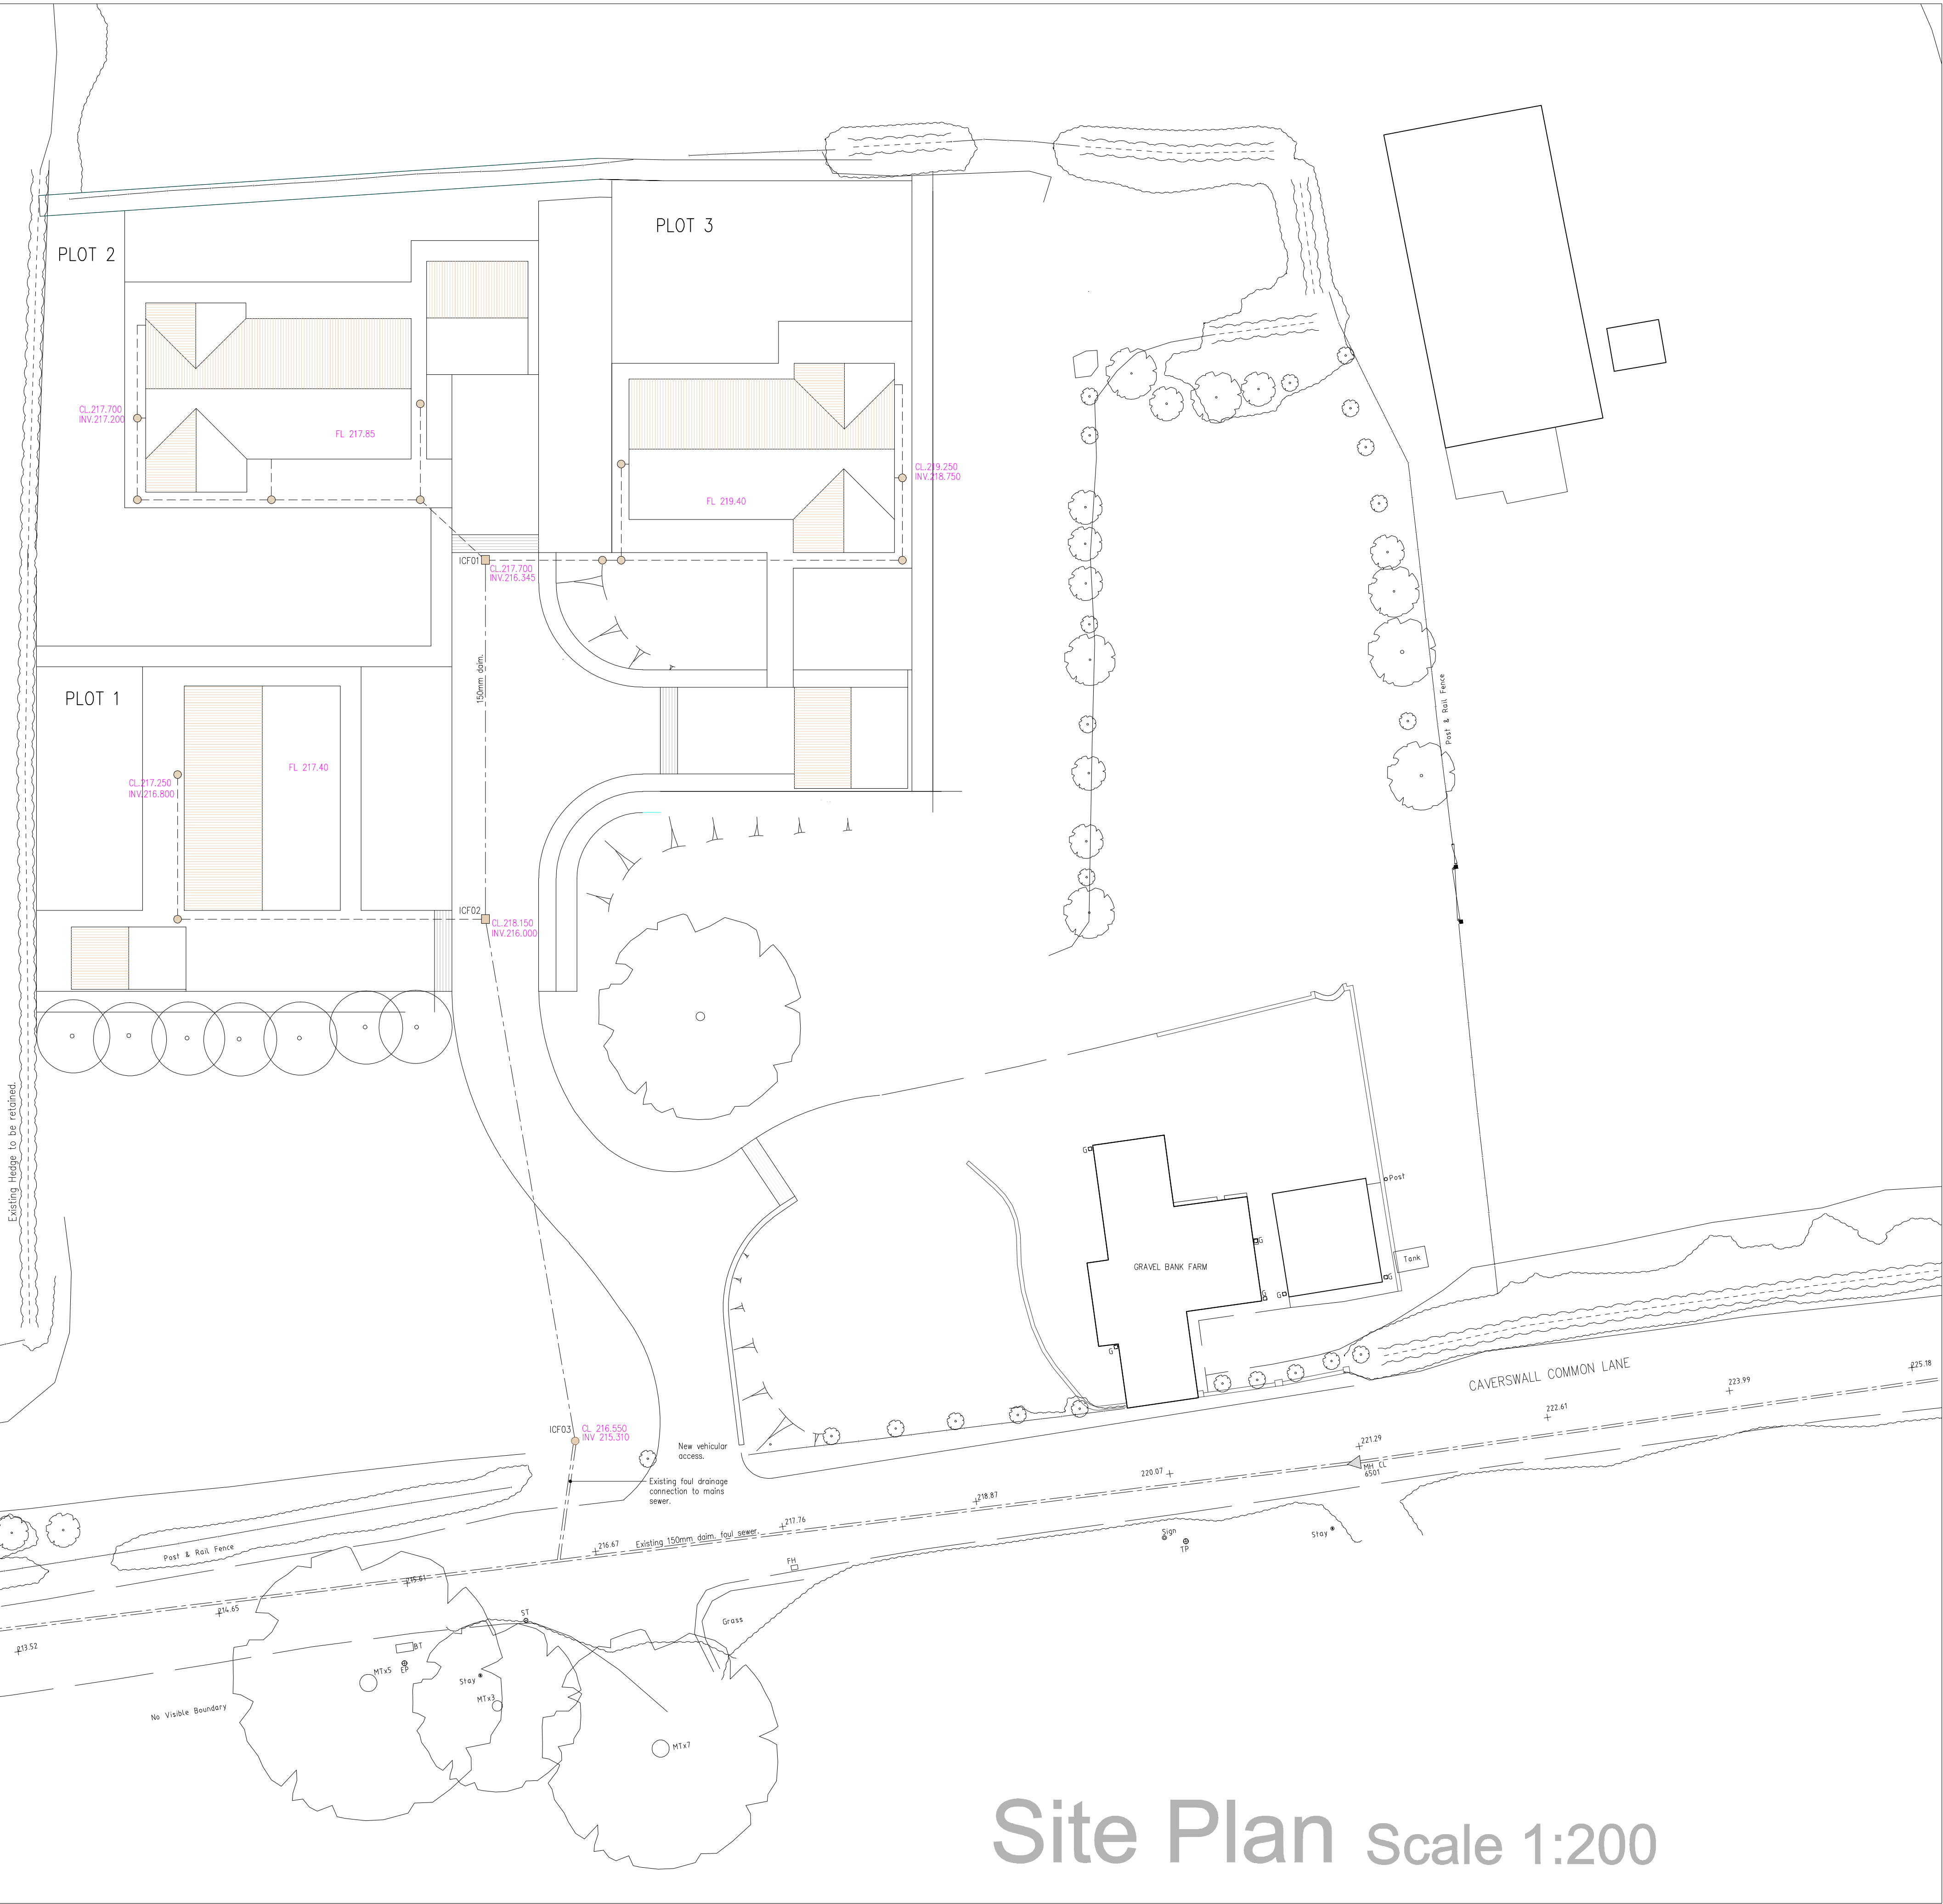

Site Plan Scale 1:200

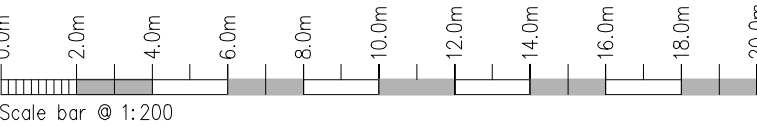

Rev.	Drawn	Comments.	Date

MAC
ARCHITECTURAL DESIGN LTD
Moorland House, 123 Moorland Road, Burslem, ST6 1JD.
T:01782 503902 E:admin@mac-arch.co.uk

Client:
Mr J Bettaney.

Project:
**Proposed Residential Development
on Land at Gravel Bank Farm
Caverswall Common, Caverswall.
Stoke on Trent, Staffordshire.
Staffordshire. ST11 9EU.**

Title:
Foul Drainage Layout.

Status:
Planning. Condition 5. SMD/2022/0344

Paper A1: Drawn: ACBailey Date: March.2026 Ref:1967-02