




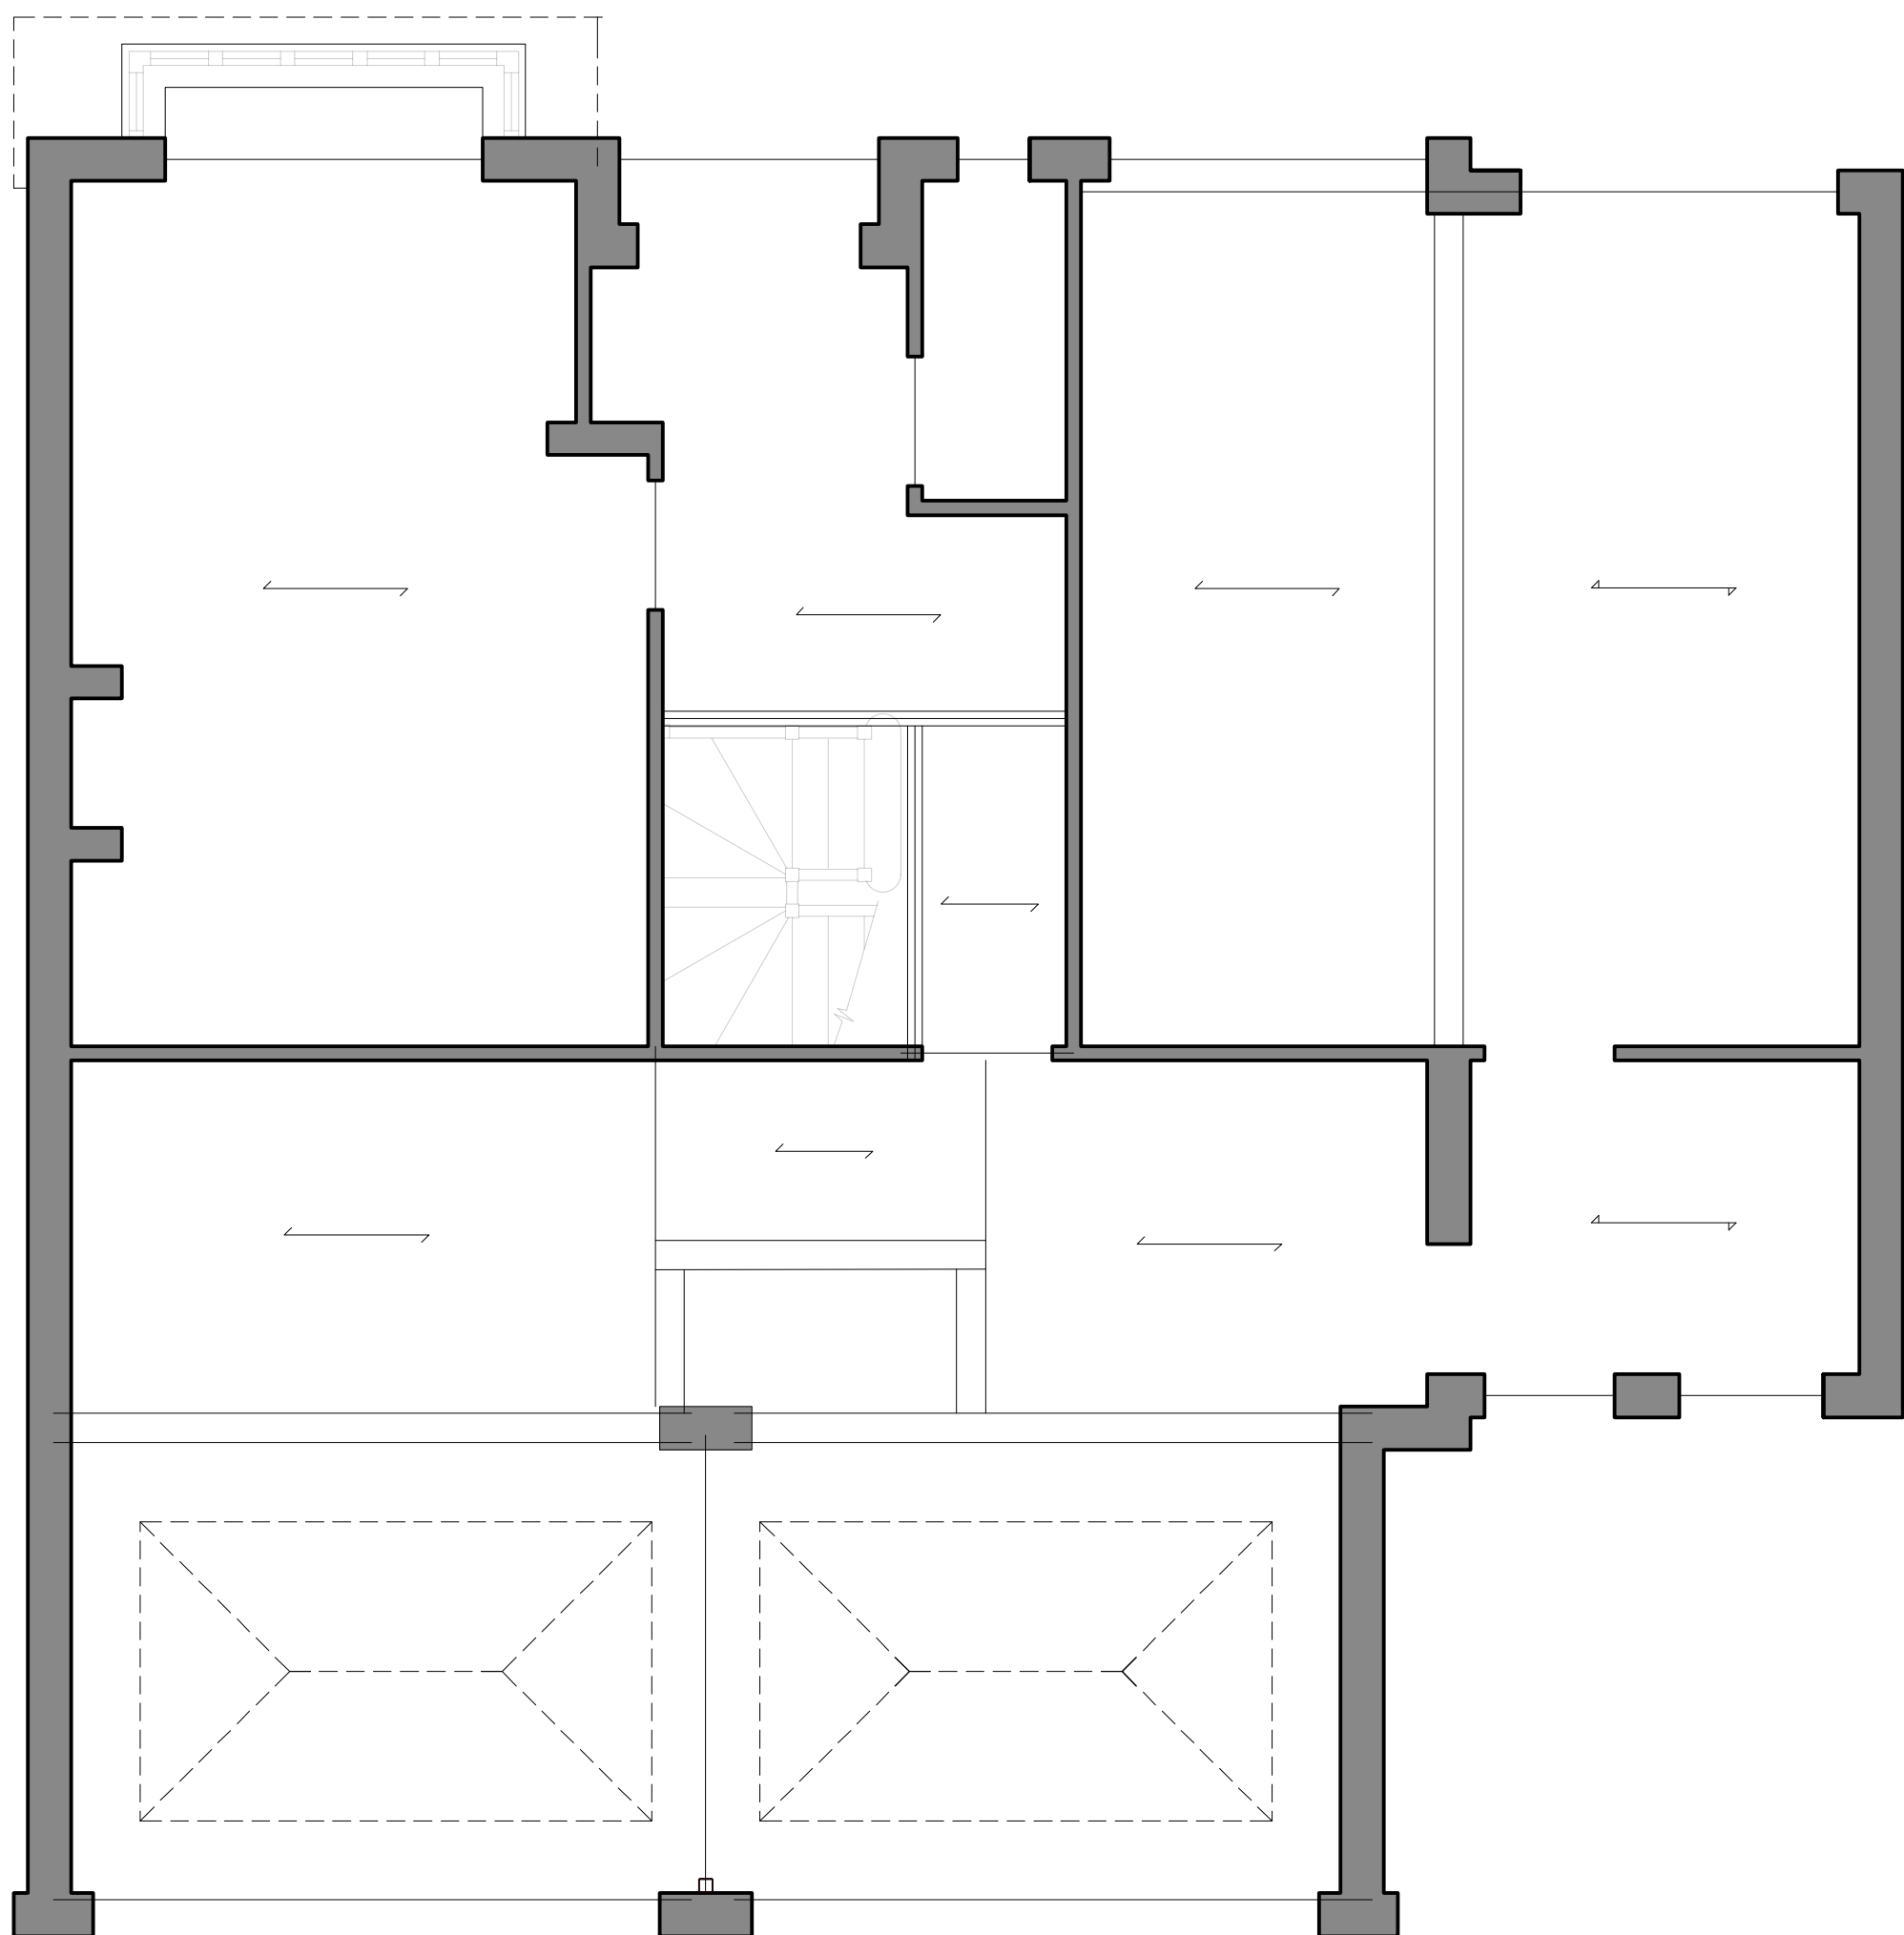

PROPOSED GROUND FLOOR PLAN
Scale 1:100

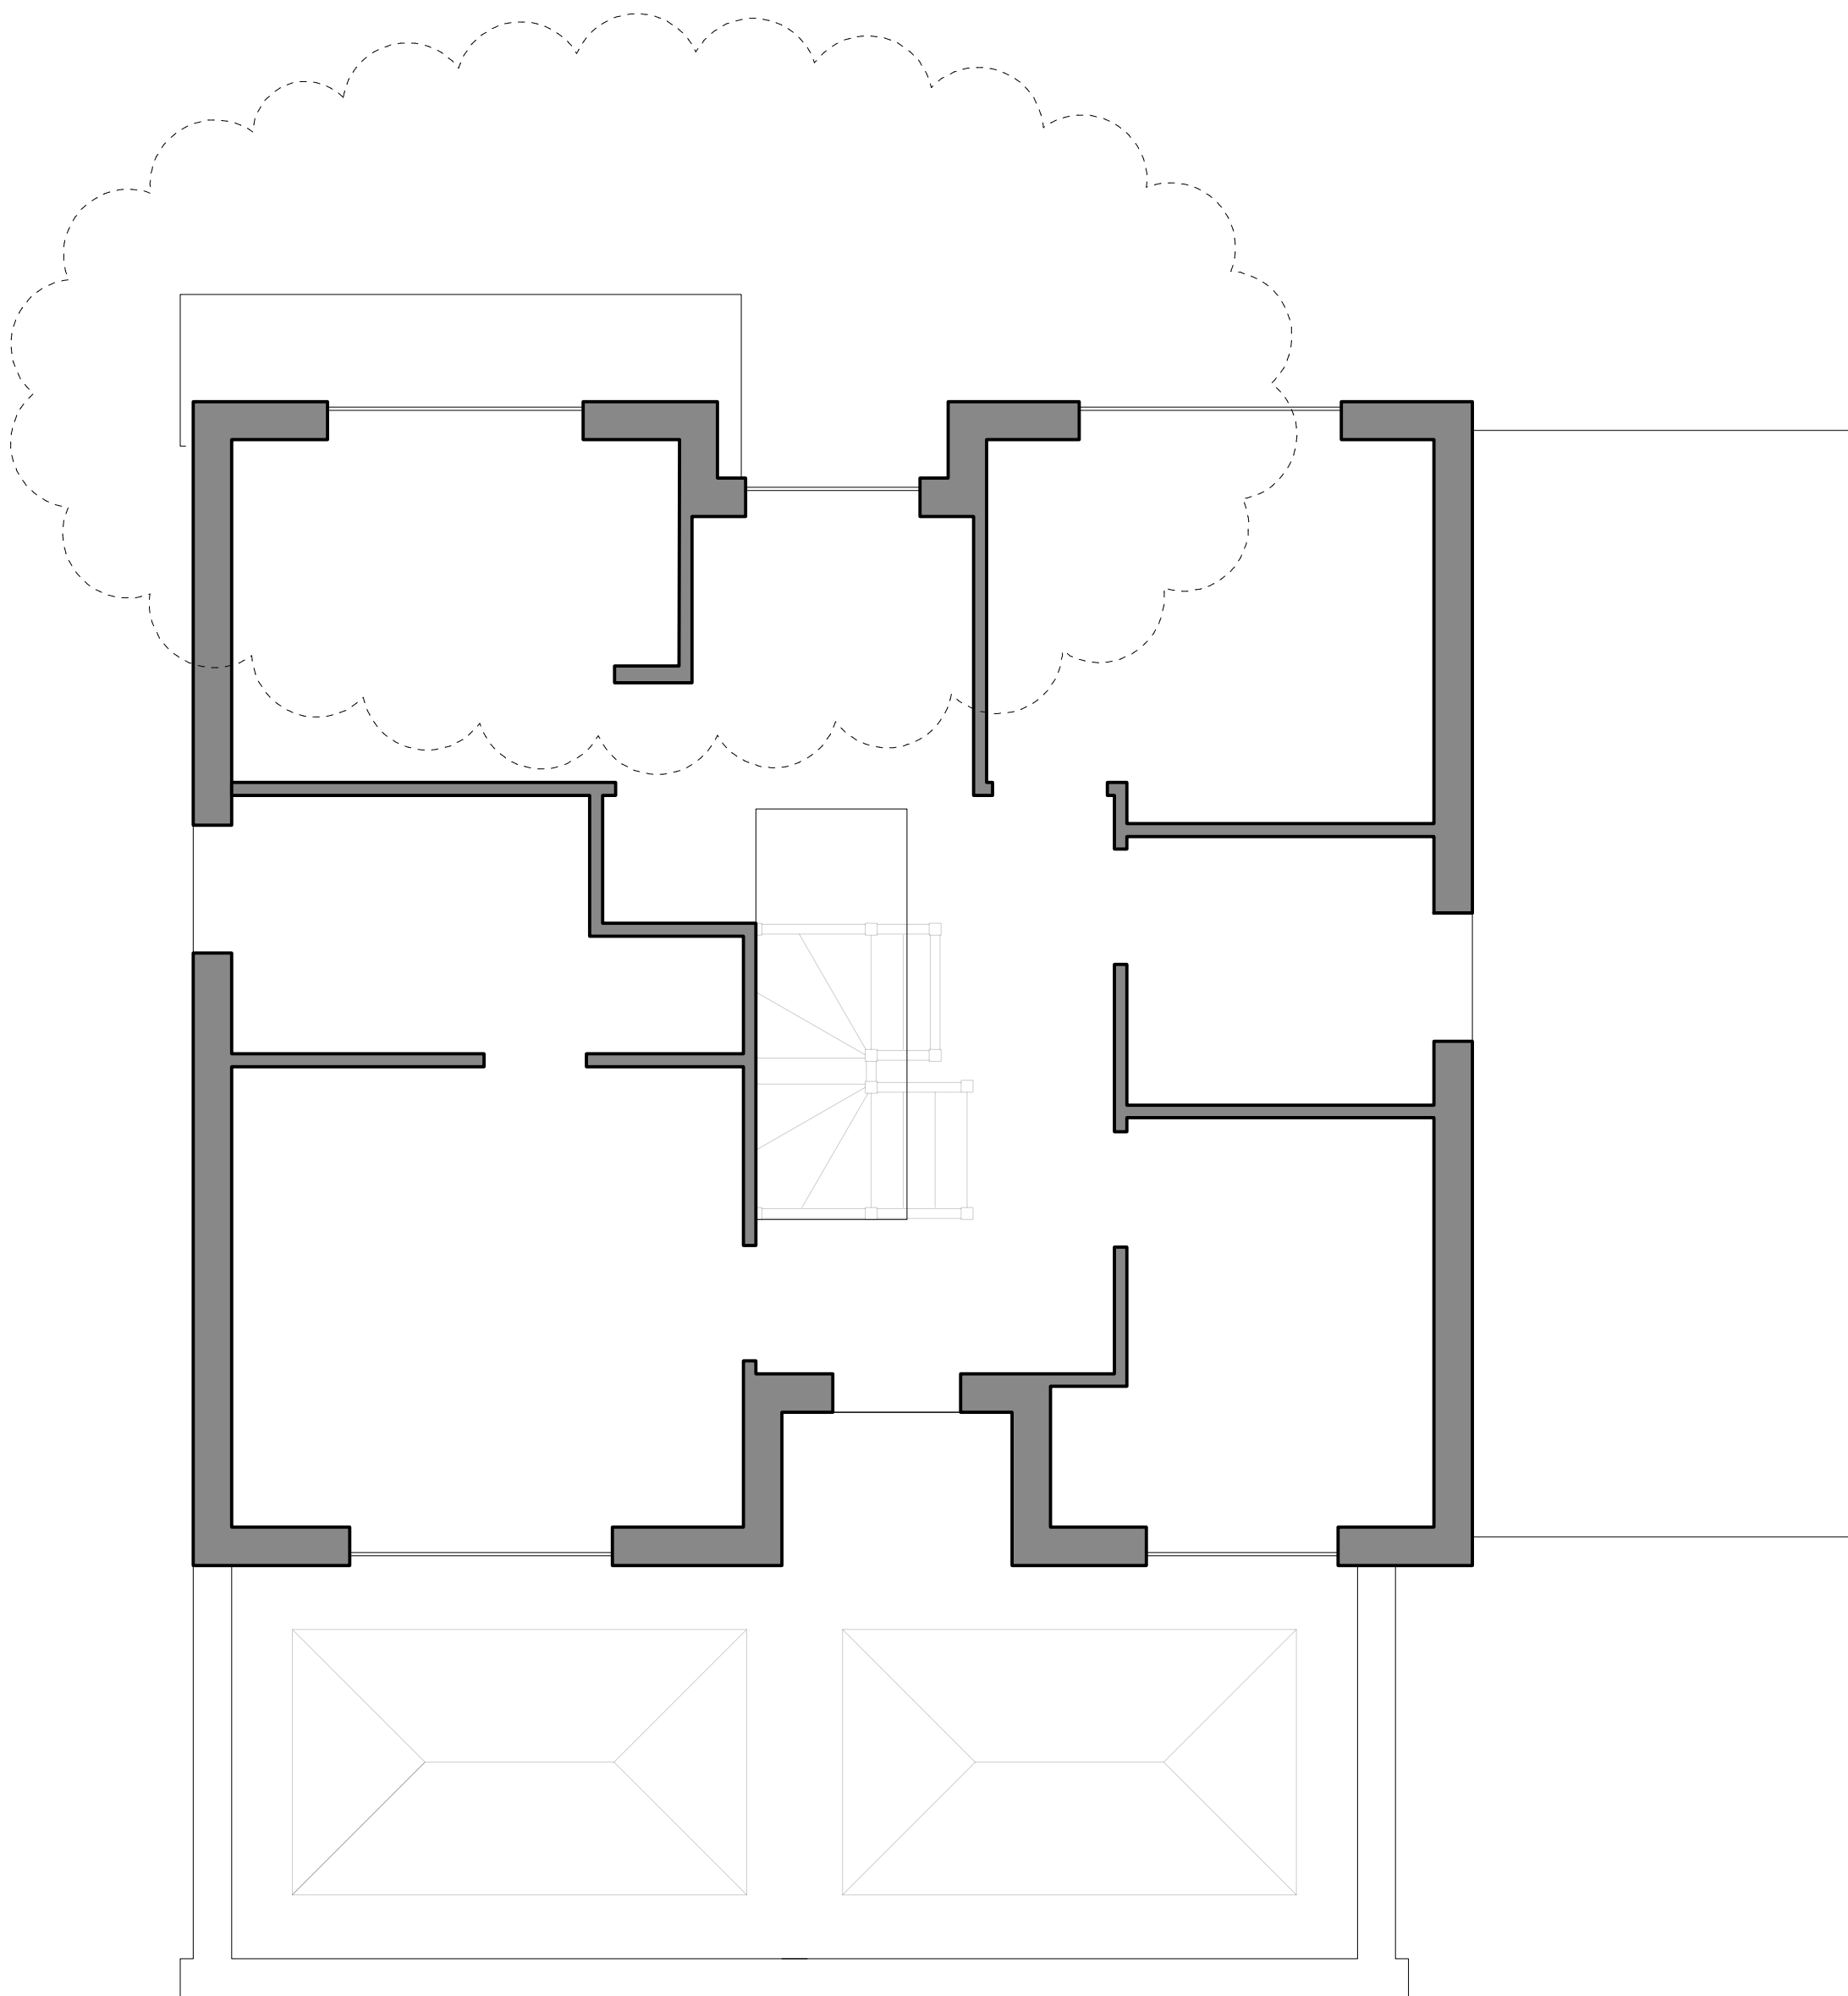

PROPOSED FIRST FLOOR PLAN
Scale 1:100

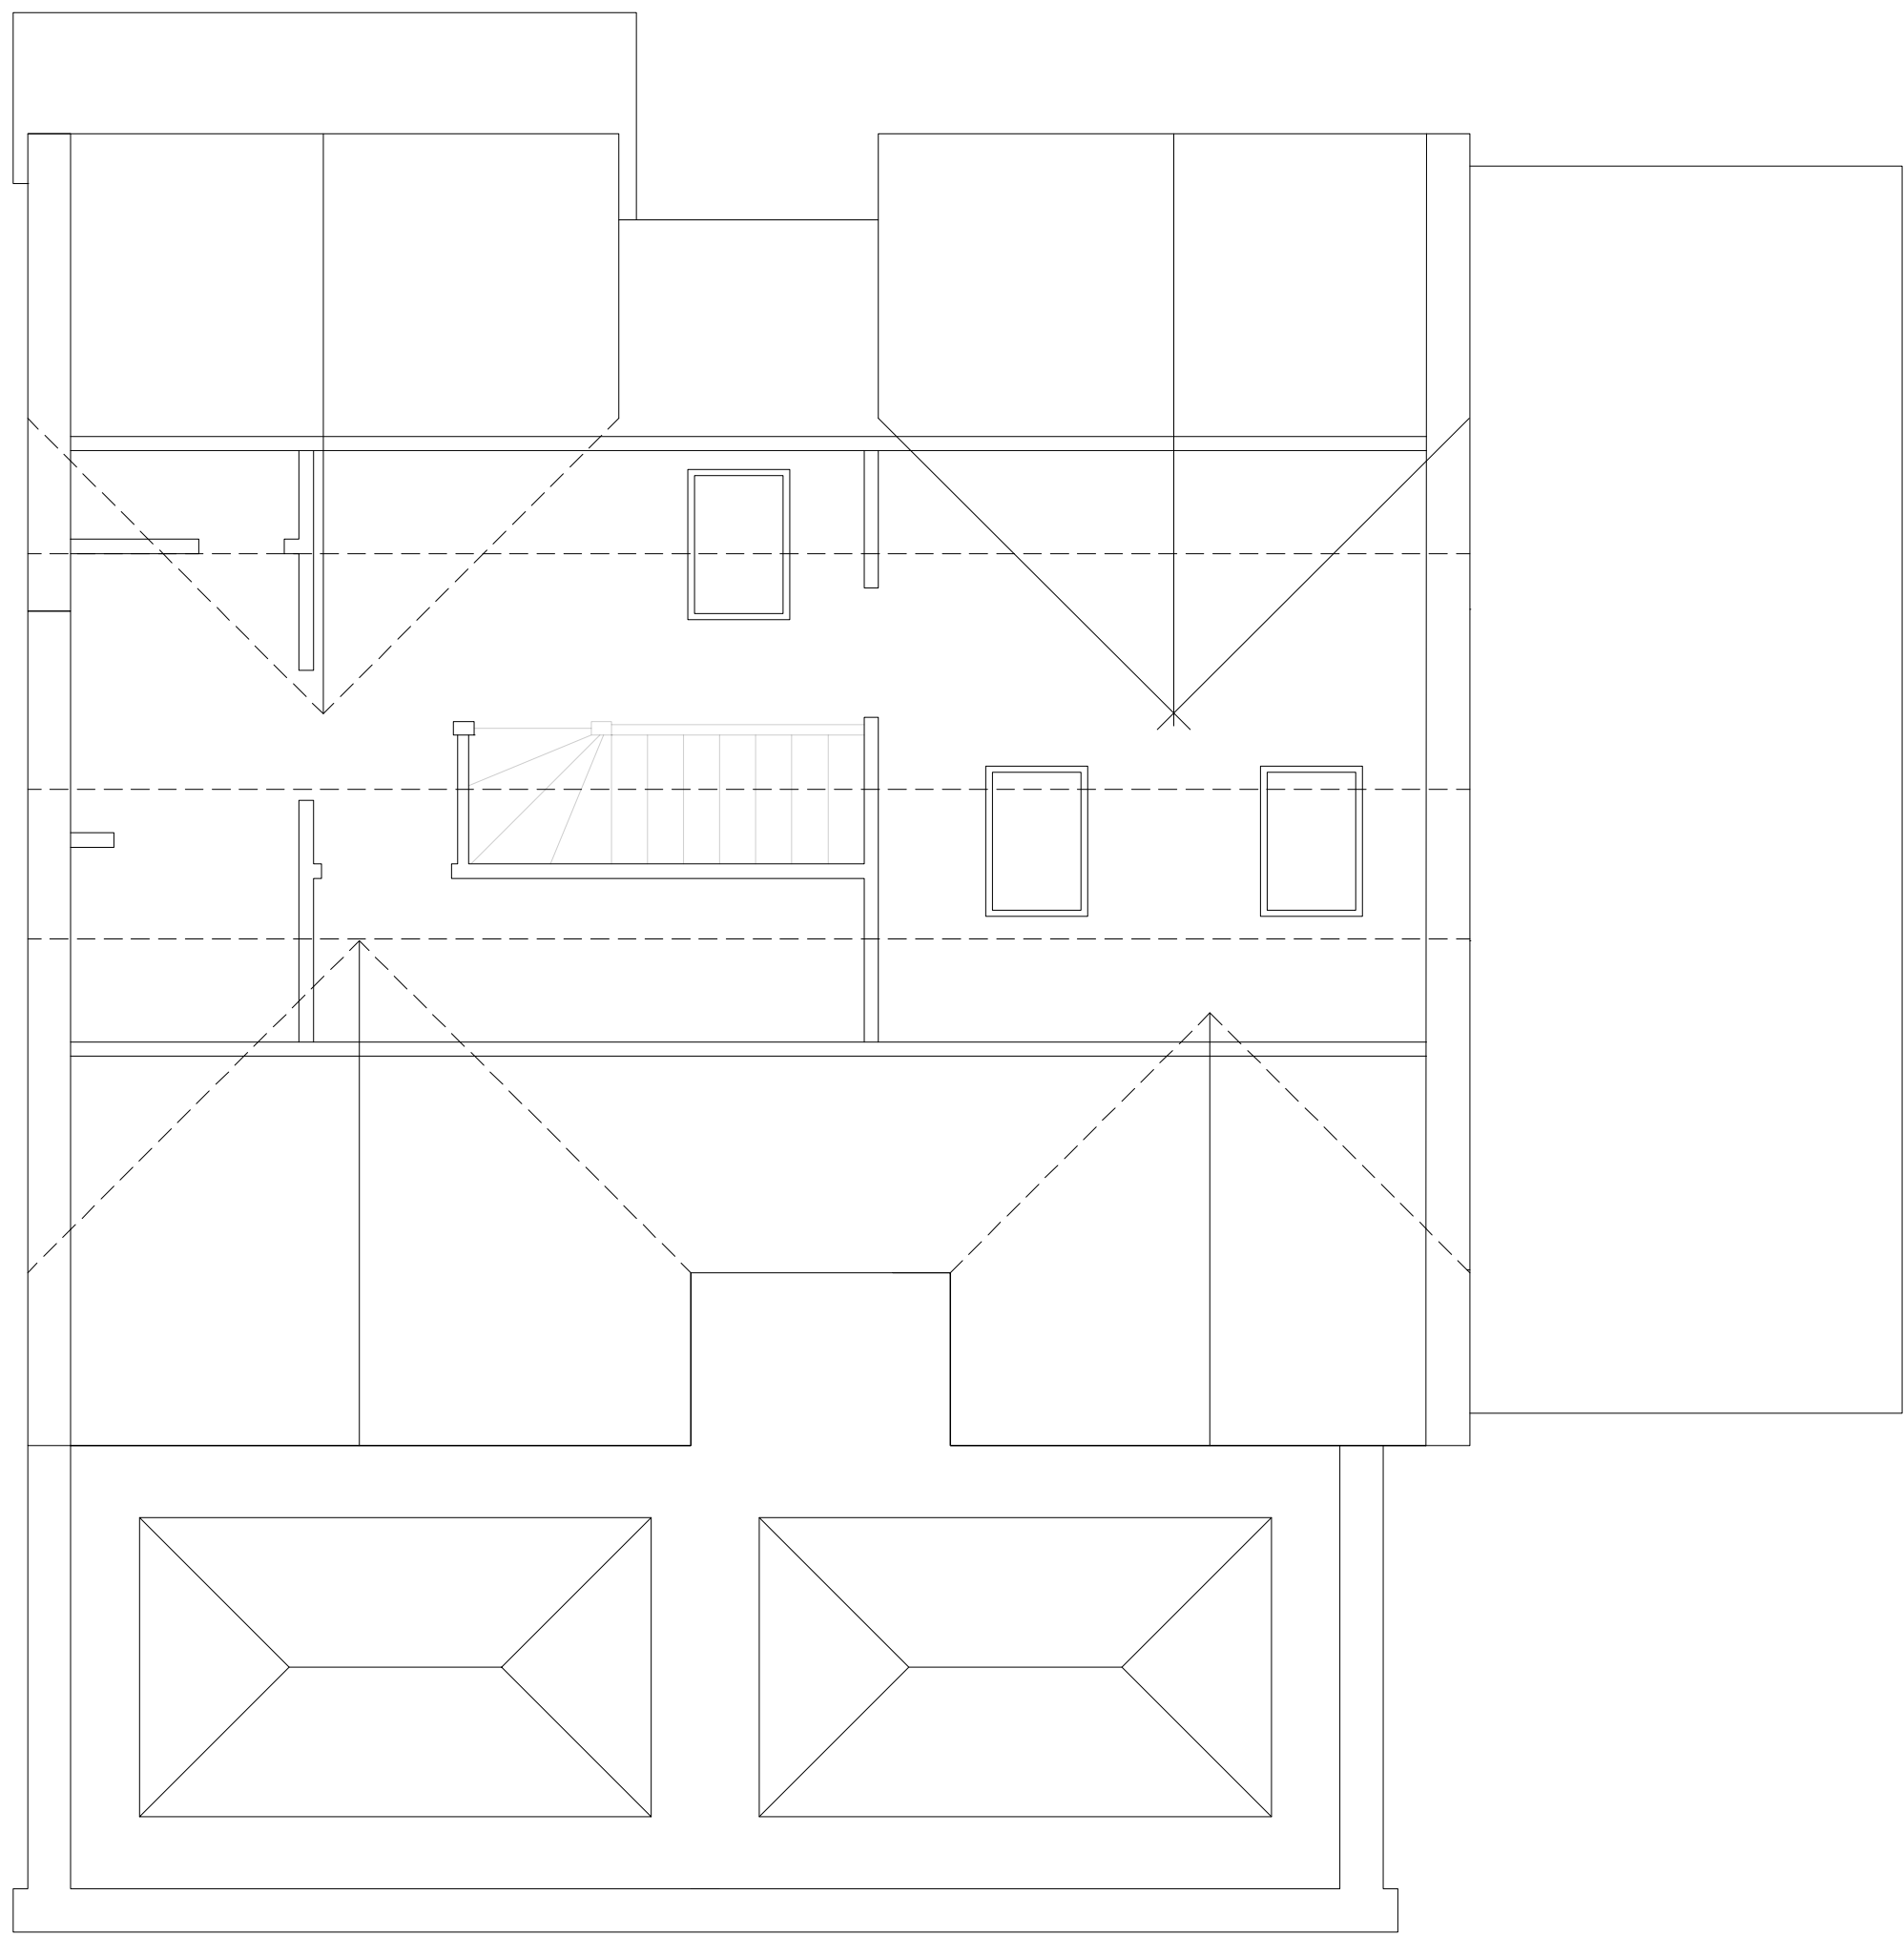

PROPOSED SECOND FLOOR PLAN
Scale 1:100



ROOF PLAN
Scale 1:100

- NOTES:**
1. All dimensions, levels, sewer inverts to be checked on site by contractor before works commence.
 2. All work to comply with the current Building Regulations & latest British Standard code of practice.
 3. All work may be subject to revision on site.
 4. This drawing may not be copied without prior permission.
 5. This drawing is not intended to show details of ground conditions/contaminants.
 6. A detailed site investigation by suitable experts is to be carried out before any works commence.

Project Title		
Mr IKY ARISHAD LAND AT 20 CAVERS WALL RD, BLYTHE BRIDGE, SOT		
Drawing Title		
PROPOSED PLANS		
Status		
VARIATION OF PLANNING CONDITION		
Scale	Scale	
1:50 @ A0		
Job No.	Date	
26_1001	MAR 26	
Drawing Number		Revision
26_1001 P-005		