



Marley Duo Modern Smooth Grey finish roof tiles 35degs pitch
Weinberger Terco Kassandra Multi facing brickwork
aluminium window frames white powder coat finish
window heads and cills smooth red feature brickwork
M1 Weber render with scraped finish, colour Ivory
white upvc fascias

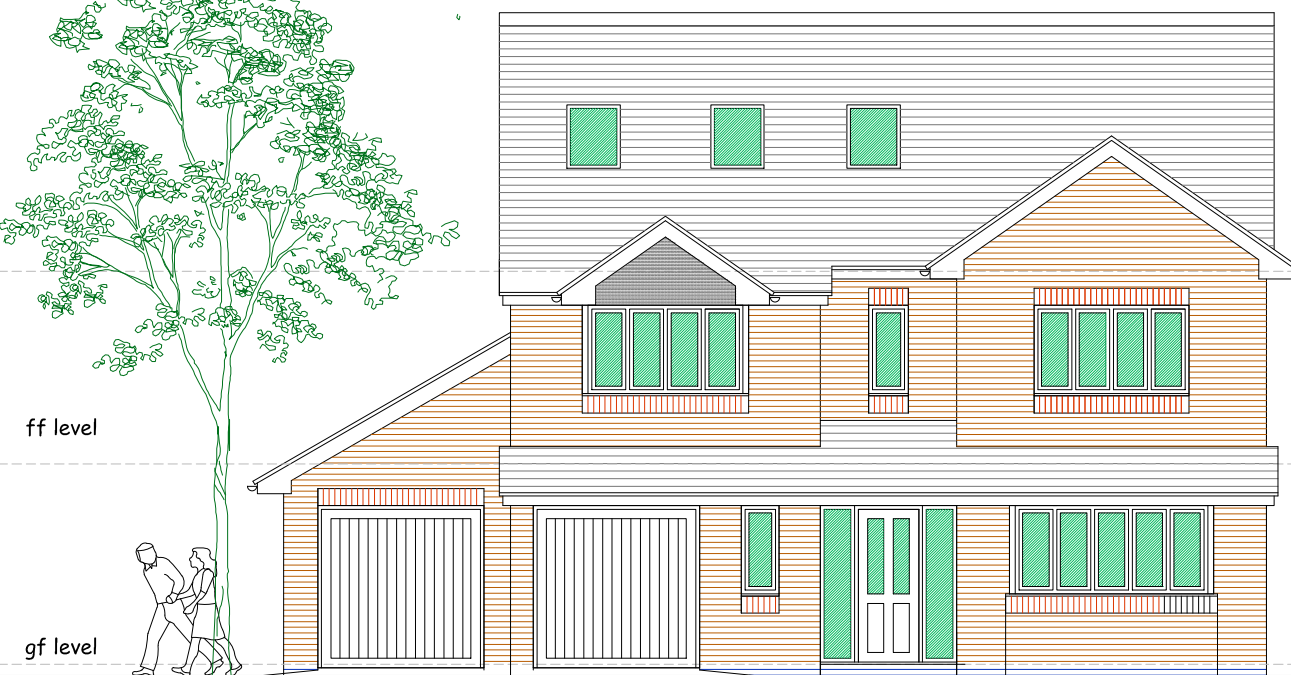

NORTH ELEVATION

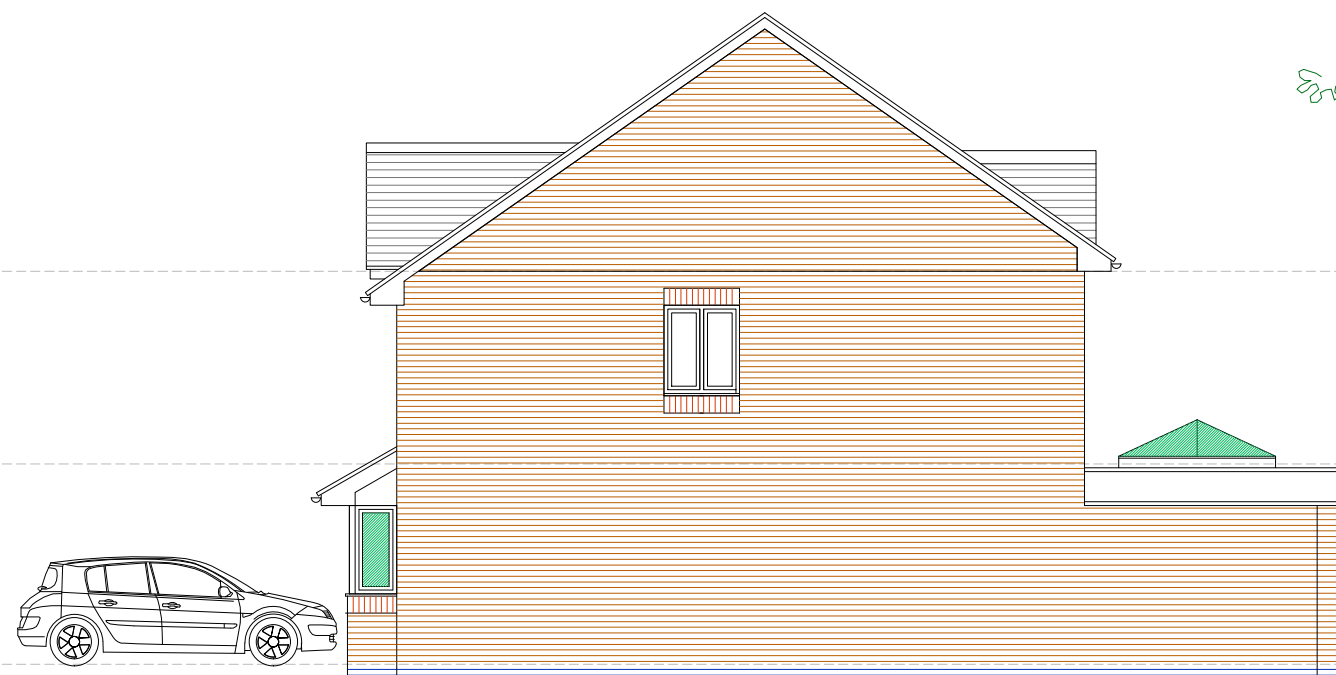


WEST ELEVATION




SOUTH ELEVATION


Anthracite grey fanfold doors

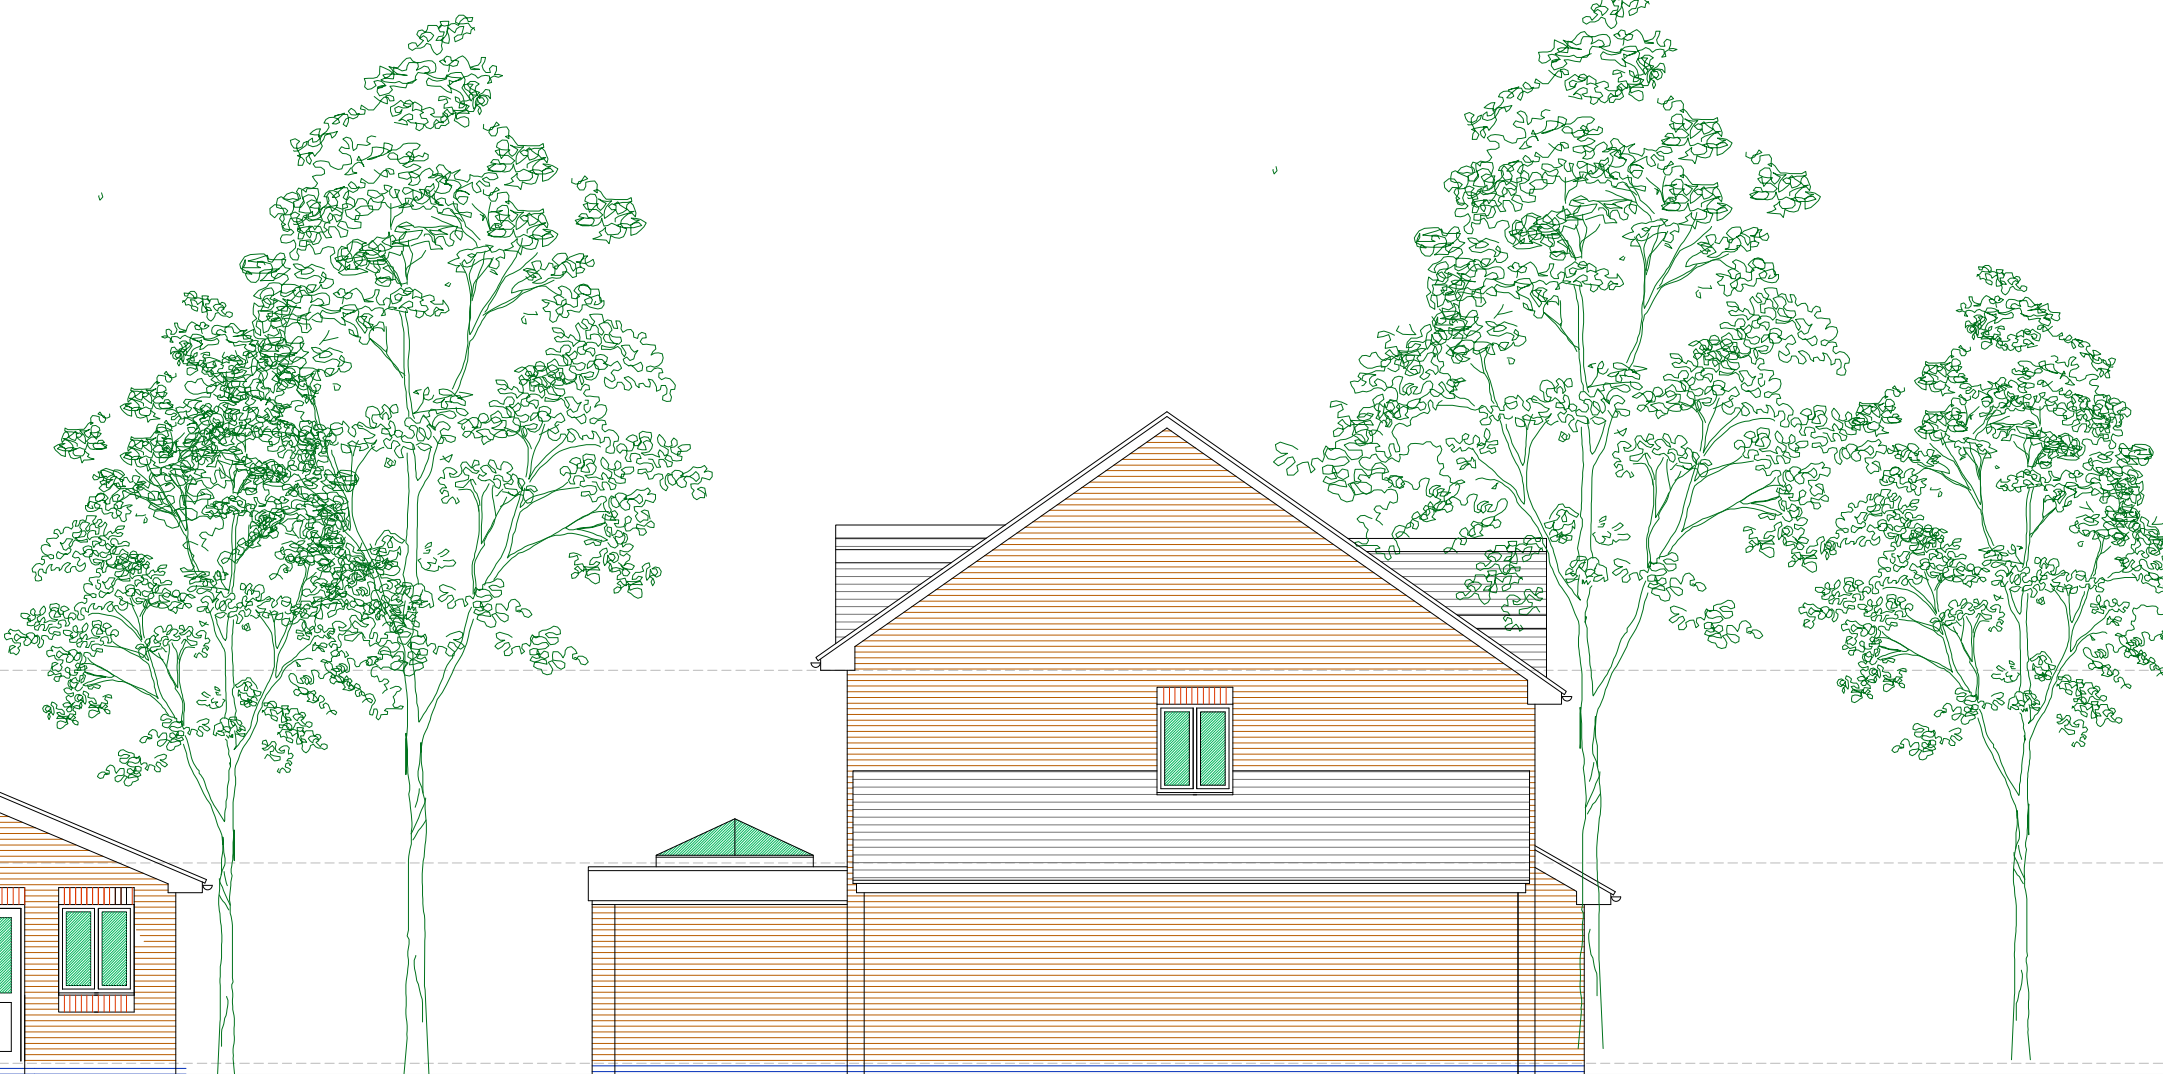


EAST ELEVATION

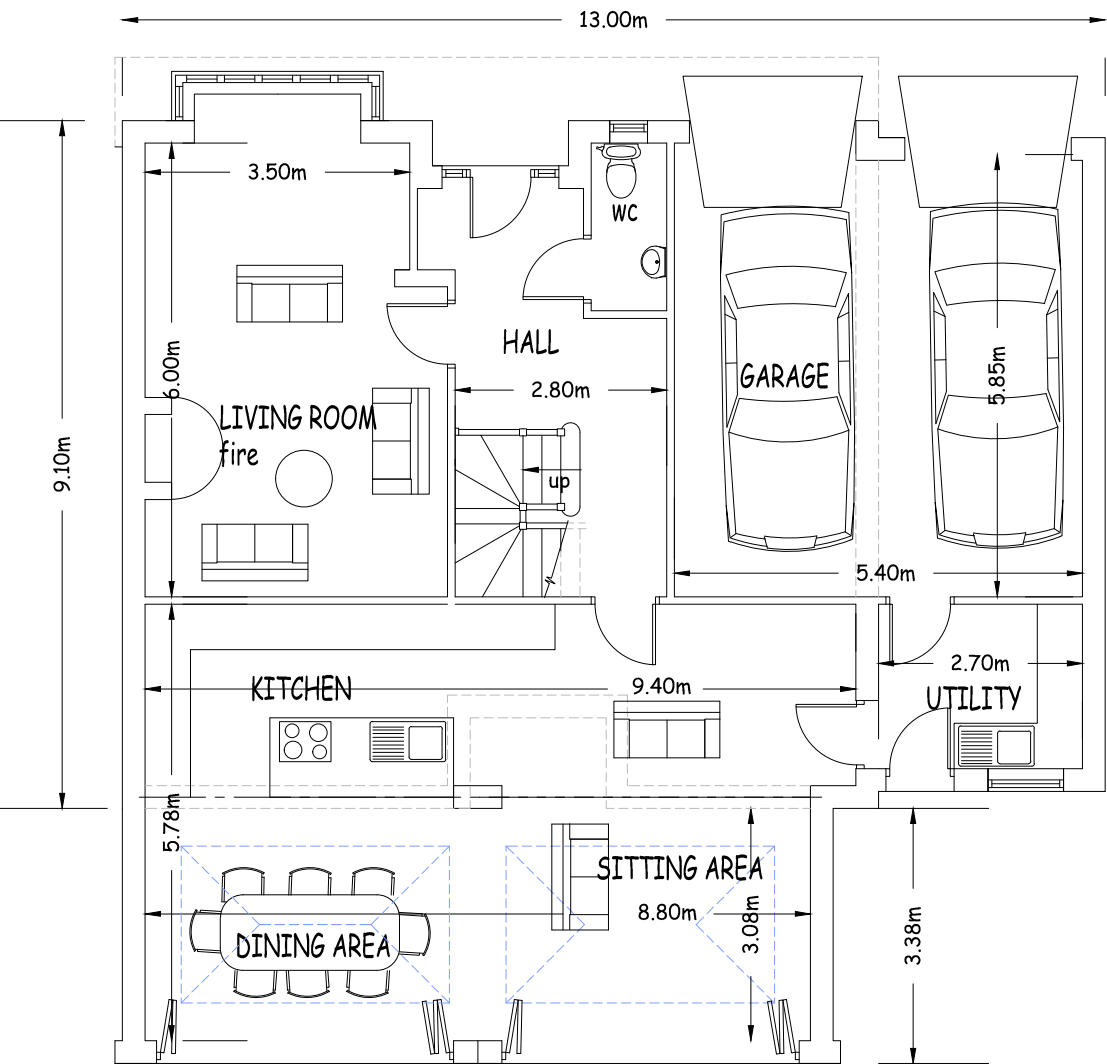


GROUND FLOOR PLAN

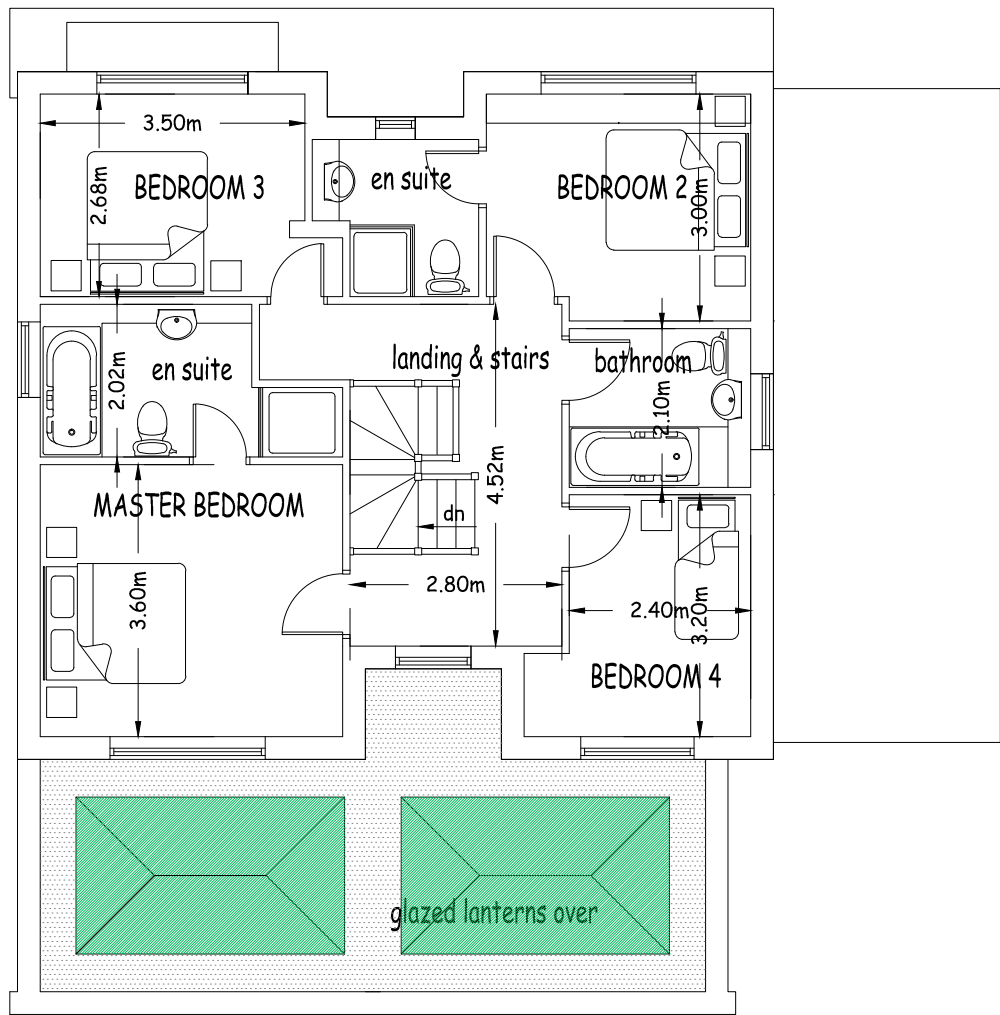


FIRST FLOOR PLAN

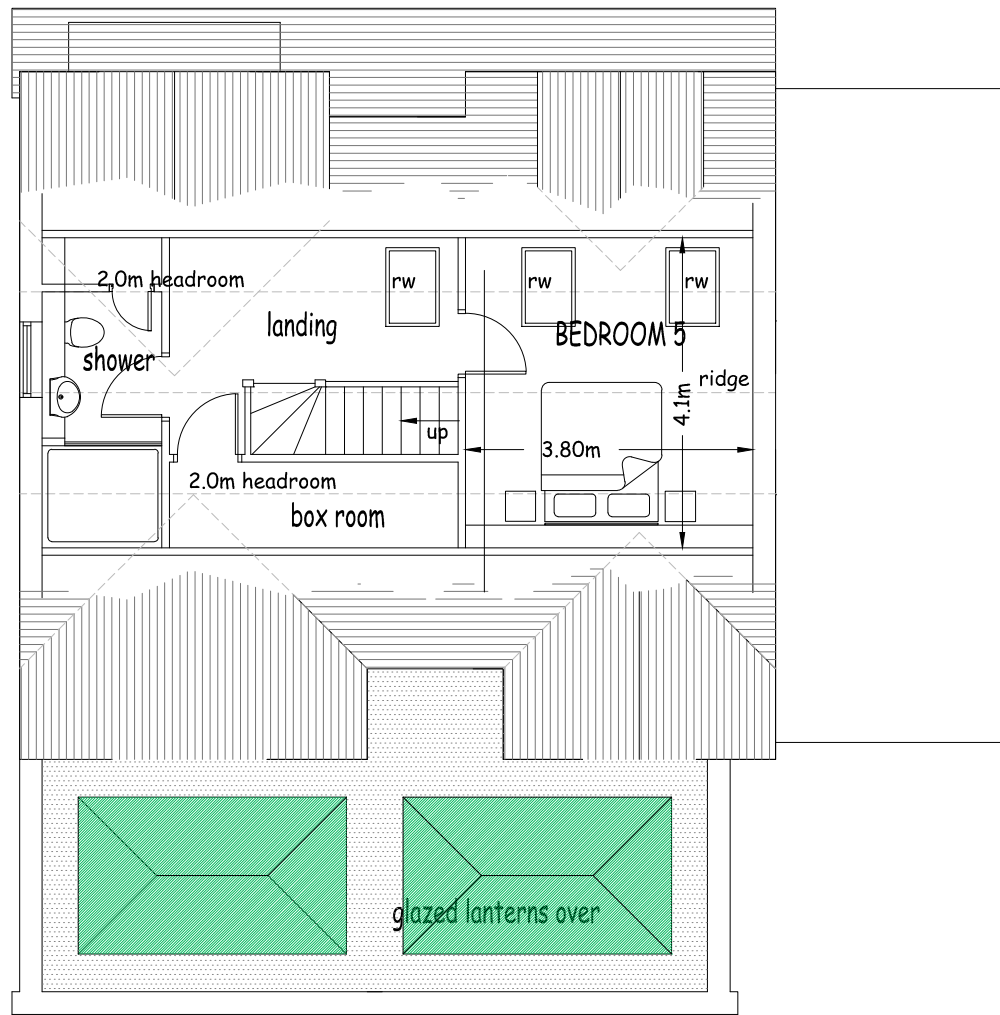


ATTIC BEDROOM PLAN

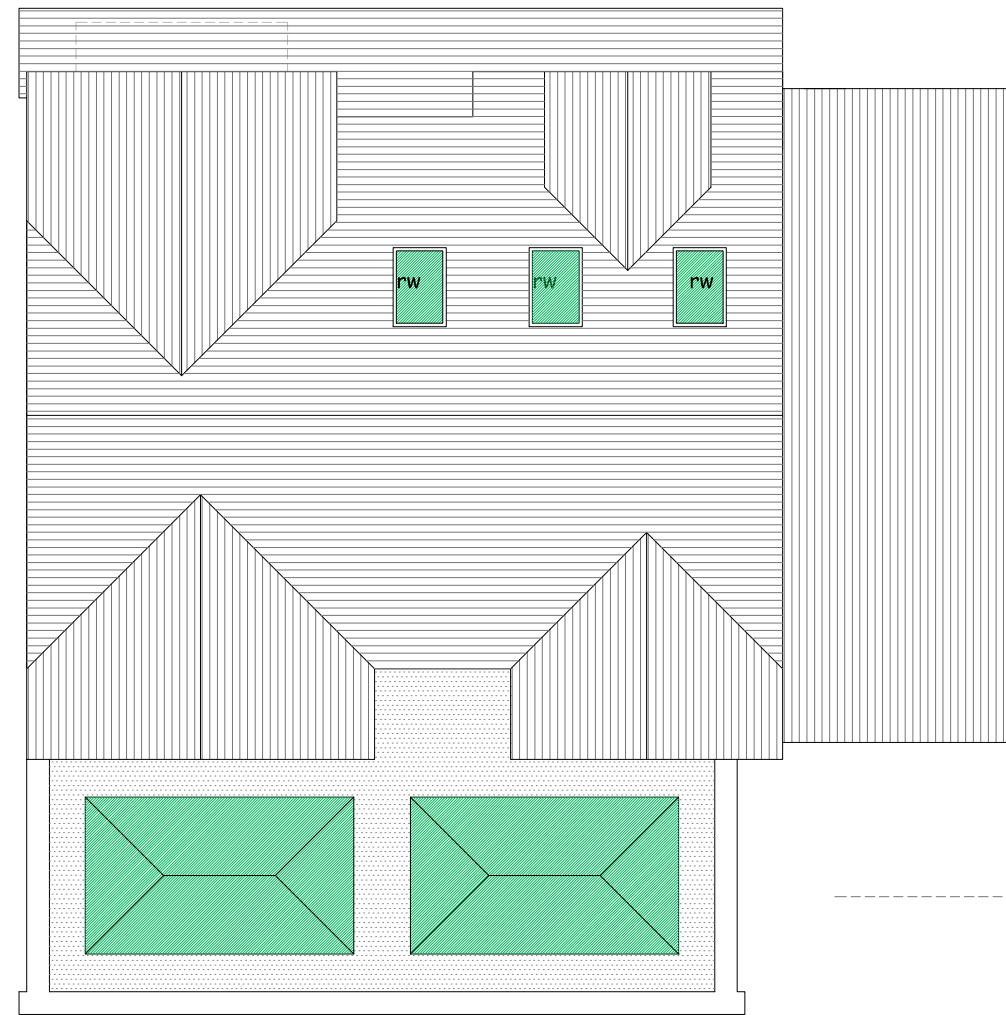

ROOF PLAN

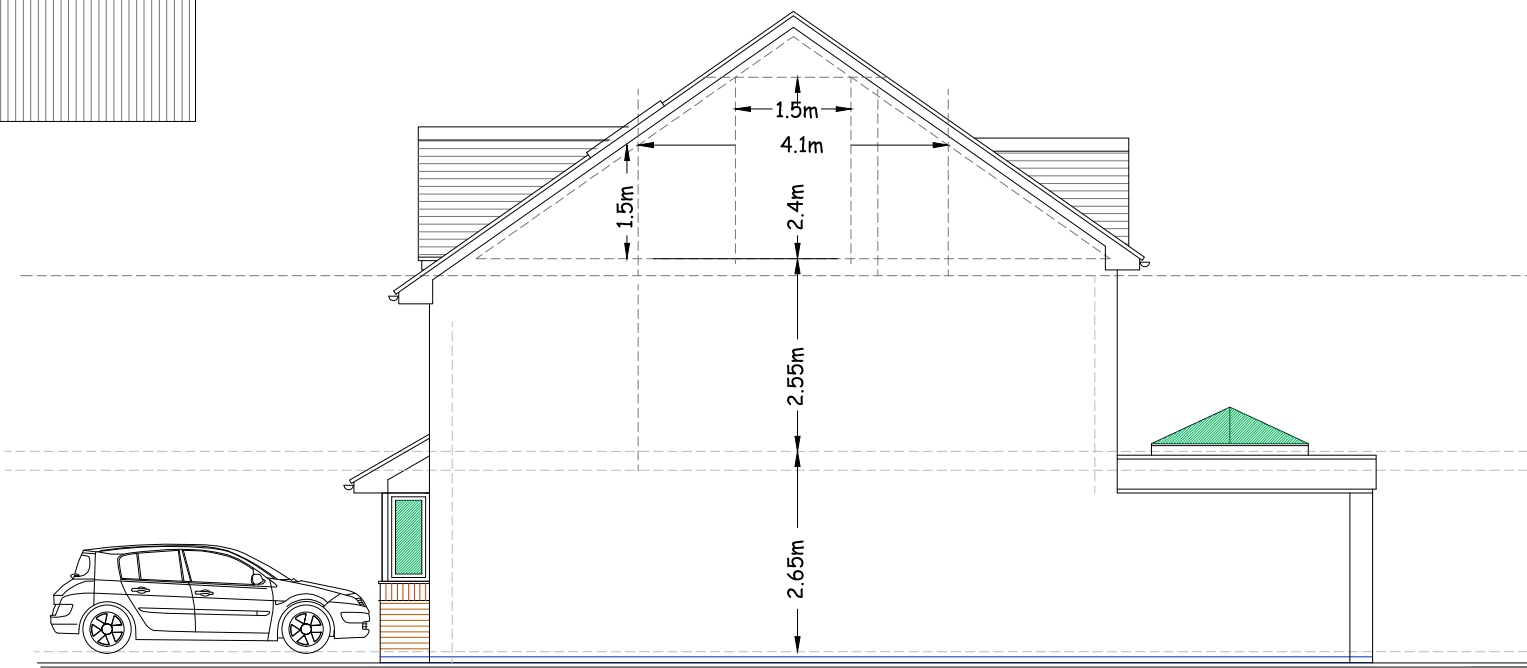


SECTION

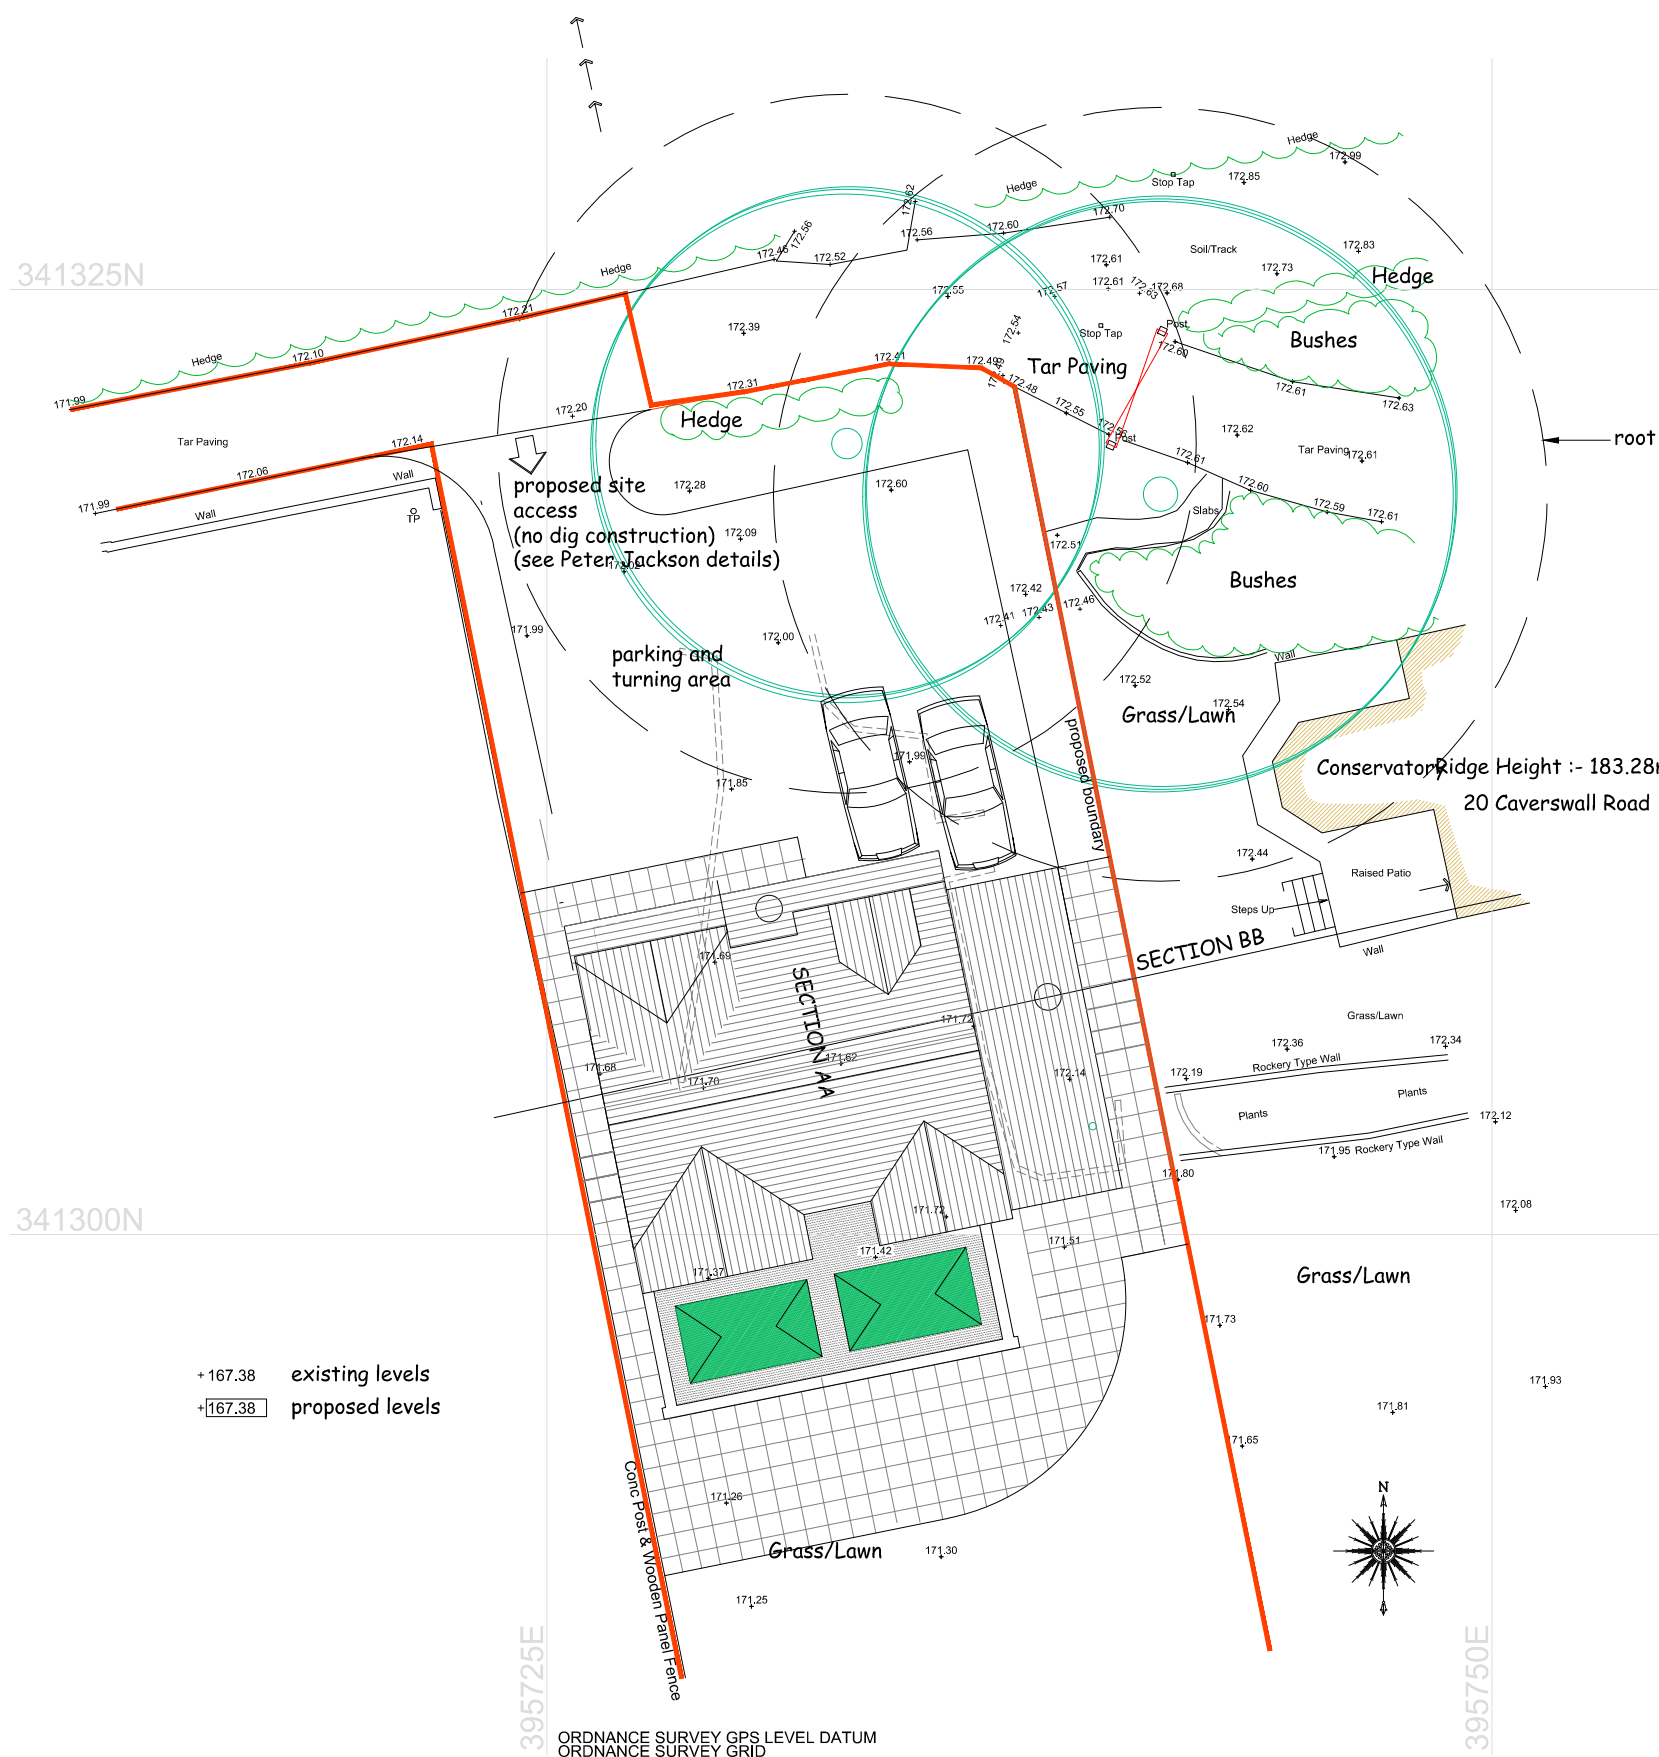


SITE/BLOCK PLAN 1:200



LOCATION PLAN 1:1250

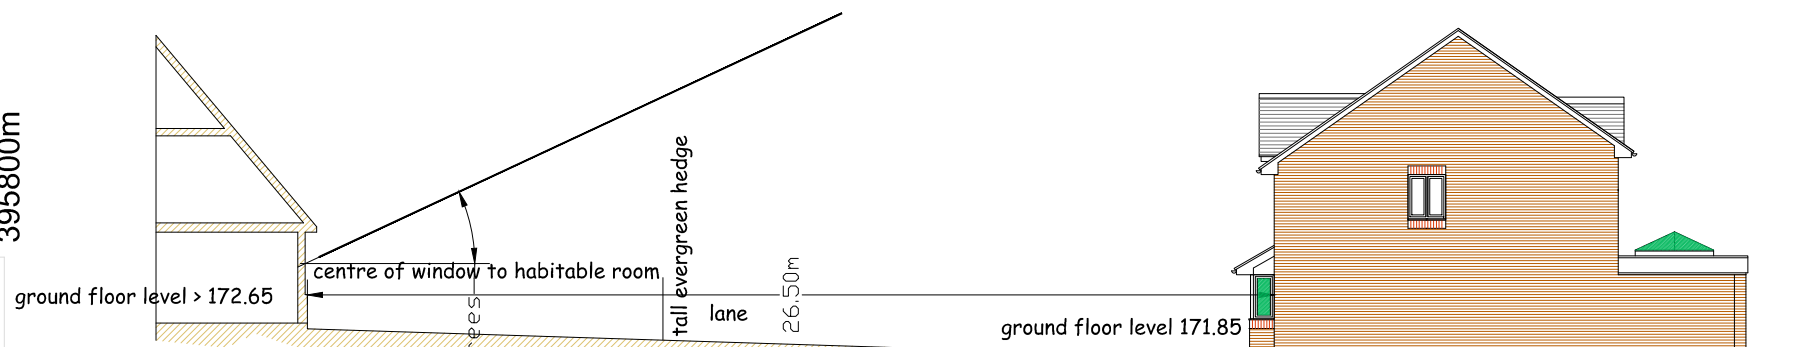

LONG SECTION A-A SHOWING COMPLIANCE WITH SMD APPENDIX 3 figs 2 & 3 scale 1:200

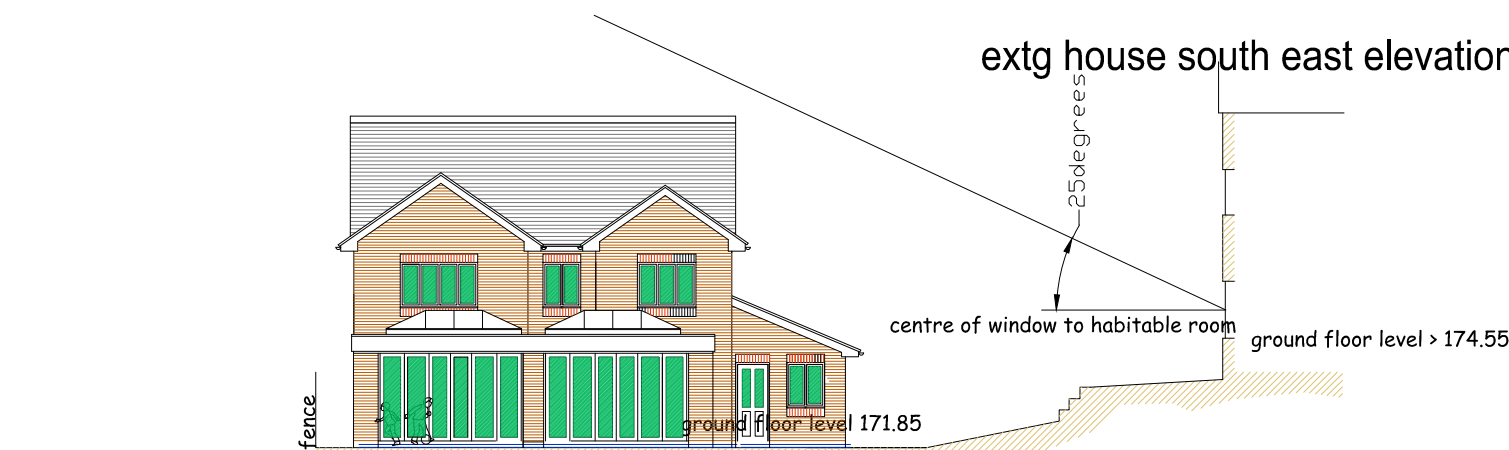

LONG SECTION B-B SHOWING COMPLIANCE WITH SMD APPENDIX 3 figs 2 & 3 scale 1:200

K 19th December 2018 Roof raised 840mm & attic bedroom added
J 23rd February 2018 extended single storey and alterations
I 16th October 2017 Addition of orientation to elevations, omission of garage windows
H 2nd September 2017 Interior alterations
G 28th August 2017 siting amended to avoid RPZ
F 20th July 2017 amended roof pitch
E 12th July 2017 amended roof pitch
D 4th July 2017 amended design
C - kitchen glazed doors enlarged, kitchen made 225mm deeper, windows resized, window heads to north elevation lowered, canopy removed, rooflights added to bedrooms 3 and 4 19/9/16
B - house reduced in length by 3m, internal alterations to suit, redesign elevations 30/8/16
A - house mirrored to locate garage nearer to nr 20, en suite to bedroom 3 reduced in size 15/9/15

This drawing is the property of MBD architecture Ltd. Copyright is reserved by them and the drawing is issued on the condition that it is not copied either wholly or in part without the consent in writing of MBD architecture Ltd. Figured dimensions are to take preference over those scaled. All dimensions to be checked on site before commencement of any work on shop drawings. This drawing to be read in conjunction with the specification when a specification exists.

PROPOSED DWELLING

LAND AT 20 CAVERSWALL ROAD, BLYTHE BRIDGE, STOKE ON TRENT

MR & MRS S O'DONNELL

MBD architecture
ARCHITECTURE AND PLANNING CONSULTANTS

74 Newcastle Road
Stone Staffordshire ST15 8LB
Tel: 01785 814822 Email: mbd@hda.co.uk

drawing	scales
PLANNING PROPOSALS	1:100, 1:200, 1:1250
drawing number	15L37P02
date	24/8/15
plot	A1/1:100