




Rev.	Drawn	Comments	Date
------	-------	----------	------

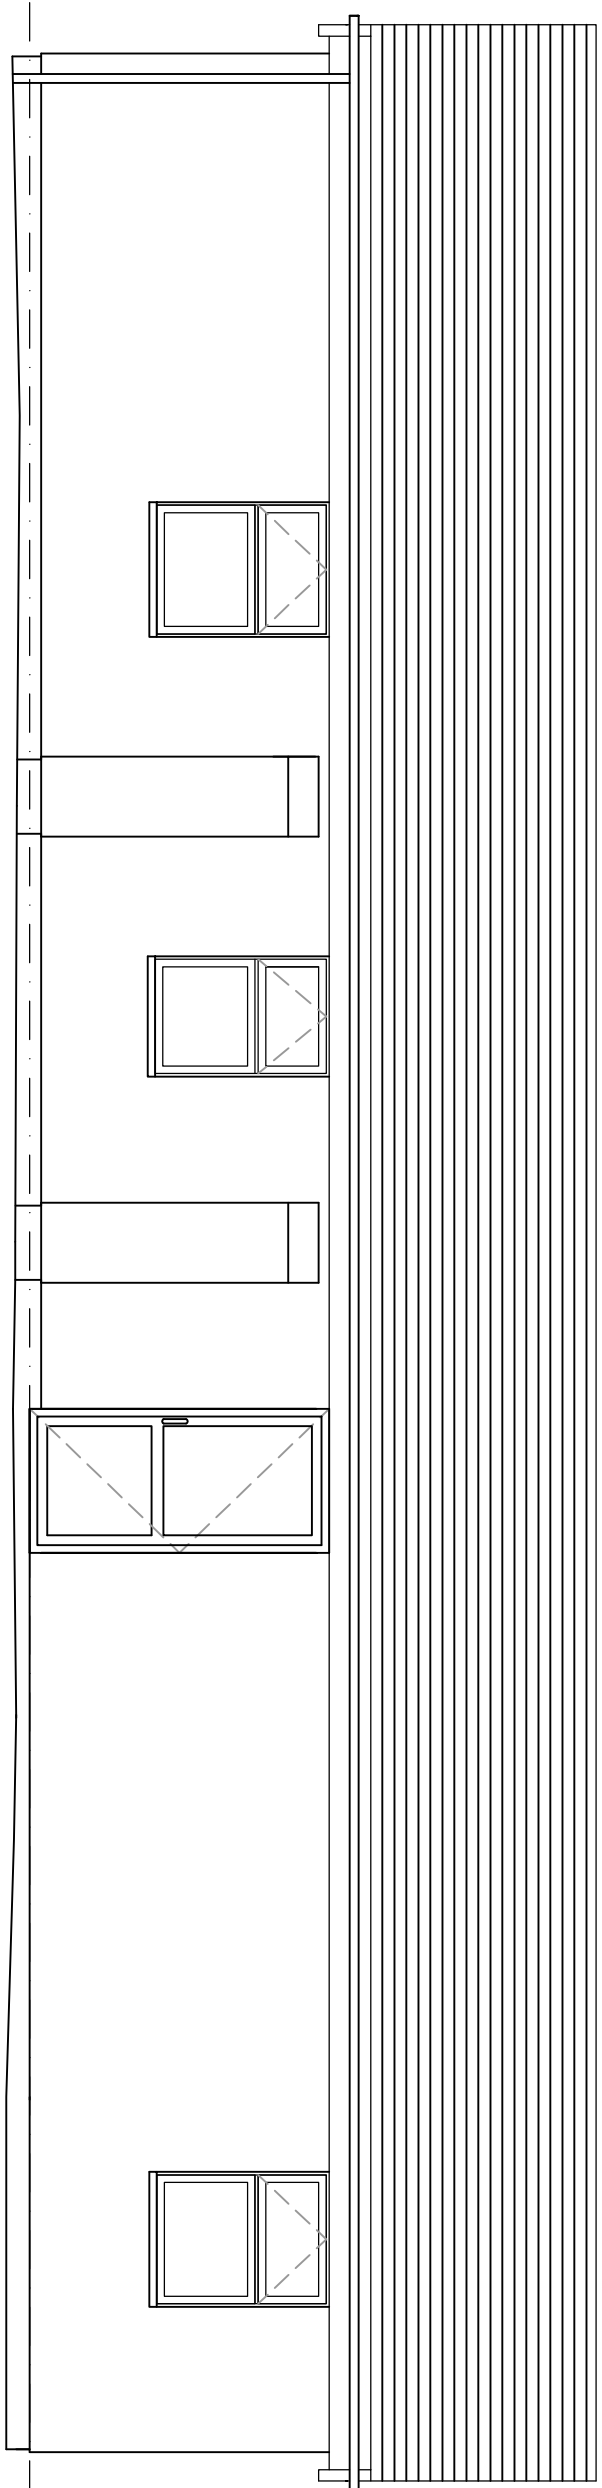


SIDE ELEVATION 1:50

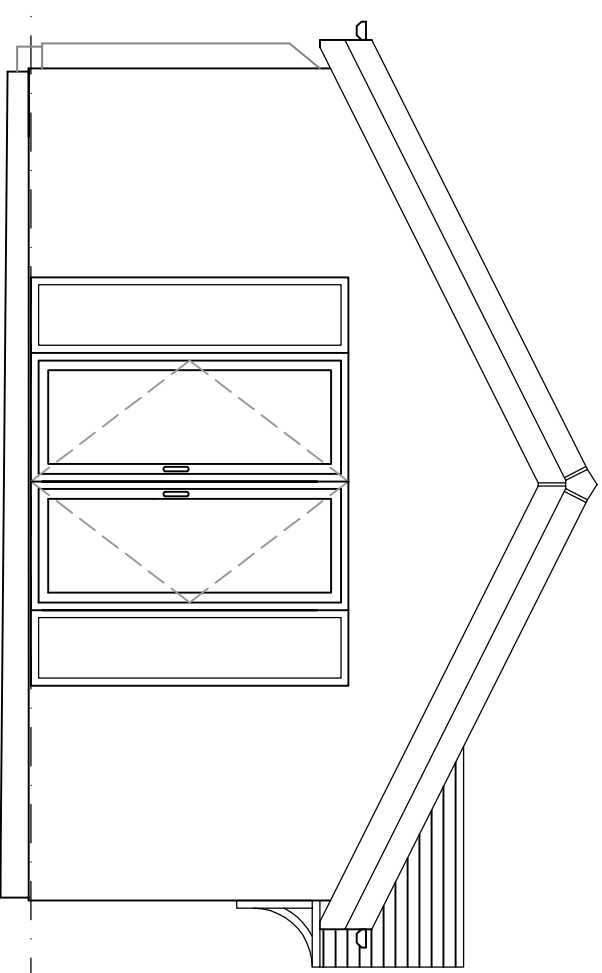

REAR ELEVATION 1:50

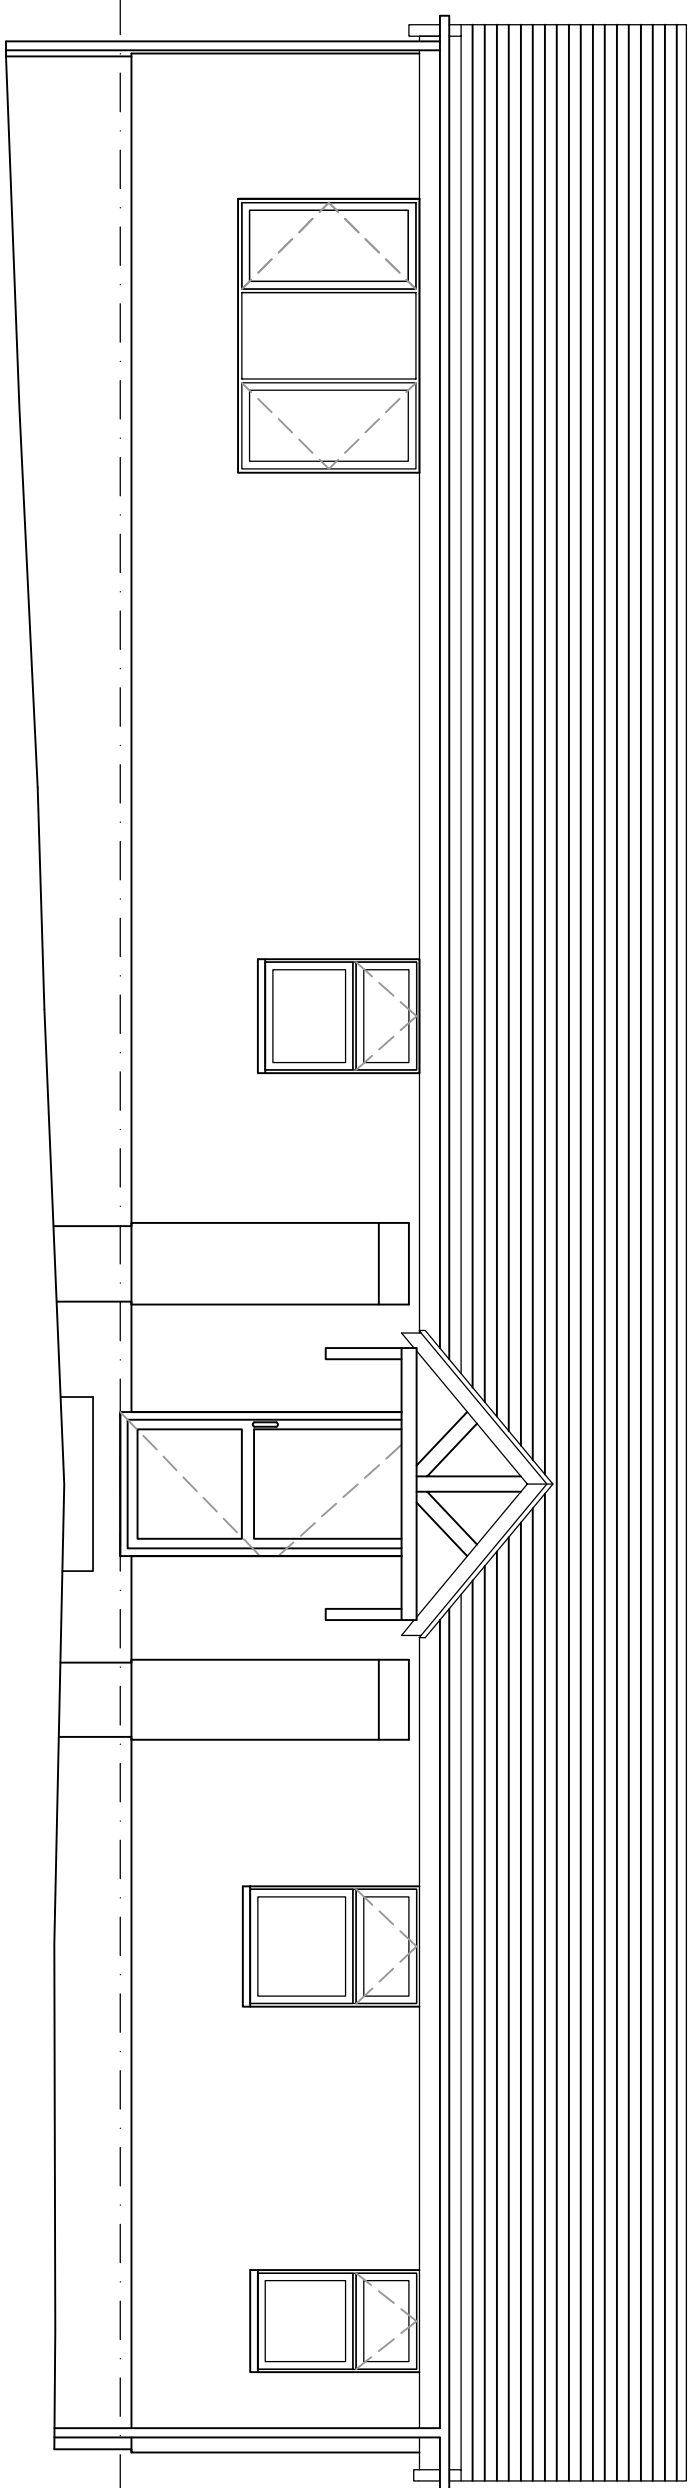


SIDE ELEVATION 1:50

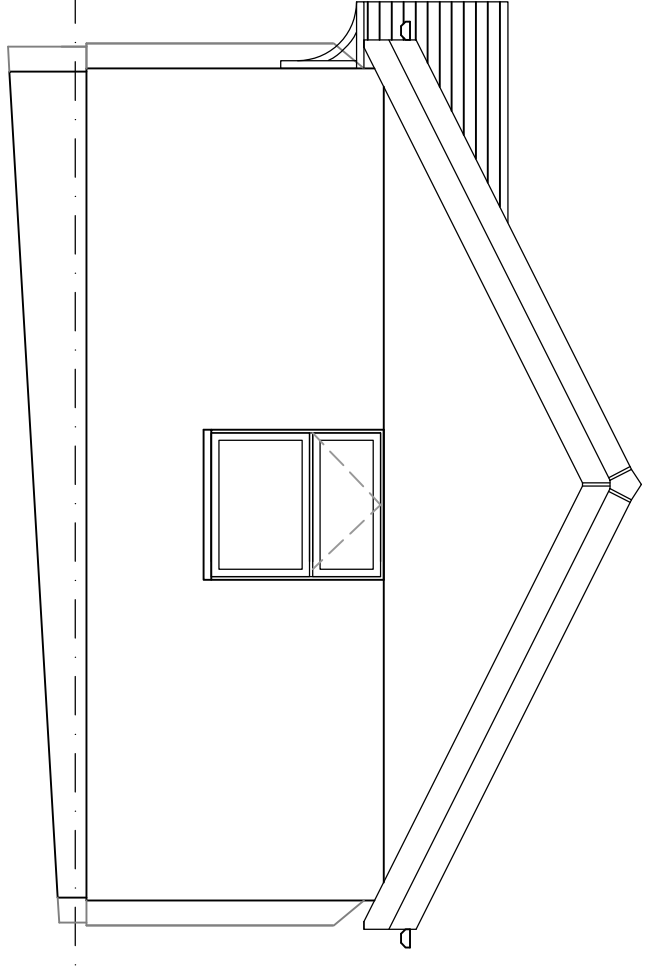


FRONT ELEVATION 1:50




SITE LOCATION PLAN 1:1250

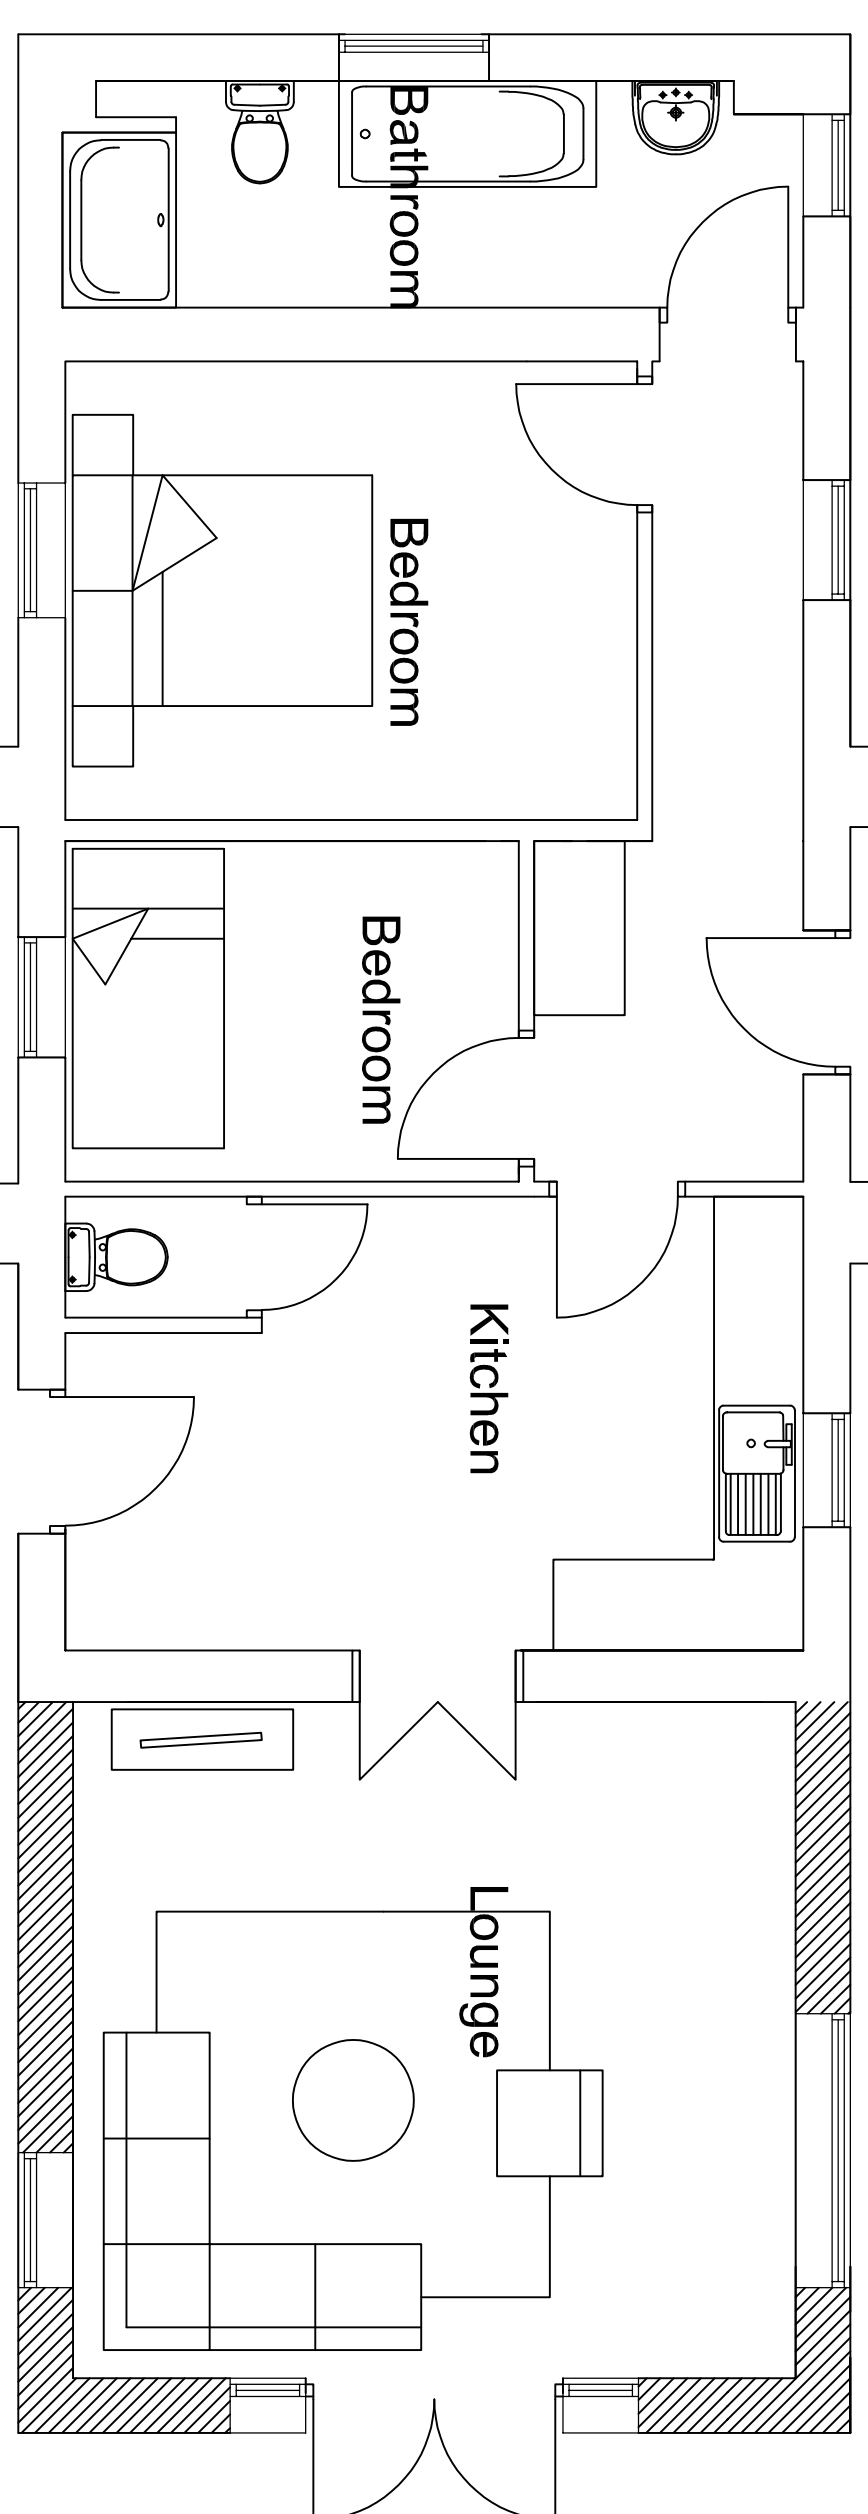

FLOOR PLAN 1:50

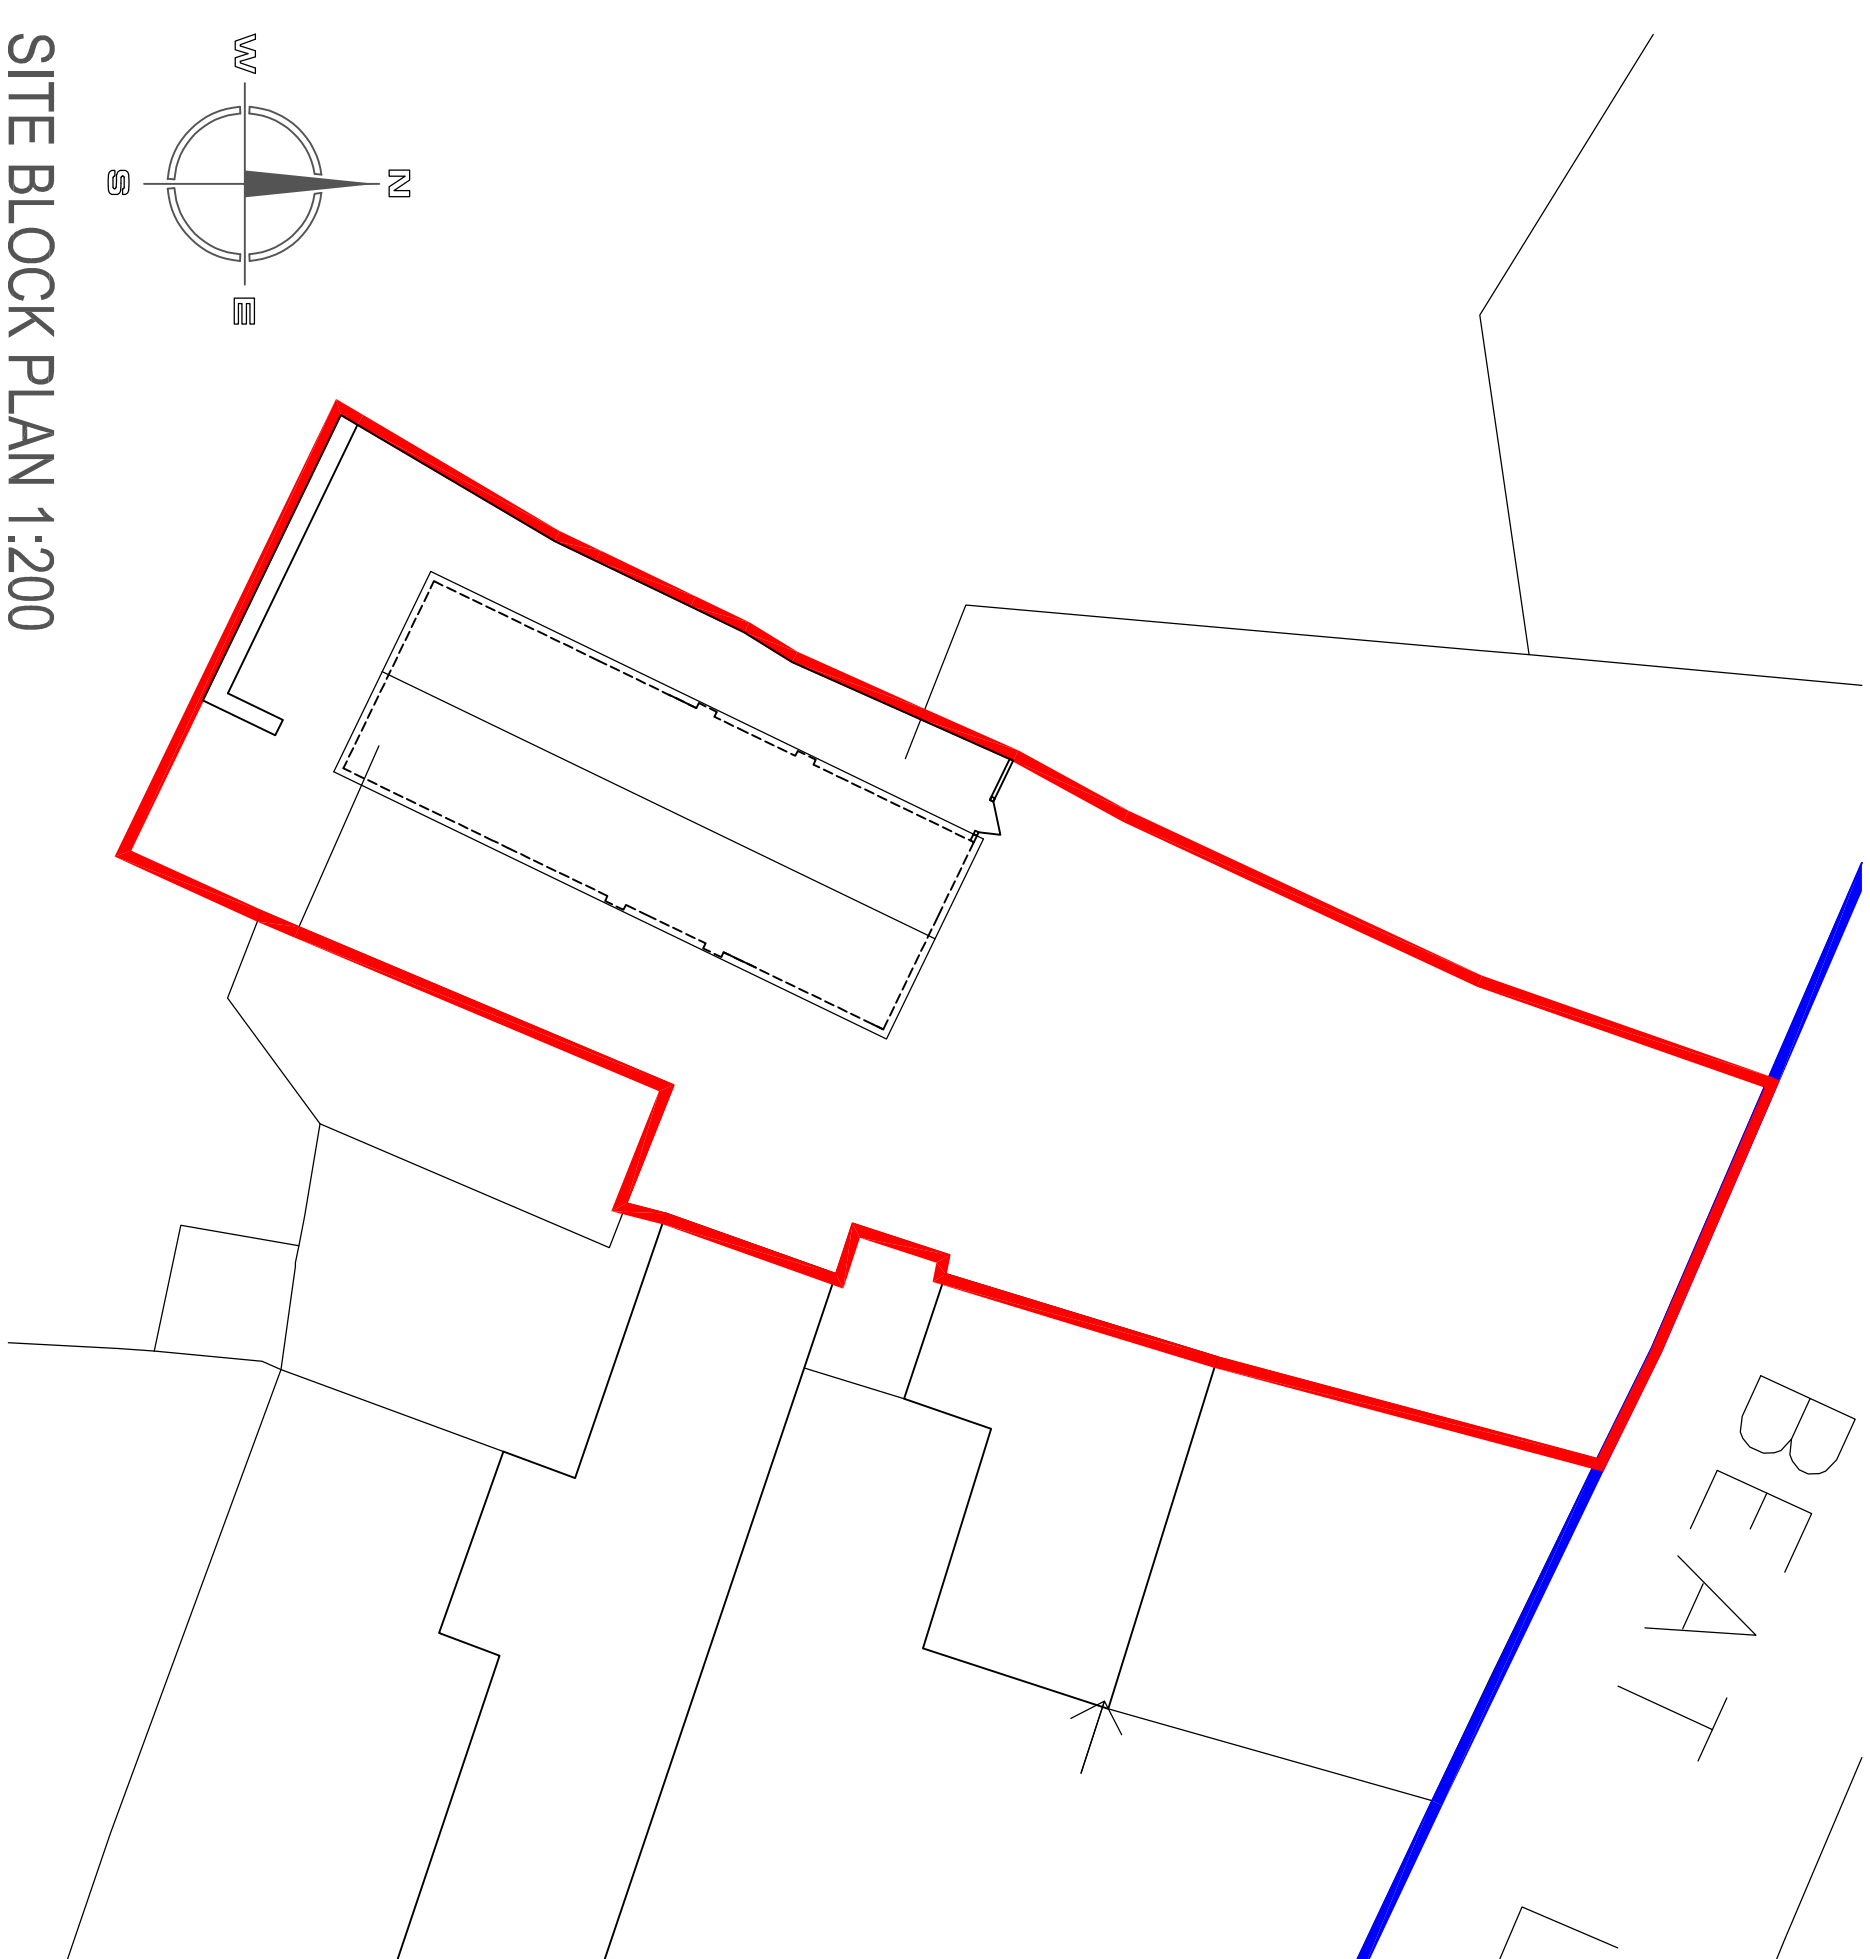

SITE BLOCK PLAN 1:200

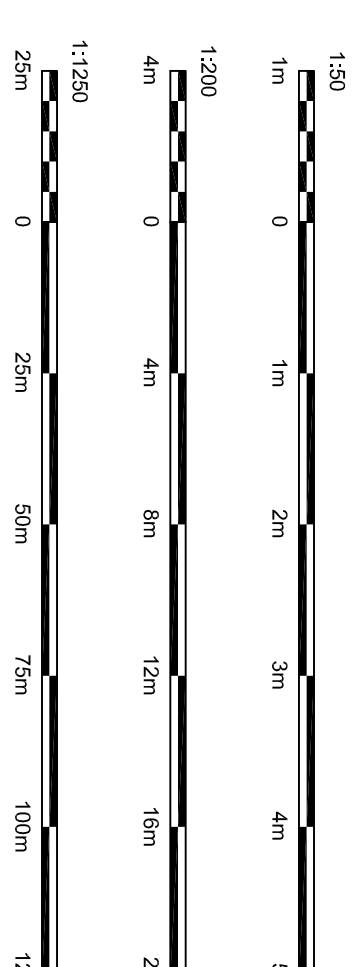

SITE LOCATION PLAN 1:1250

Hewitt & Carr Architects
A: Daisy Bank House | 117-119 Leek Road | Cheadle | ST10 1JE
T: 01538 756888
E: enquiries@hccarchitects.co.uk
W: www.hccarchitects.co.uk

A: DaisyBank House | 17-19 Leek Road | Cheddle | ST10 1JE
T: 01538 756888
E: enquiries@hcarchitects.co.uk
W: www.hcarchitects.co.uk

W: www.hcarchitects.co.uk

W: www.hcarchitects.co.uk

W: www.hcarchitects.co.uk

Client
Mark Billington

Client
Mark Billington

Project

Single storey extension to granny annex

Wolfe Lowe Farm Beat Lane Rushton

Spencer SK11 ORU

Title

Plans and elevations as proposed

Status Planning

Status Planning

Date March 2026

Date March 2026

Scale $\otimes A1$ As Stated

Scale $\otimes A1$ As Stated

Project No.	Drawing No.
-------------	-------------

Project No.	Drawing No.
-------------	-------------

Project No.	Drawing No.
-------------	-------------

01532 PL(0)02