



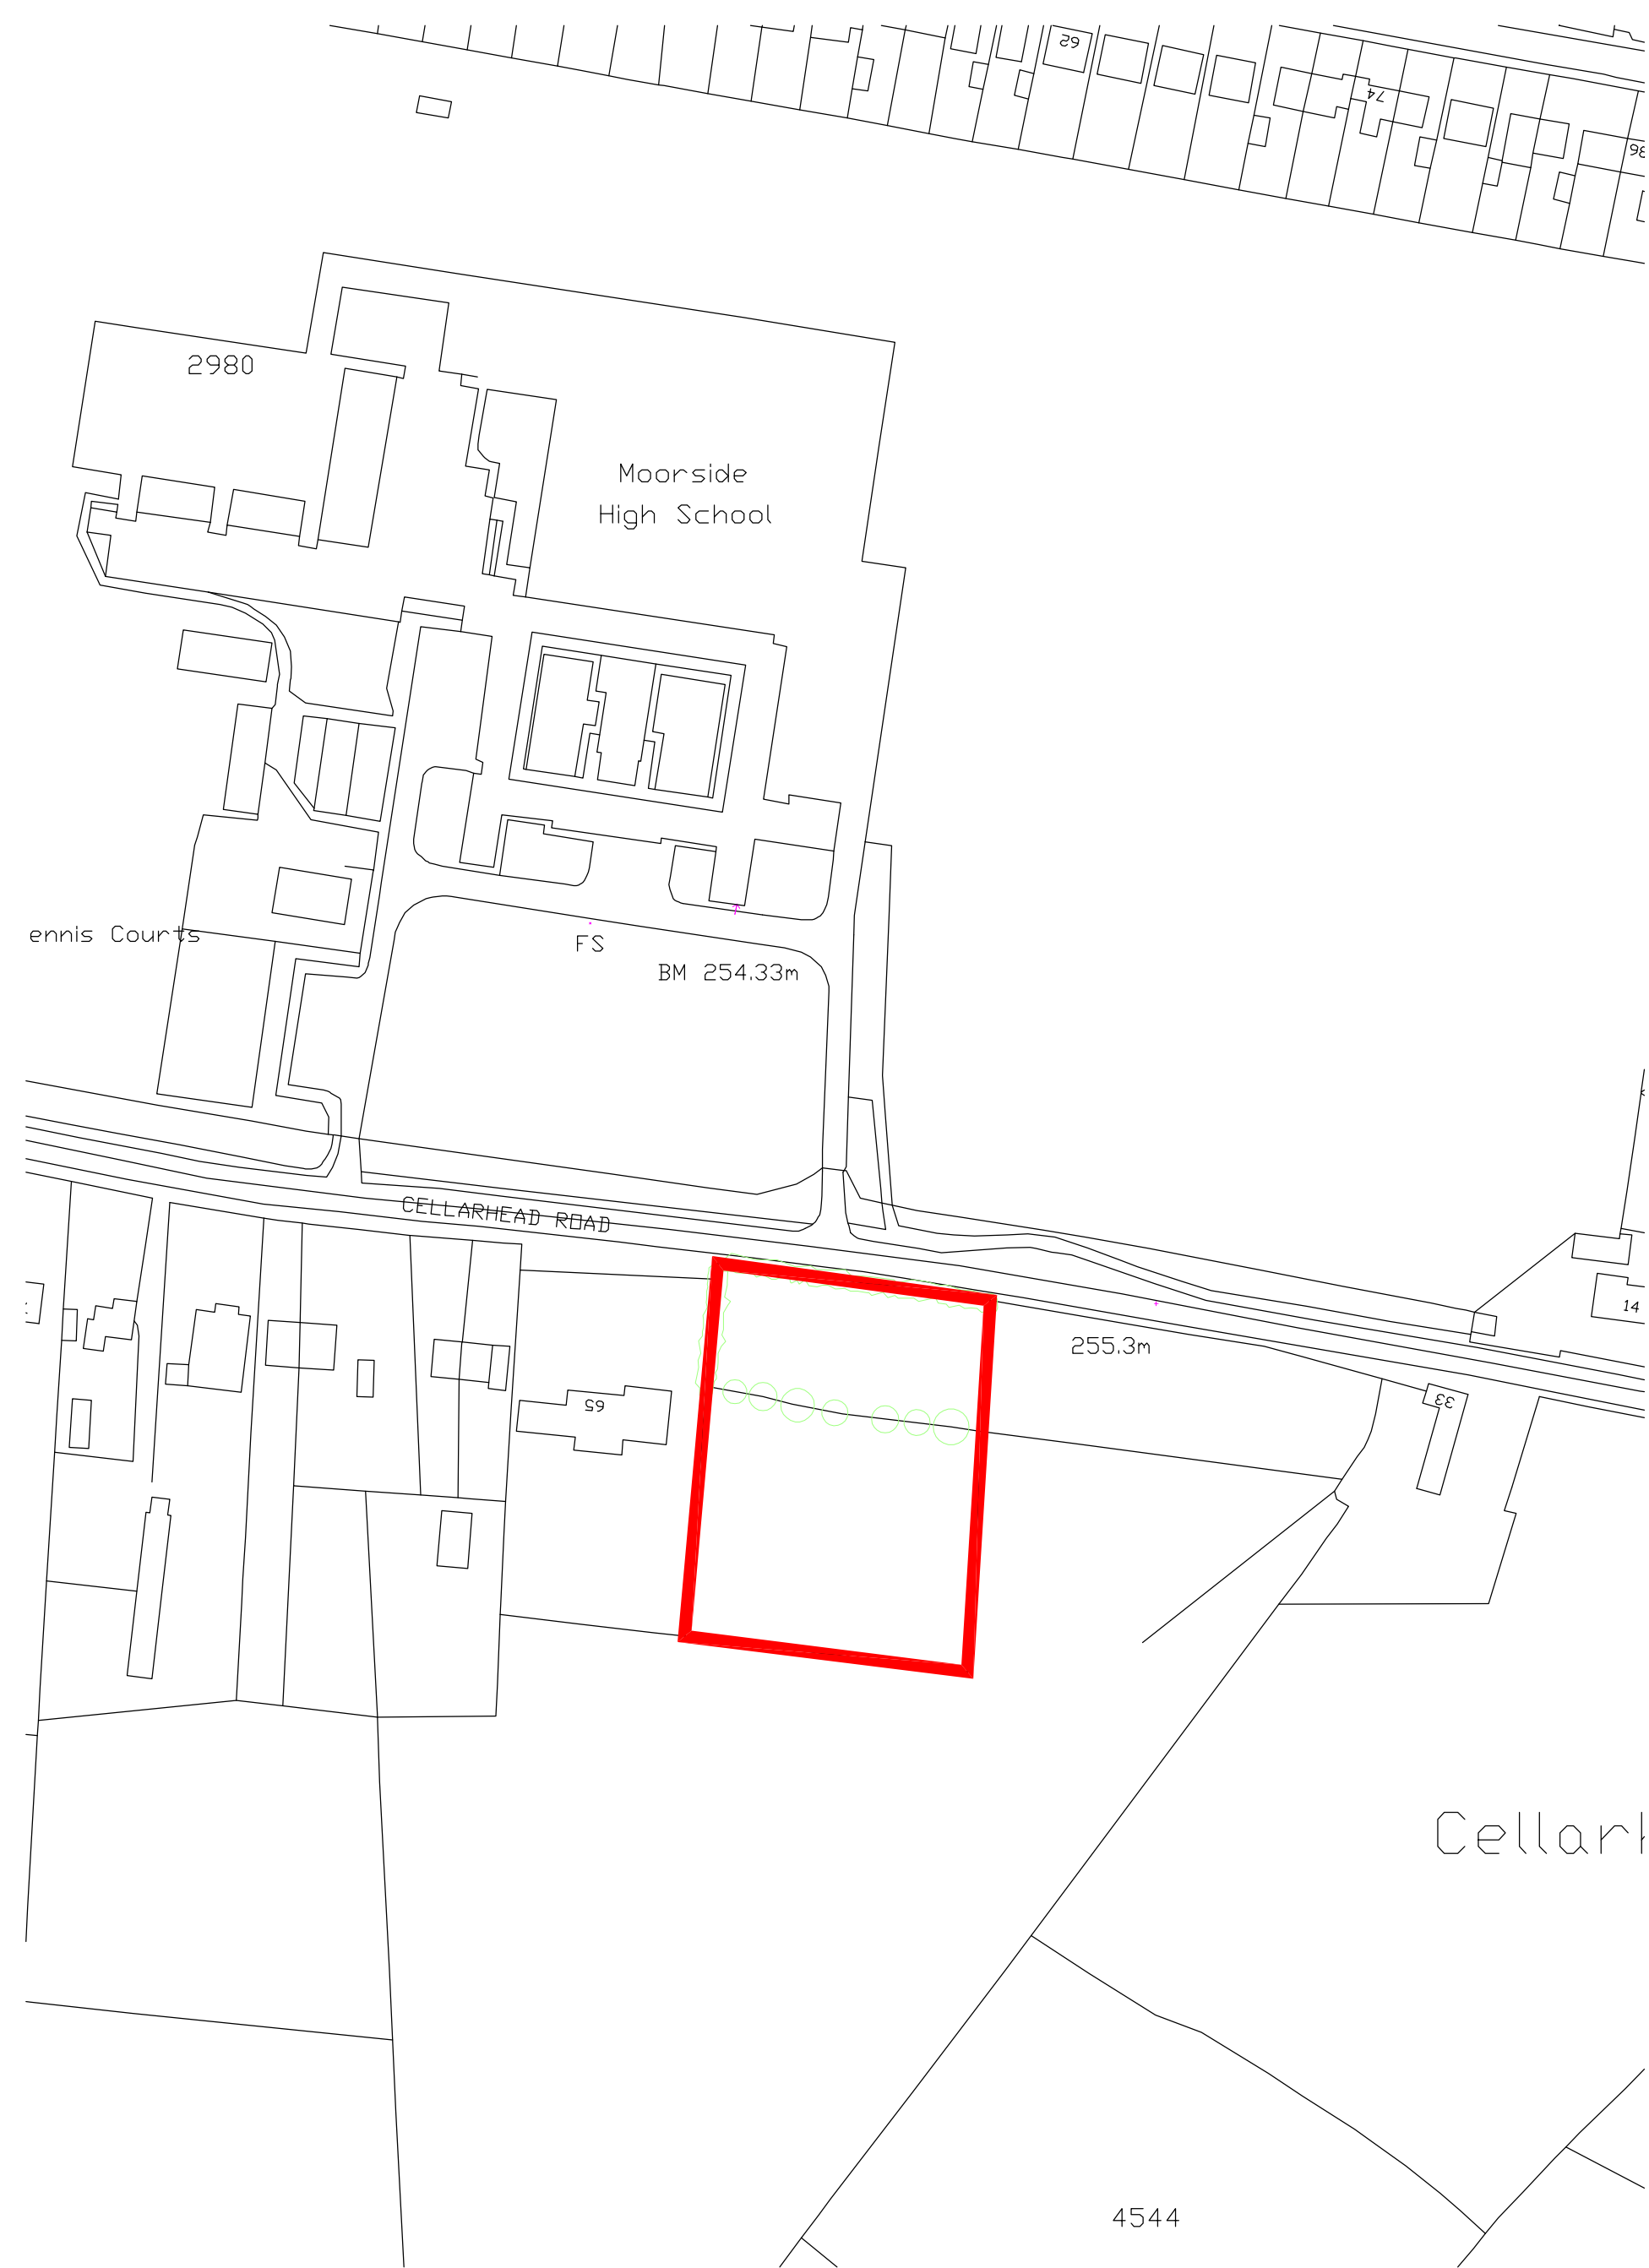


Existing Site Location Plan
Scale 1:1250

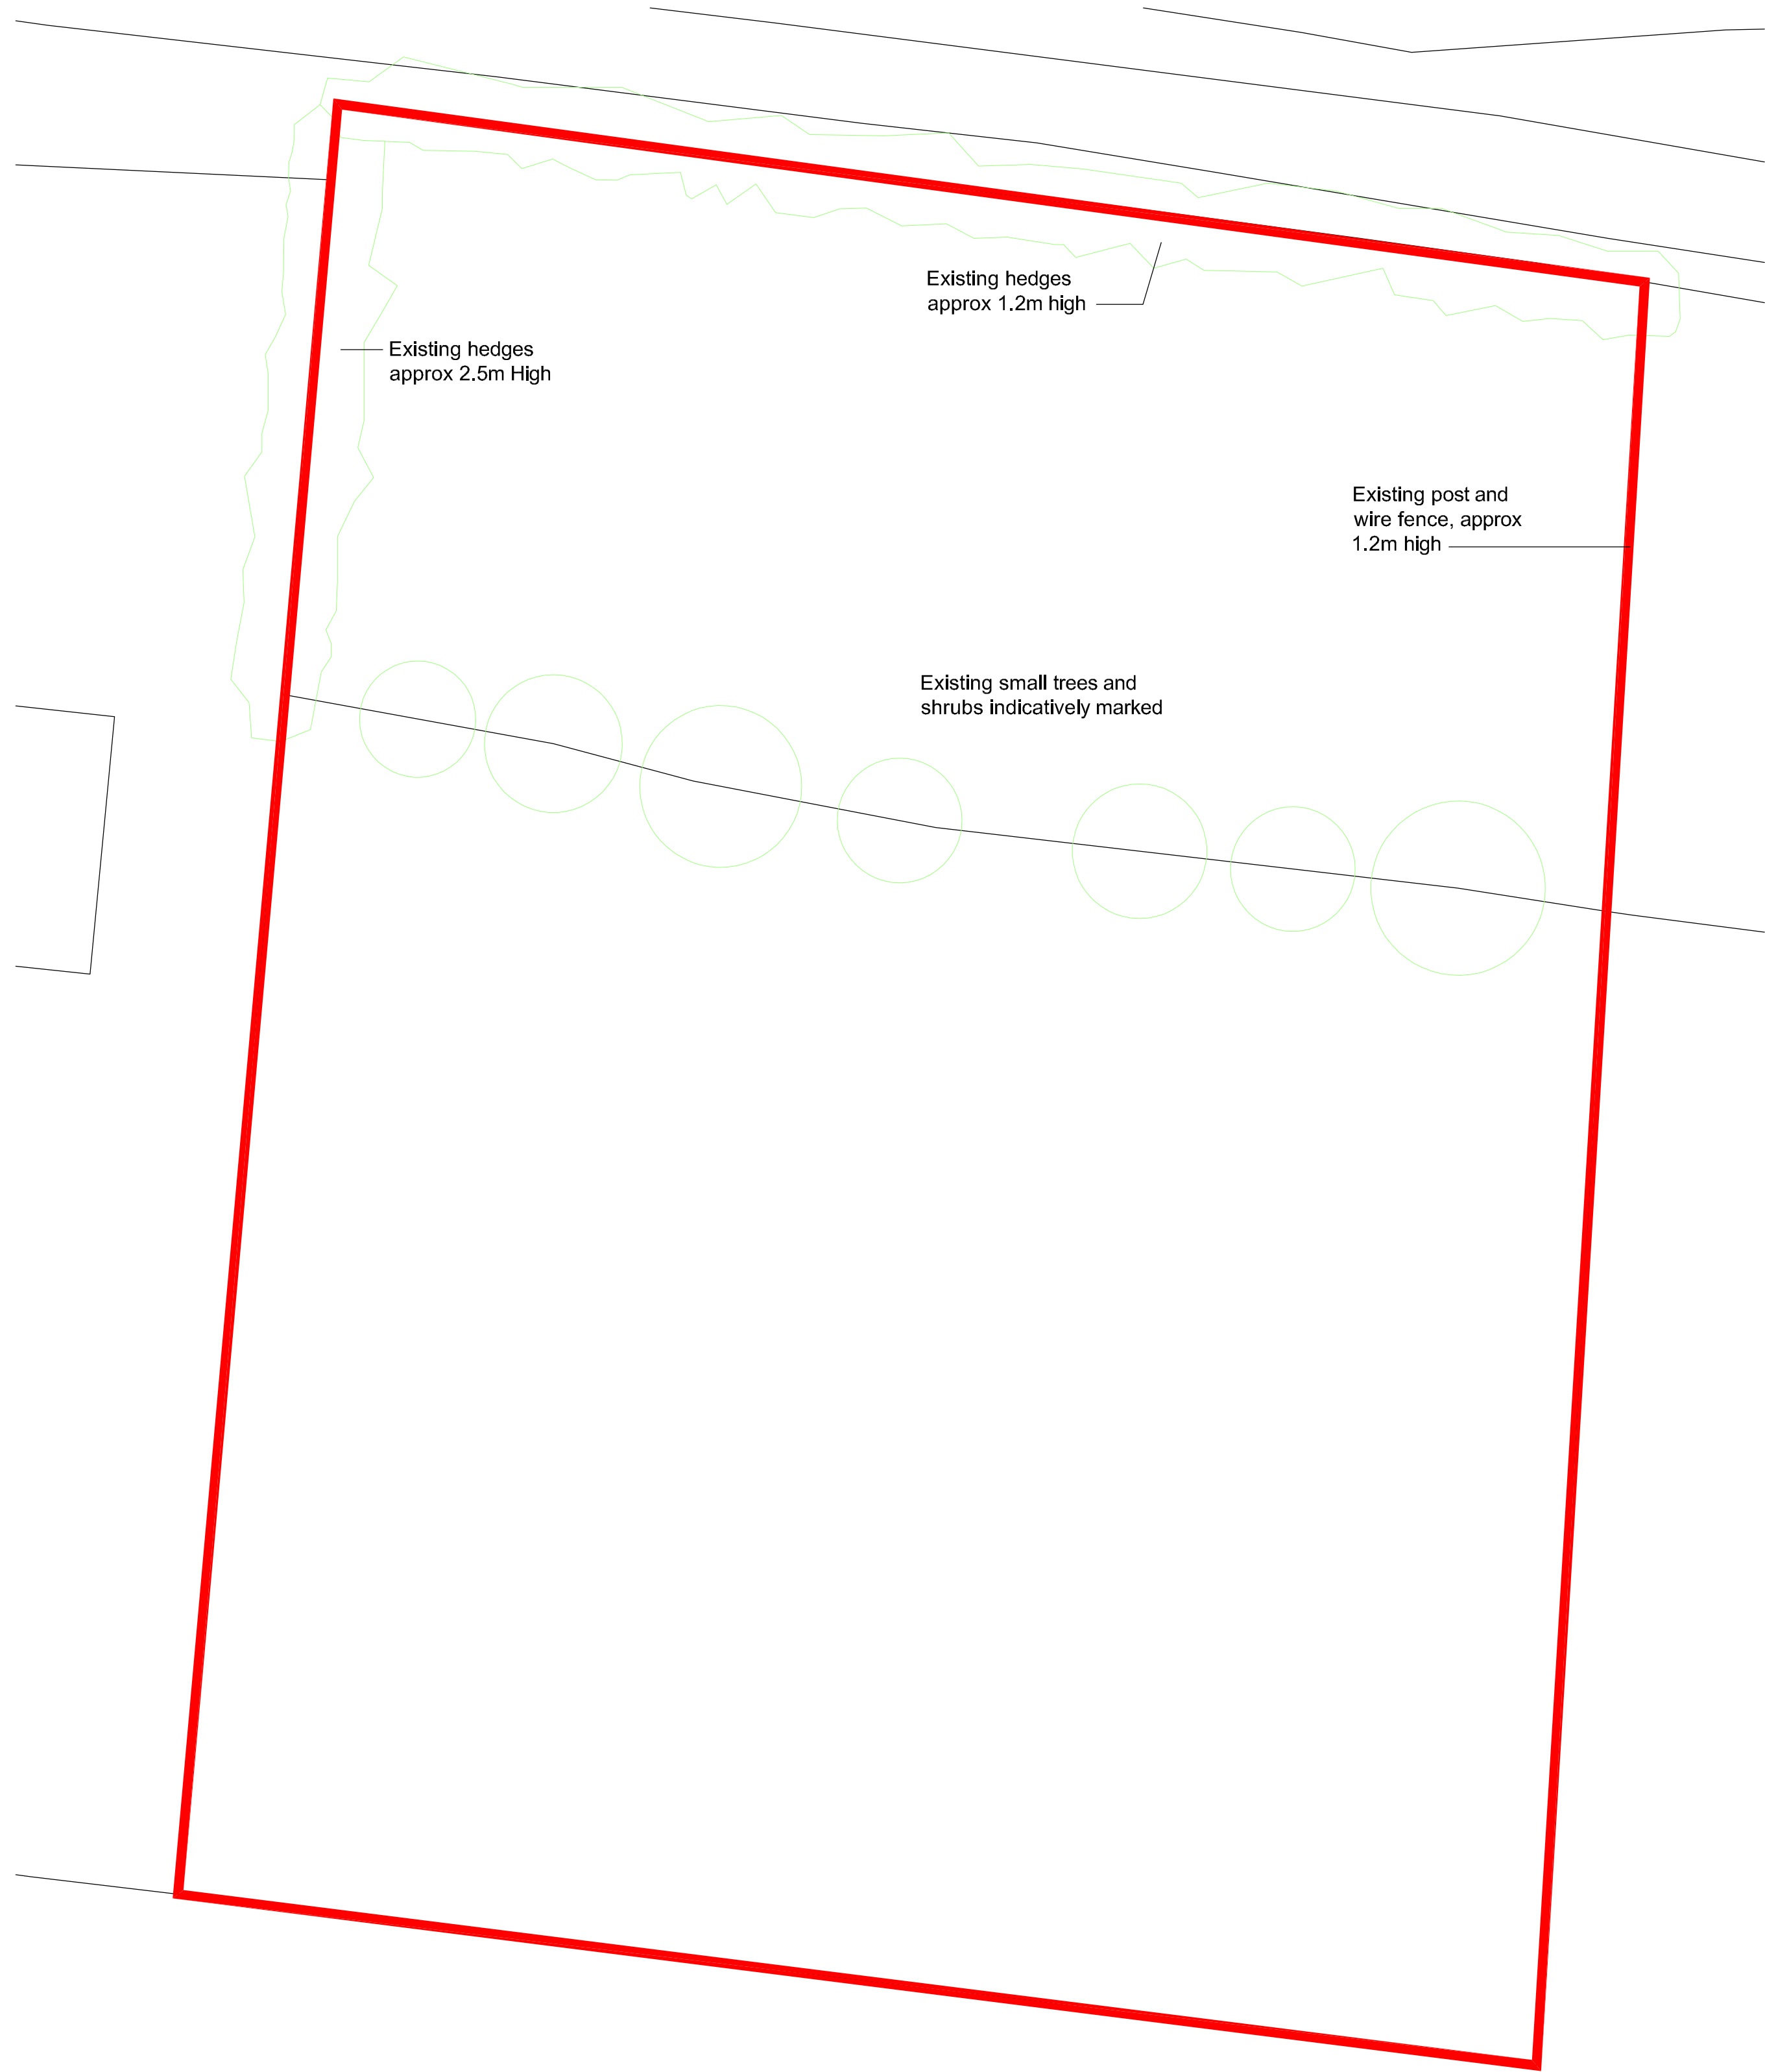

Existing Site Plan
Scale 1:200

Revisions		
Rev.	Comments	Date
A	1) North point added.	Sept. 19

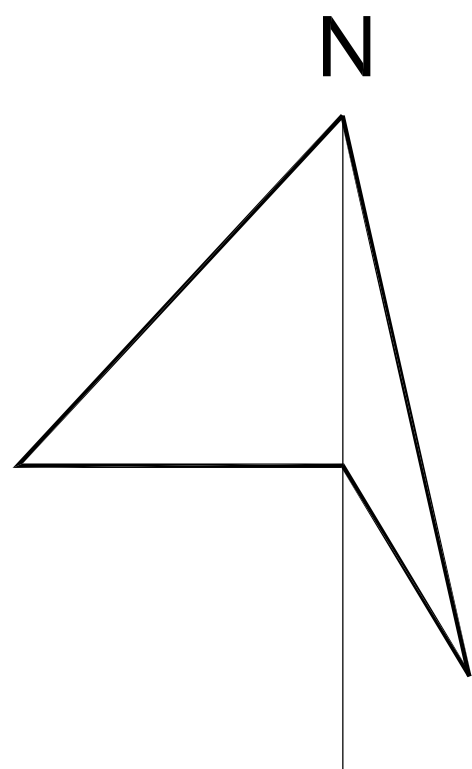

Mr & Mrs D Leverton

Outline Planning Permission for
Proposed Bungalows on Land at
Cellarhead Road
Werrington,
Stoke-on-Trent,
Staffordshire,

Site Location Plan and Existing Site
Block Plan

Scale @ A1
1:1250 & 1:500

October 2016

Drawing Number
01A