




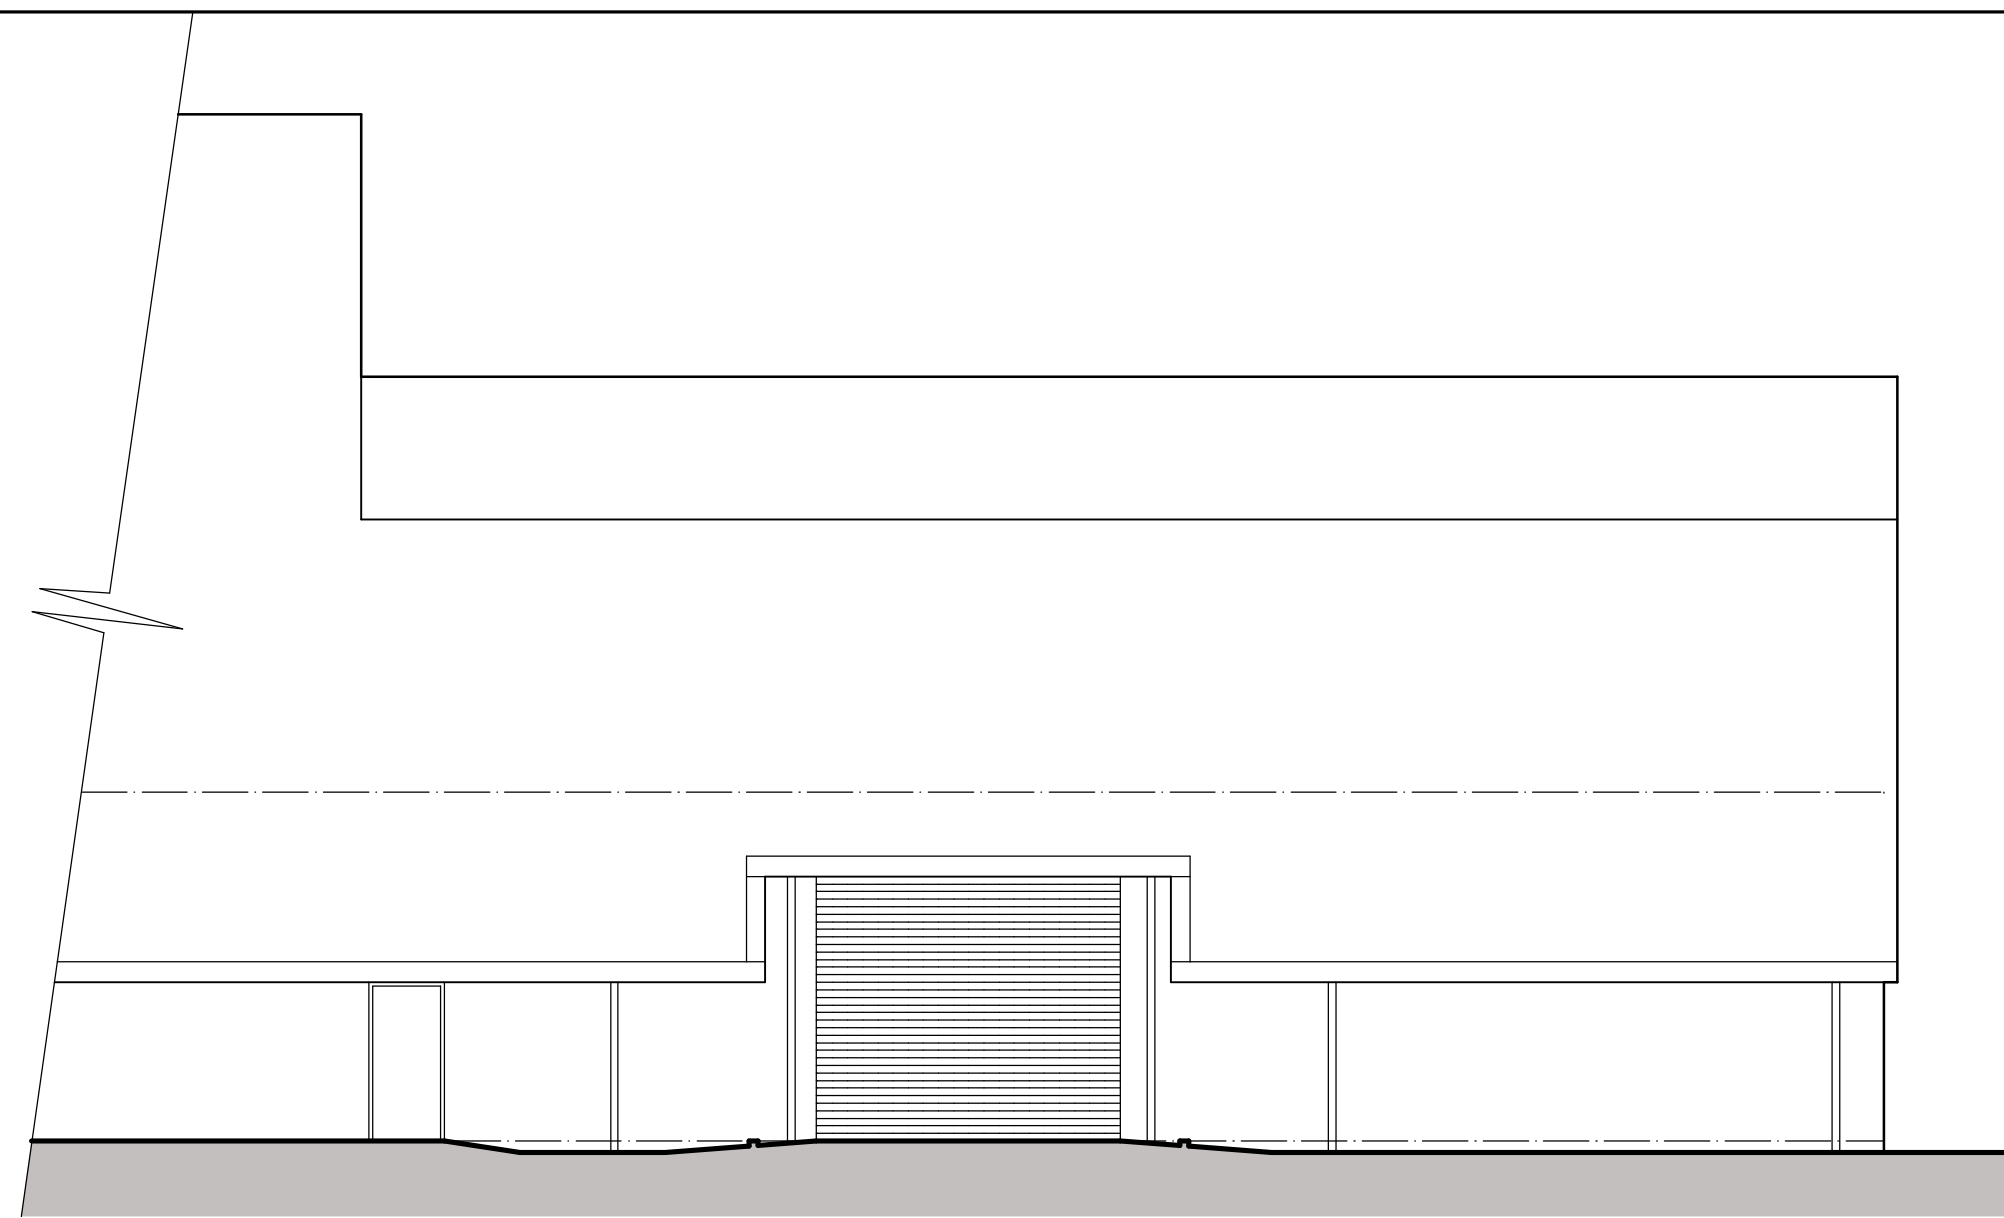


North Elevation

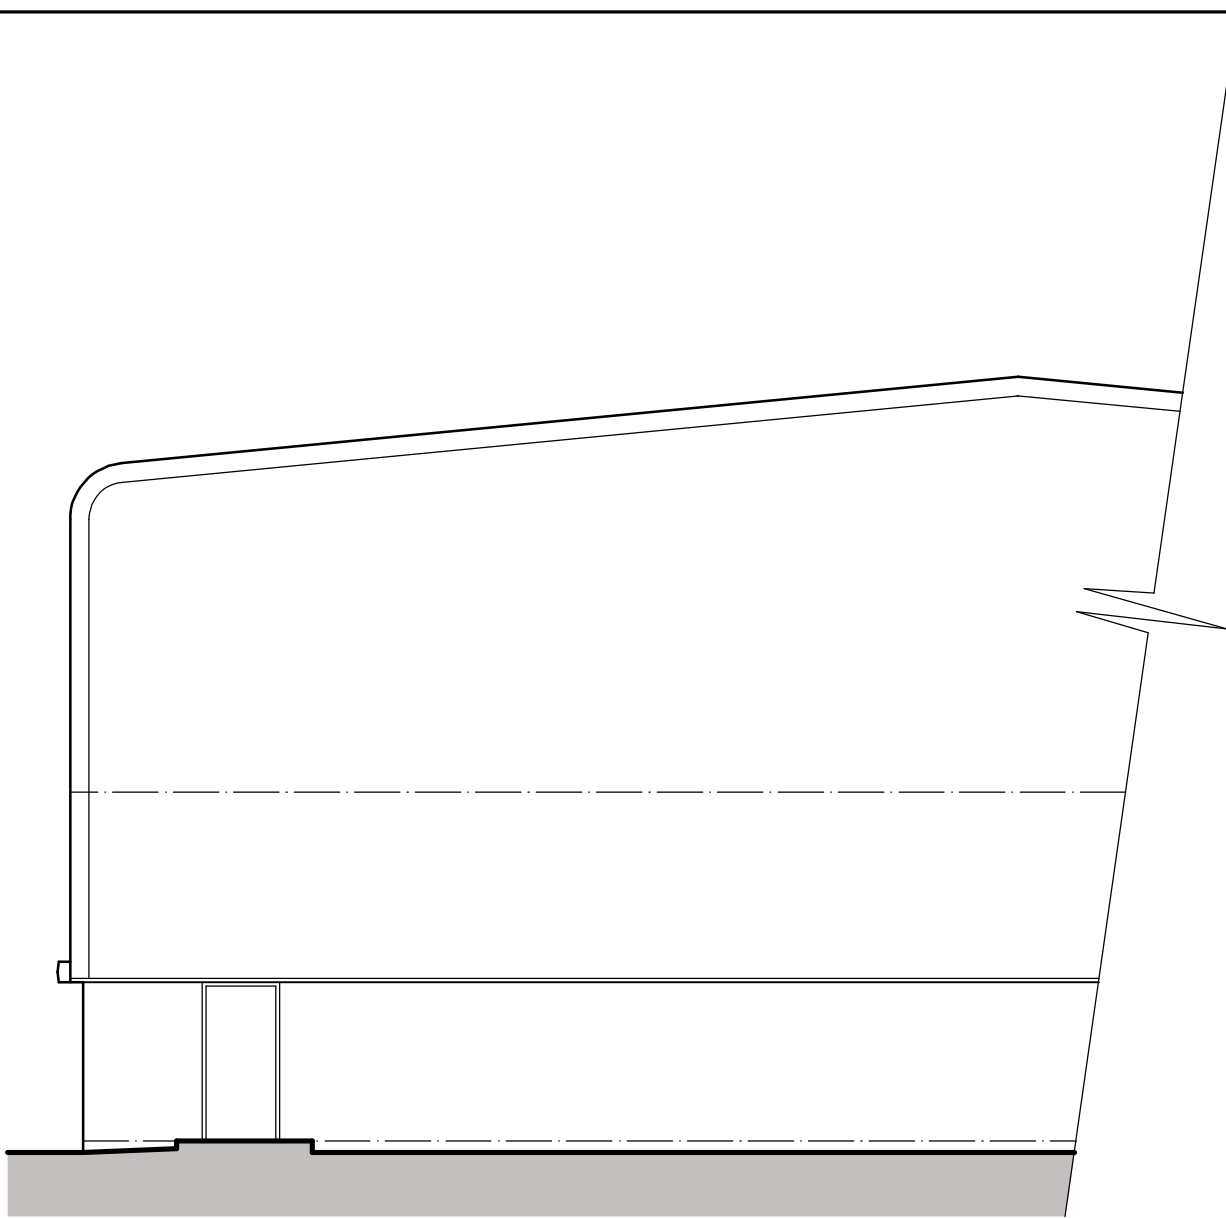


West Elevation

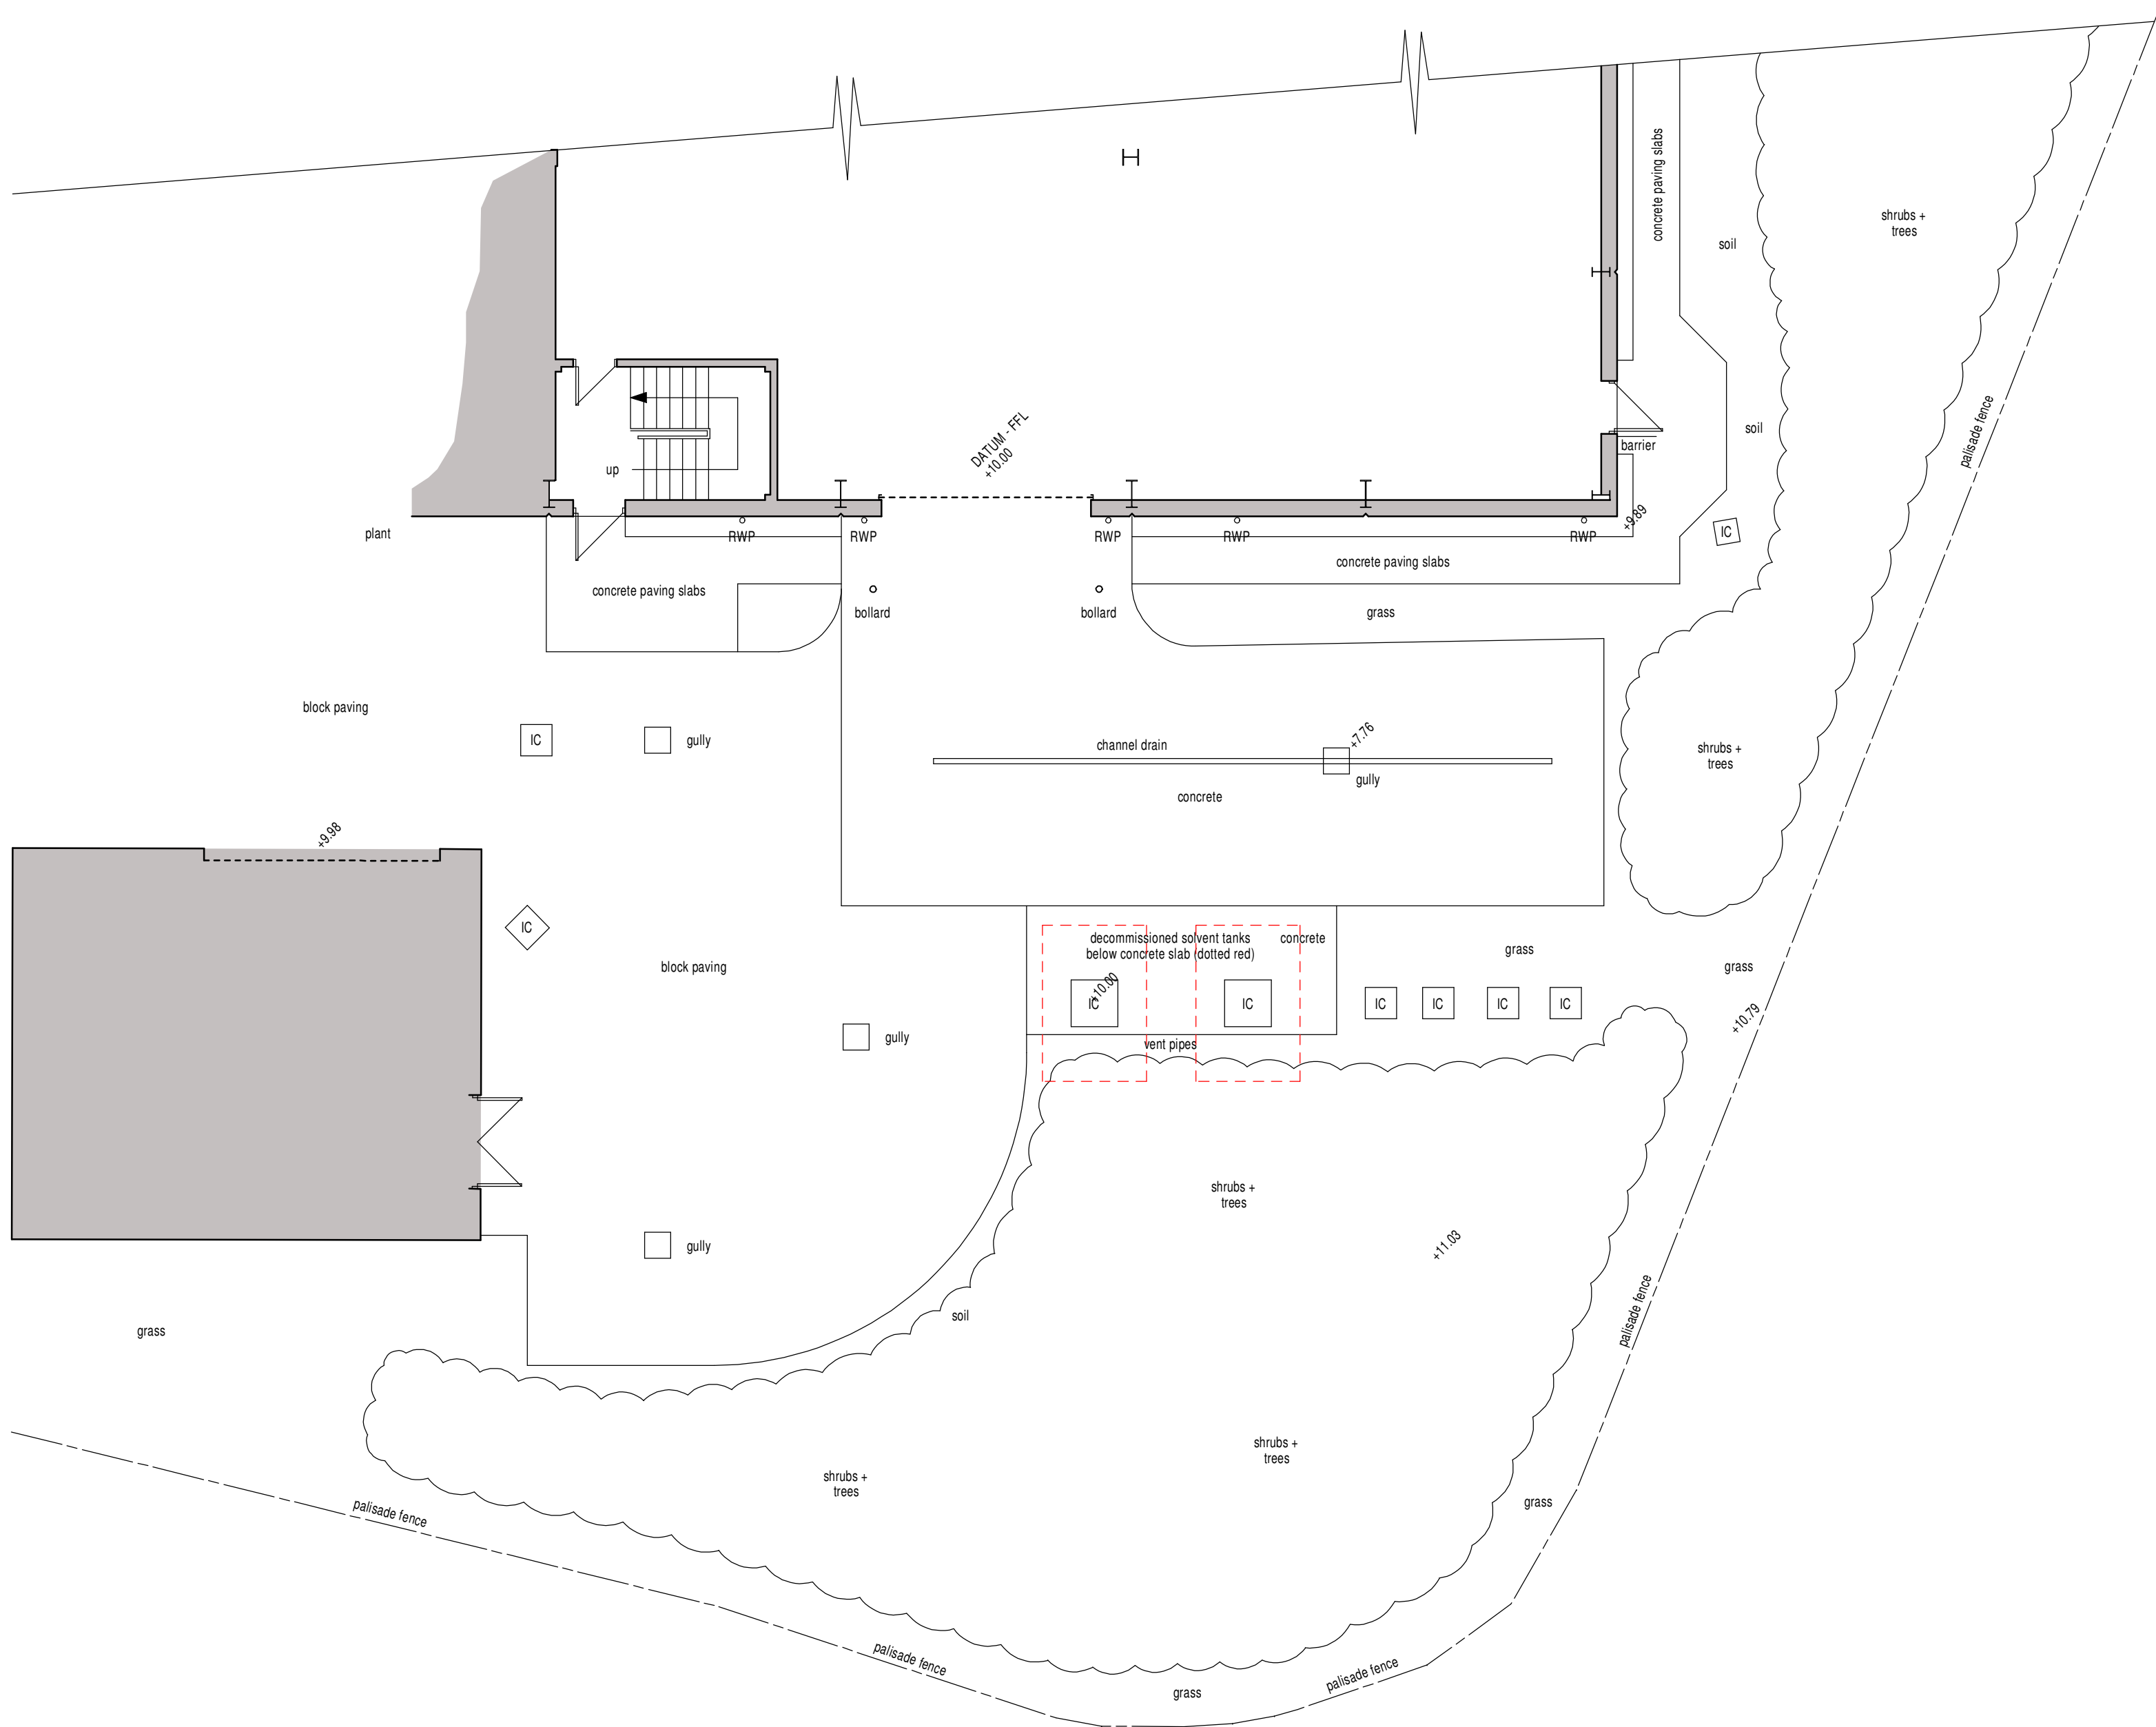

Part Ground Floor Plan

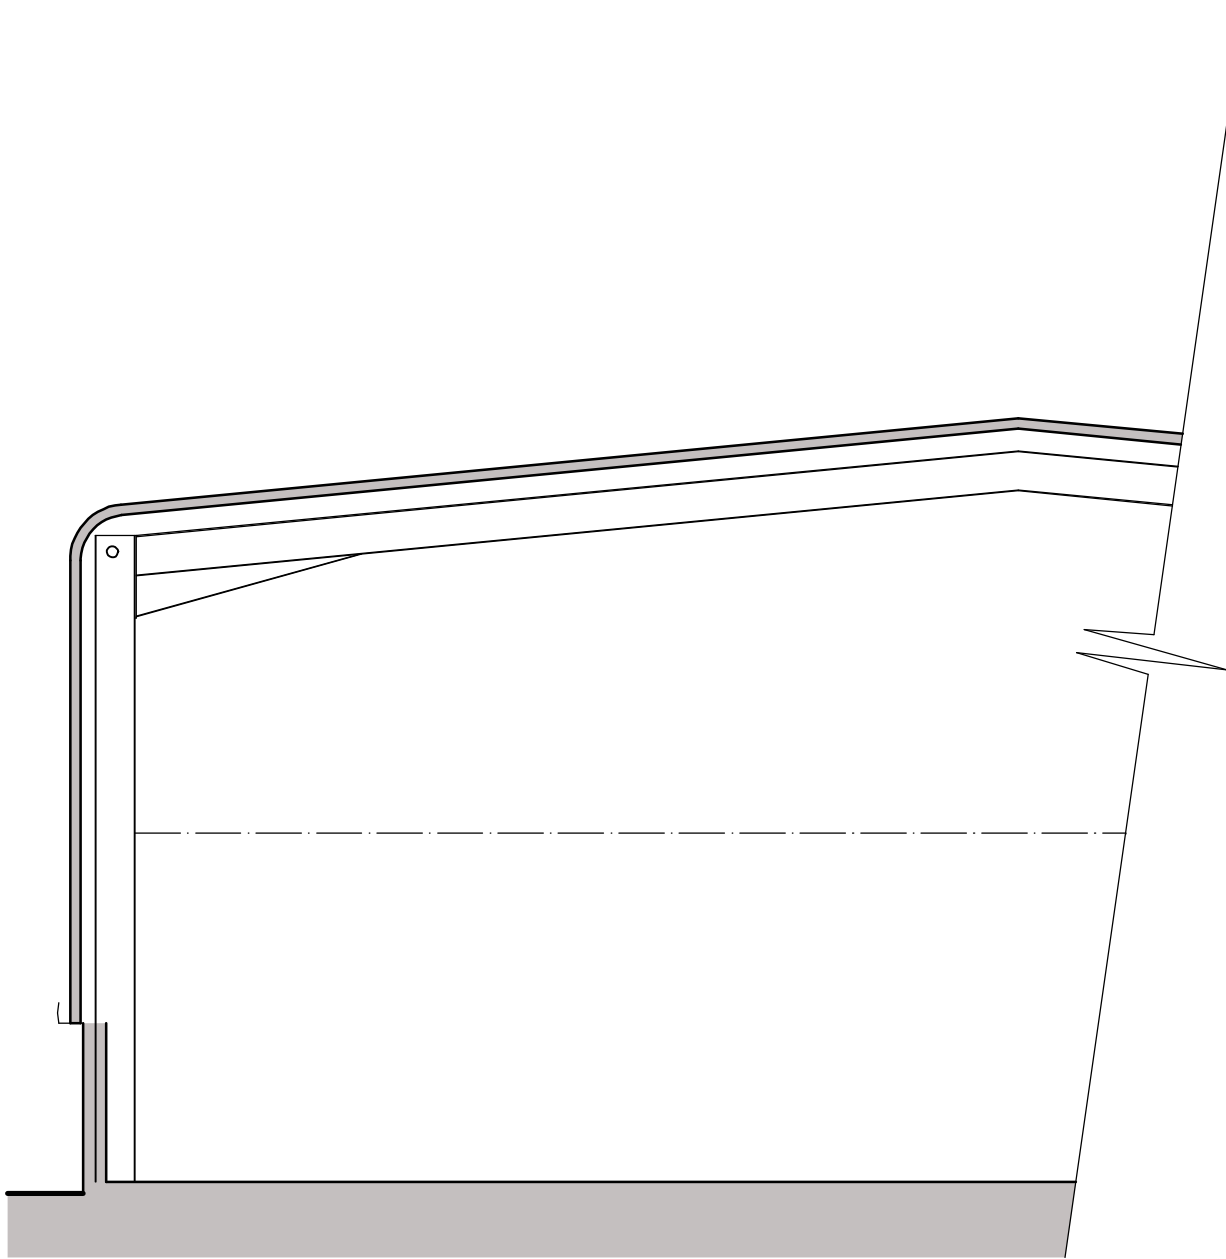

Cross Section

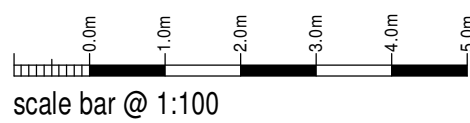

Proposed Extension to
Production Area at
F. Ball and Co. Ltd.
Churnetside Business Park,
Station Road, Cheddleton,
Leek, ST13 7RS

Existing Conditions
Floor Plans and Elevations

Date	Sheet	Scale
January 2025	A1	1:100
Dwg No	Rev.	Drawn
2025-2970-01	A	NAW

A-3003/2025 - DECOMMISSIONED TANKS TO BE REMOVED HIGHLIGHTED IN RED



10 Cawdry Buildings, Fountain Street, Leek, ST13 6JP
Telephone: 01538 386002
E-mail: info@sammonsltd.co.uk
Web: www.sammonsltd.co.uk

This drawing is copyright.
All dimensions must be checked prior to commencement.