



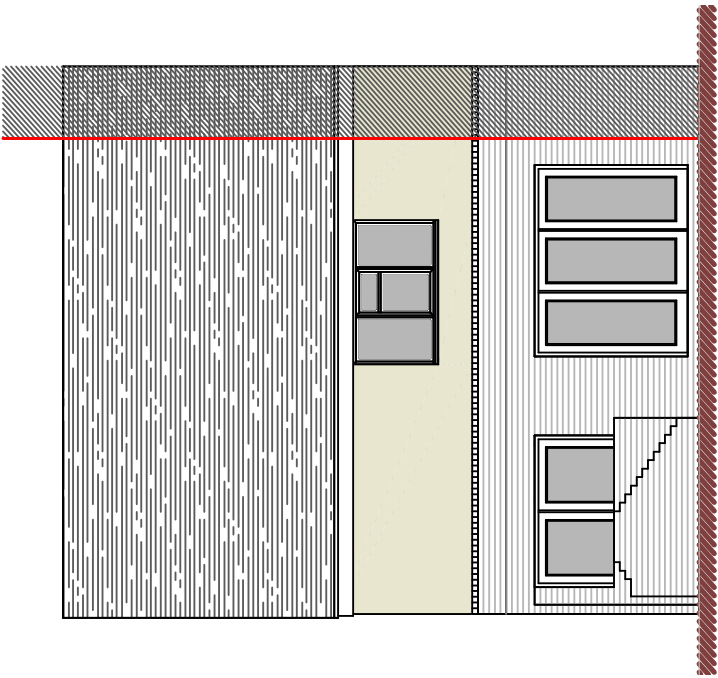

Rear Elevation A-A

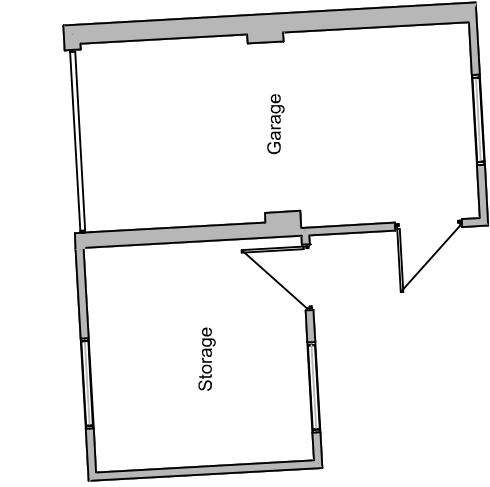


Ground Floor Plan


Metres




SCALE 1:100

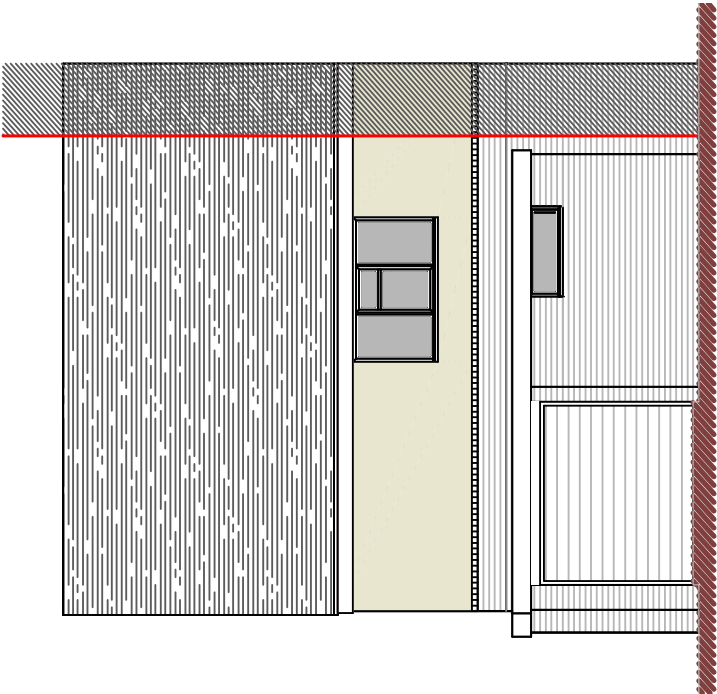

Rear Elevation

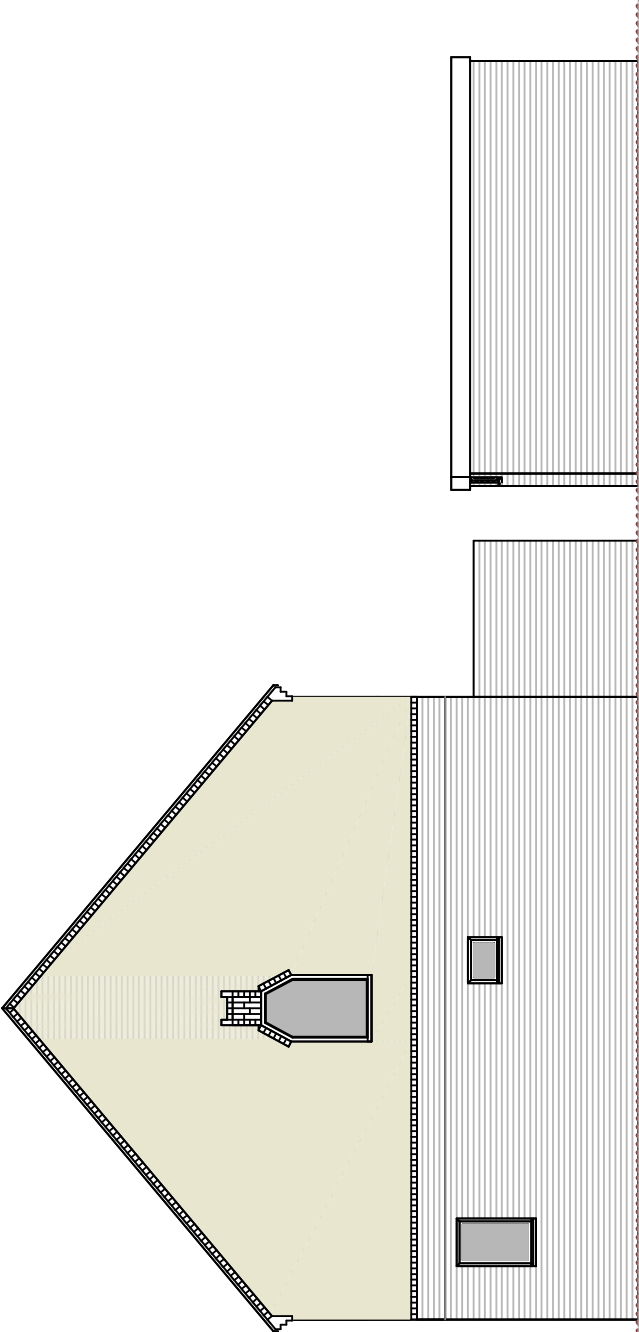

Side Elevation

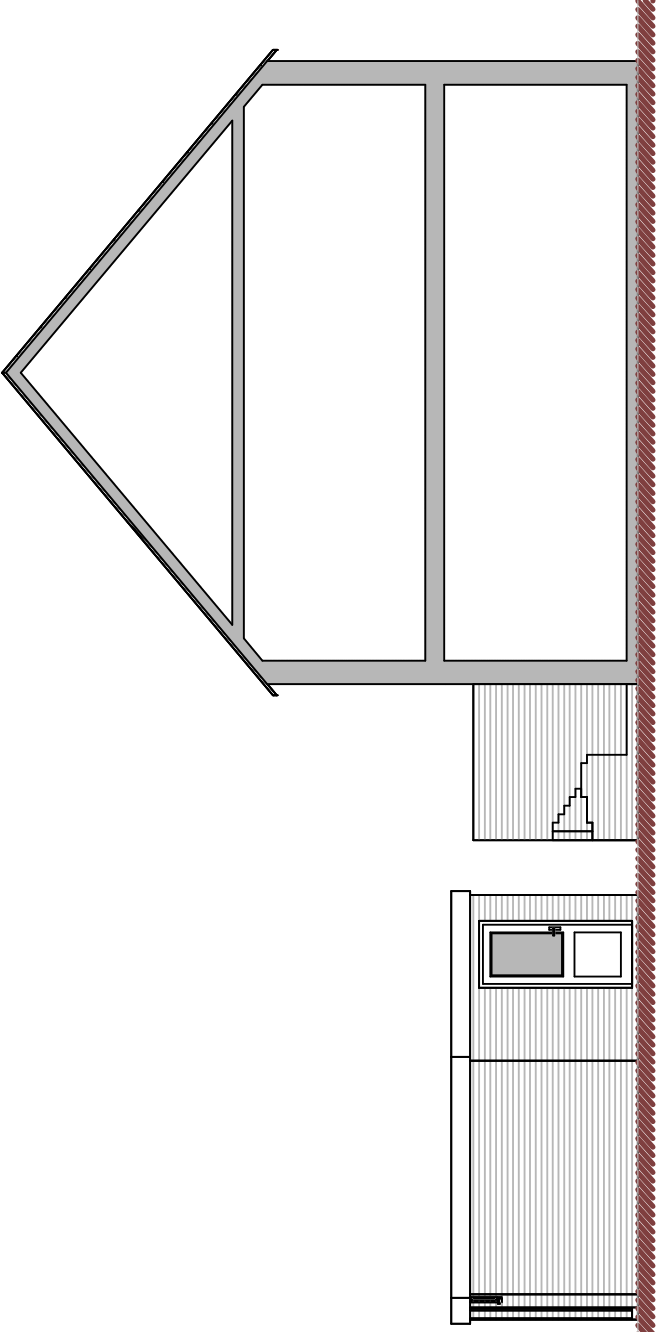

Sectional Side Elevation

DBD Architectural Consultancy Ltd ©2025

1. Copyright is vested with DBD Architectural Consultancy Ltd.
2. All dimensions to be checked on site before proceeding.
3. Contractor to check/adjust dimensions of new work to suit existing conditions. Do not assume existing structure or details are plumb, square or level.
4. Contractor must notify the architect of any discrepancies before proceeding.
5. All drawings to be read in conjunction with all other consultants drawings and specs.

Rev	Date	Description



DBD Architectural Consultancy Ltd
50 Broad Street, Leek,
Staffordshire, ST13 5NS
01538 383118
mailto:dbdconsultants.co.uk
www.dbdconsultants.co.uk

Mr C Gayes
5 Ballington Gardens
Leek
ST13 5LW
Client

Garage rebuild to be used as Dining and
link extension
Project

Title

Plans as Existing

Stage: Planning
Size: A3
Scale: 1:100

Date: 09.03.2026
Job No: 2609

Drawing Number: PL02