

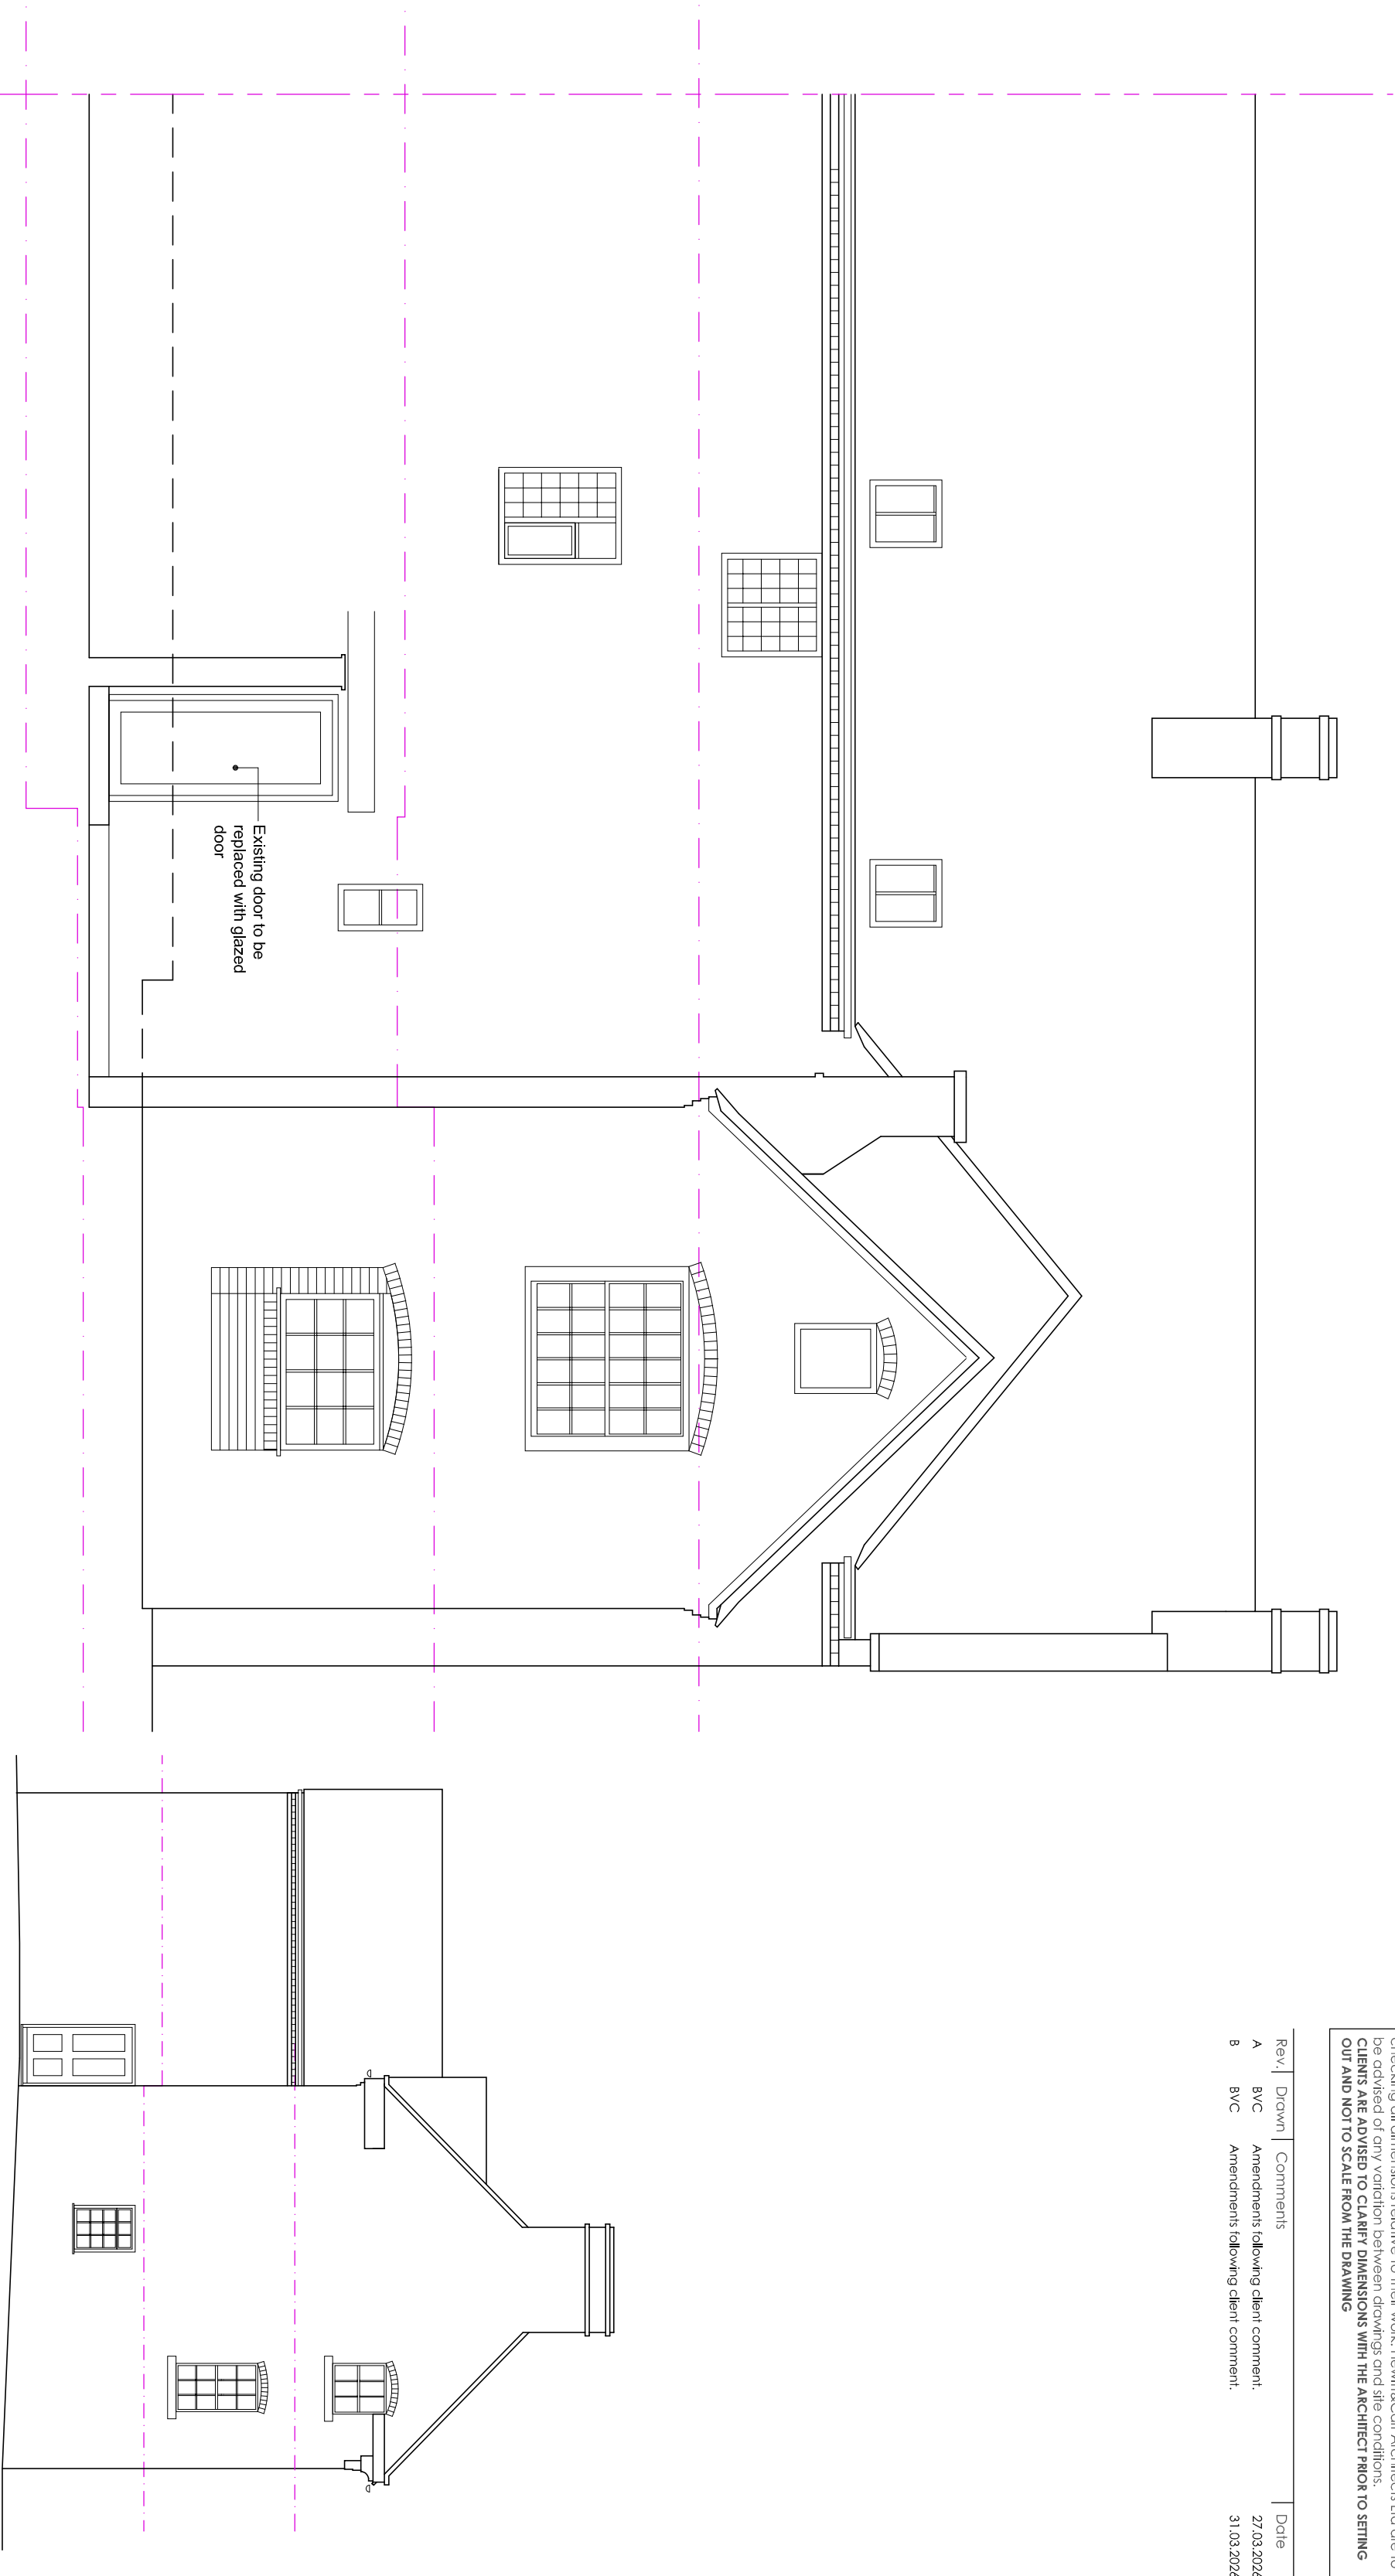
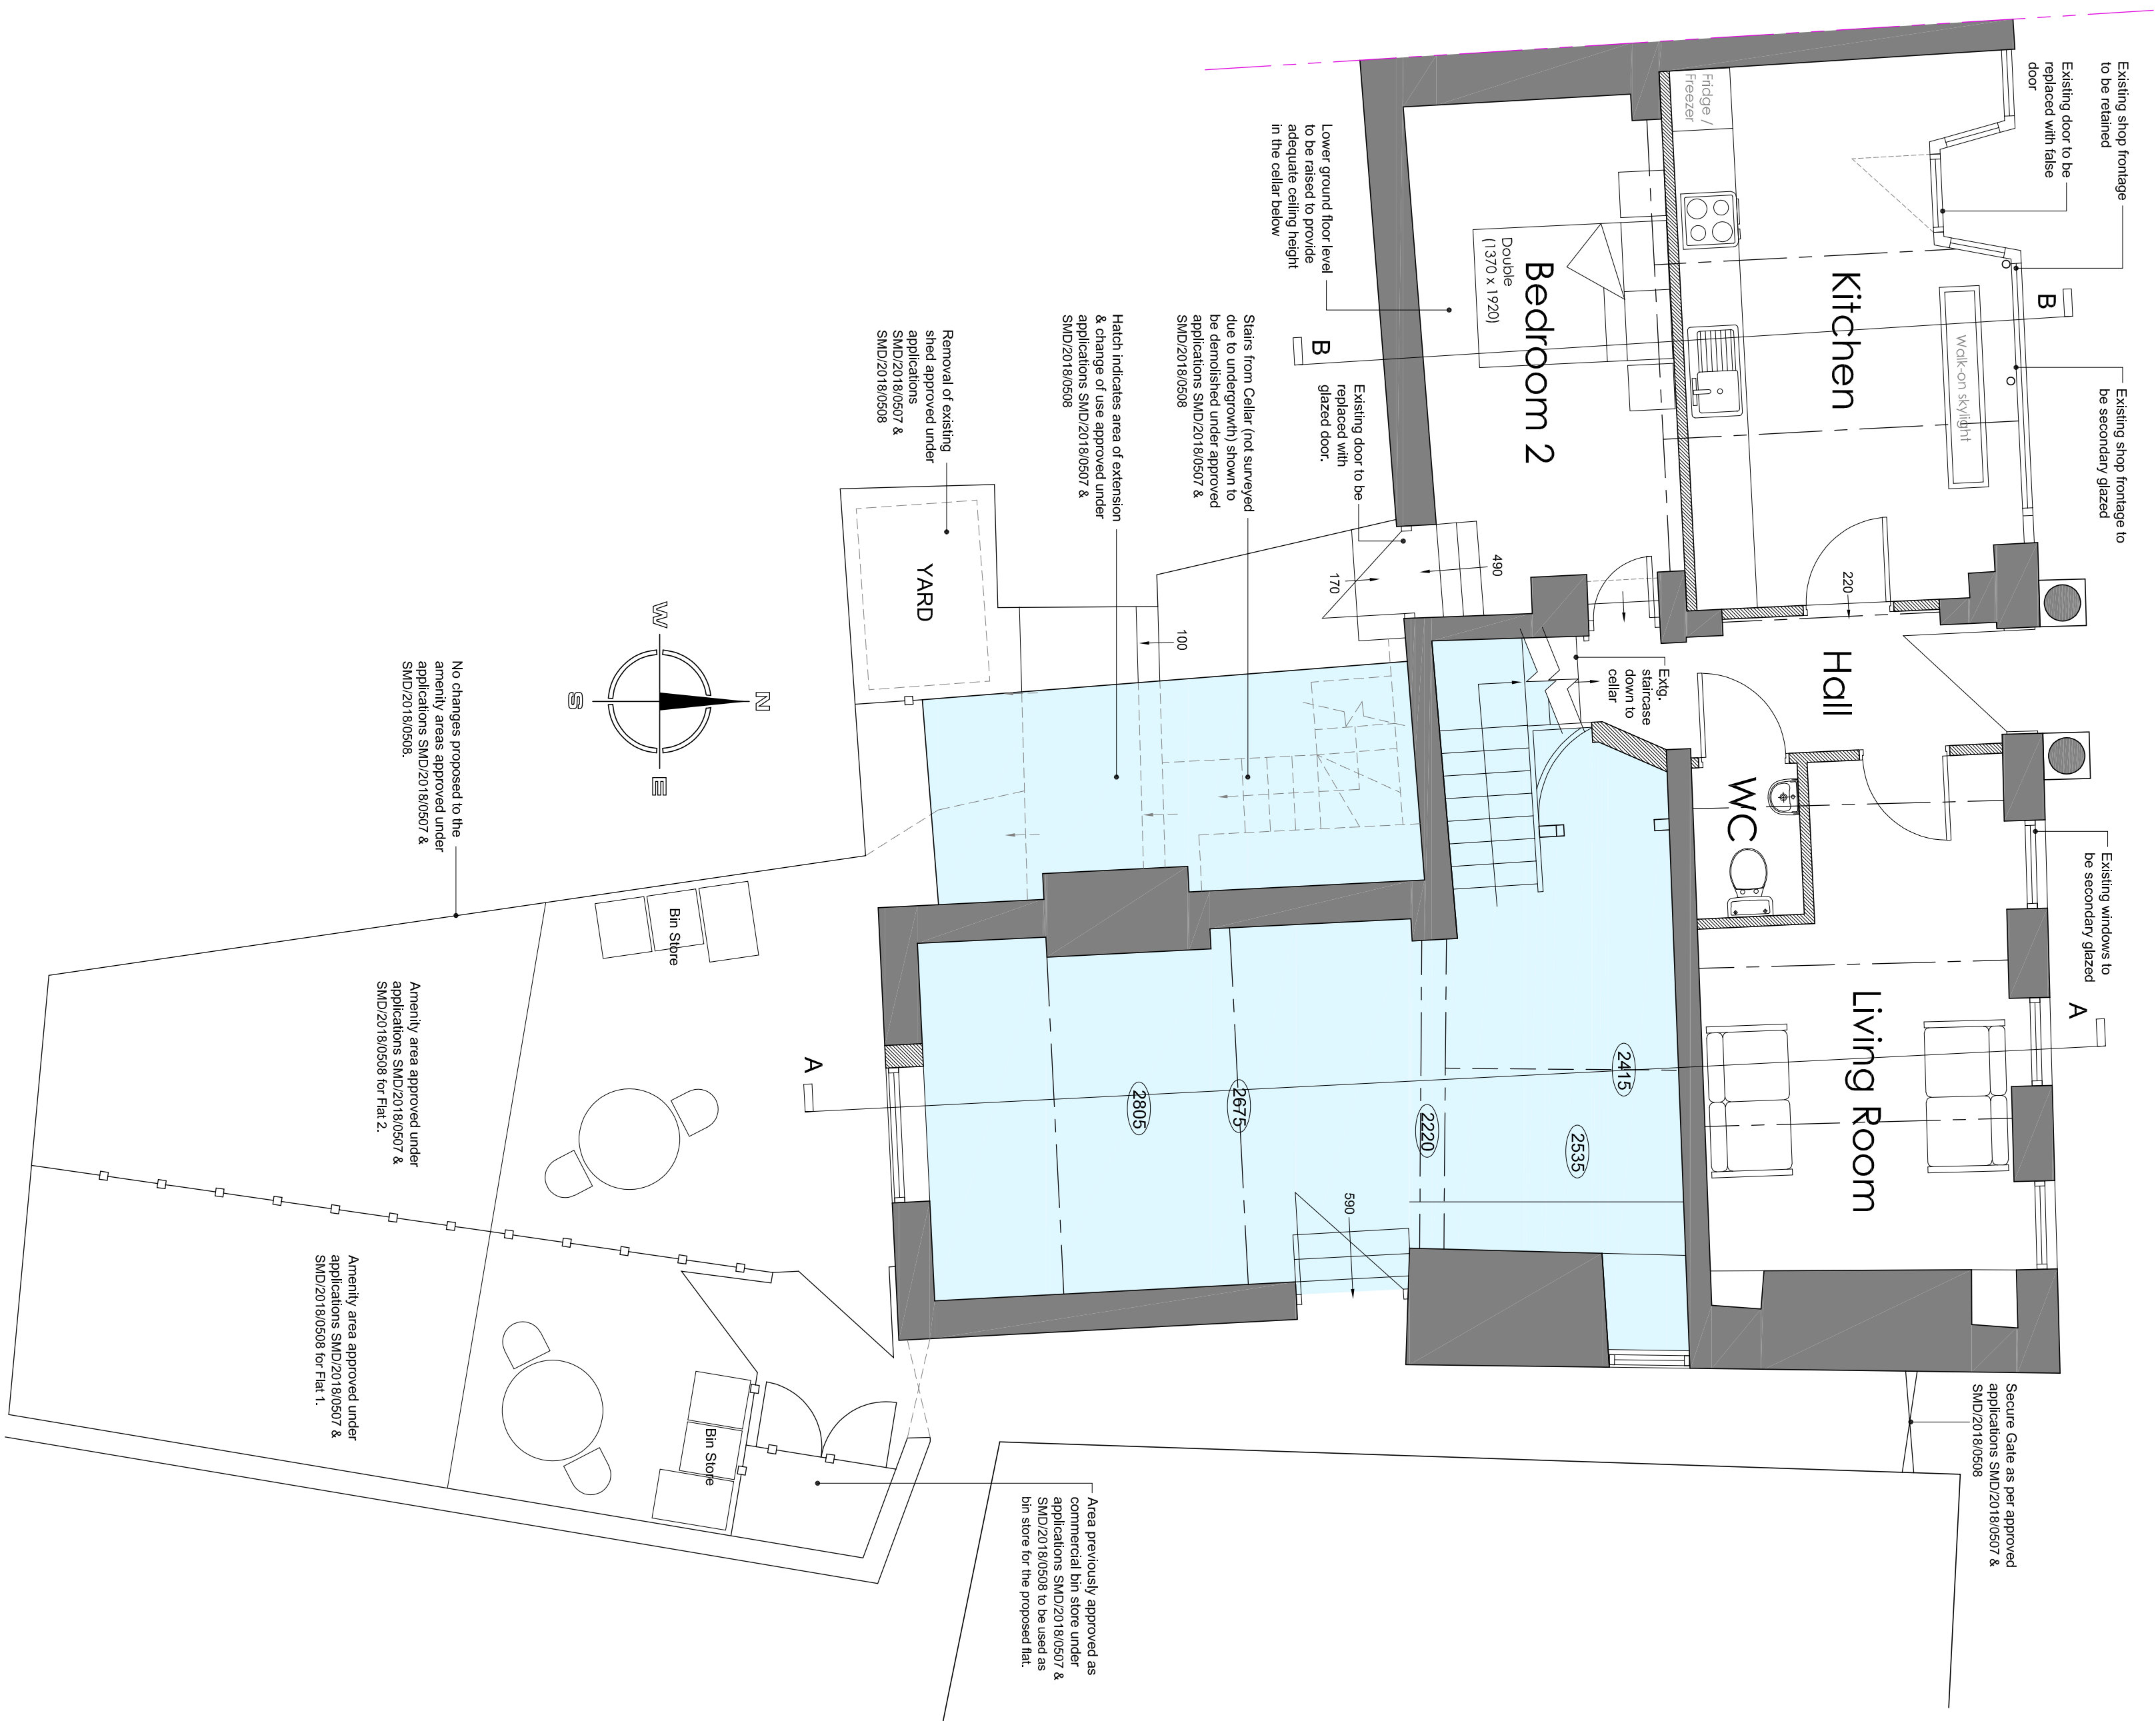


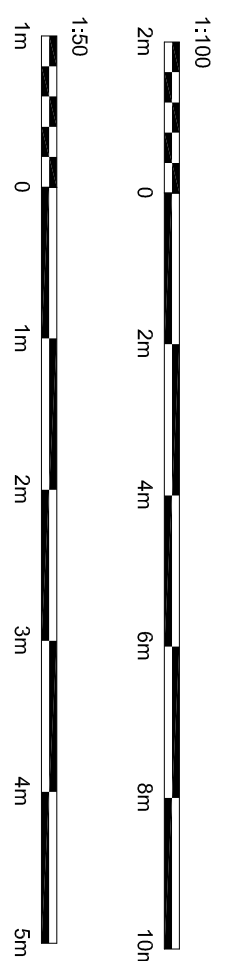

Rear Elevation as Proposed 1:50

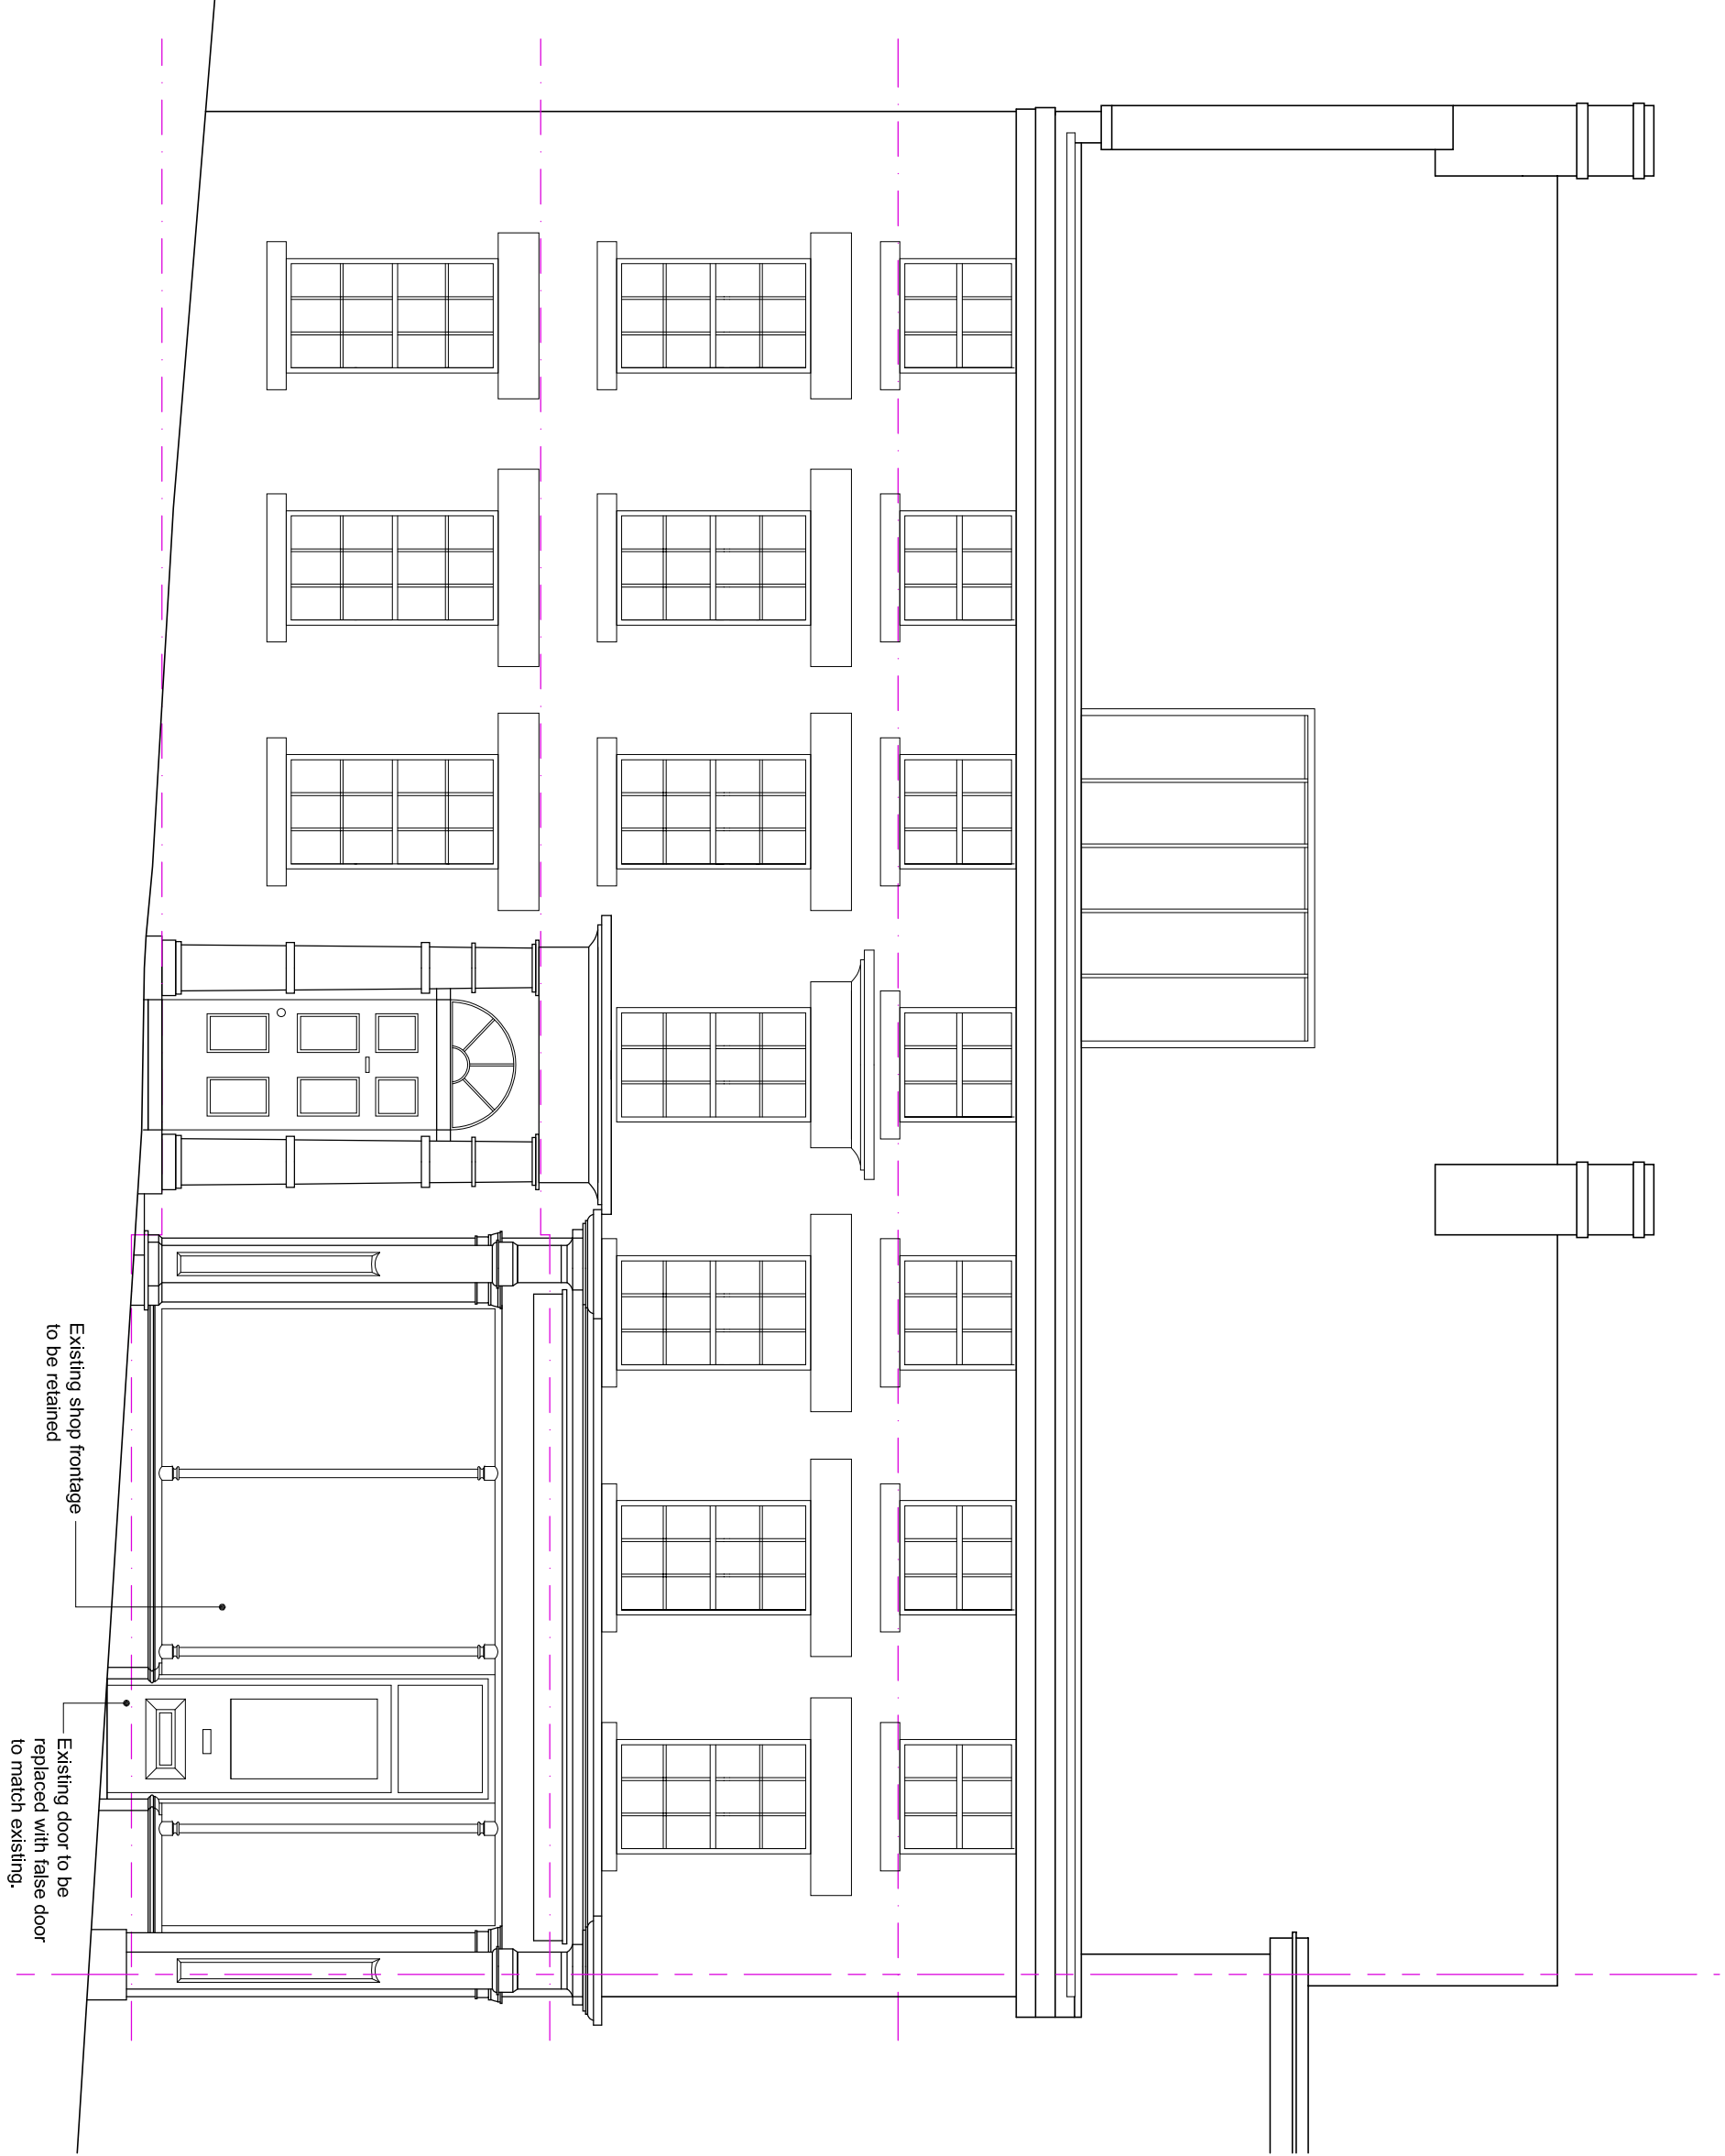

Side Elevation as Proposed 1:100

Rev.	Down	Comments	Date
A	BVC	Amendments following client comment.	27.03.2022
B	BVC	Amendments following client comment.	31.03.2022

Copyright of this drawing is vested in the Architect and/or its firm and shall not be copied, reproduced, stored in a retrieval system, or transmitted in any form or by any means, electronic, mechanical, photocopying, recording, or by any information storage and retrieval system, without the prior written consent of the Architect. The Architect's firm shall not be held responsible for any errors or omissions in this drawing. All contractors must visit the site and be responsible for taking and checking all dimensions relative to their work. The Architect's firm shall not be held responsible for any variations between drawings and site conditions. **CLIENTS ARE ADVISED TO CLARIFY DIMENSIONS WITH THE ARCHITECT PRIOR TO SETTING OUT AND NOT TO SCALE FROM THE DRAWING**

A: 2-4 Cross Street | Cheedale | Staffordshire | ST10 1NP
T: 01538 756888
E: enquiries@hccarchitects.co.uk
W: www.hccarchitects.co.uk

Client
F W Harrison Commercials Ltd

Project	Title
Change of use of GF & cellar of listed building (19-21 St Edward Street, Leek)	
ST13 5DR) to residential	
Elevations as Proposed	

Status		
Scheme		
Date	March 2026	Drawn BYC
Scale @AI	As Stated	Checked

Project No. Drawing No.
01533 AL(0)04

Proposed Site Plan 1:50

Front Elevation as Proposed 1:50