



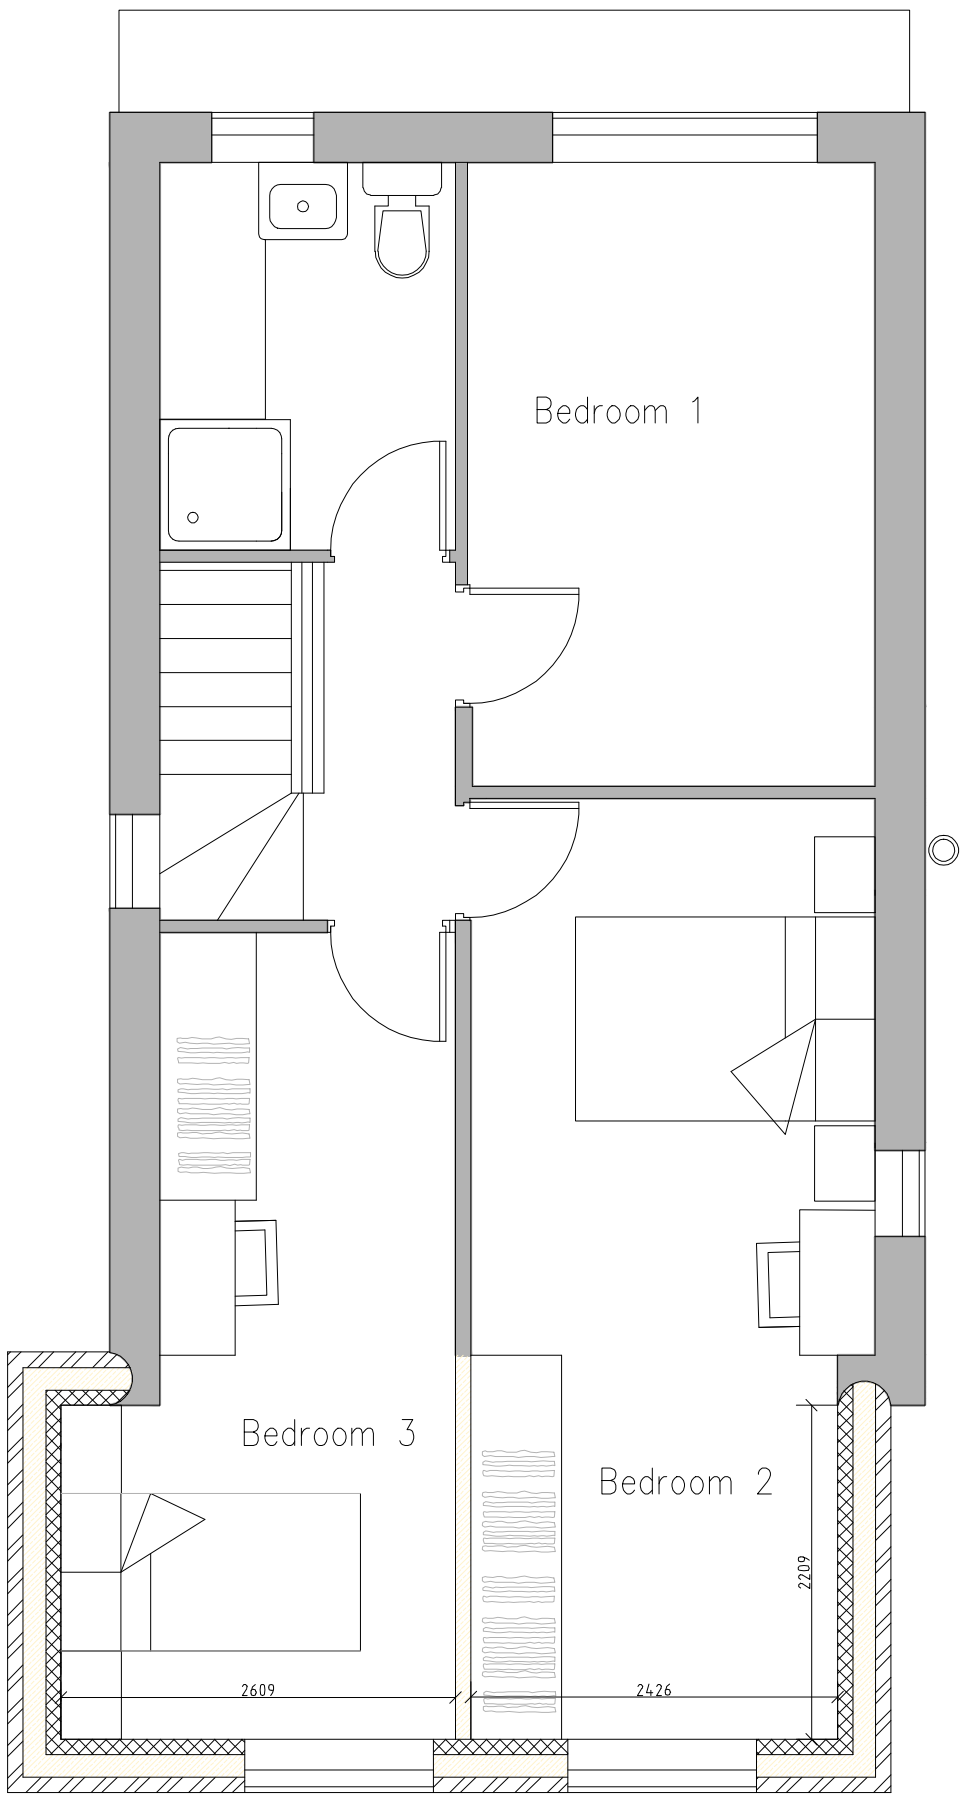

First Floor Plan Scale 1:50

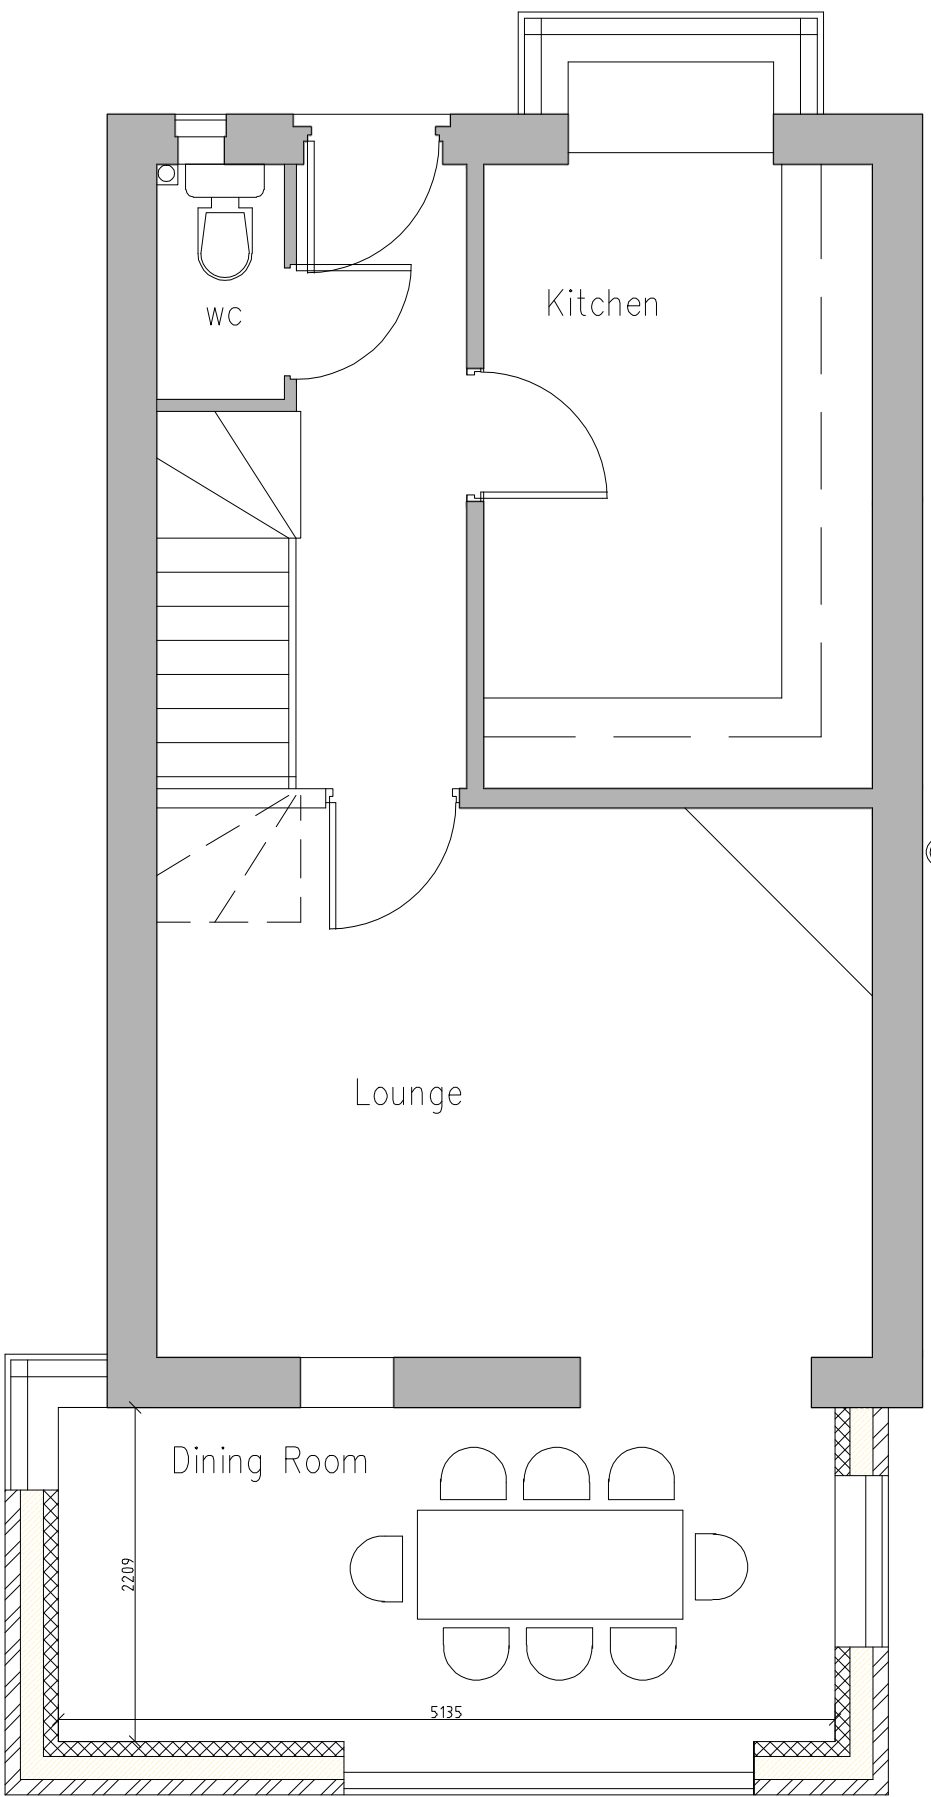


Ground Floor Plan Scale 1:50



South Elevation Scale 1:50




West Elevation Scale 1:50

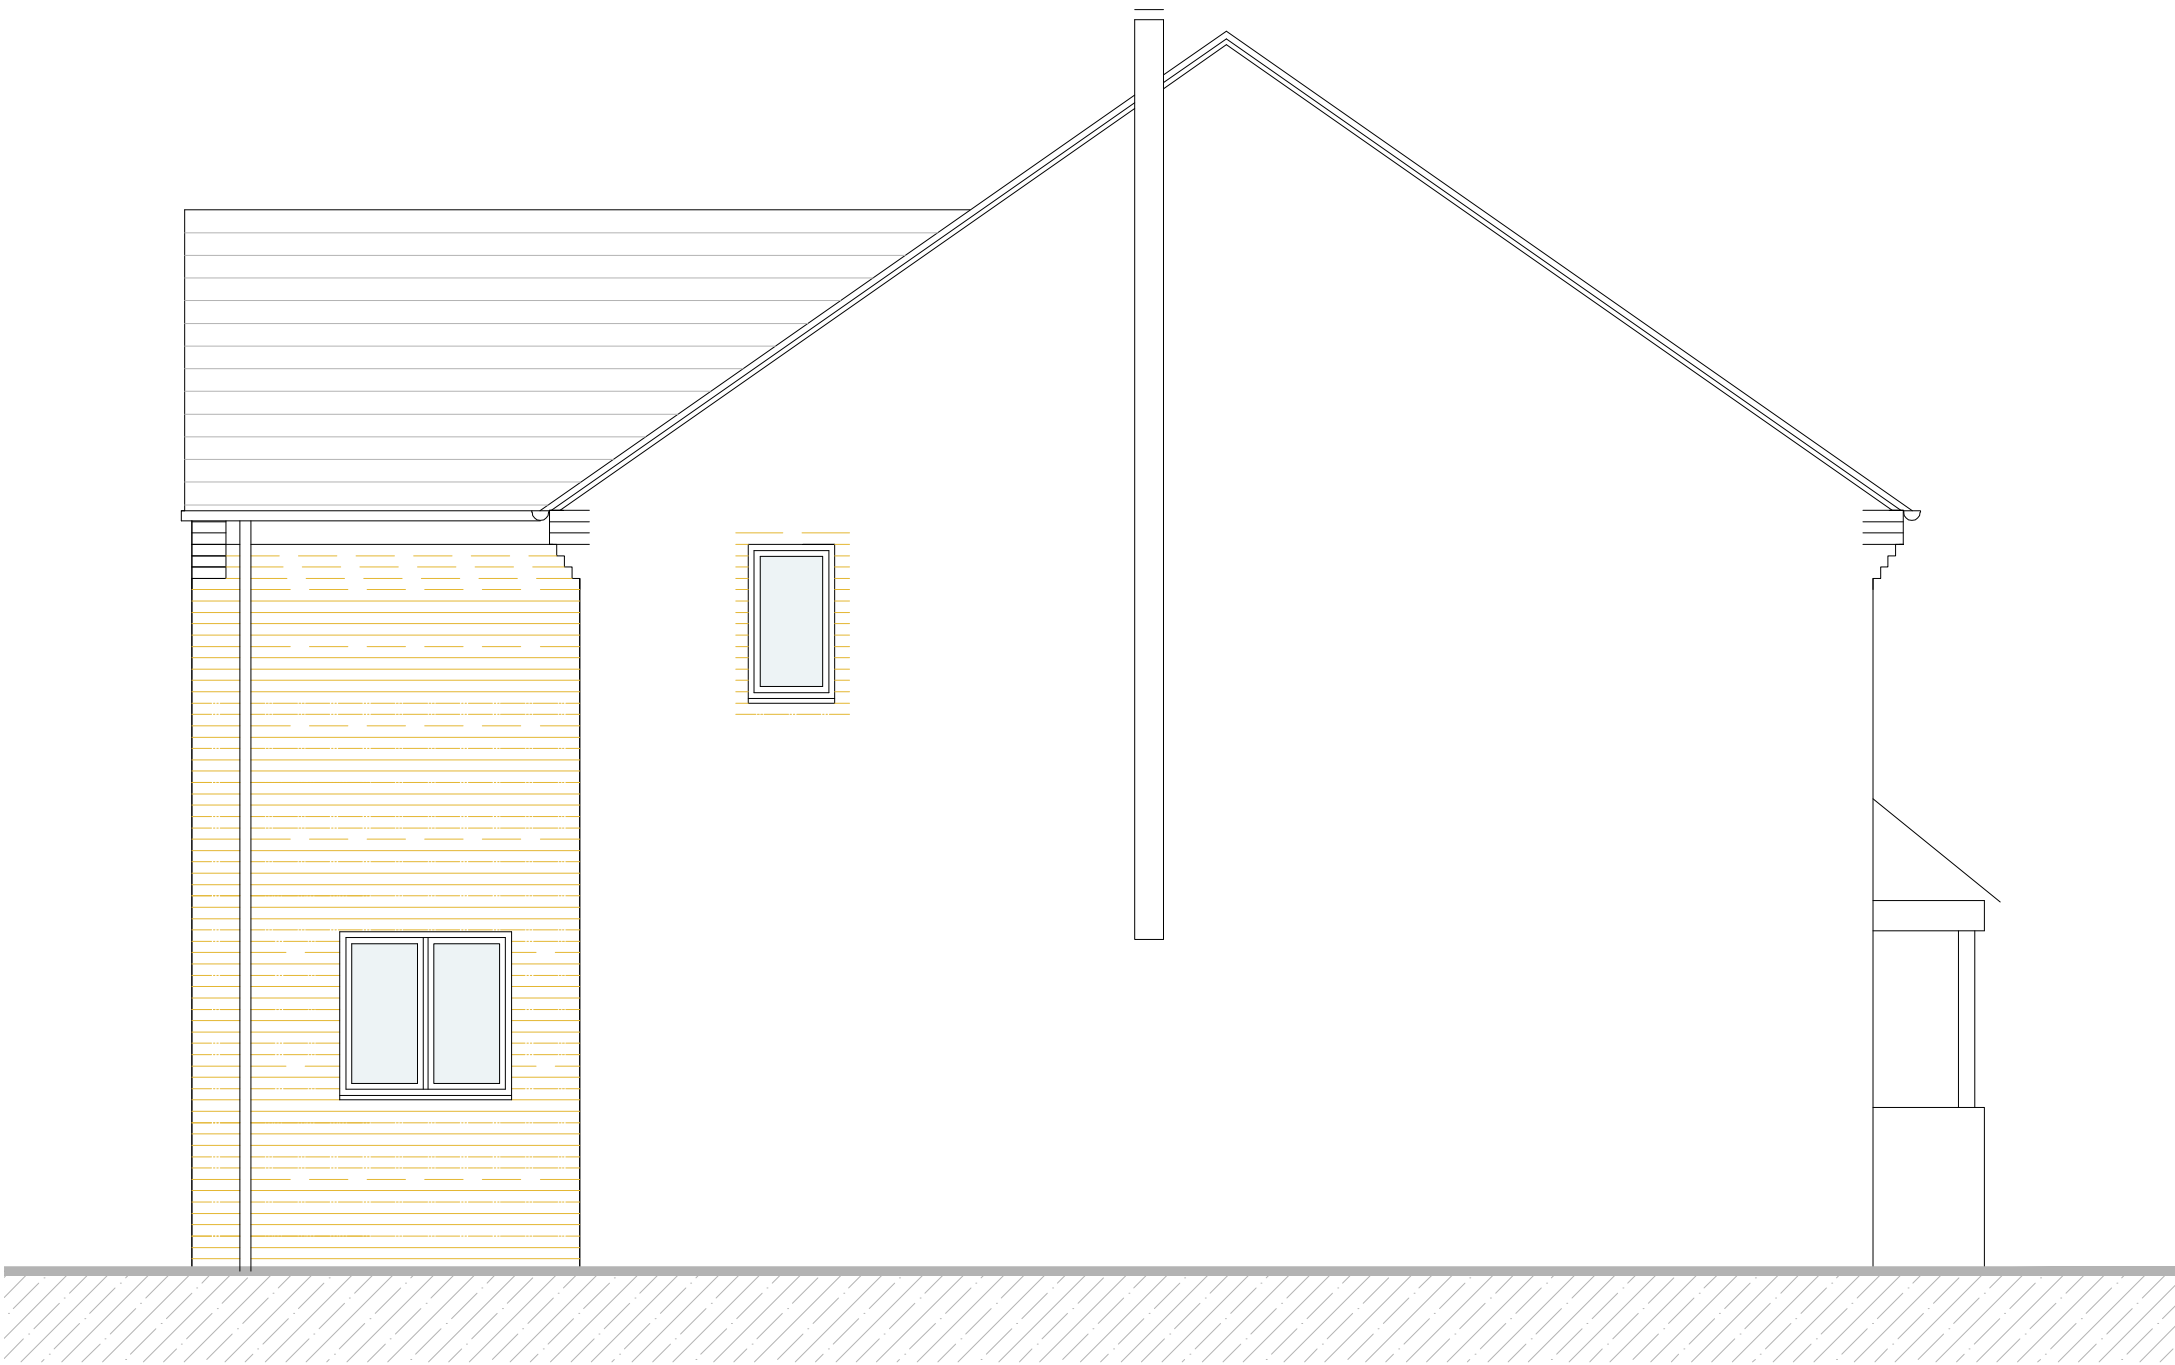


East Elevation Scale 1:50



North Elevation Scale 1:50

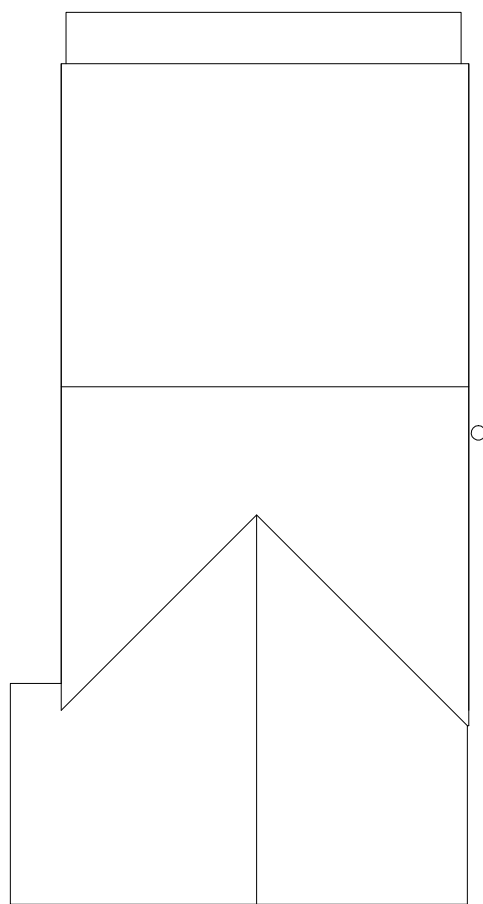

Roof Plan Scale 1:100

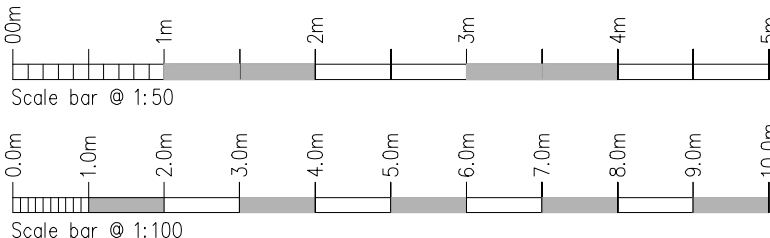

Rev.	Drawn	Comments.	Date

MAC
ARCHITECTURAL DESIGN LTD
Moorland House, 123 Moorland Road, Burslem, ST6 1JD.
T:01782 503302 E:admin@mac-arch.co.uk

Client:
Mr & Mrs Jackson.

Project:
**Proposed Extensions & Alterations
at 1 Victoria Court,
Leek.
Staffordshire. ST13 8BS.**

Title:
Plans & Elevations. as proposed.

Status:
Planning

Paper A1: Date: June. 2025 Ref: 1933-04