




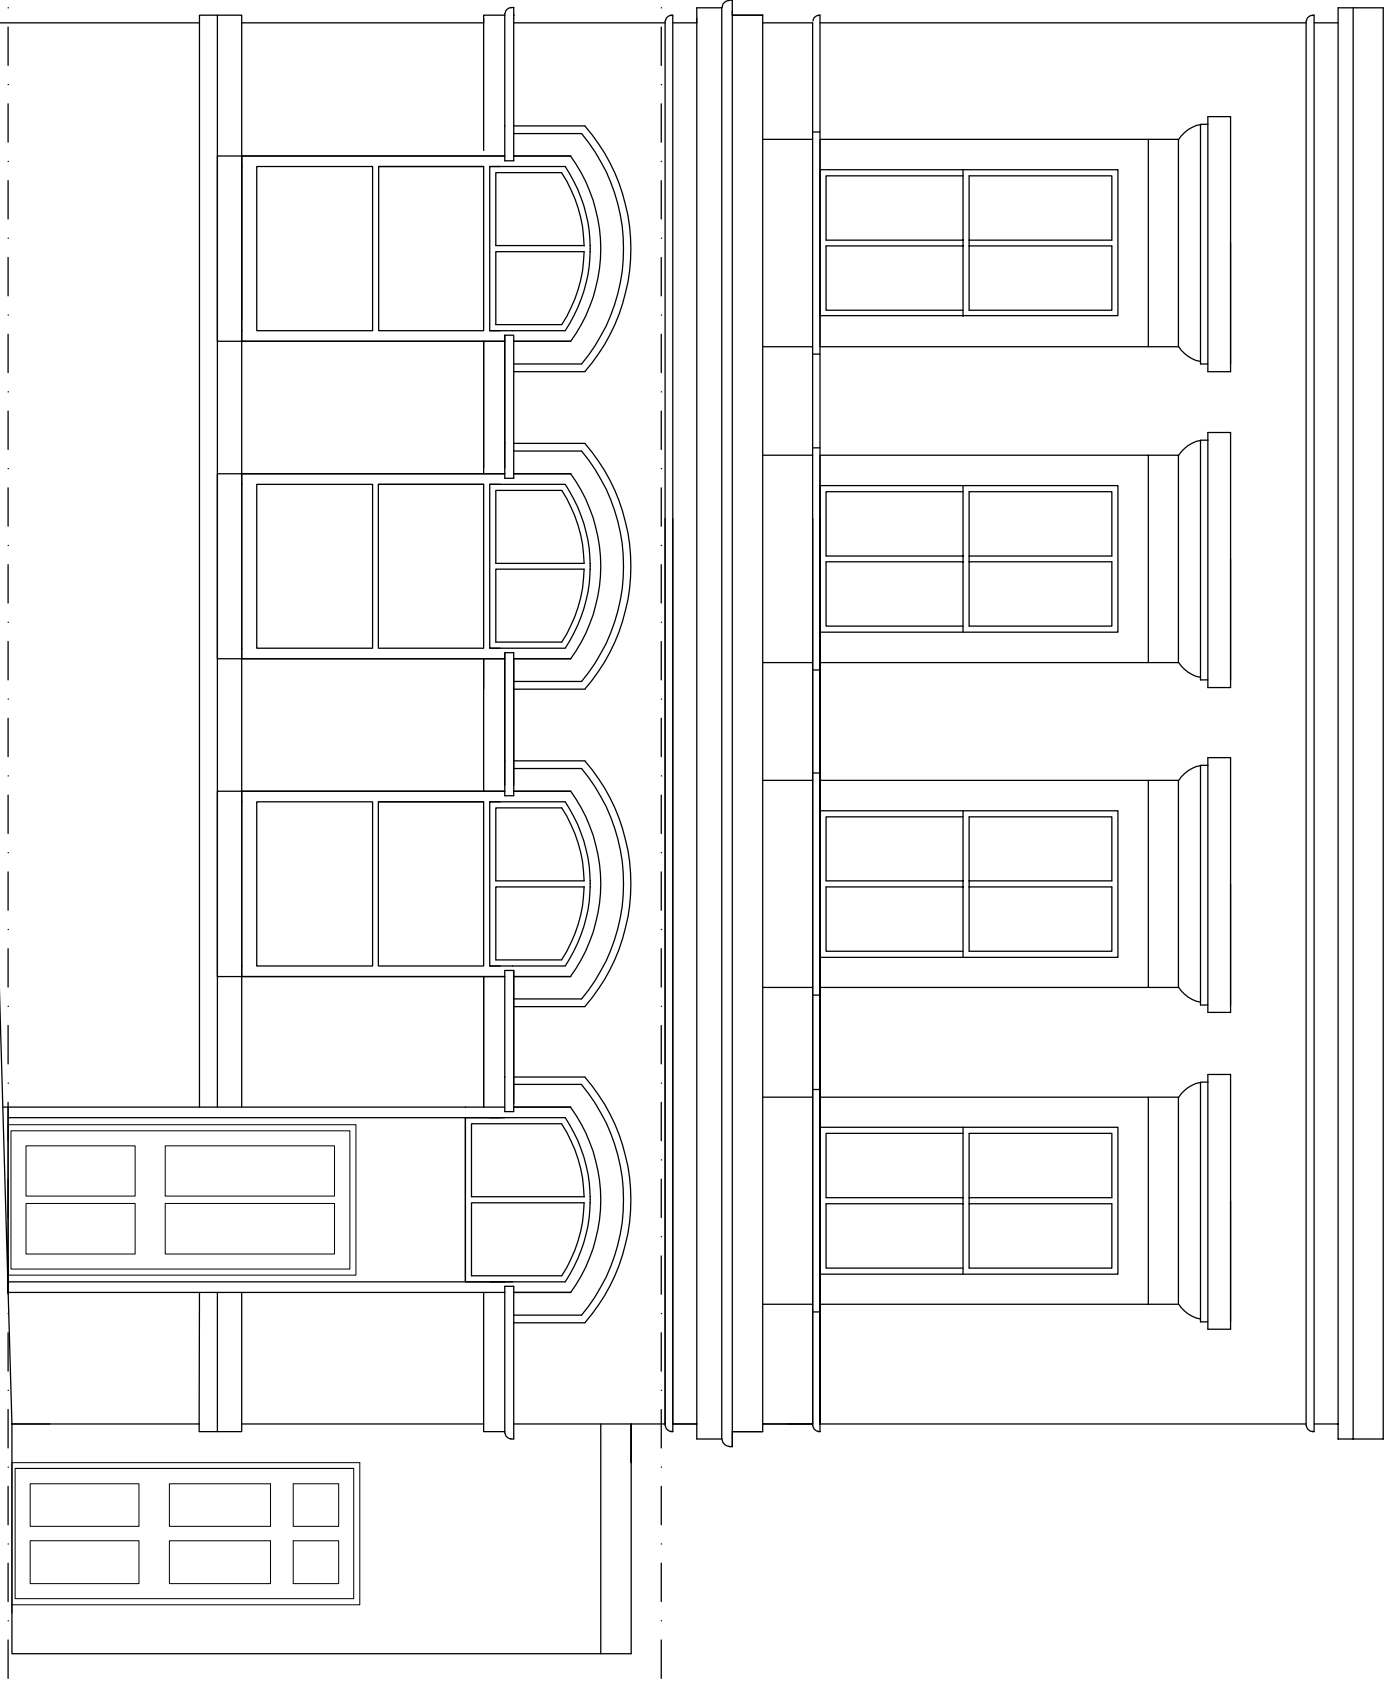


SIDE ELEVATION 1:50

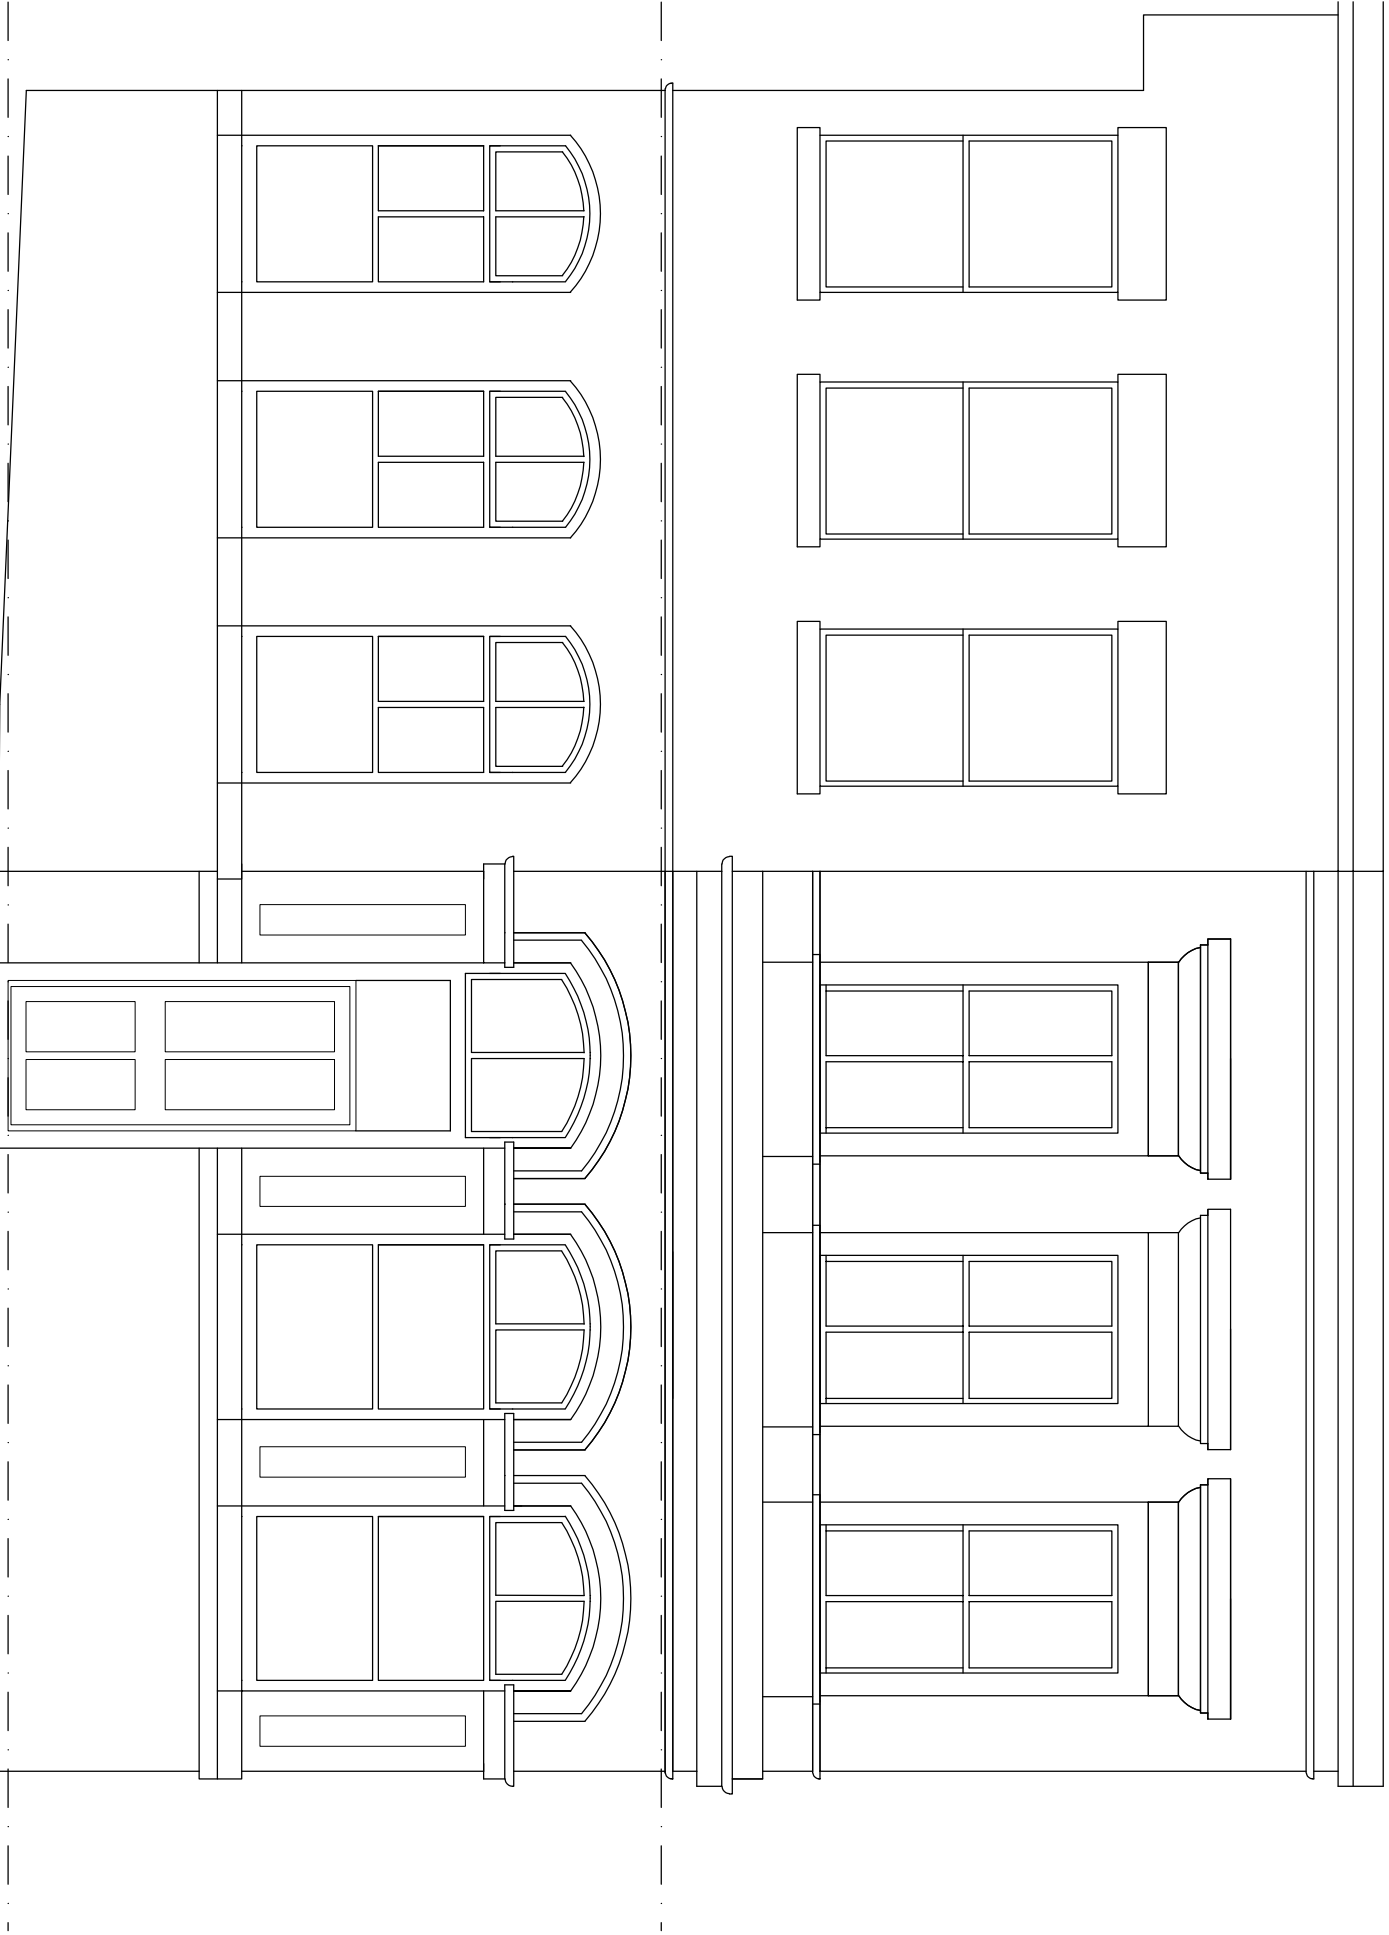


FRONT ELEVATION 1:50

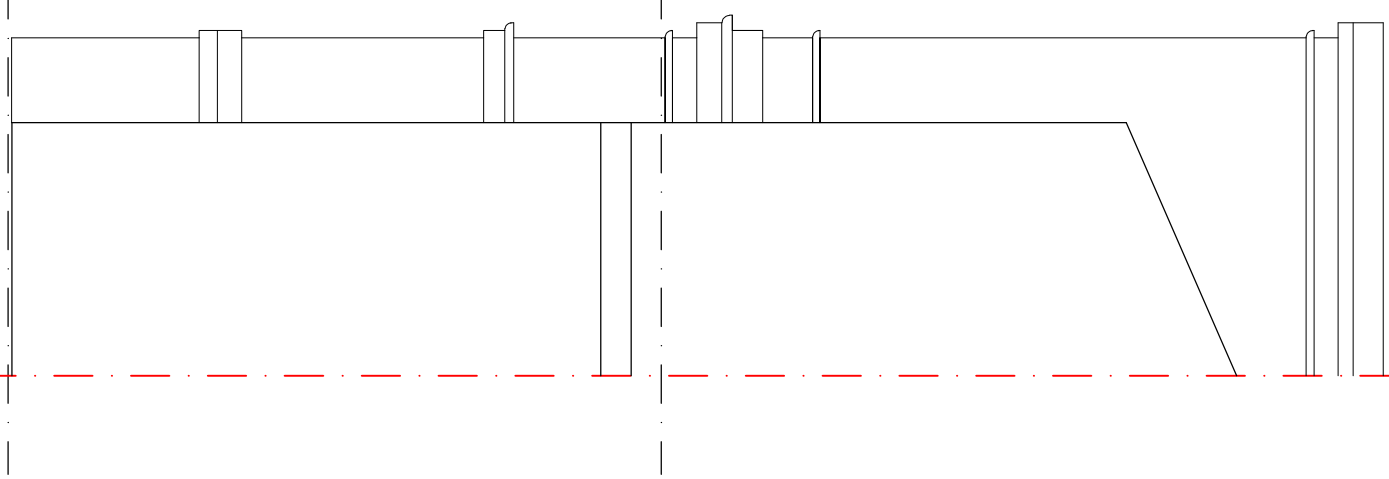

SIDE ELEVATION 1:50

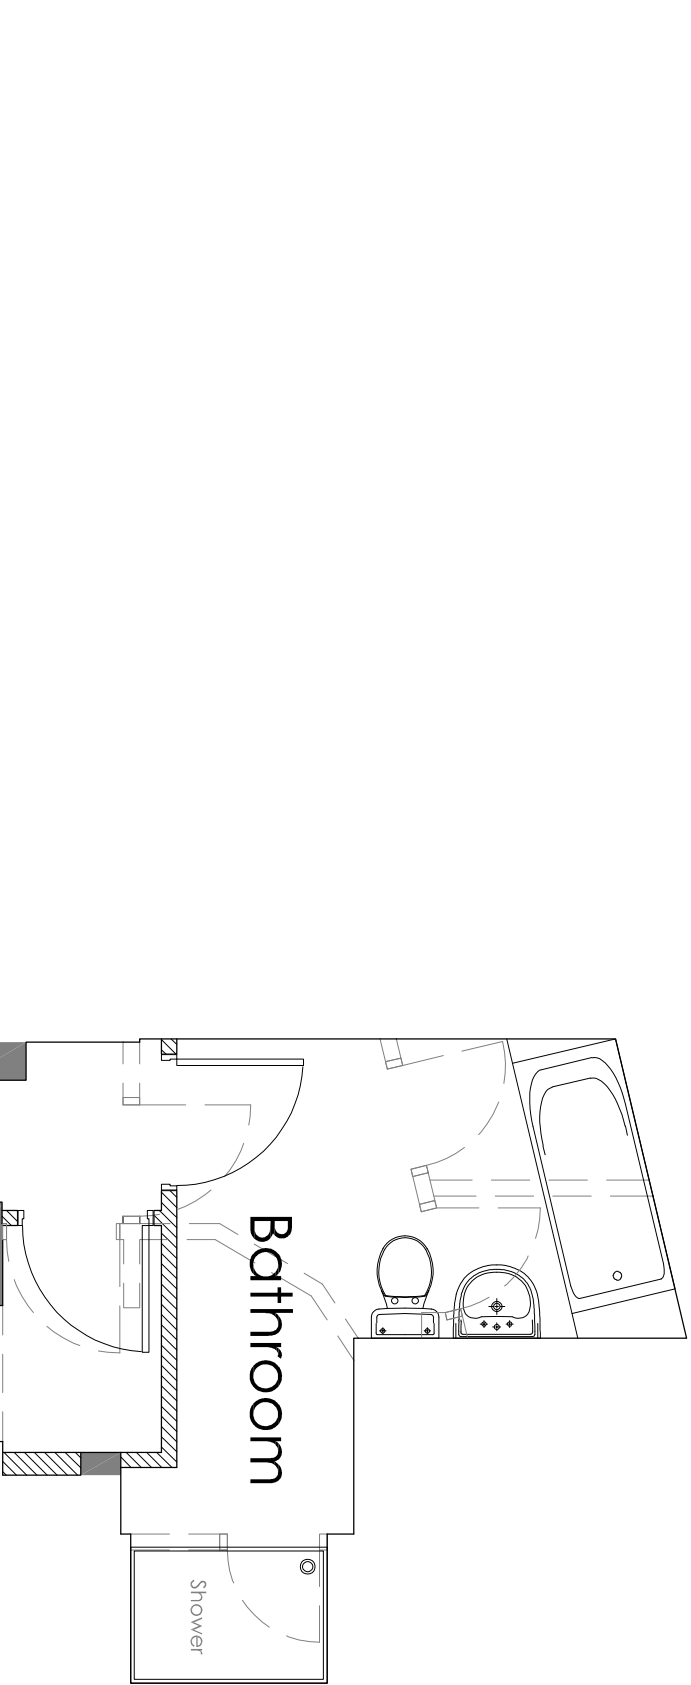


GROUND FLOOR PLAN 1:50

 


FIRST FLOOR PLAN 1:50



SITE LOCATION PLAN 1:1250

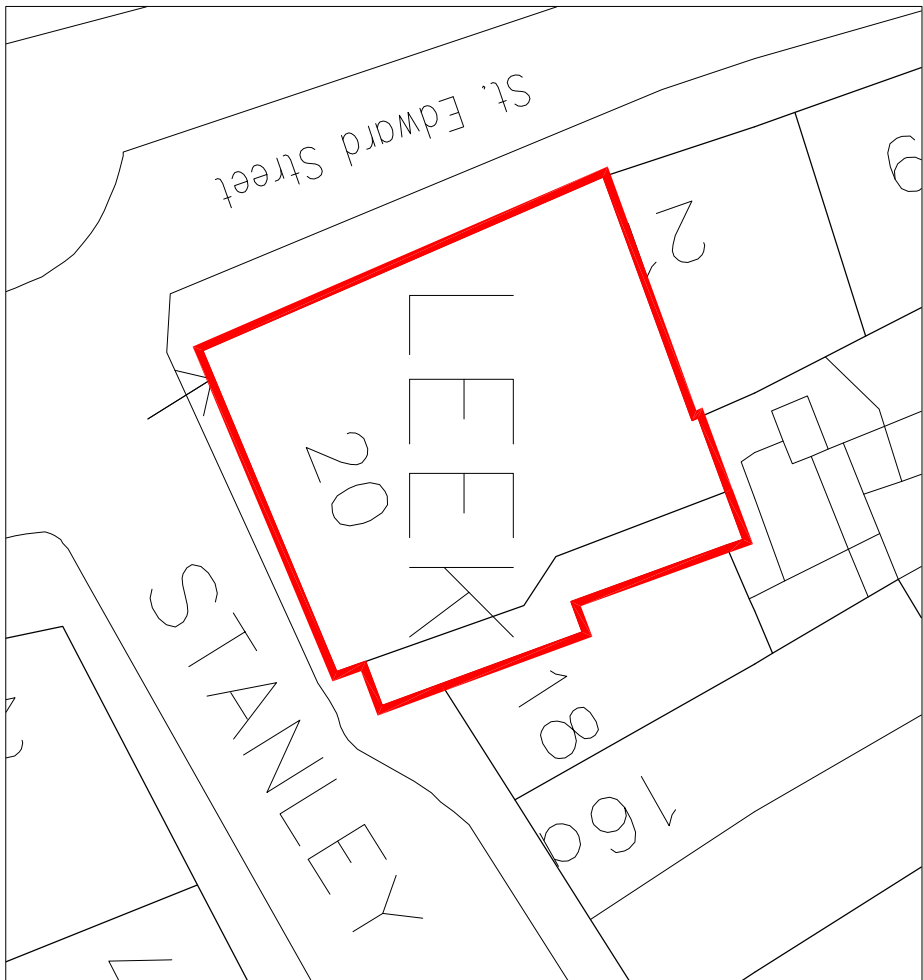

SITE PLAN 1:200

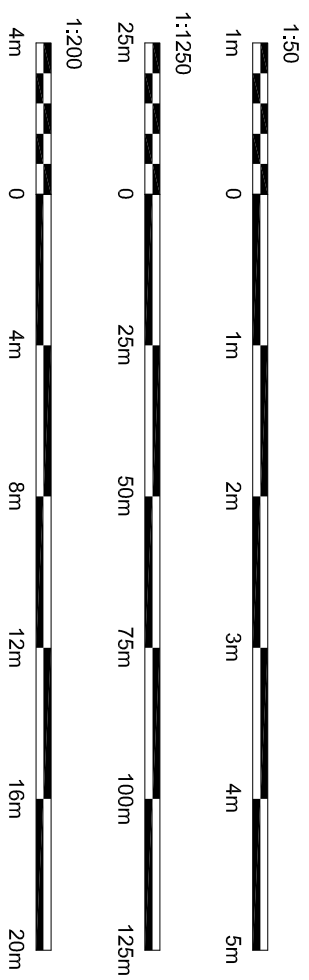

Rev.	Drawn	Comments	Date
A	BVC	Attachments during client comment.	27/03/2024
B	BVC	Revised drawings to reflect client comments.	01/04/2024
C	BVC	Revised drawings to reflect client comments.	01/04/2024
D	BVC	For discussion and client comment.	07/04/2024

Hewitt & Carr Architects
A. Design & Architecture
T. 01534 555889
E. enquiries@hccarchitects.co.uk
W. www.hccarchitects.co.uk

Client
F W Harrison Commercial Ltd
Project
Change of use of former drinking
establishment to residential (2 no. 2-bed
flats) at 23-25 St Edward Street, Leek
Title
Plans and elevations as Proposed
Site Location Plan

Scheme
Date
March 2024
Scale @A1
As Stated
Project No.
01534
Drawing No.
AL(0)02
Rev
D