



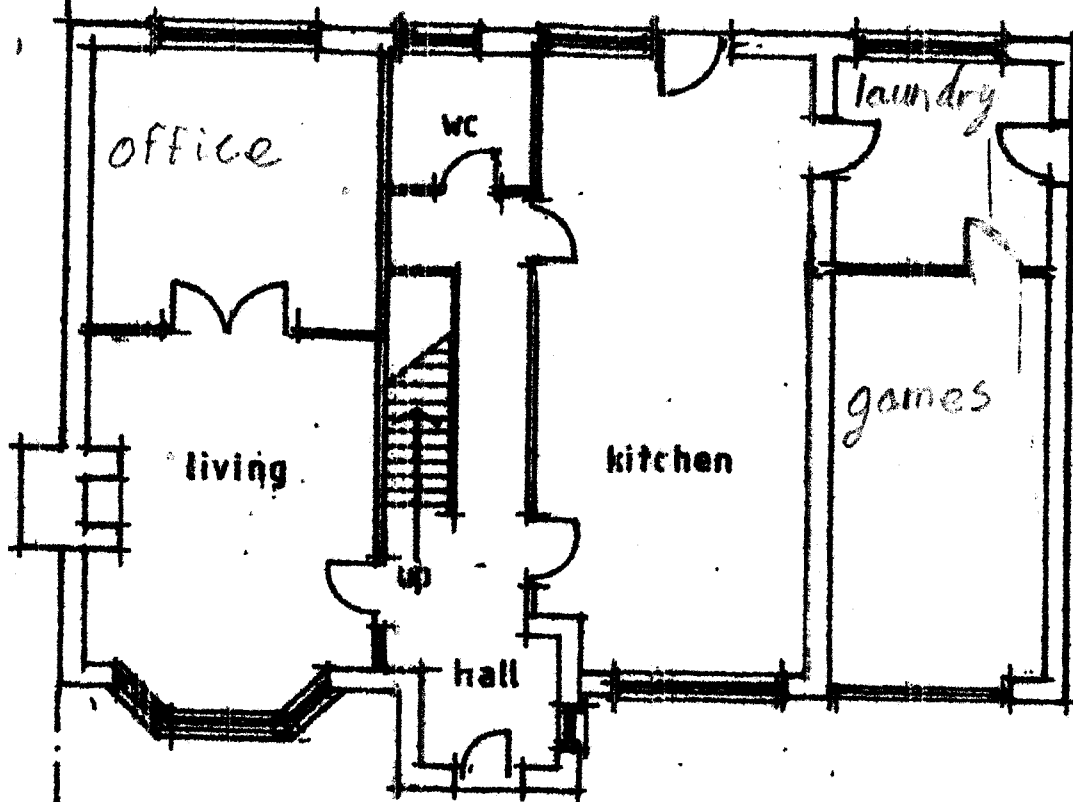

Ground Floor Plan

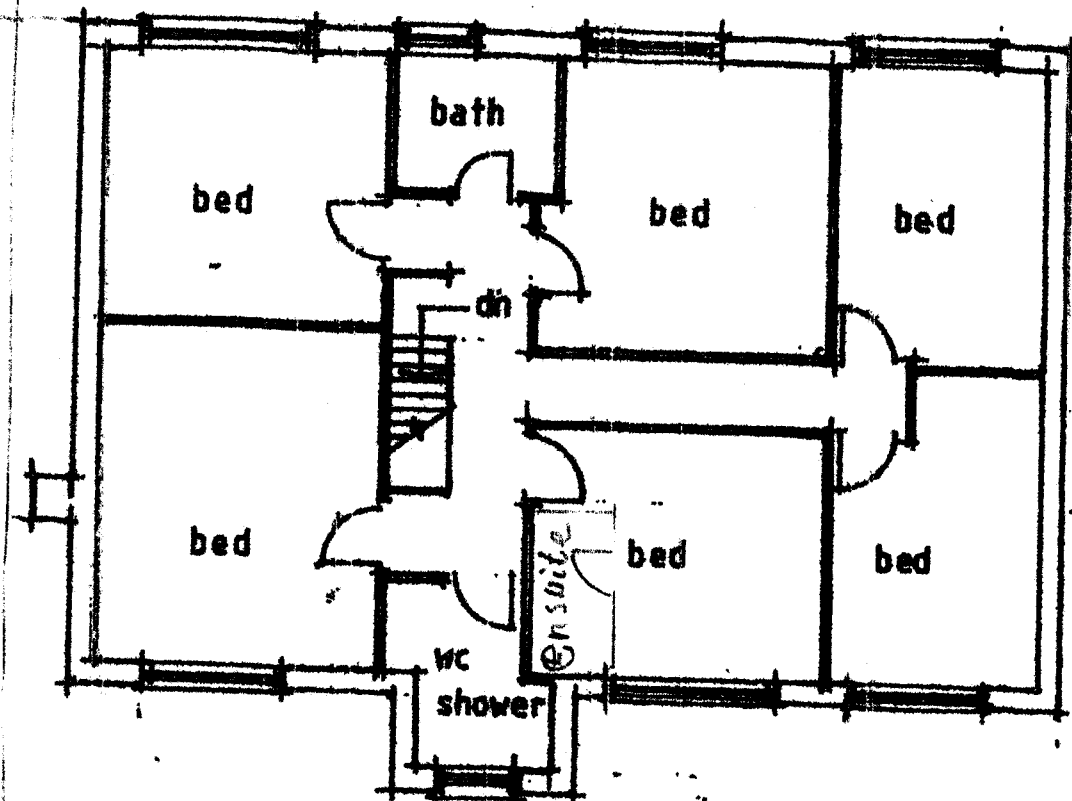

First Floor Plan

Ground and First Floor Plans as Existing. Scale 1 : 100
There are no Proposals to make any changes.

0 1 2 3 4 5

Hollyoaks, Uttoxeter Road,
Draycott in The Moors,
Staffordshire, ST11 9AQ.

DATE: 31/03/2026
Scale @ A4 1:100
Drawing Number 1