



Rev		Drawn	Checked	Date
A	FLK	Initials entered		23/06/2025
B	FLK	Initials and notes entered		24/06/2025
C	FLK	Initials and notes entered		24/07/2025
D	FLK	Drawings updated in accordance with feedback		27/07/2025
E	FLK	Drawings updated in accordance with feedback		02/08/2025


Copyright of this drawing is vested in the Architect and it must not be copied or reproduced in any form without the written consent of the Architect. The Architect's liability is limited to the design and construction of the building and the materials and workmanship shown on the drawings. All contractors must verify the site and be responsible for taking and the Client is advised to obtain all necessary permissions with the Architect prior to setting out the building. The Architect is not responsible for the construction of the building.

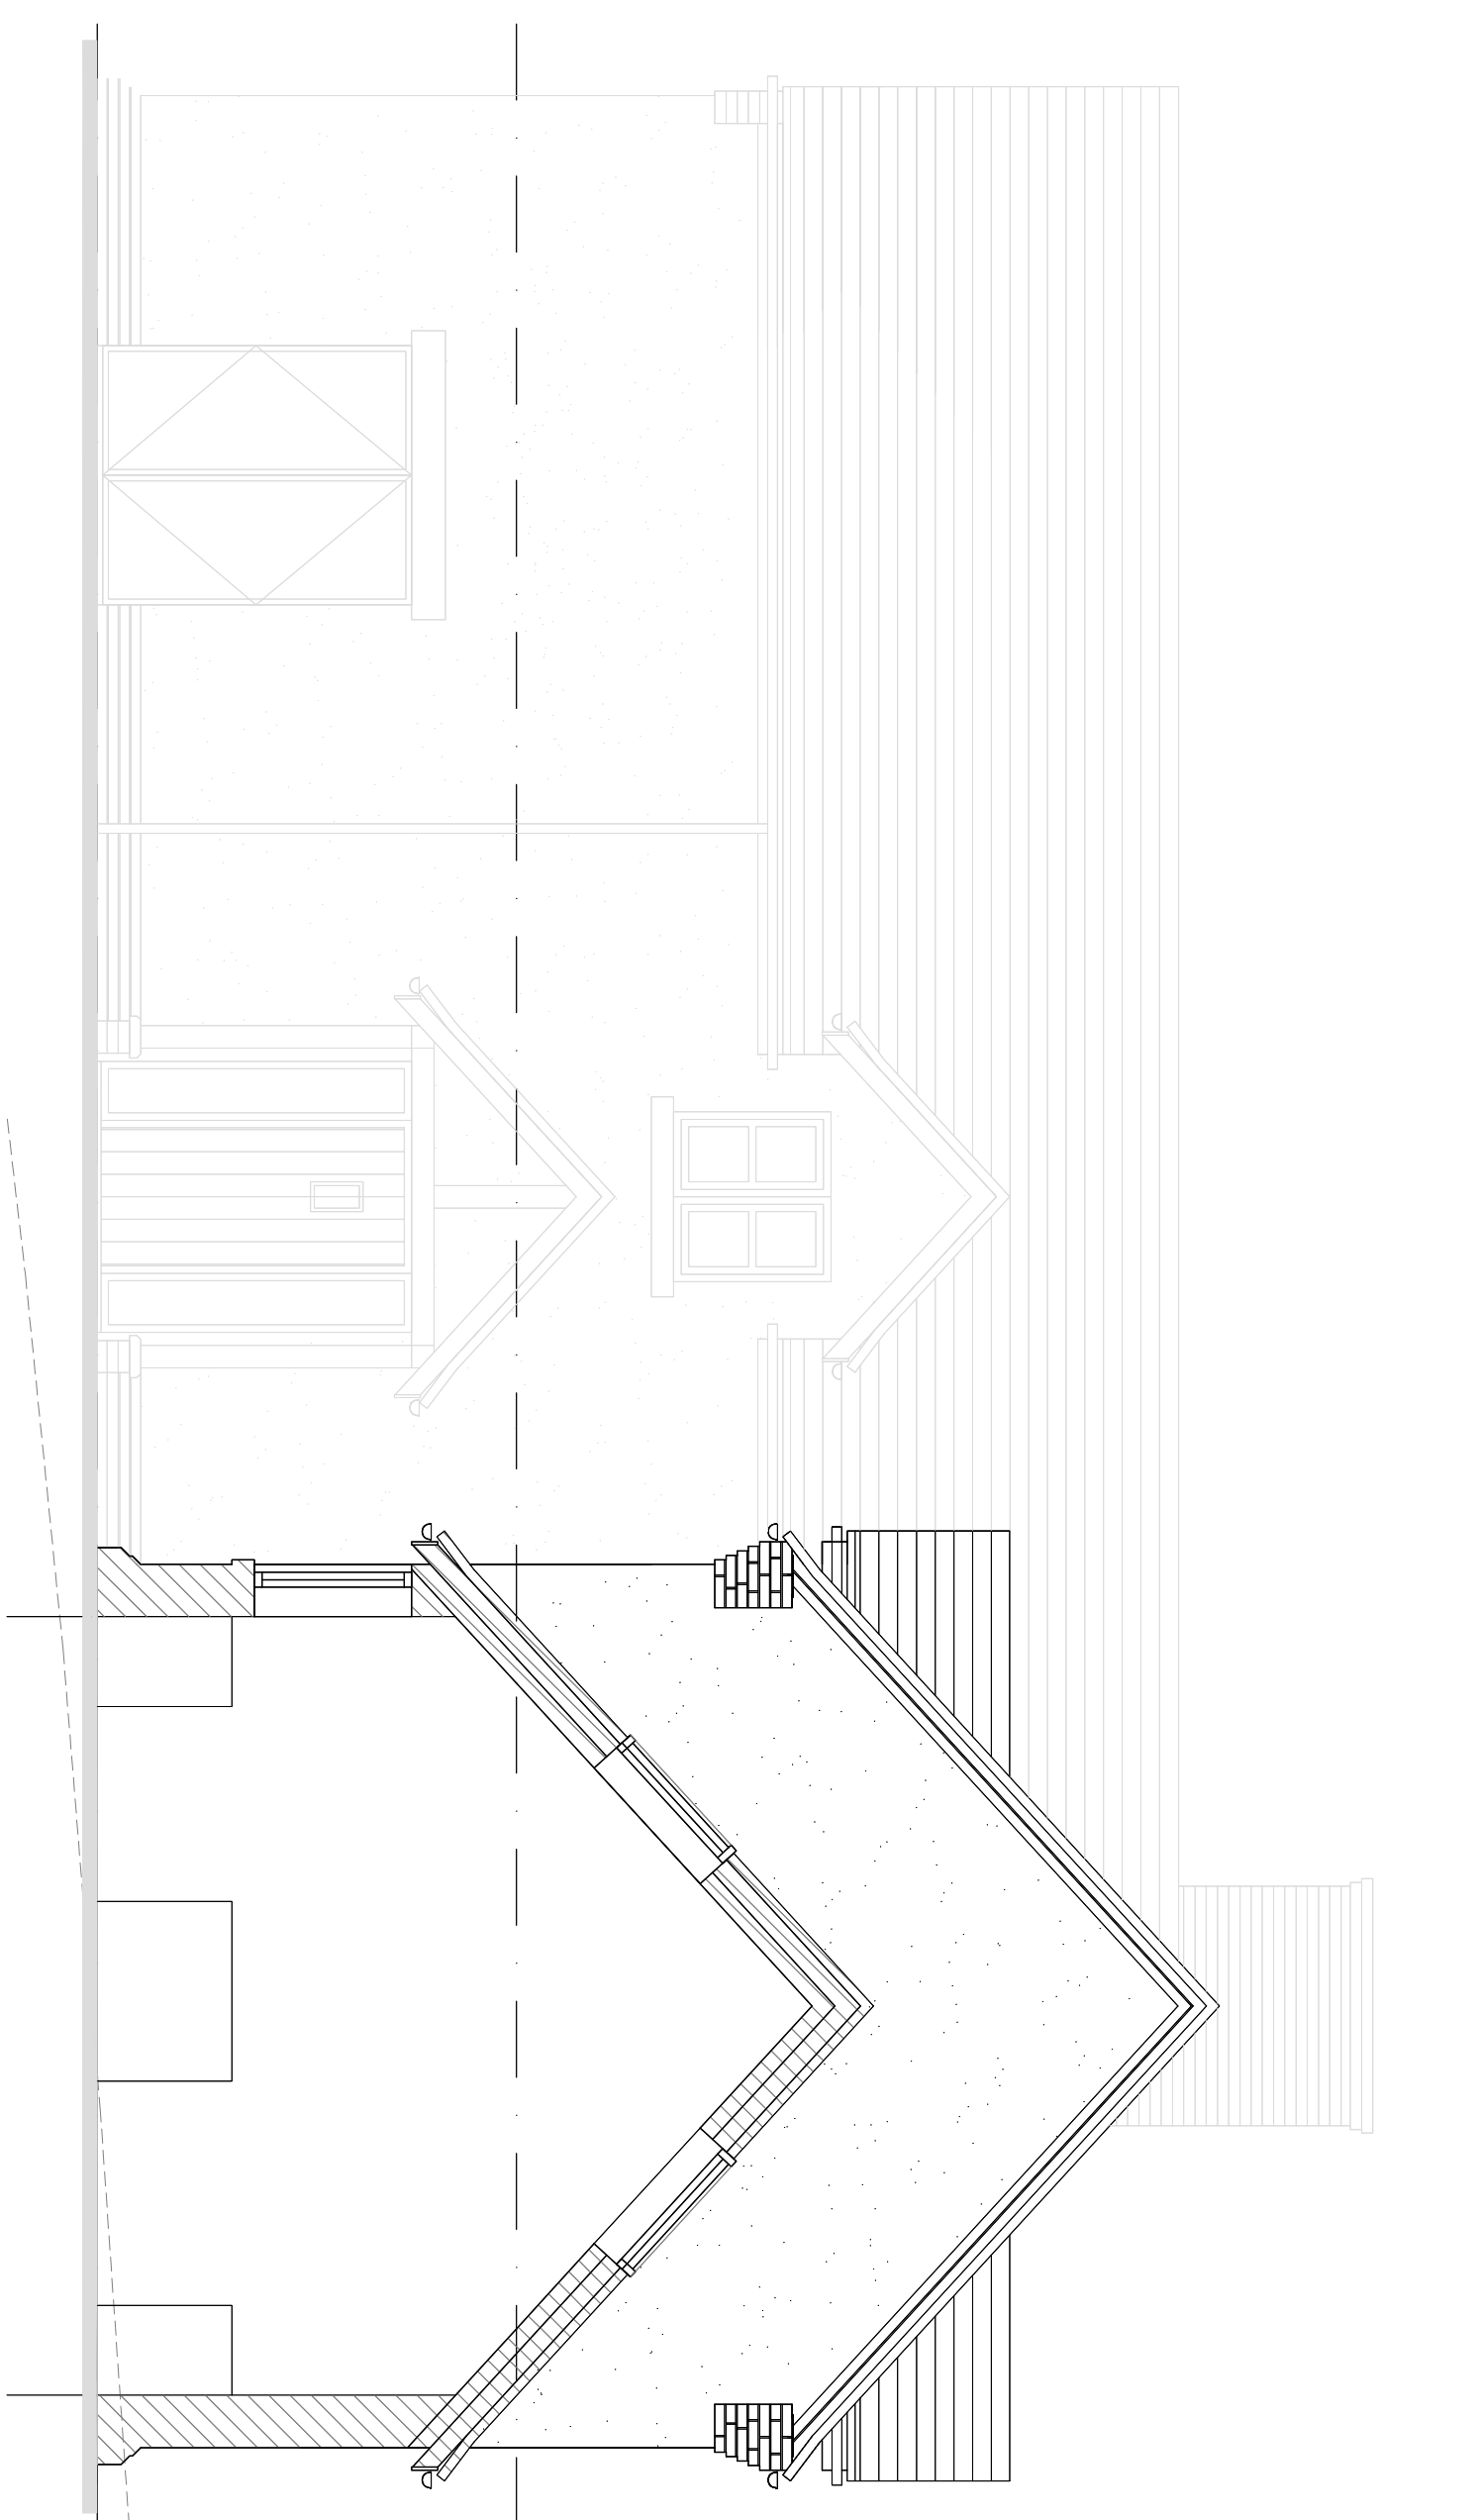


SECTION N 1:50

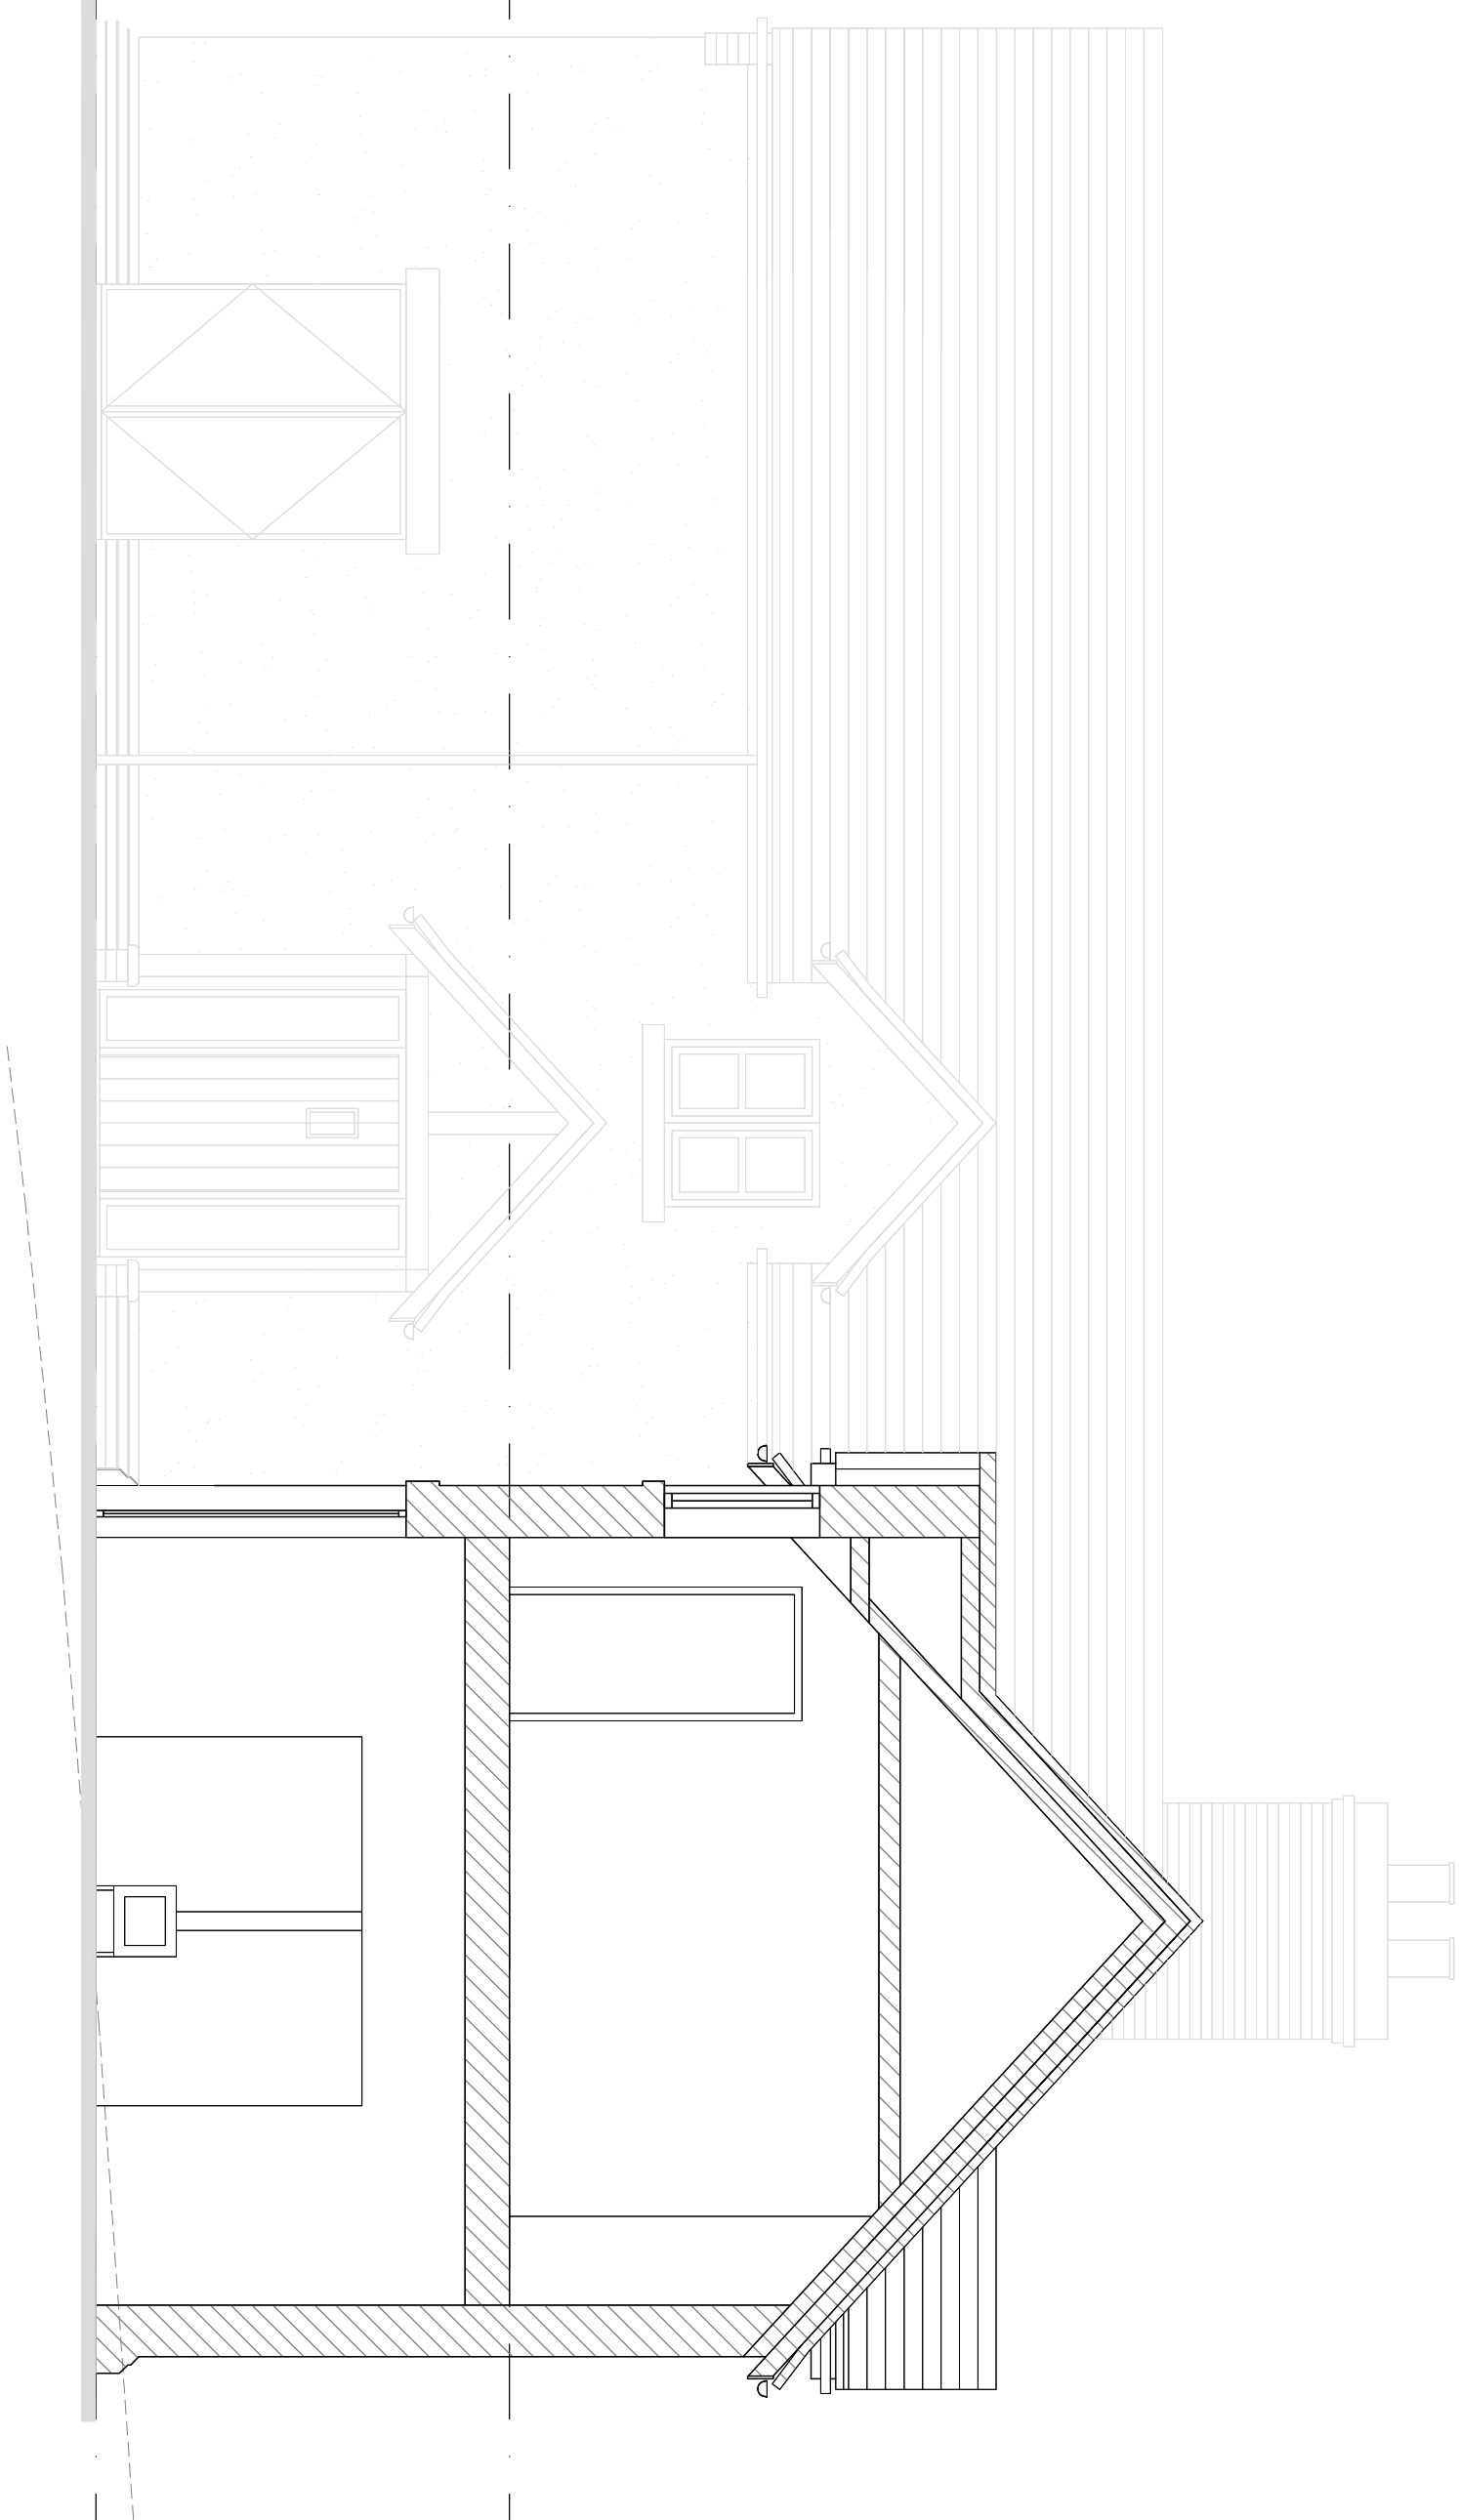


SECTION M 1:50

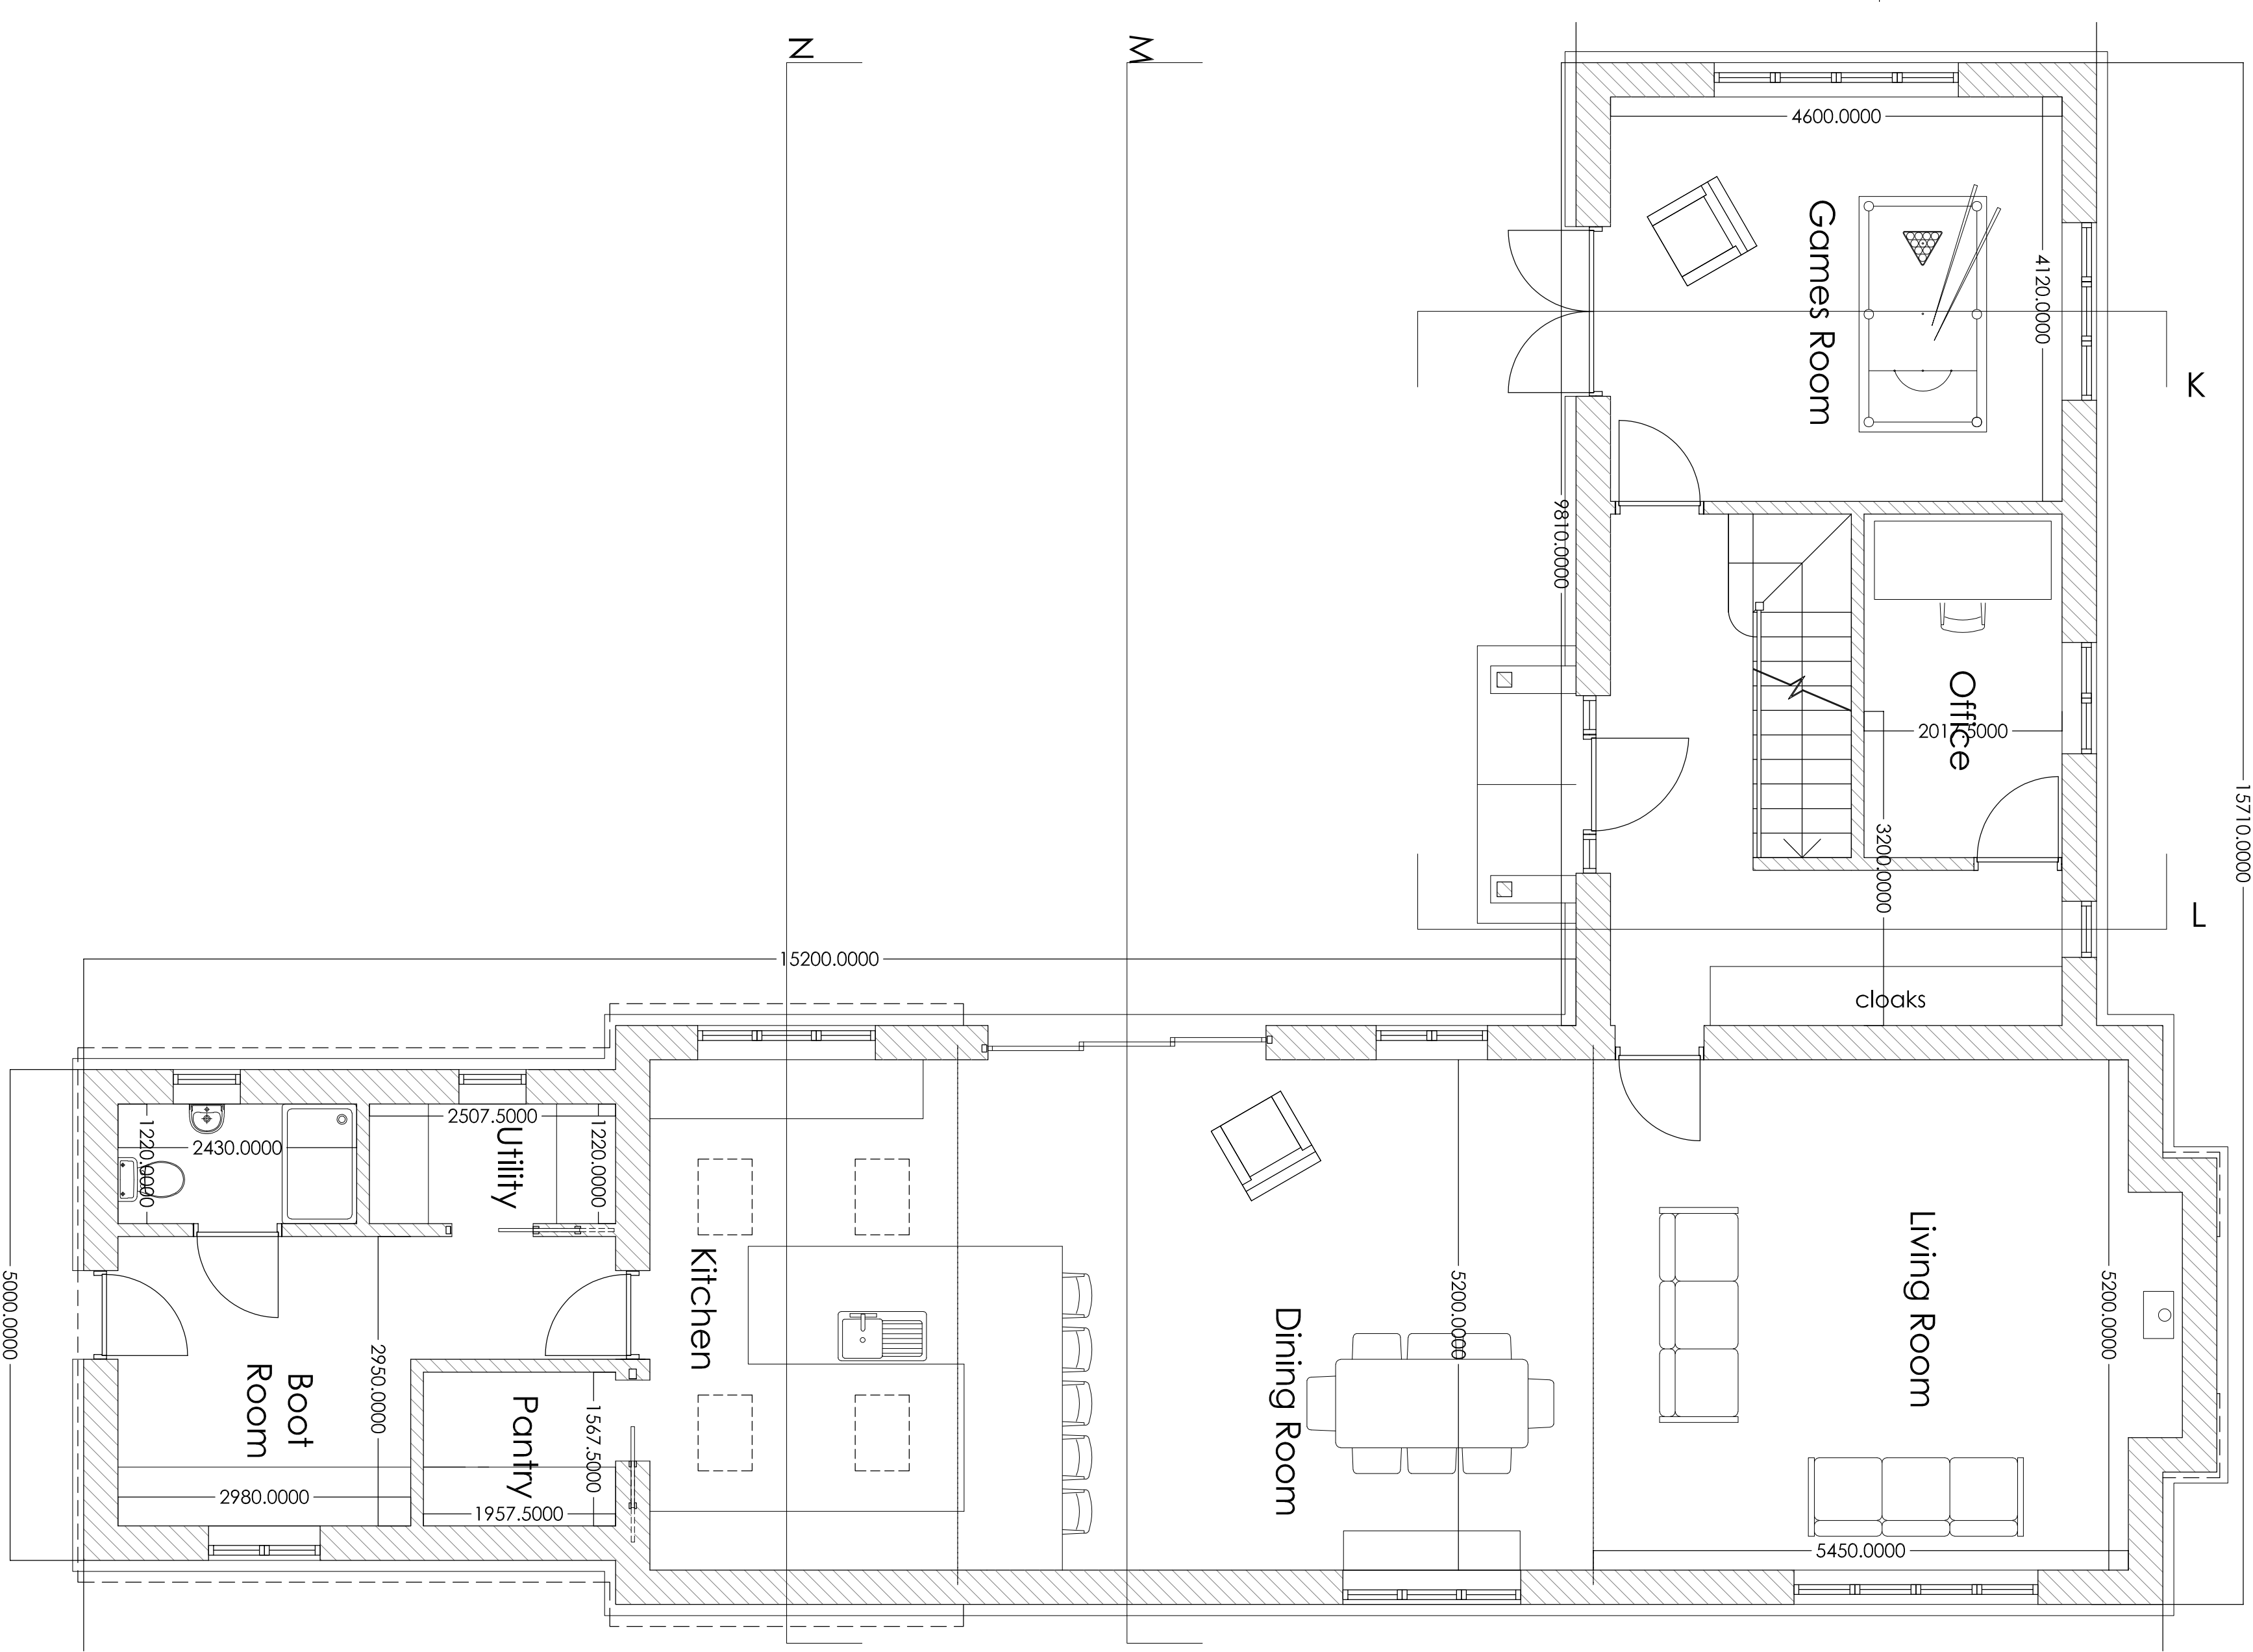


GROUND FLOOR PLAN 1:50

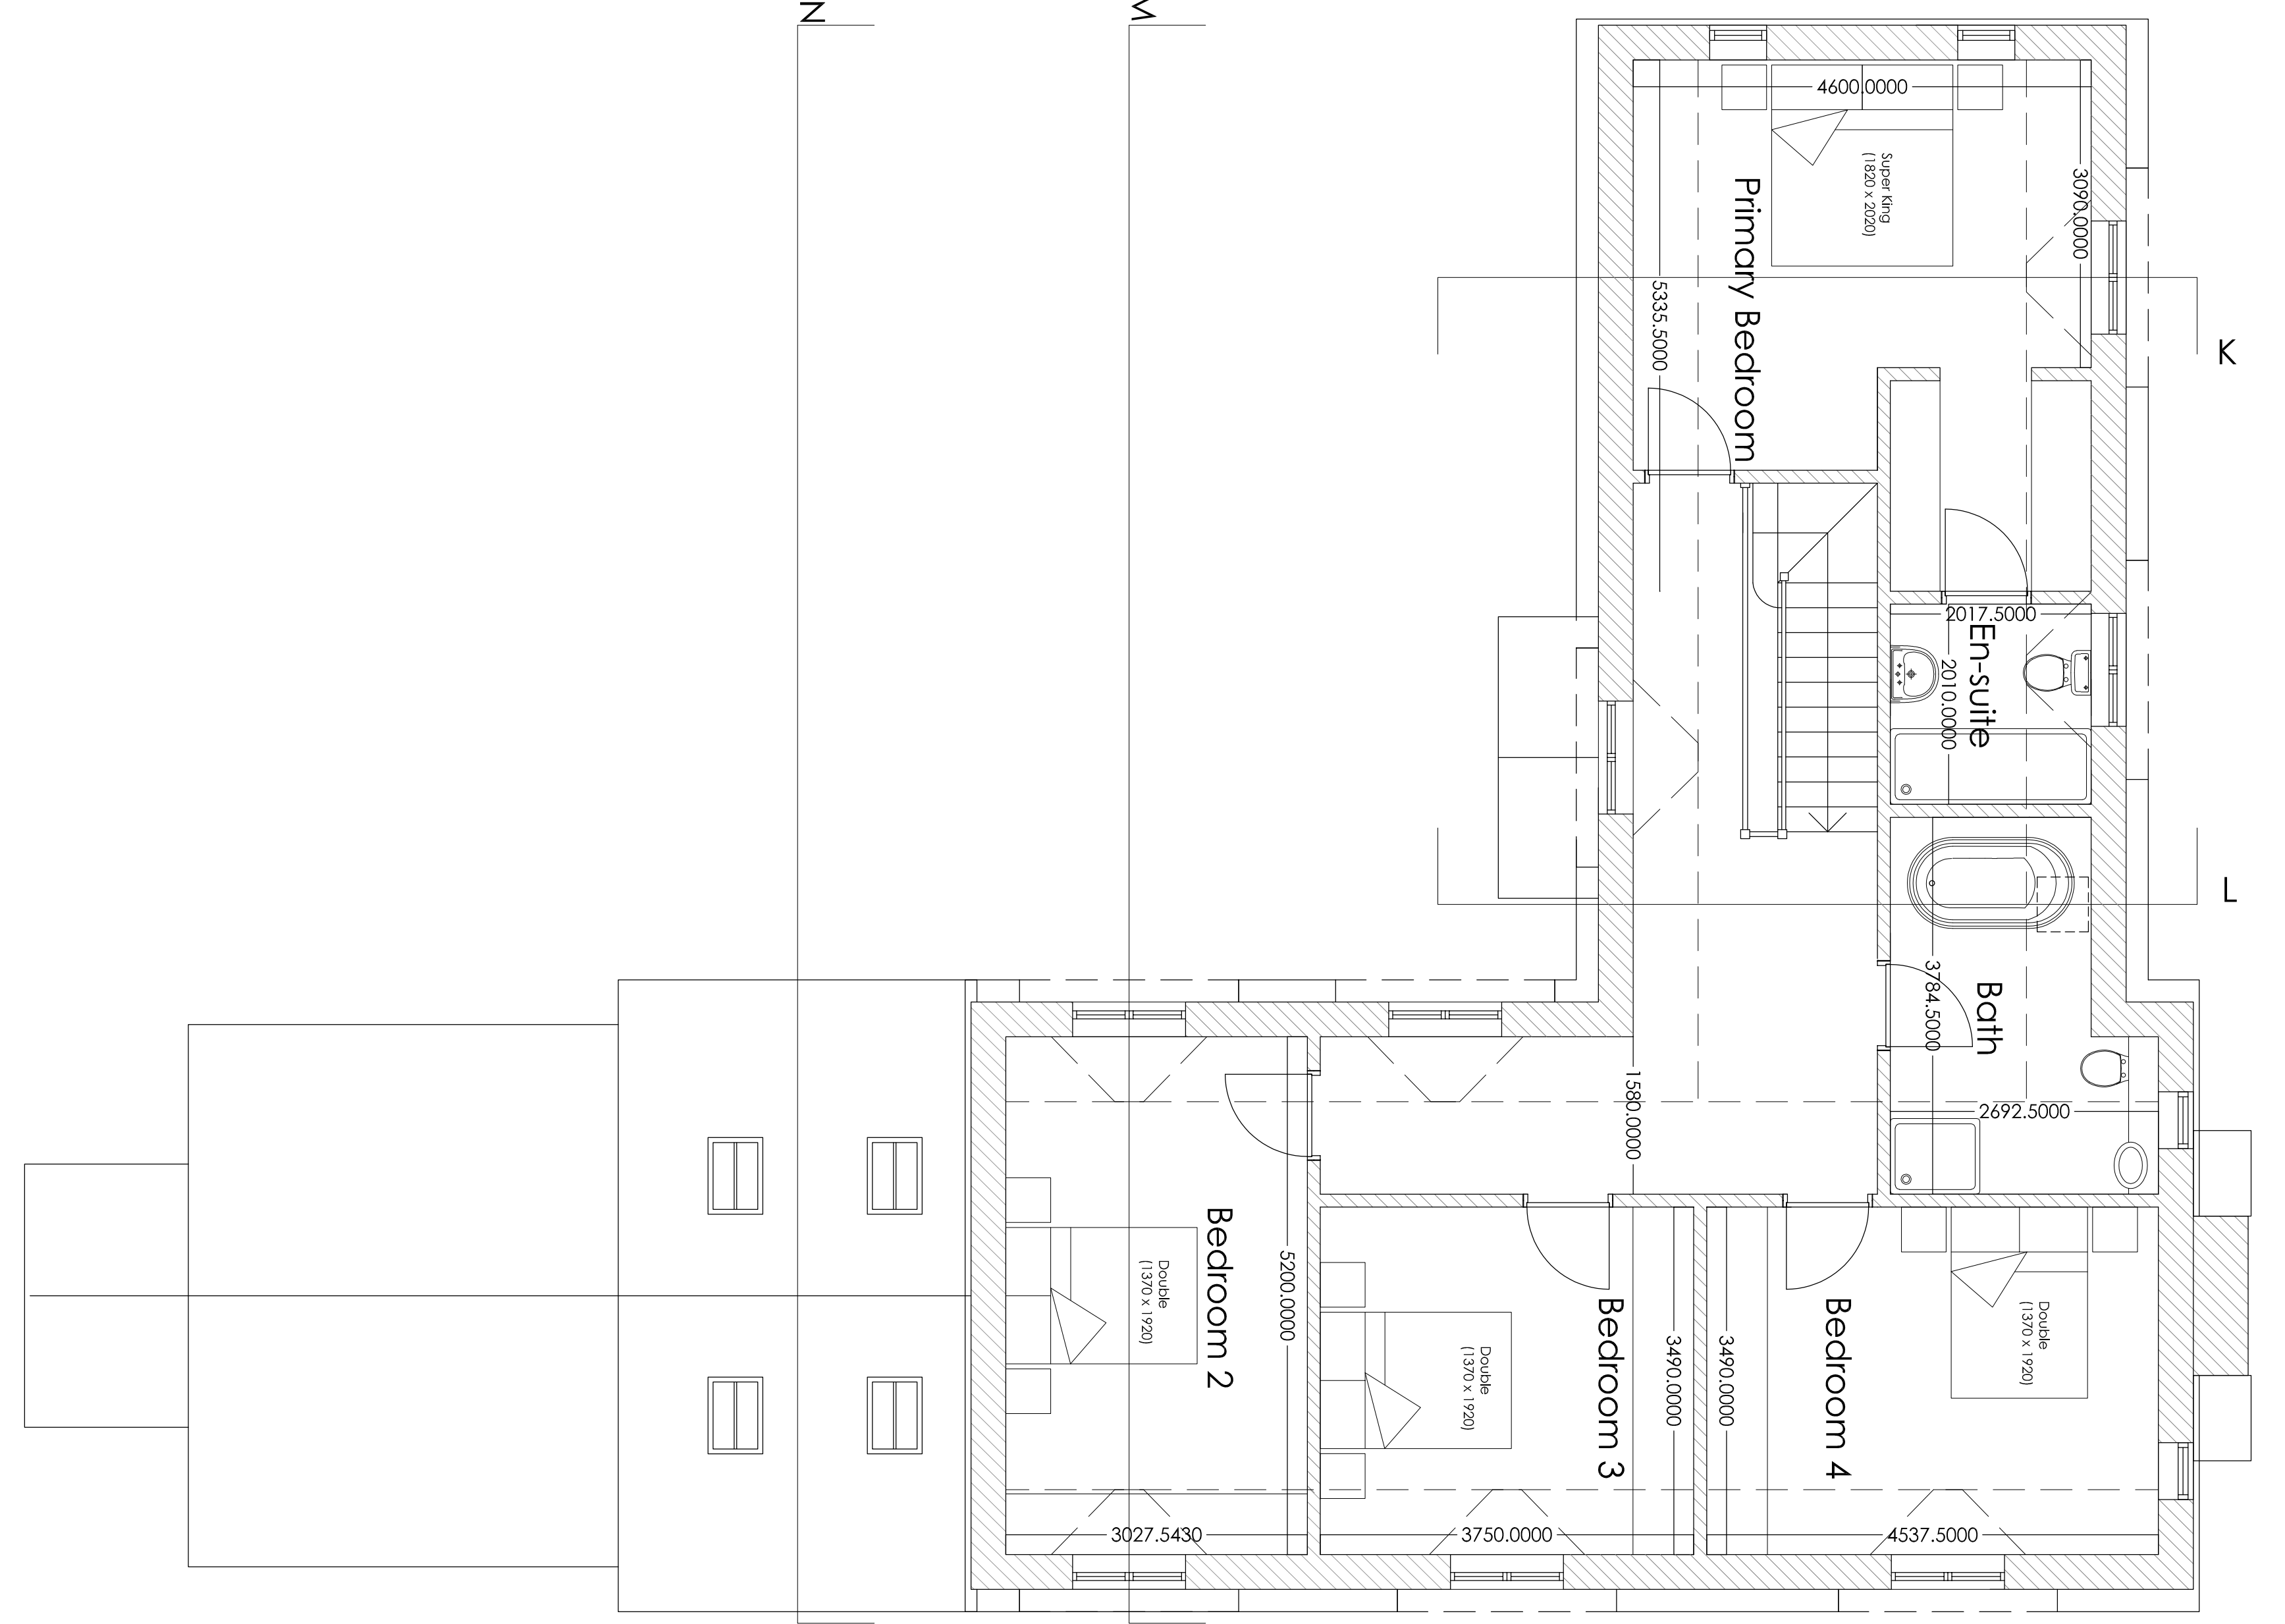


FIRST FLOOR PLAN 1:50

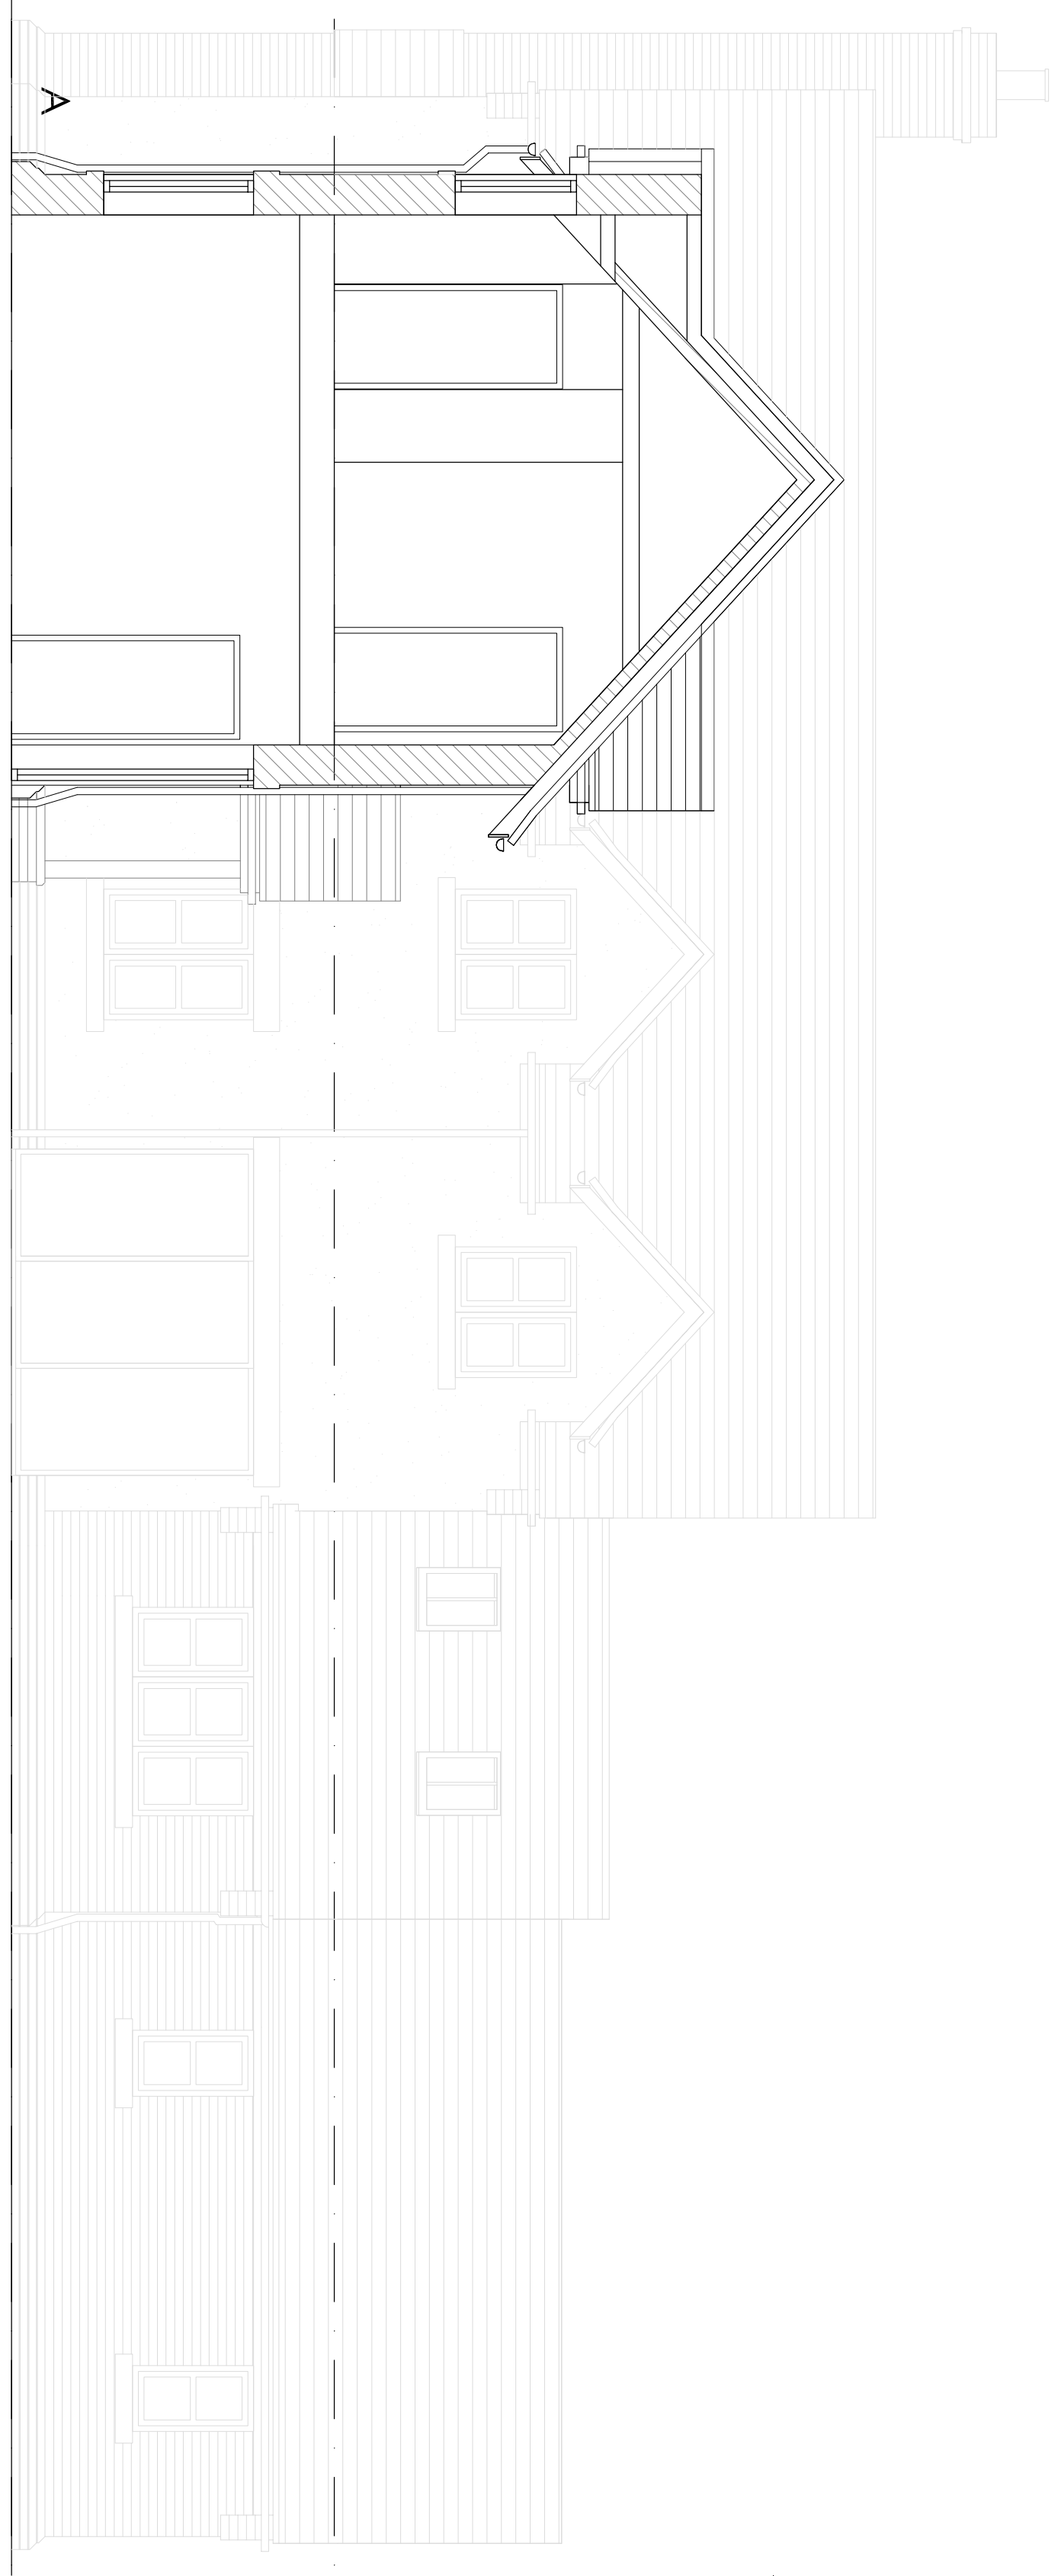

SECTION K 1:50

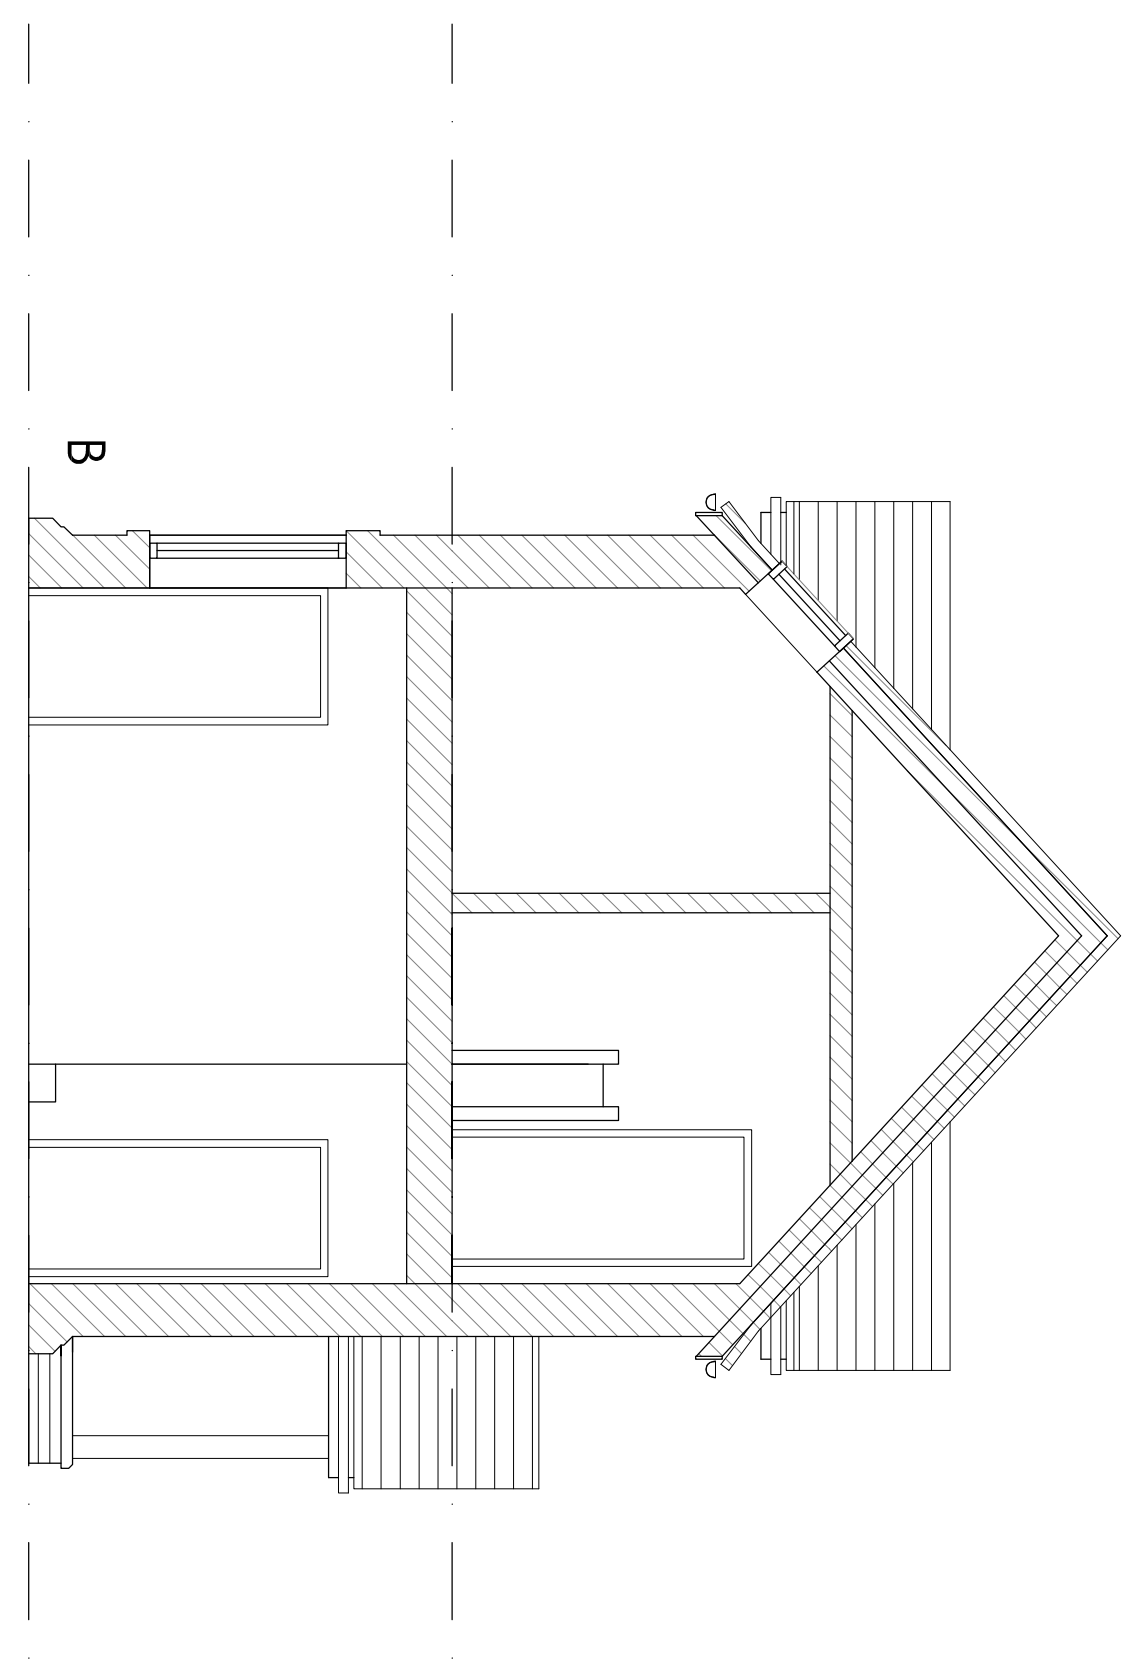

SECTION L 1:50

 

Hewitt & Carr Architects
A: Daisie Carr
E: 01538 754888
F: hewittandcarrarchitects.co.uk
M: www.hewittandcarr.co.uk

Client
MR M & MRS V FINNEY

Project
PROPOSED NEW DWELLING AT AT THE ORCHARD,
LOWER HILL FARM, UTOXETER ROAD, ST11 9RG

Title
PLANS AS PROPOSED AND TYPICAL SECTIONS

Status
PLANNING

Date
JUNE 2025
Scale (A0) 1:50
Checked

Project No.
01466 - PL(0)02

Rev
E

File Ref: C\

PLANNING