



Copyright of this drawing is vested in the Architect and it must not be copied or
reproduced in any form without the written consent of the Architect. The
drawing is a contract document and it is the responsibility of the client to
ensure that it is used in accordance with the terms of the contract. It is
not to be used for any other purpose without the written consent of the
Architect. The Architect is not responsible for any errors or omissions in
this drawing.

Rev.	Drawn	Comments	Date
A	FLK	Final and sealed and approved	24/06/2025
B	FLK	Drawing updated in accordance with feedback	24/07/2025
C	SV	Drawing updated in accordance with feedback	27/07/2025
D	SV	Drawing updated in accordance with feedback	07/08/2025


Fixed shut obscure glazing

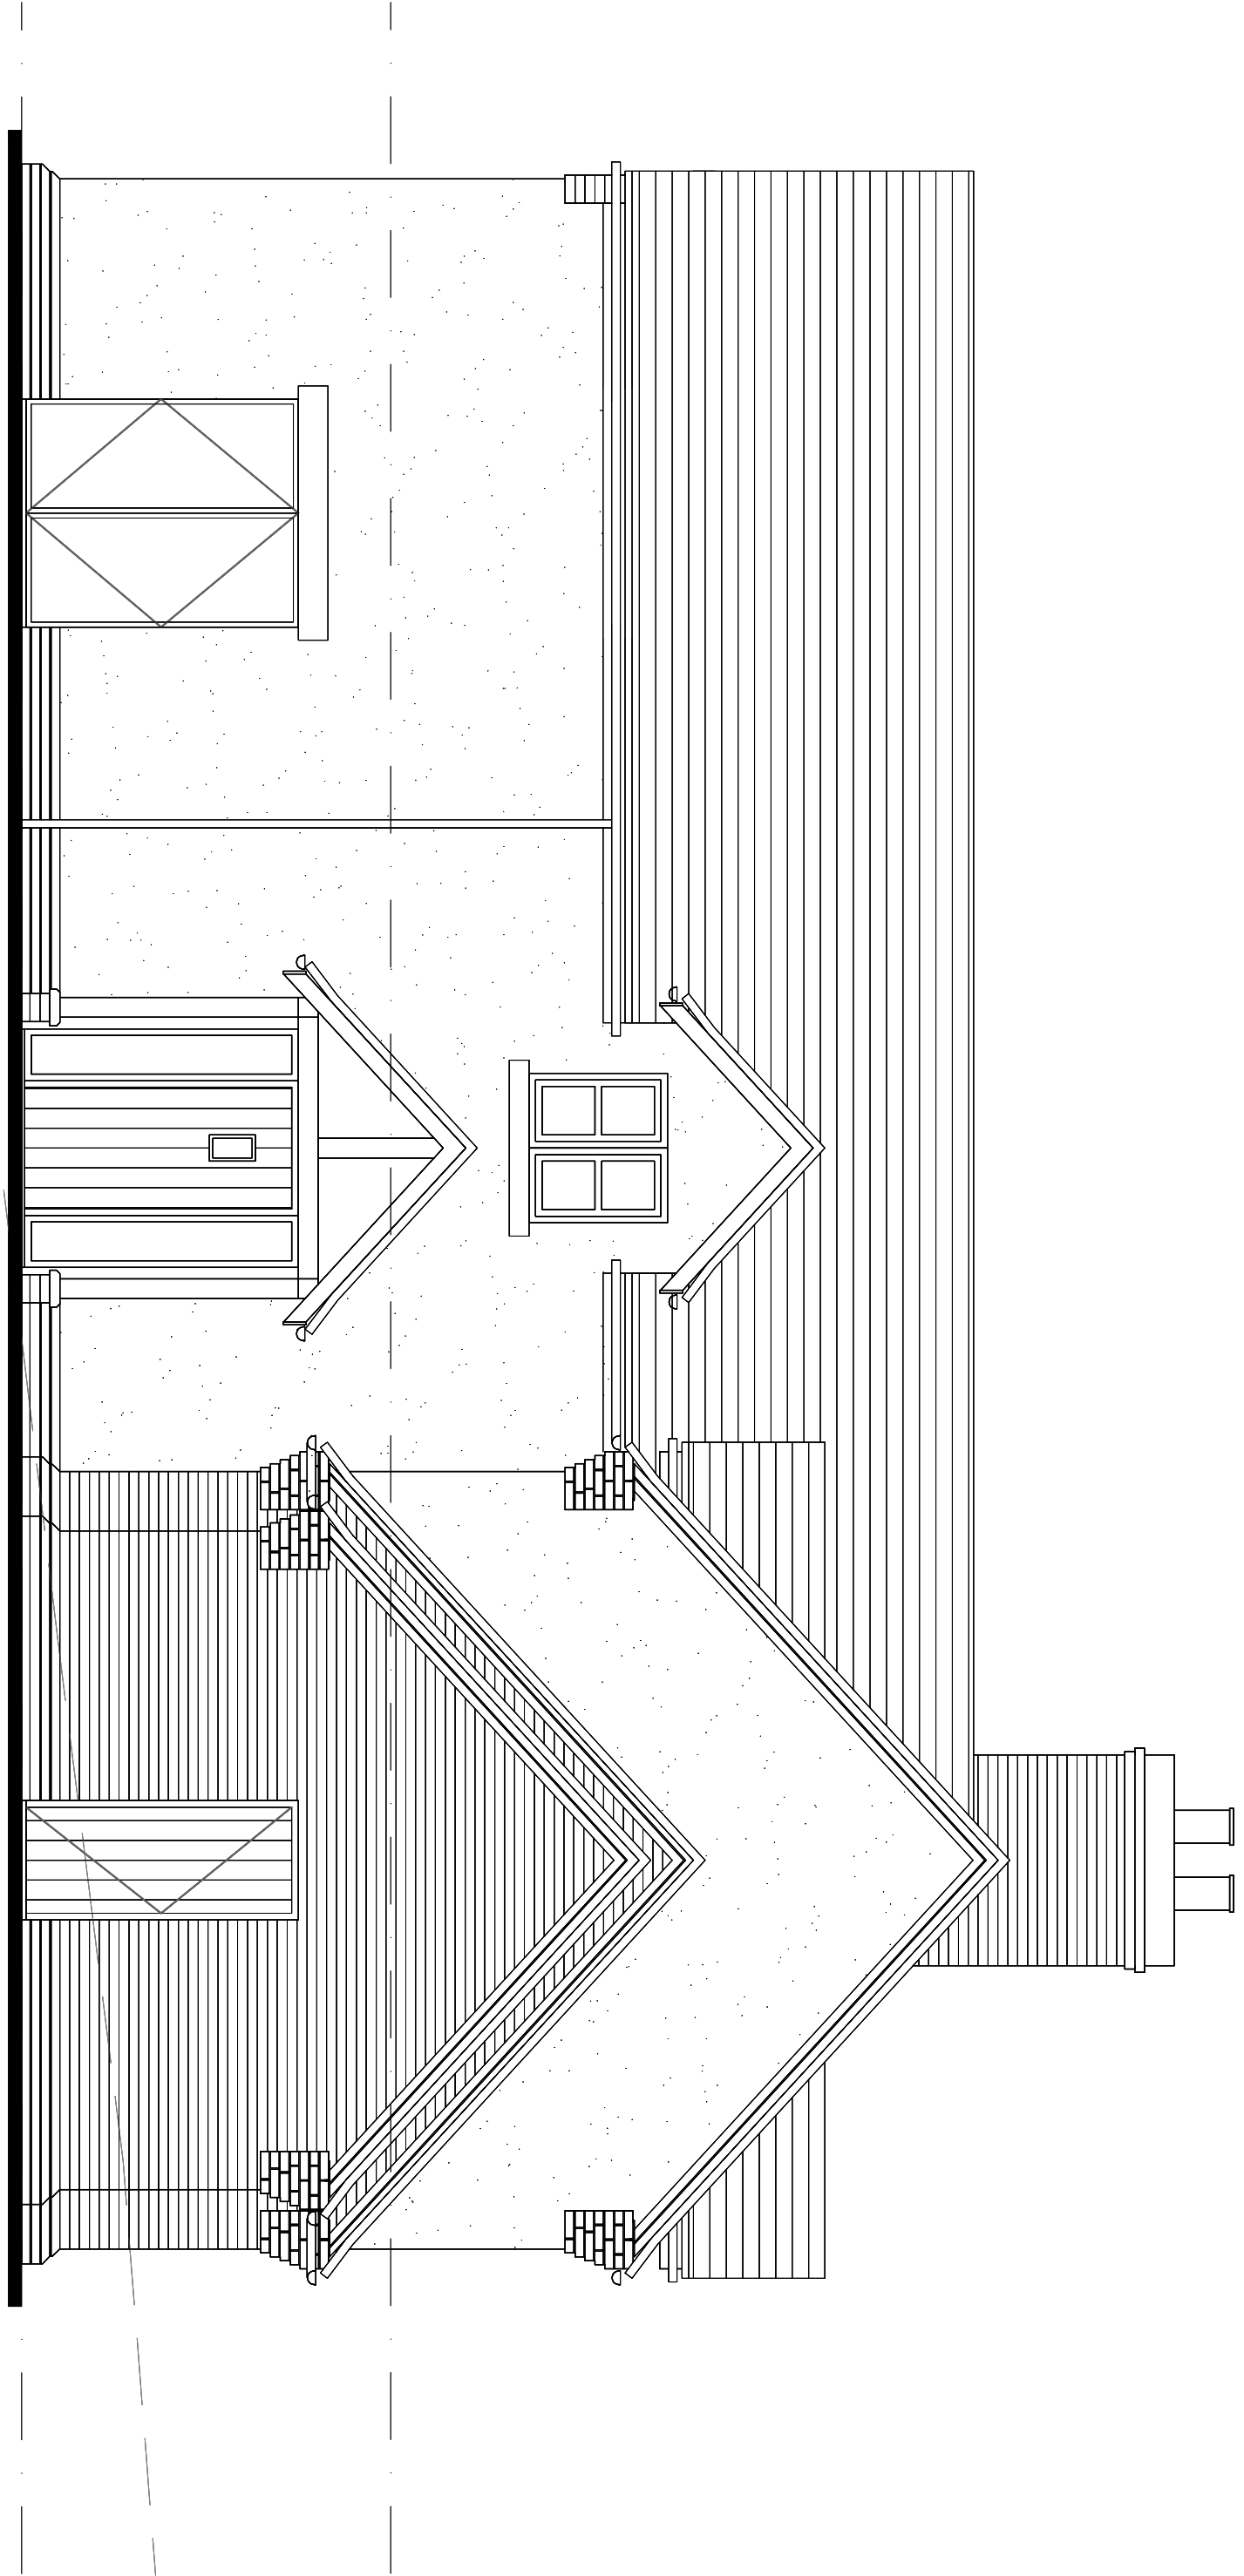


FRONT ELEVATION 1:50

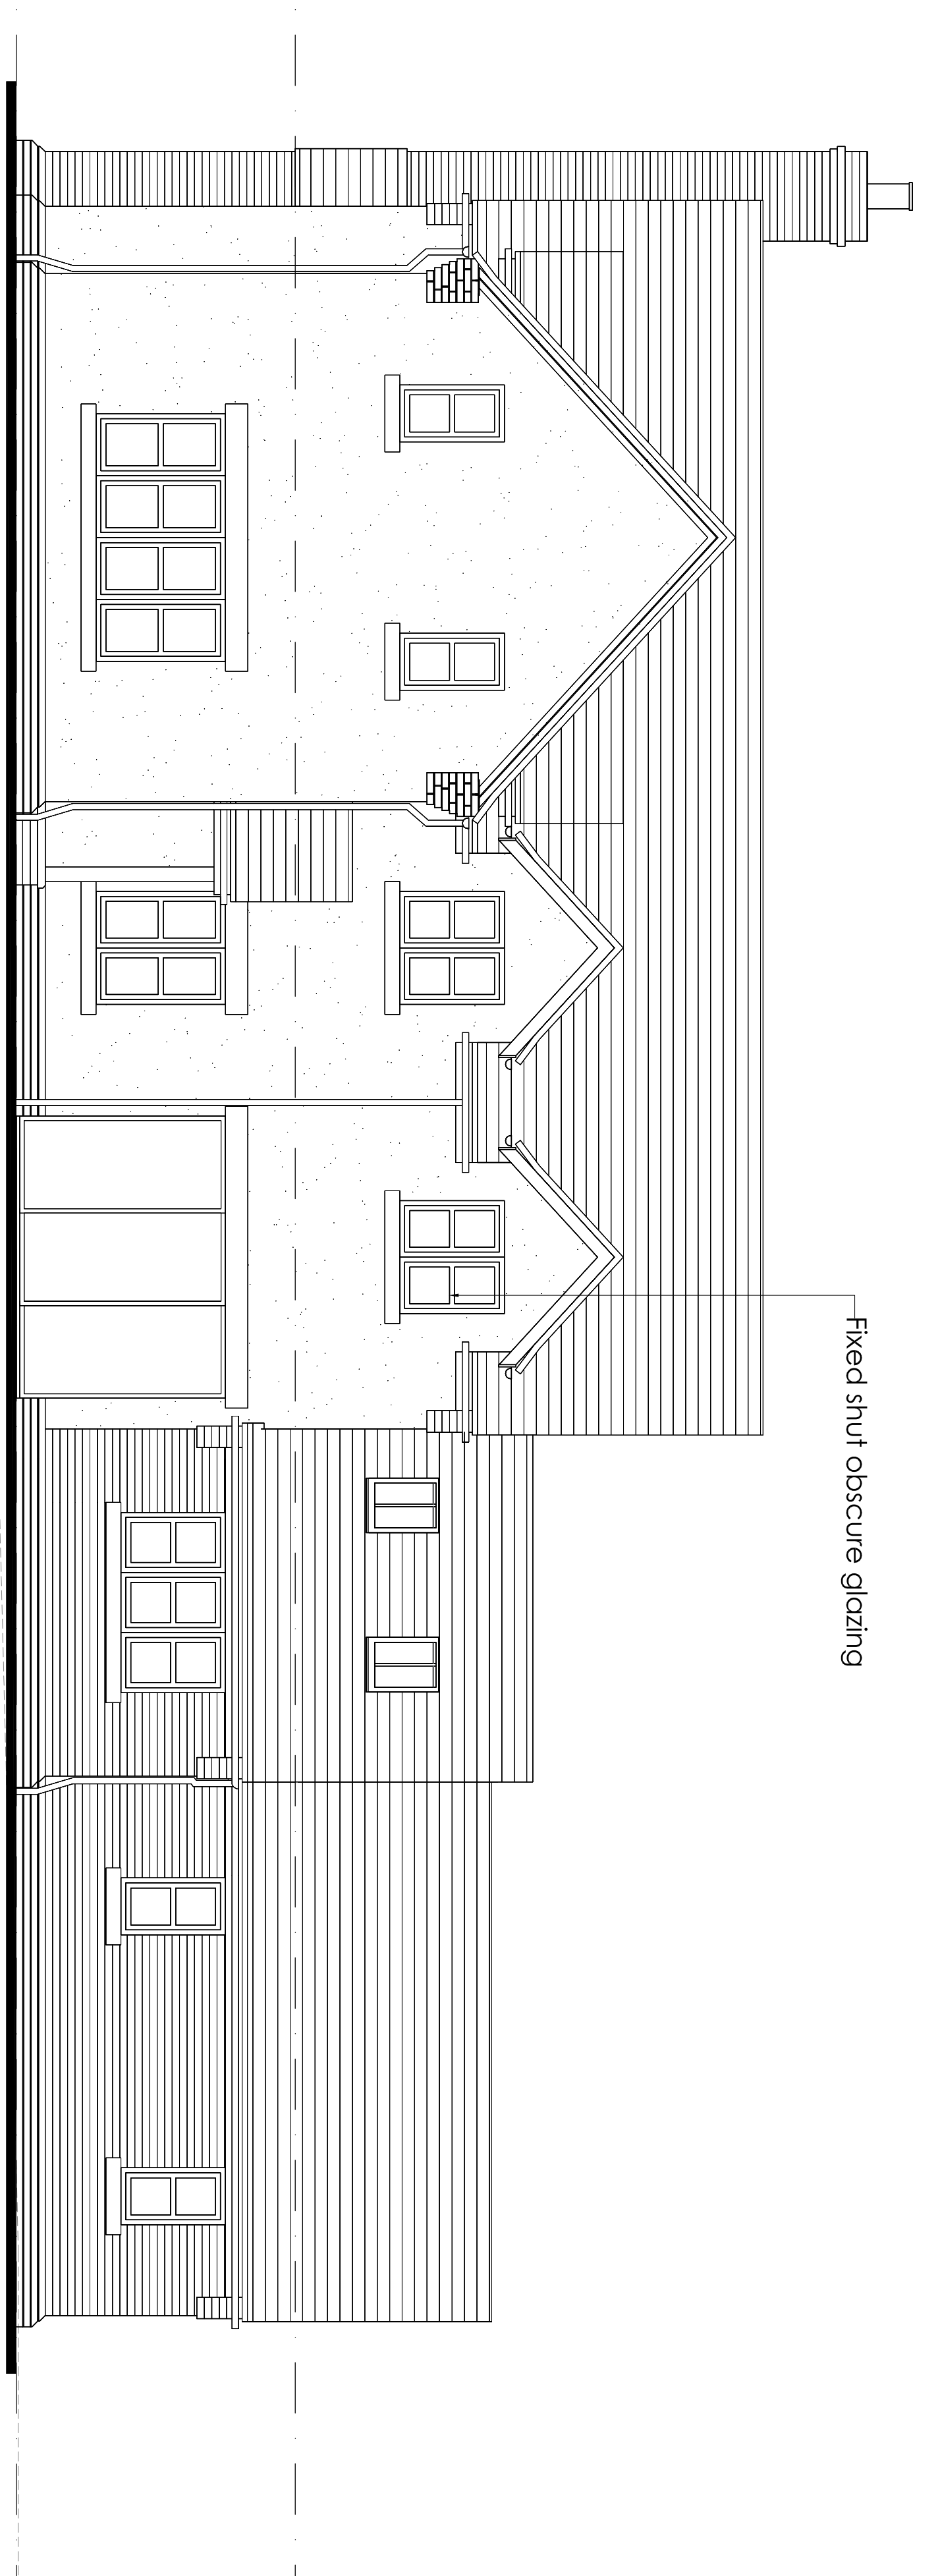


SIDE ELEVATION 1:50

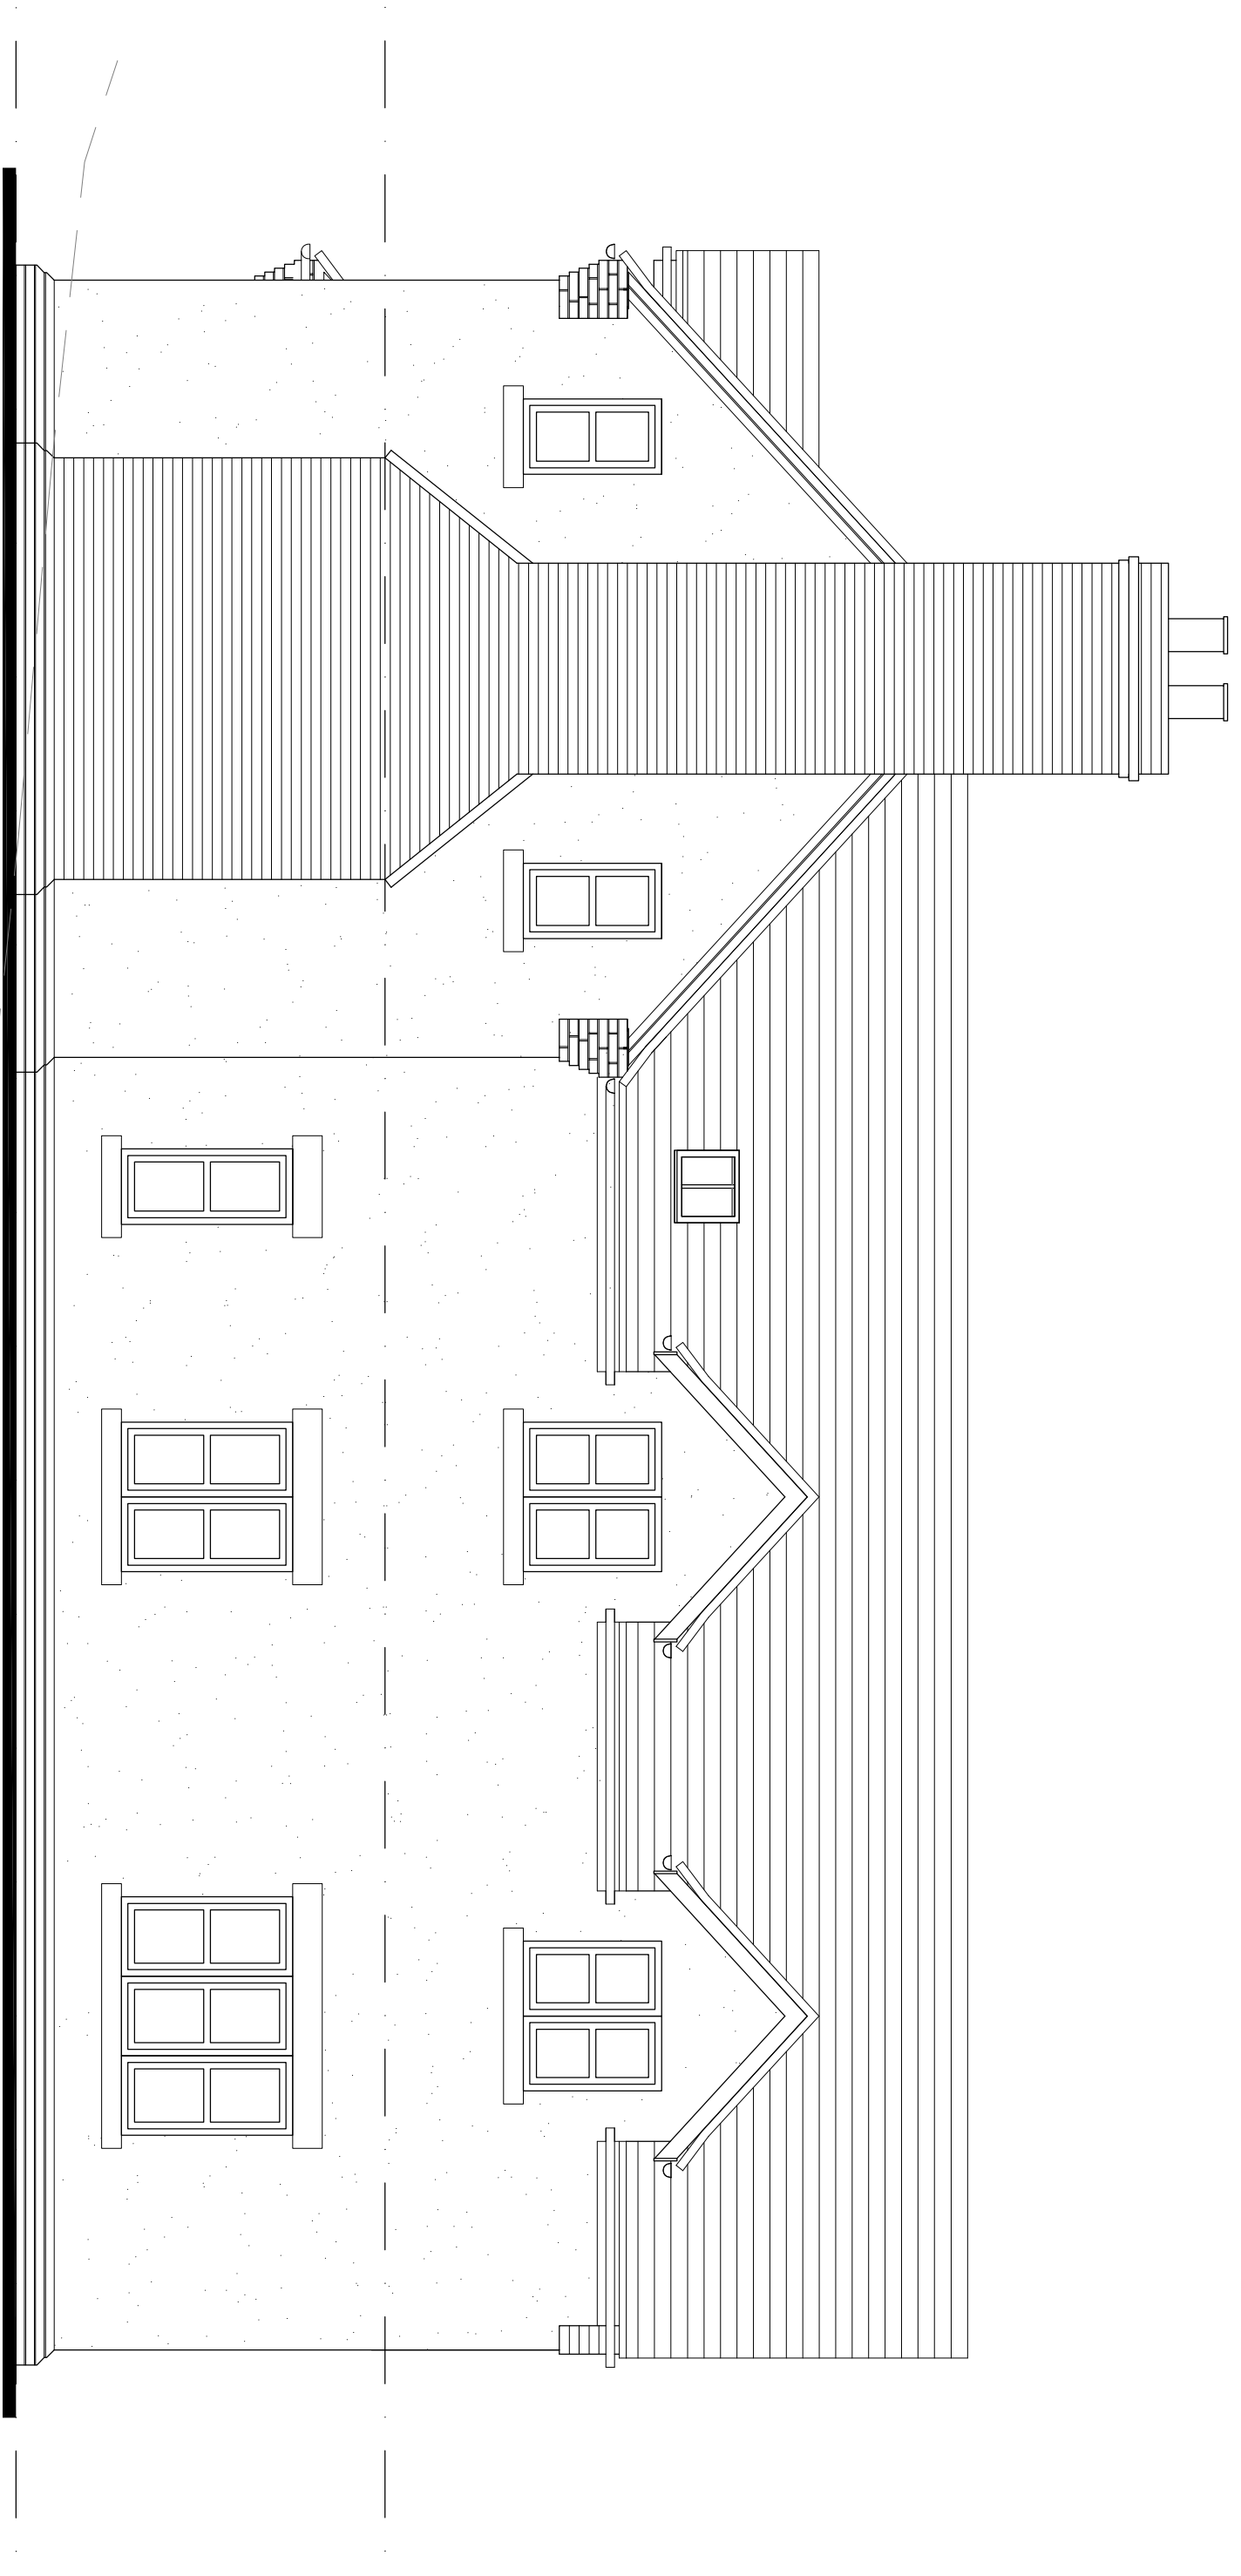

REAR ELEVATION 1:50

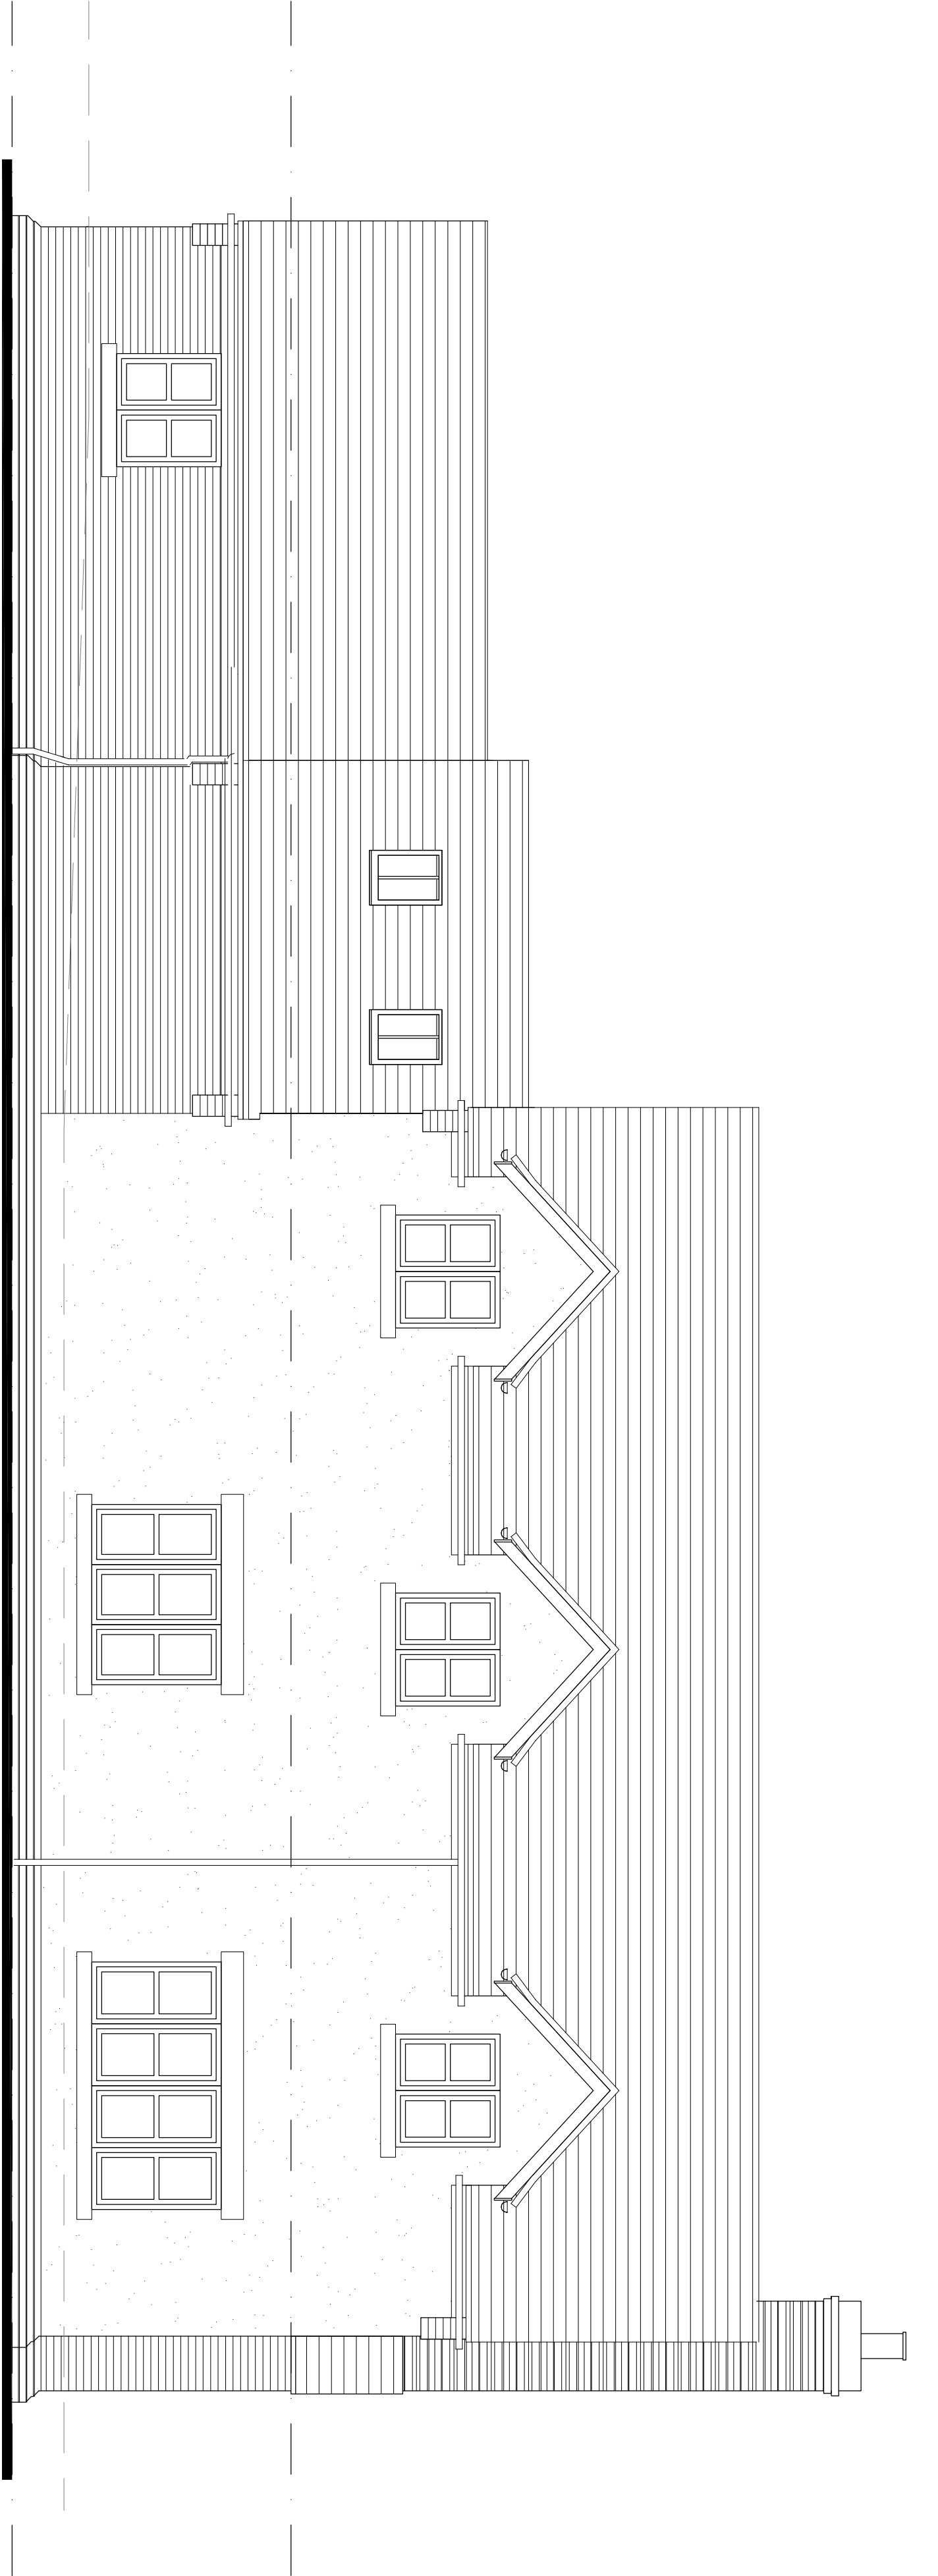

SIDE ELEVATION 1:50

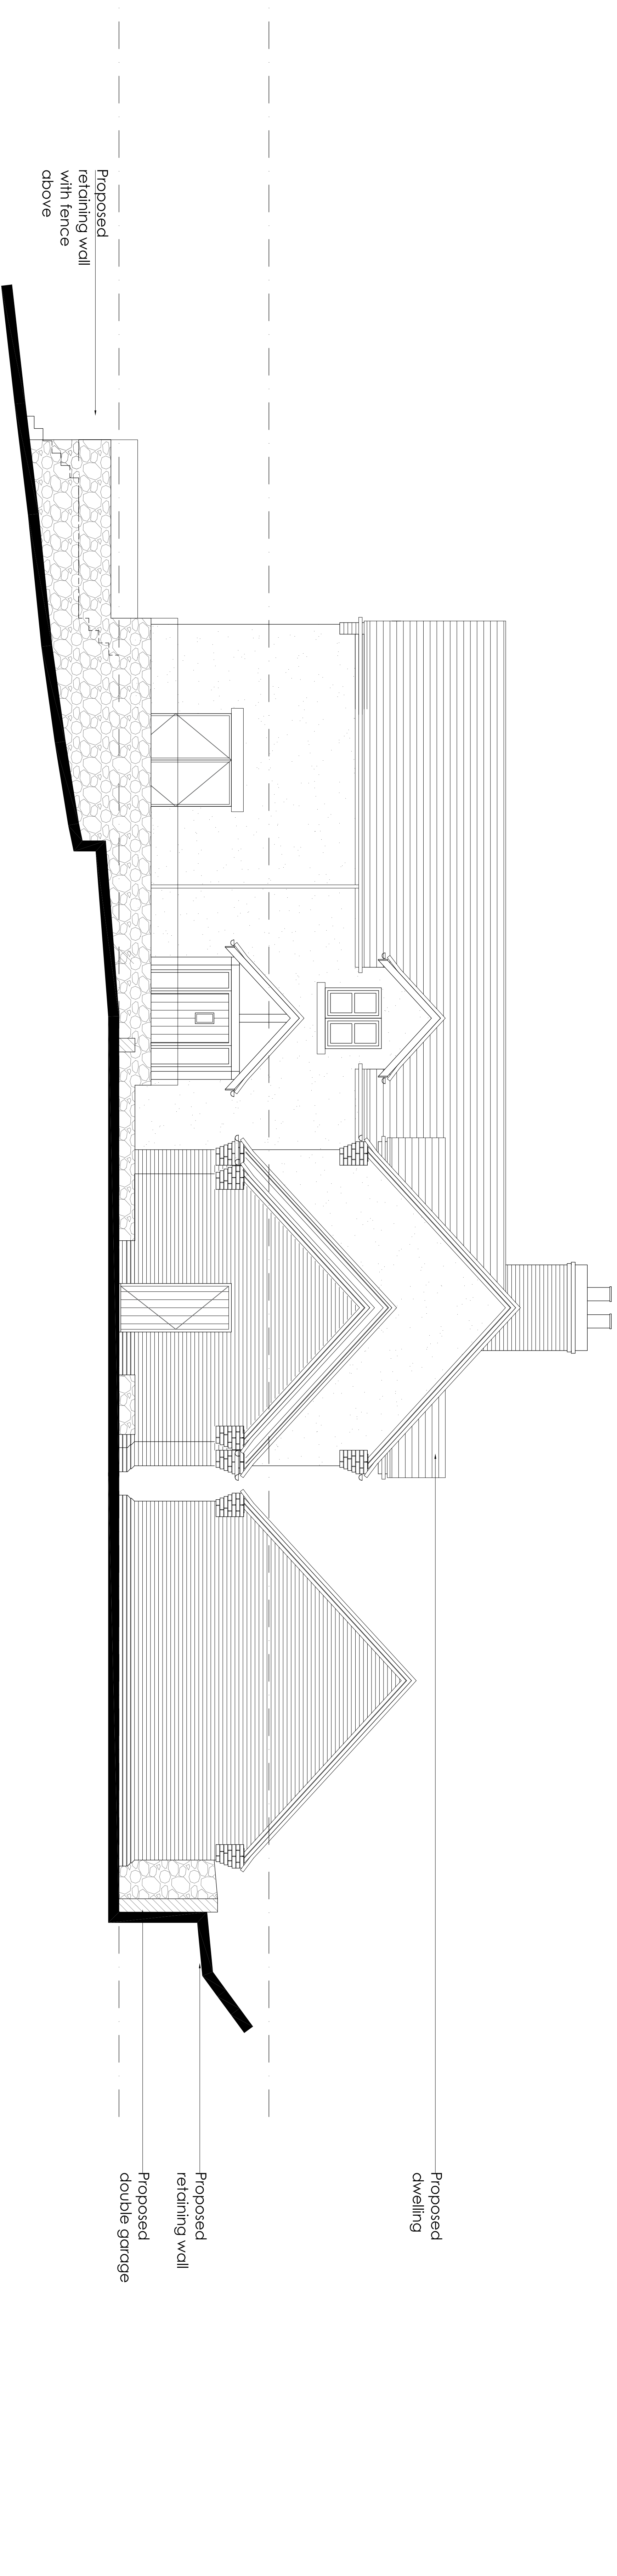

SIDE ELEVATION 1:50



Hewitt&Carr Architects
A: Daisybark House 17-19 Leek Road | Cheddle | ST10 1JE
T: 01587 754888
E: enquiries@hewittandcarr.co.uk
W: www.hewittandcarr.co.uk

Client
MR M & MRS V FINNEY

Project
PROPOSED NEW DWELLING AT AT THE ORCHARD,
LOWER HILL FARM, UTOXETER ROAD, ST11 9RG

Title
ELEVATIONS AS PROPOSED

Status
PLANNING

Date
JUNE 2025

Scale (A0)
1:50

Project No.
01466 - PL(0)08

Drawing No.
01466 - PL(0)08

PLANNING